




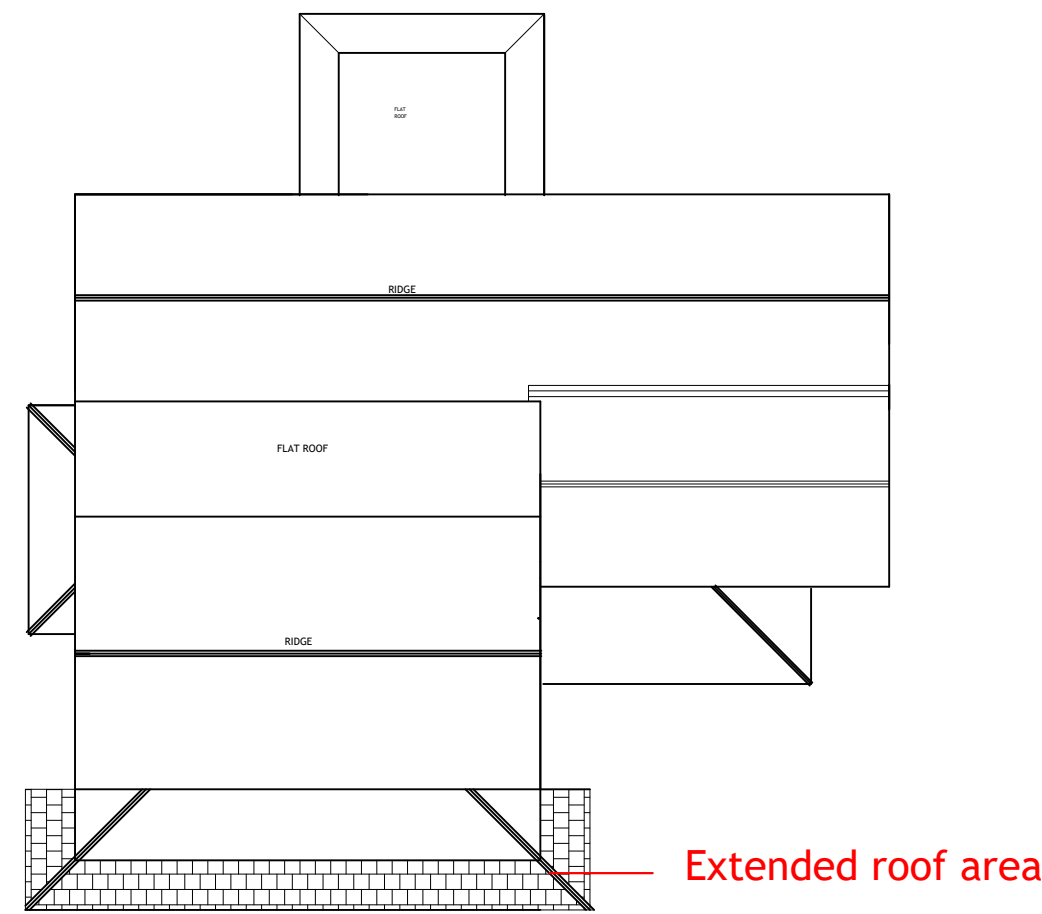


PROPOSED ROOF PLAN SCALE 1:200

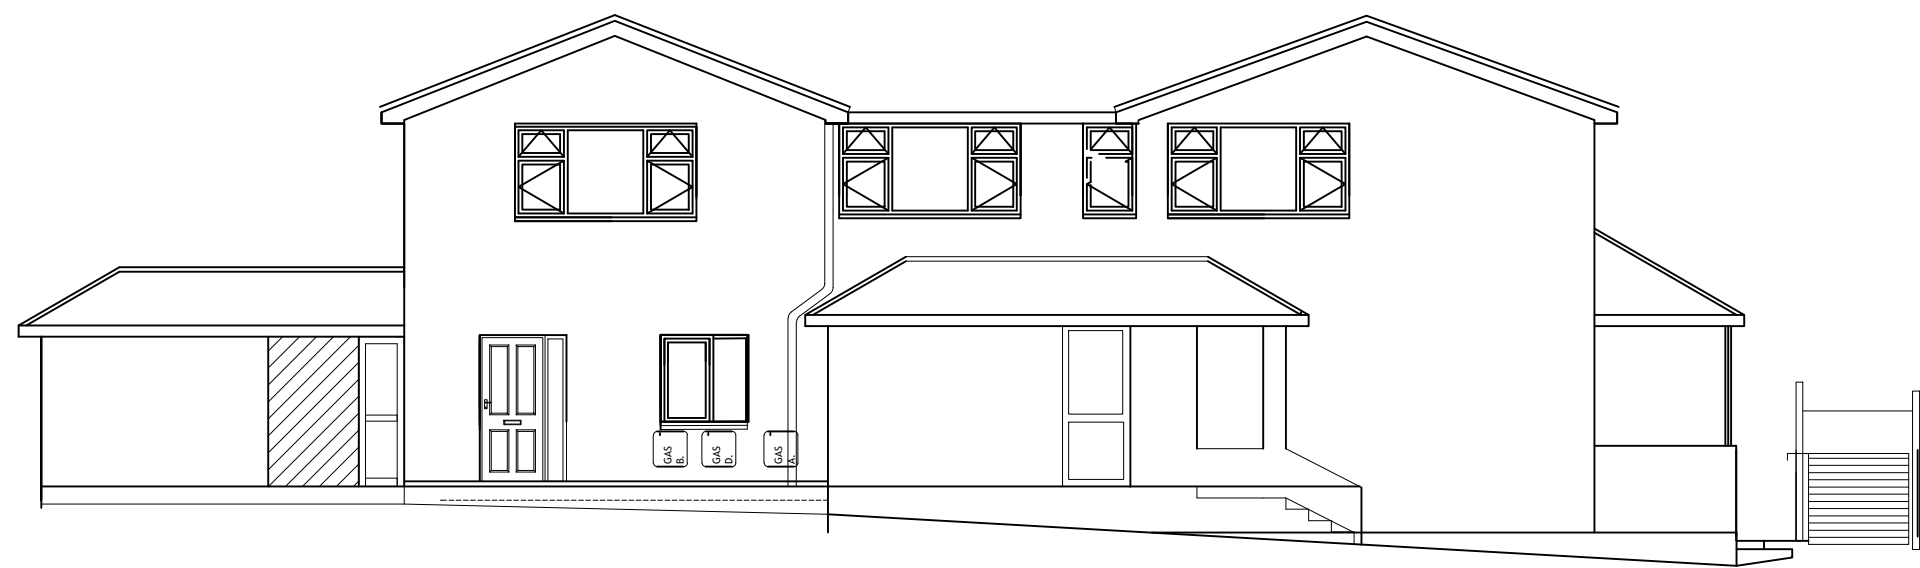


WEST SIDE ELEVATION

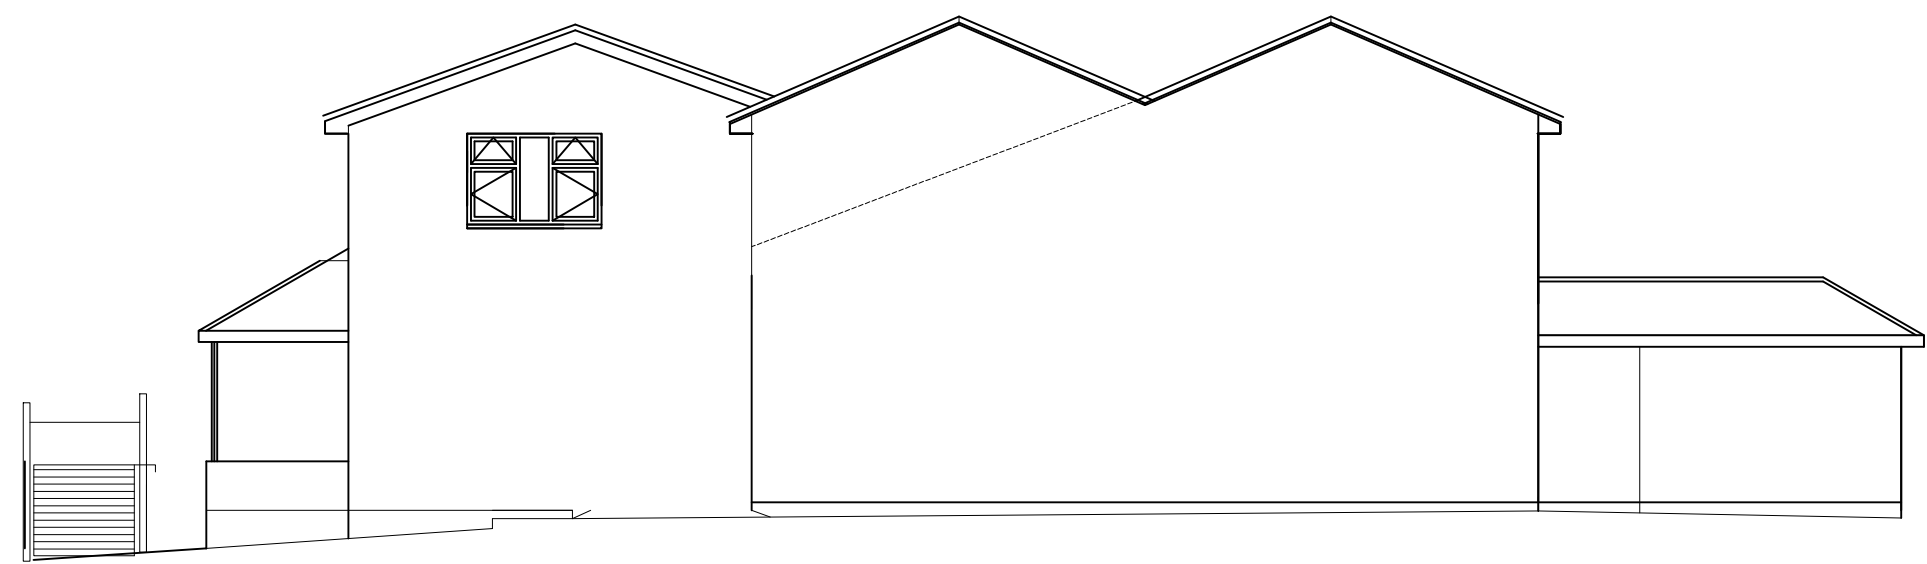


EAST SIDE ELEVATION

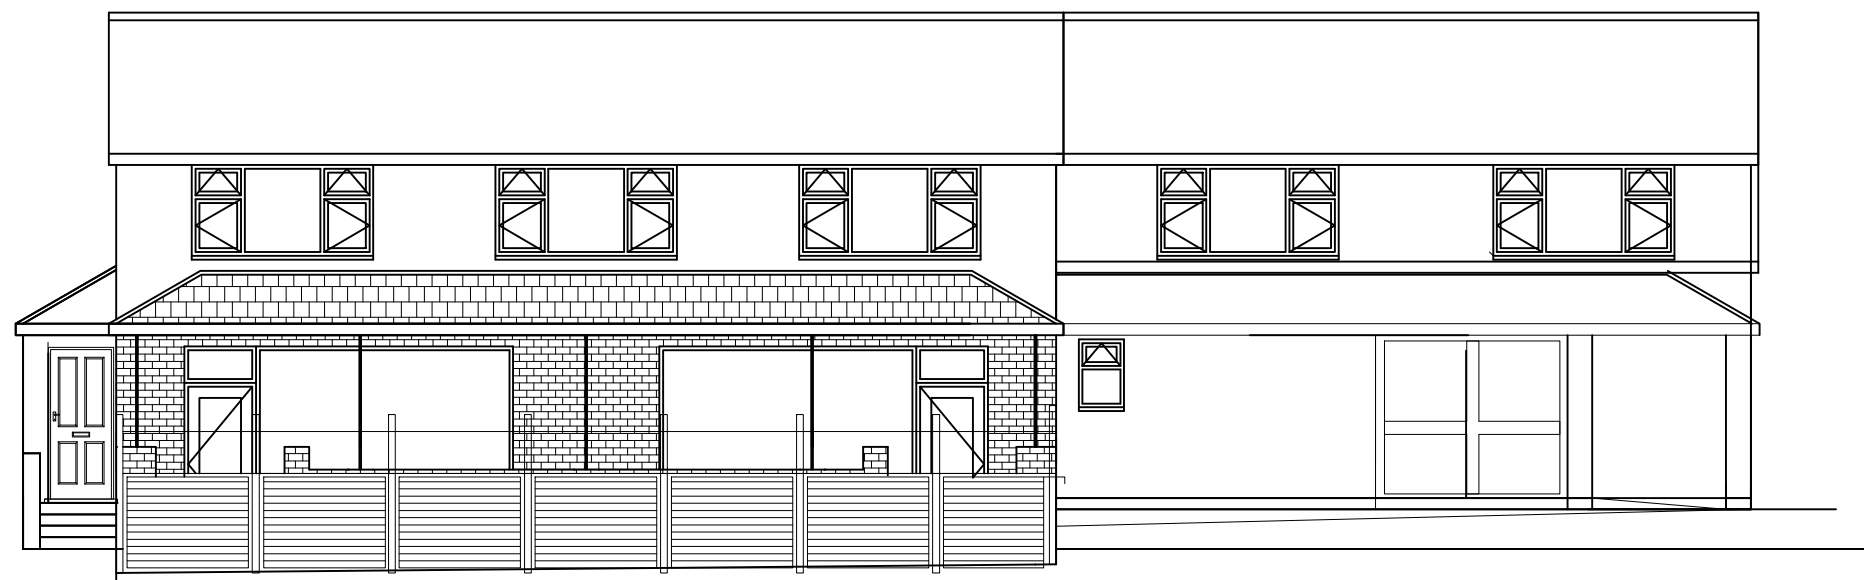


EXISTING FRONT ELEVATION (1:200)

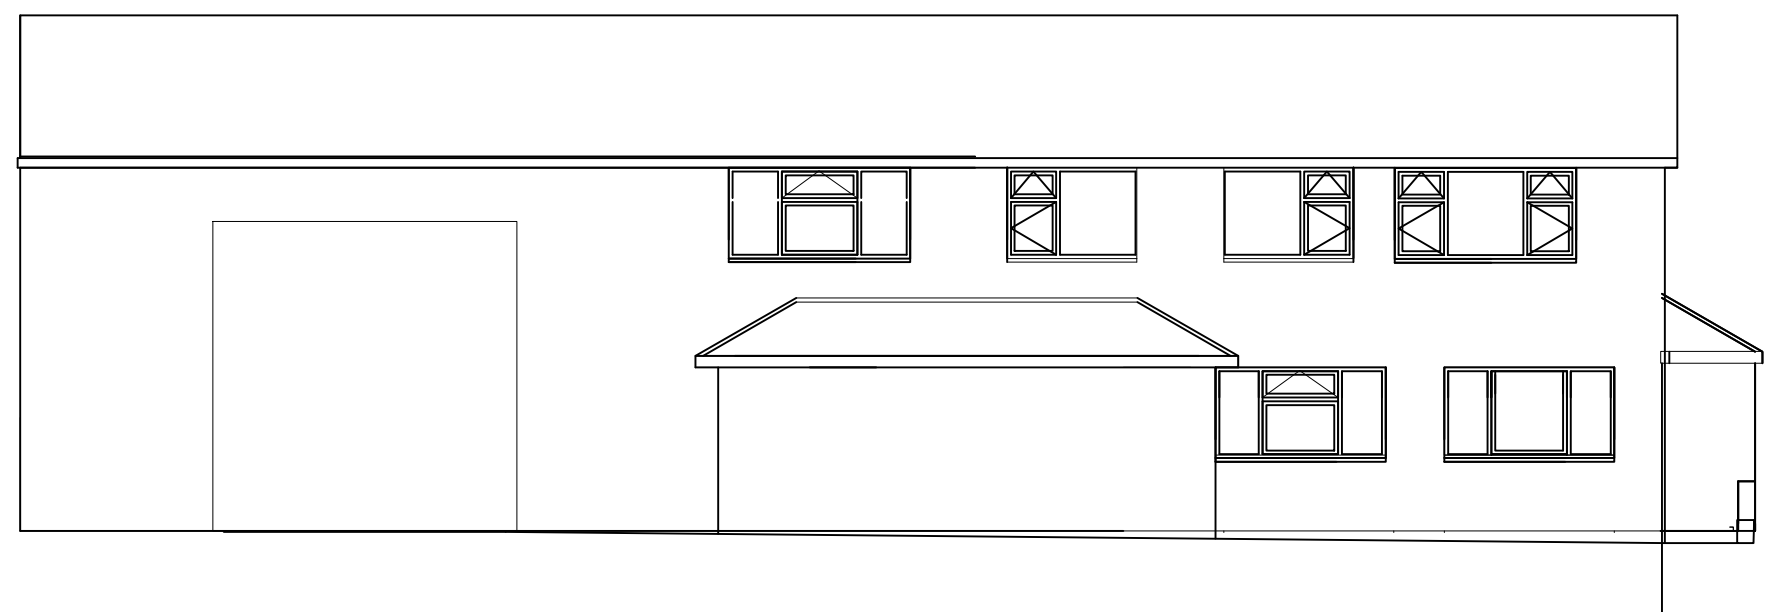

REAR ELEVATION (NORTH)

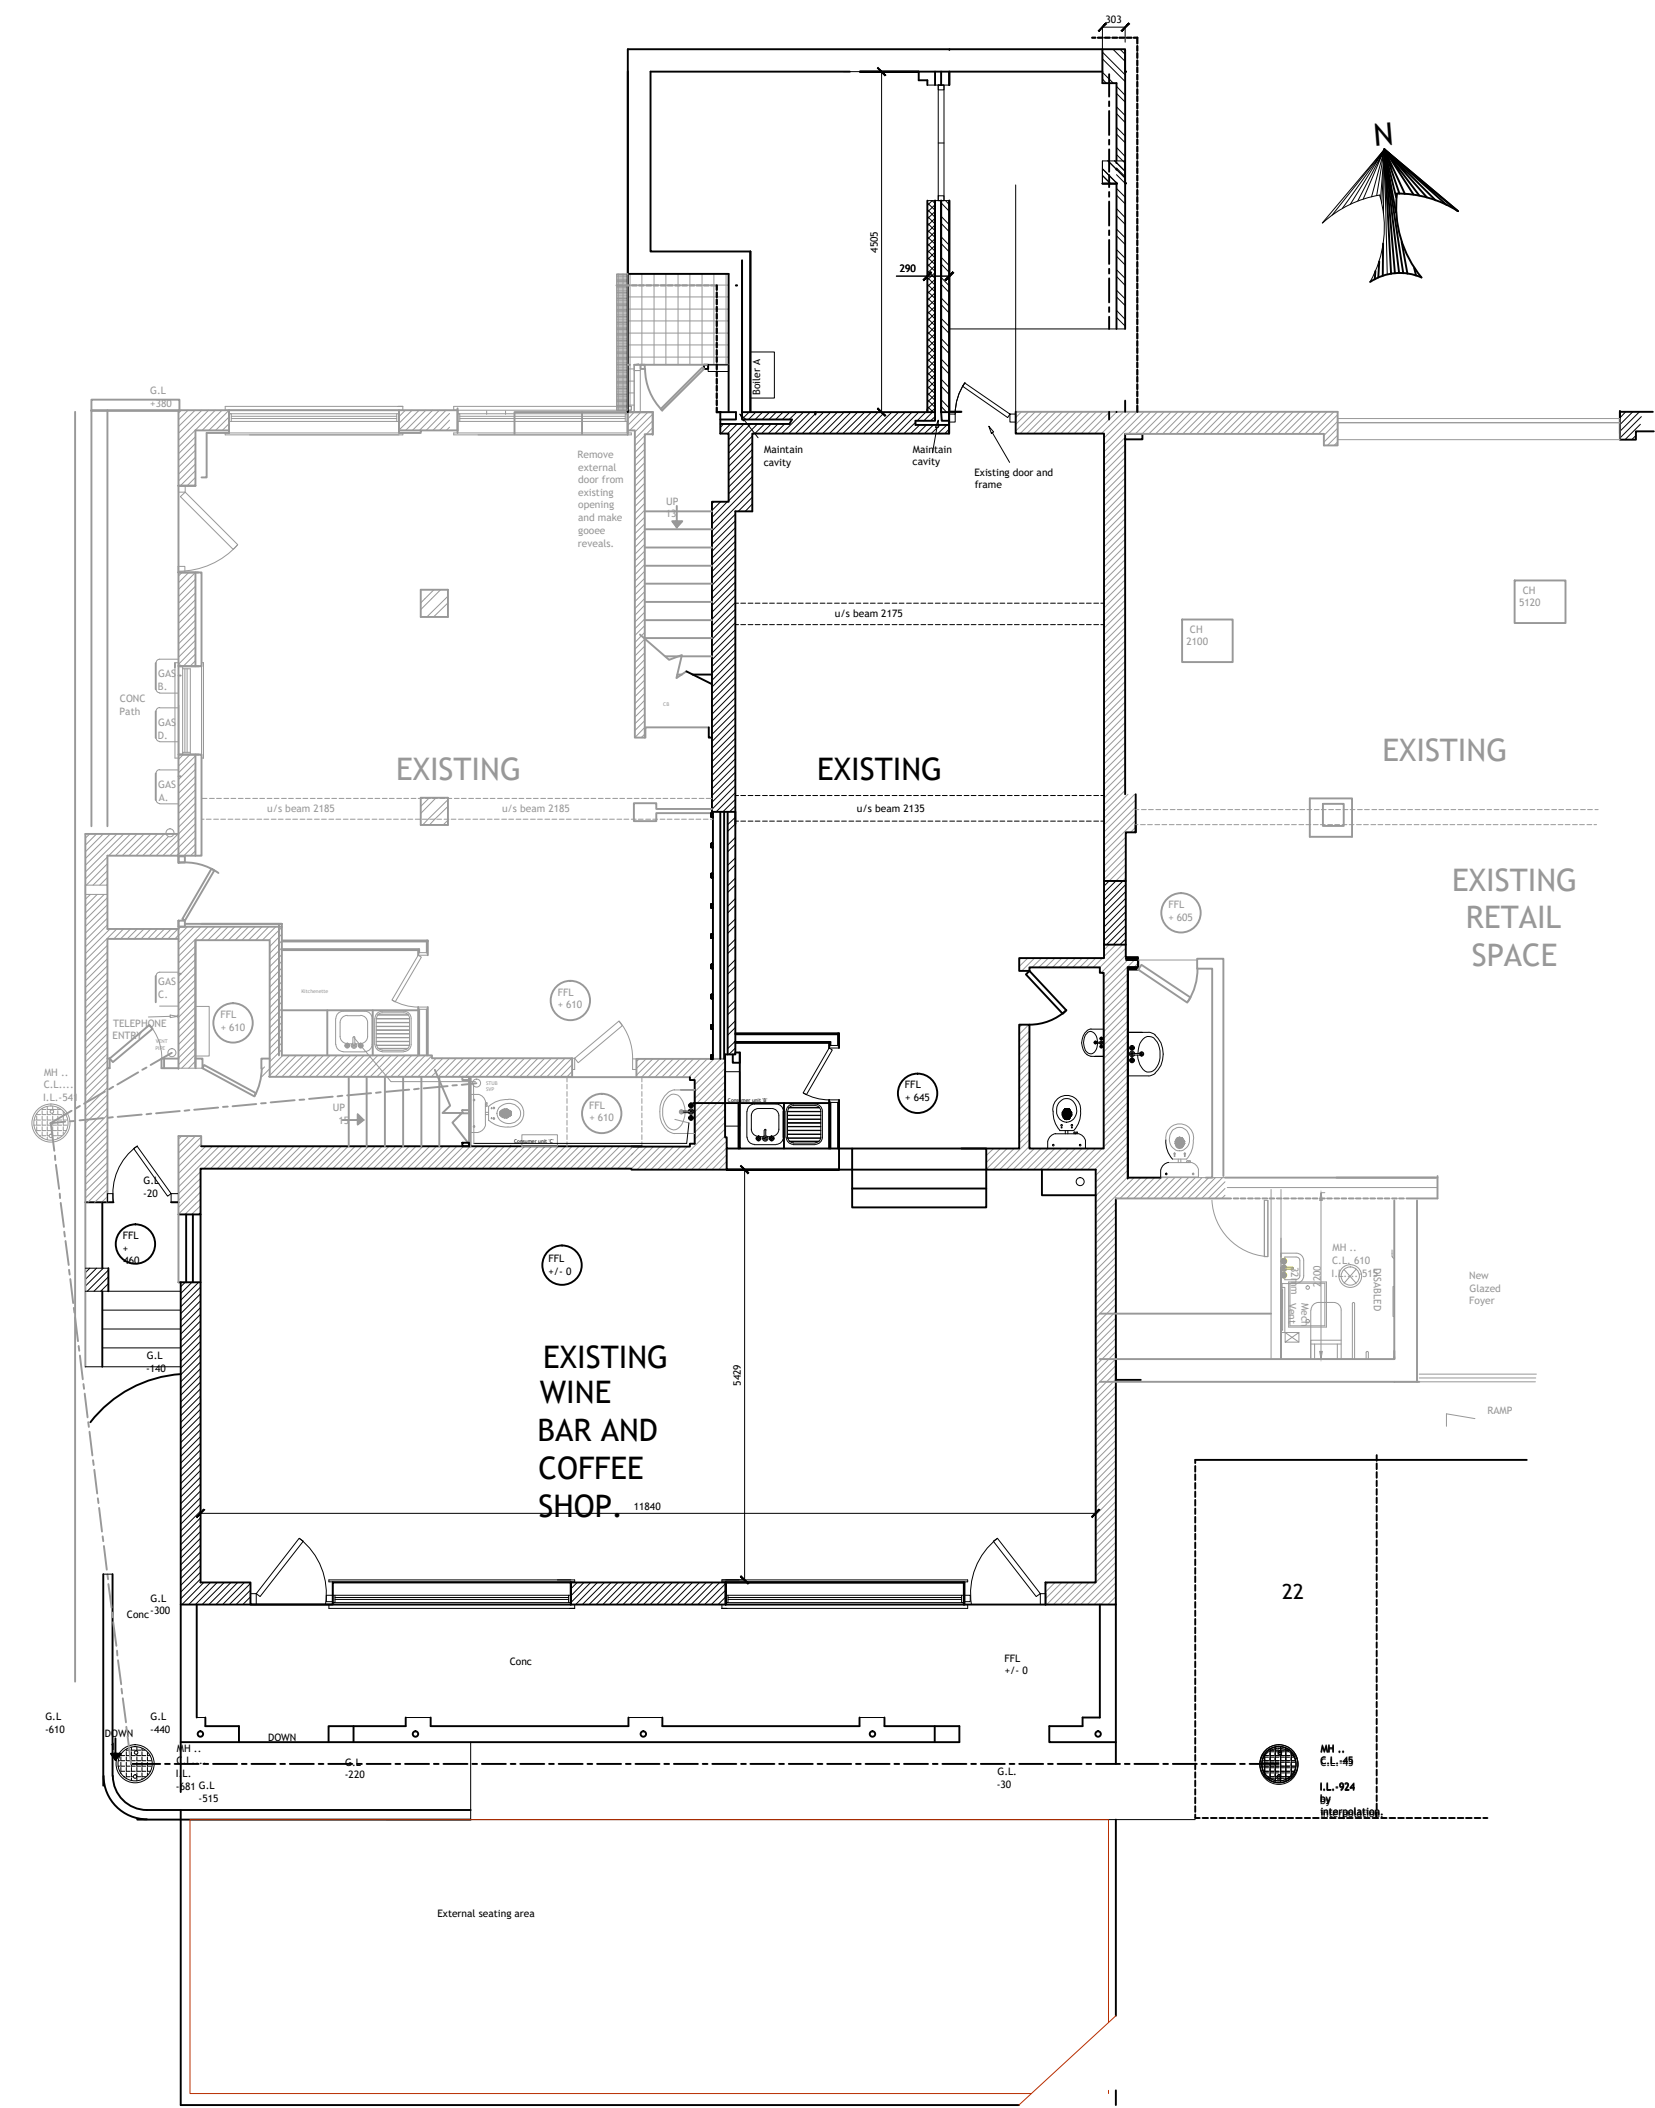

GROUND FLOOR PLAN

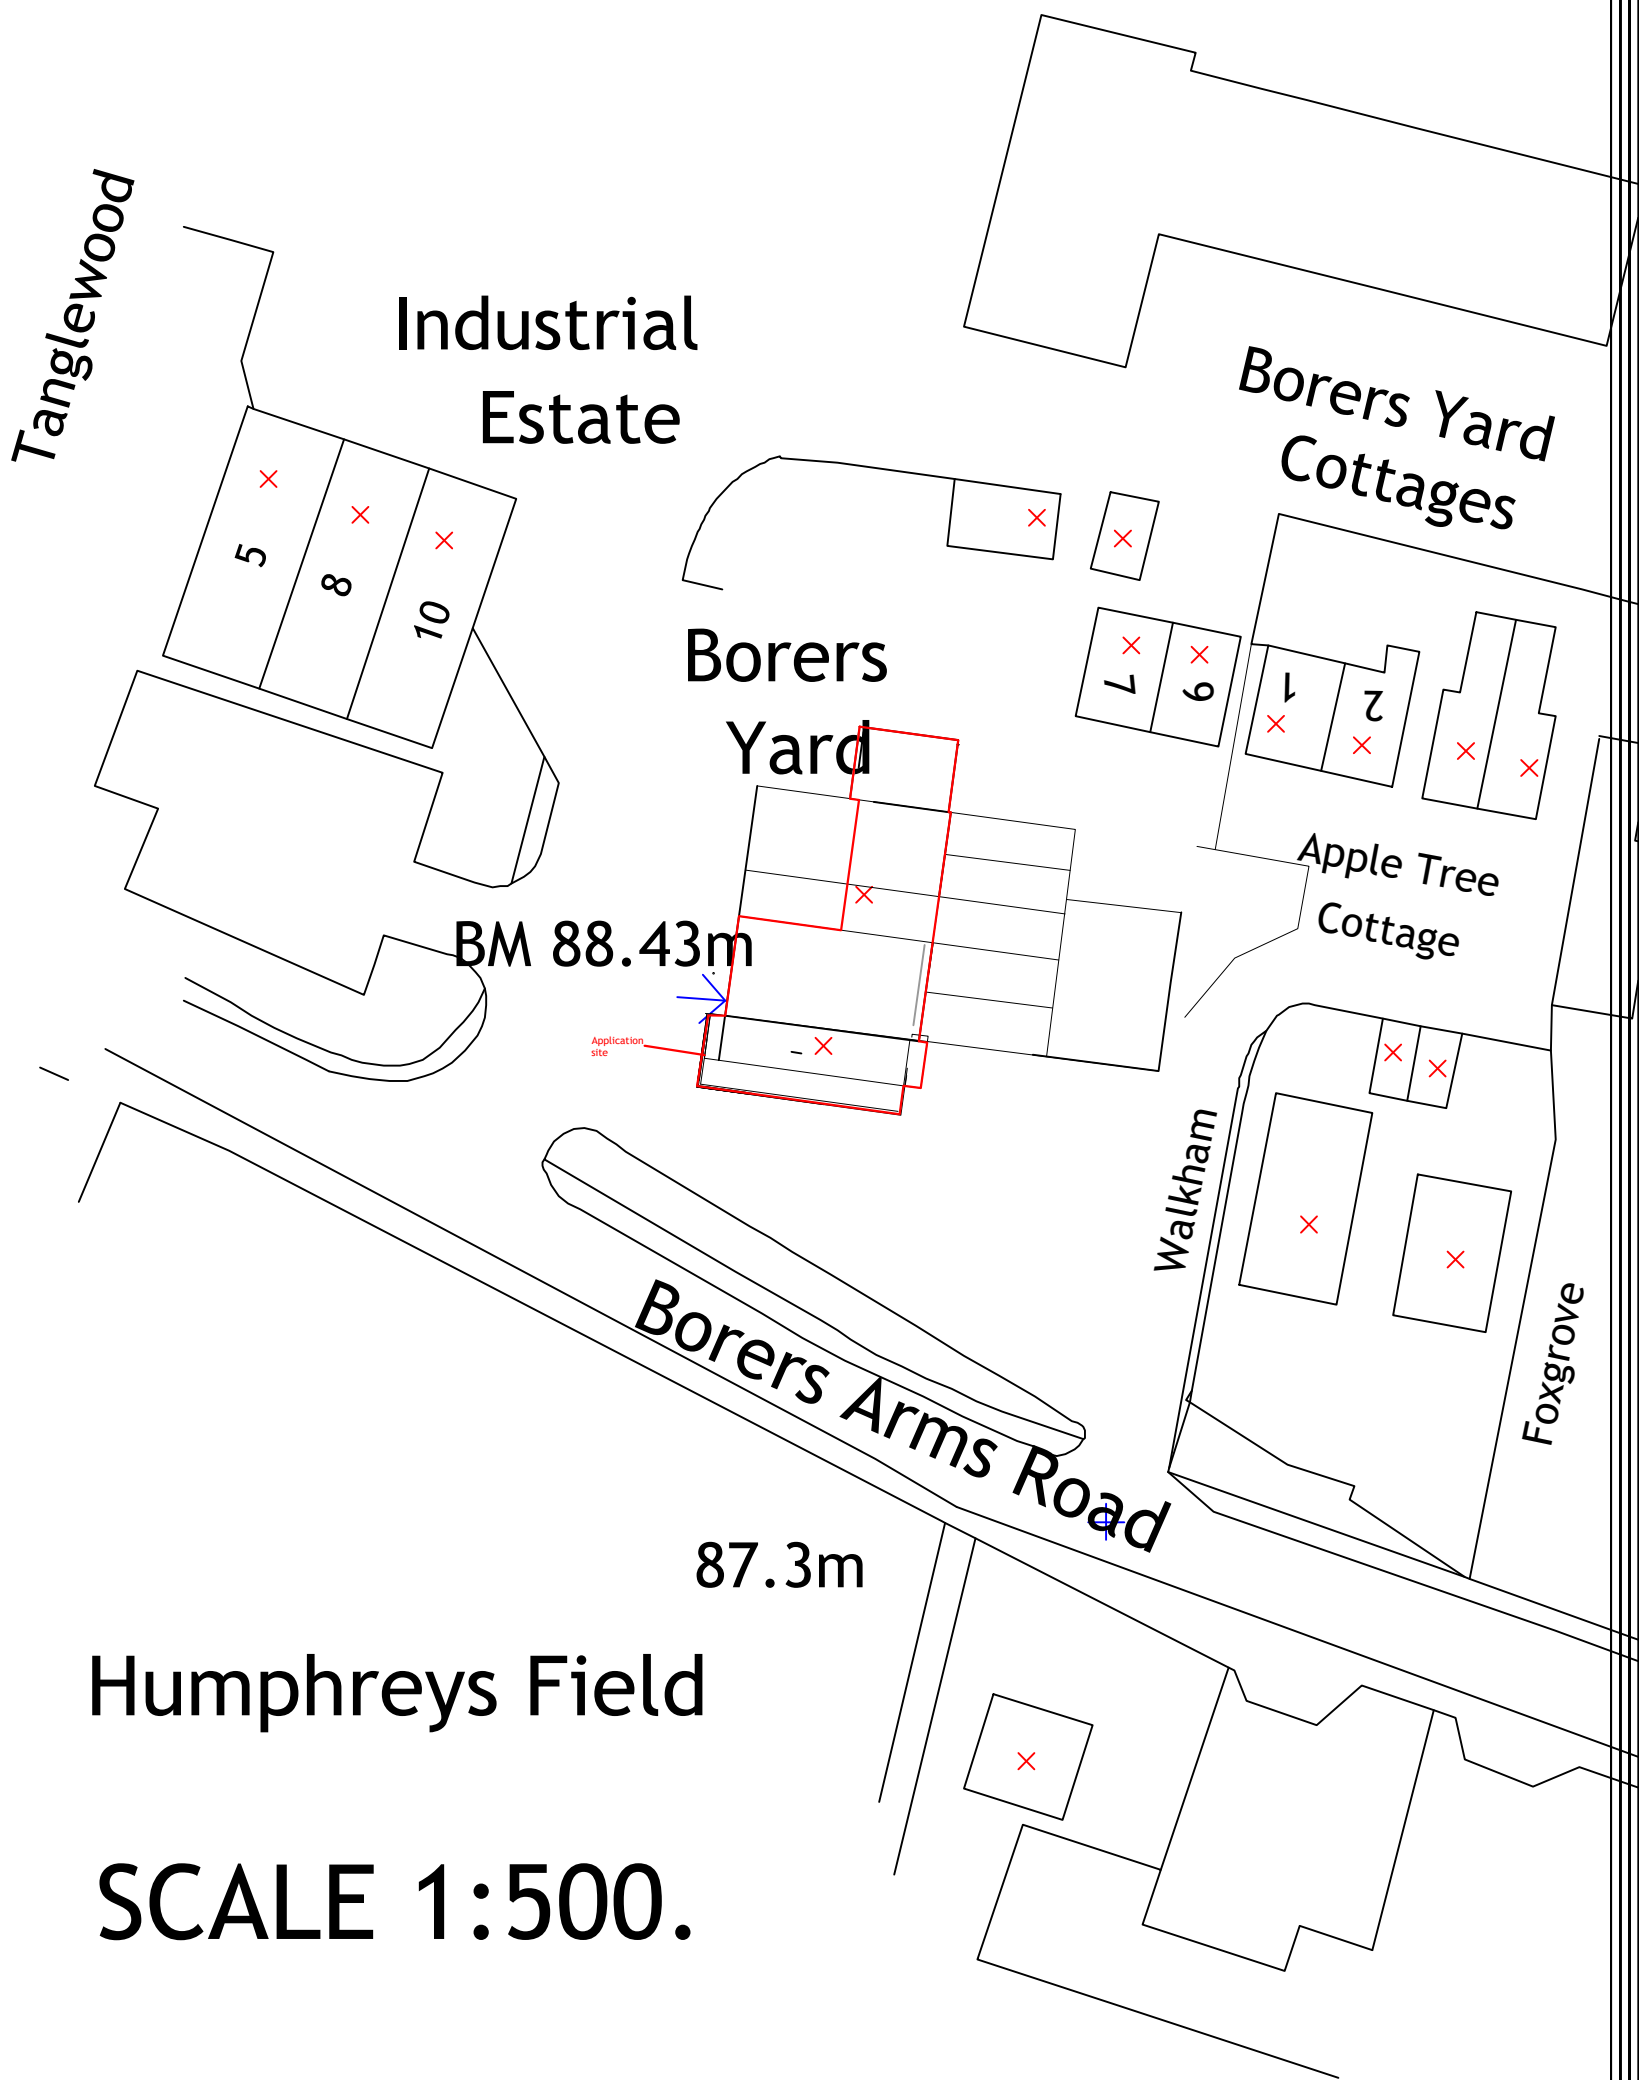

Humphreys Field

SCALE 1:500.

GENERAL KEY WH = WINDOW HEIGHT BH = BEAM HEIGHT DH = DOOR HEIGHT IL = INVERT LEVEL R.W.P. = RAIN WATER PIPE S.V.P. = SOIL AND VENT PIPE CH = CEILING HEIGHT SH = SILL HEIGHT		
THIS IS NOT A WORKING DRAWING. The information provided is either for client information, planning consideration or shows compliance under the building regulations. It does not purport to provide all the information necessary to carry out construction works and could be subject to variation in detail. DO NOT SCALE. Only written dimensions should be used. Prior to commencement of work on site, dimensions and particulars should be checked and any discrepancies reported immediately to Guideline Building Services Ltd. Any works carried out prior to consent from the local authority are at clients risk.		
TITLE EXISTING ELEVATIONS ROOF PLAN & PROPOSED SITE PLAN		
SITE SHOP BLOCK AND OFFICES AS PROPOSED Borers Yard Copthorne		
REV A REV B REV C REV D REV E REV F REV G REV H		
CLIENT Harbour Holdings Ltd		DATE 10.04.25 SCALES 1:100, 1:200
DRN BY Gwyn Cheesmur		No 418
 BUILDING SERVICES LTD COPTHORNE 01342 716455 E-mail: plans@guideline.uk.com		Drg No 6967
		REV