




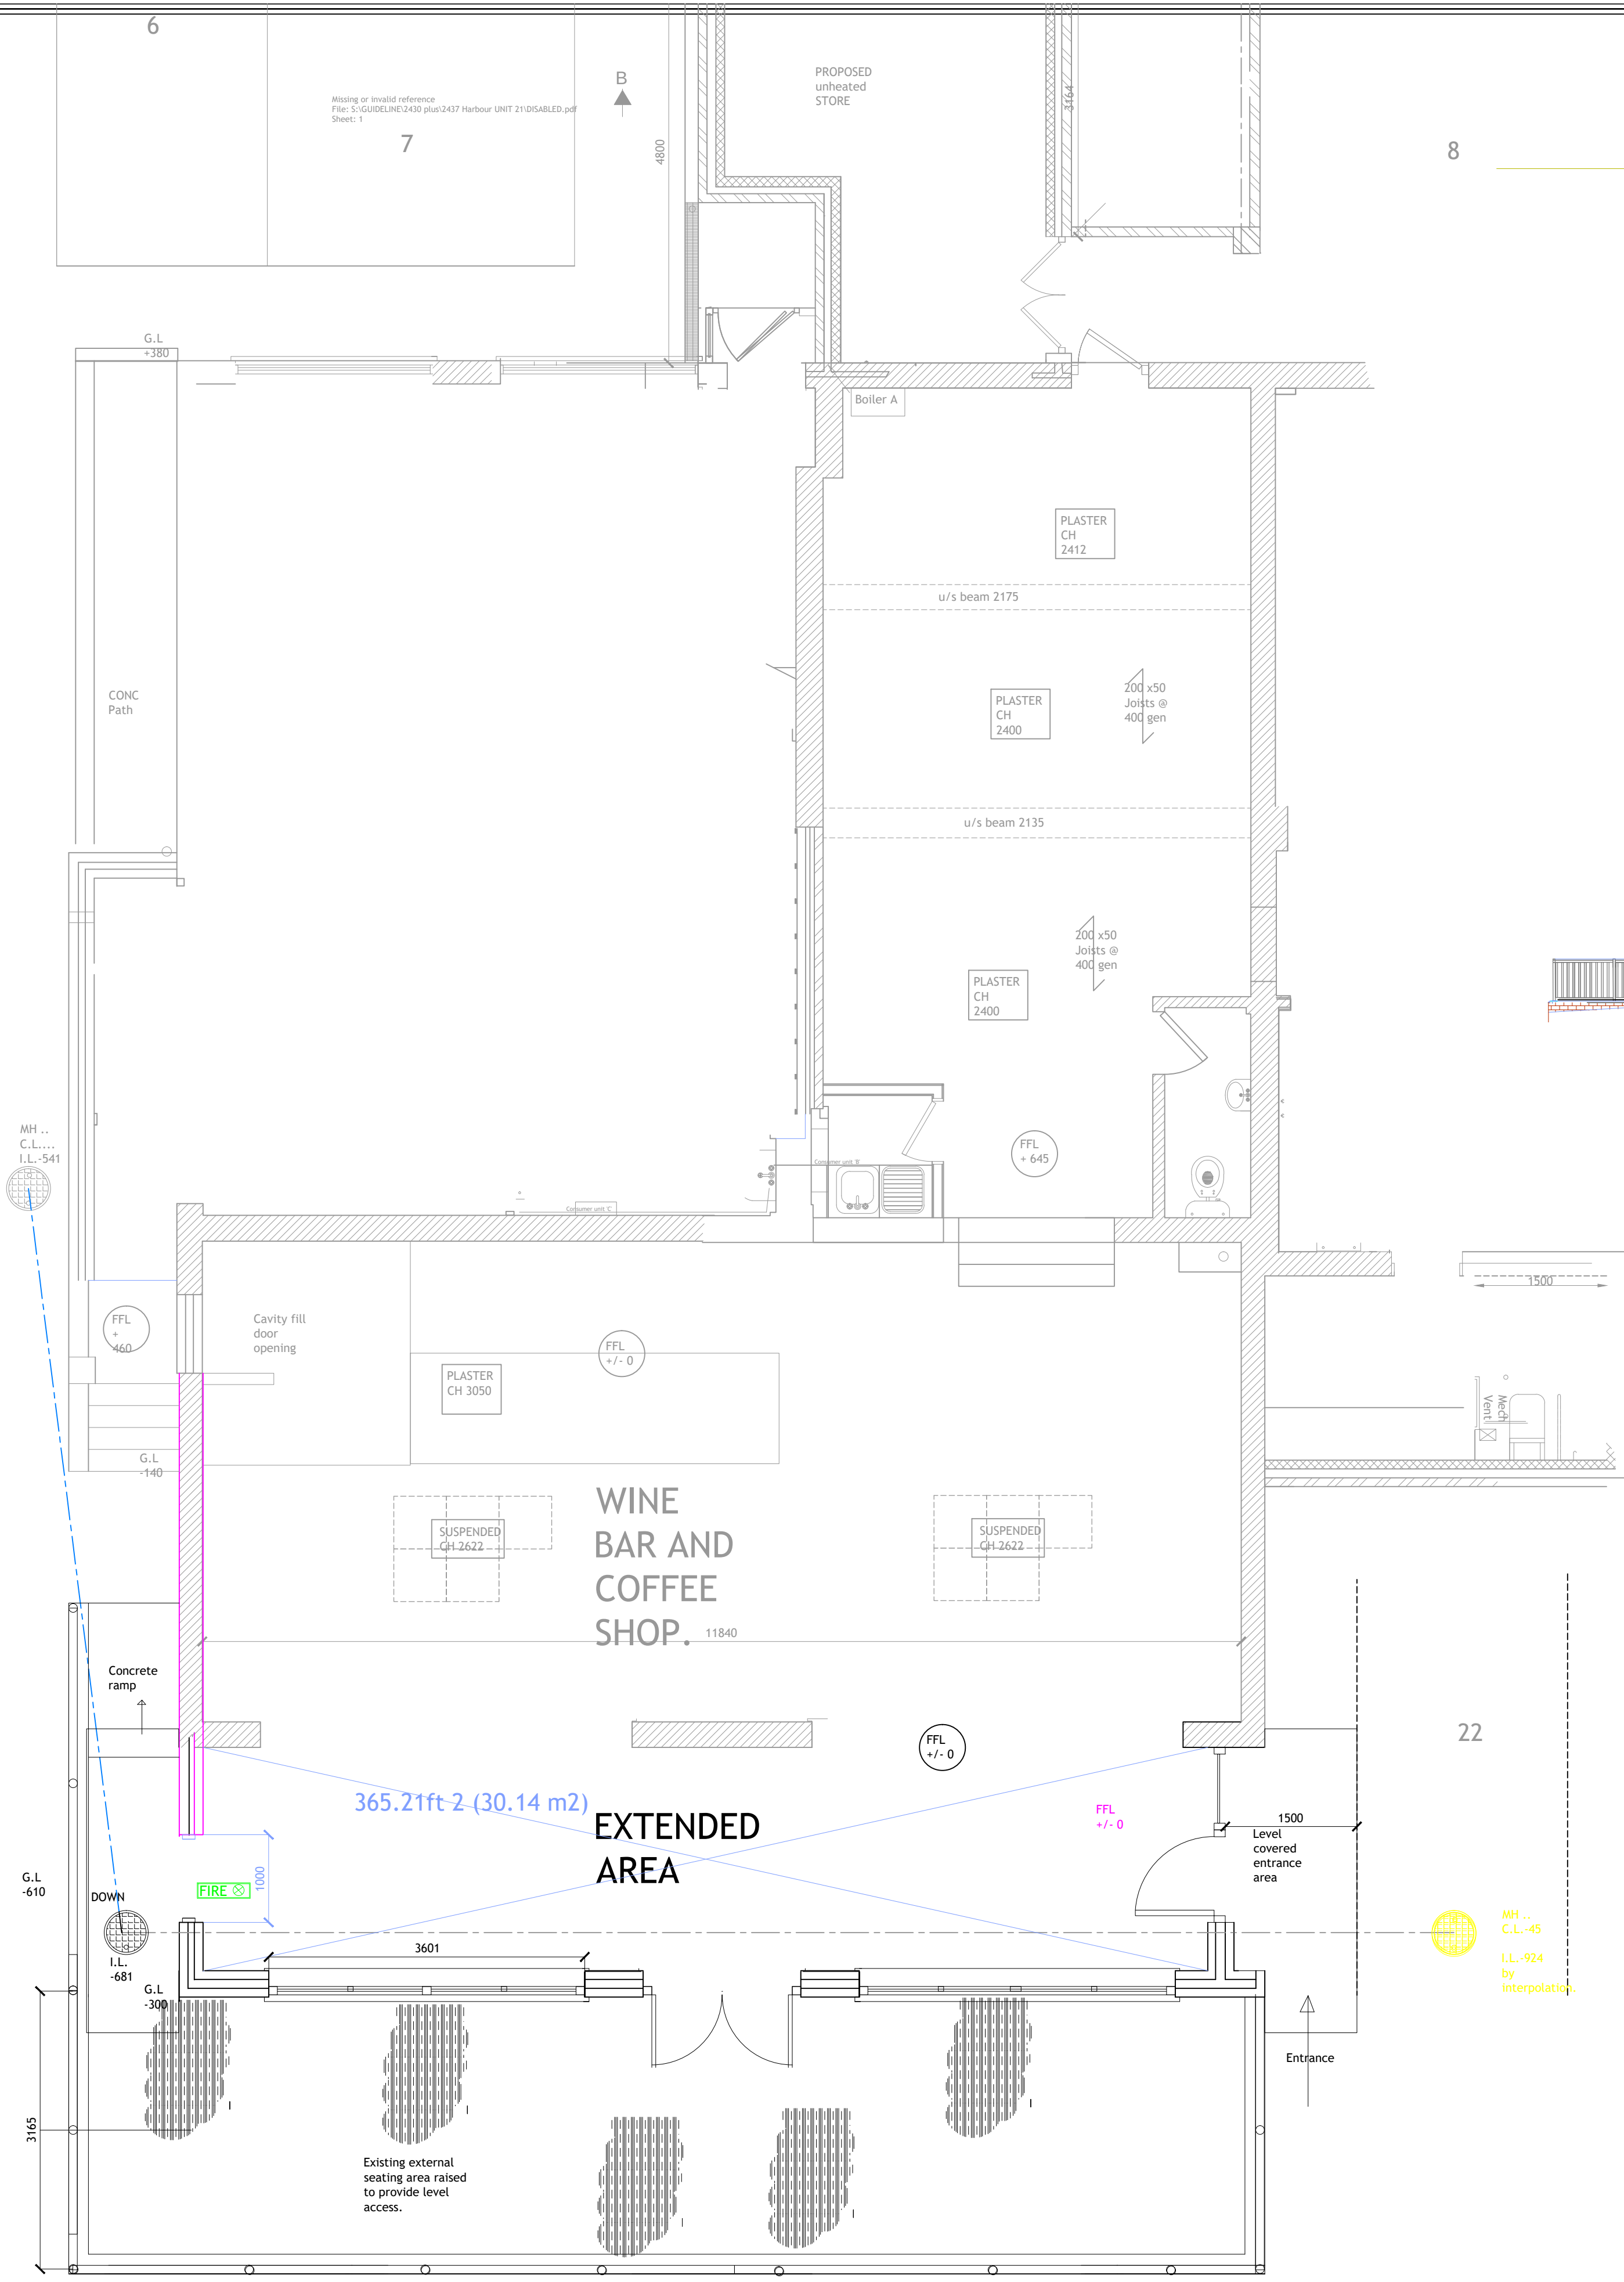


GROUND FLOOR PLAN

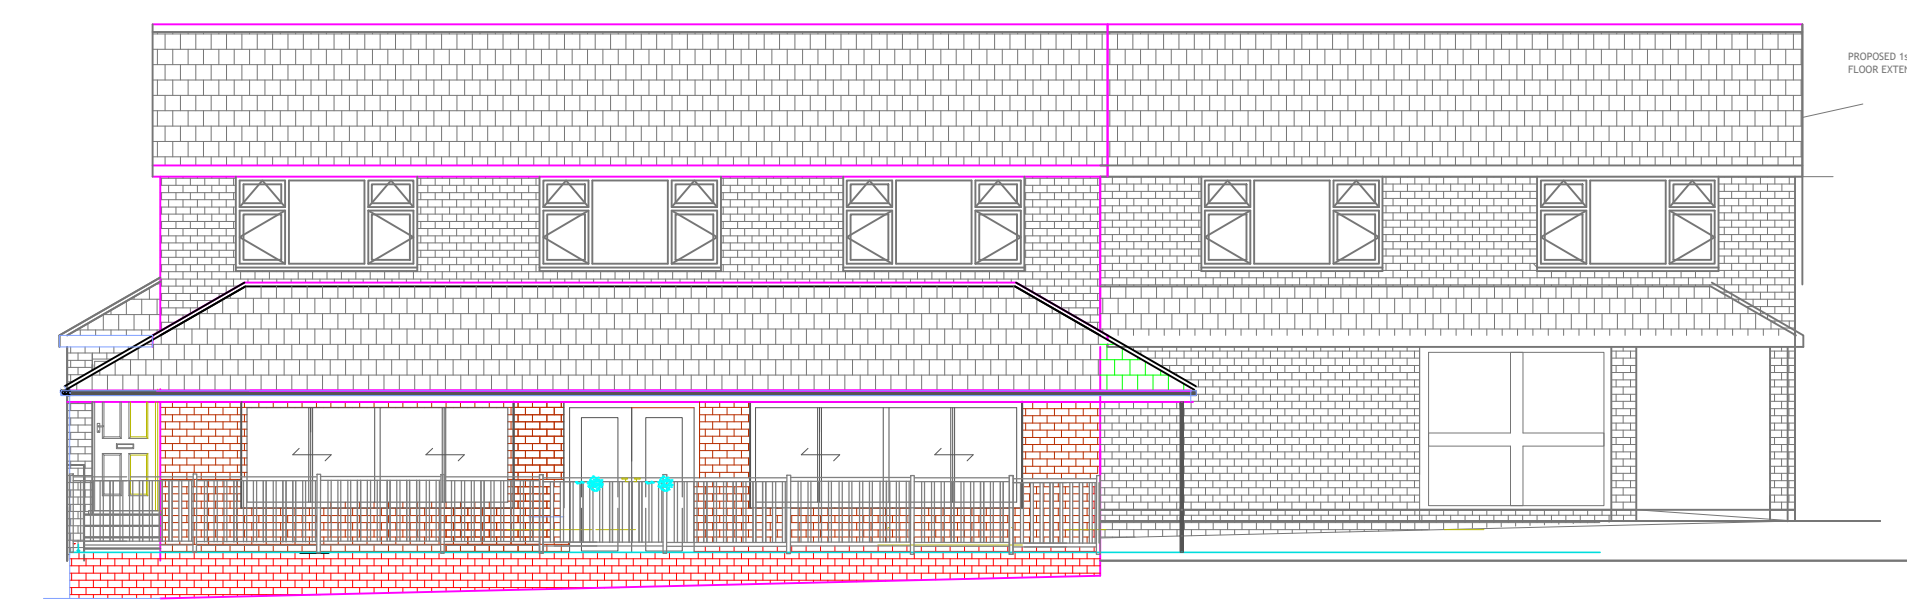


FRONT ELEVATION (1:200)

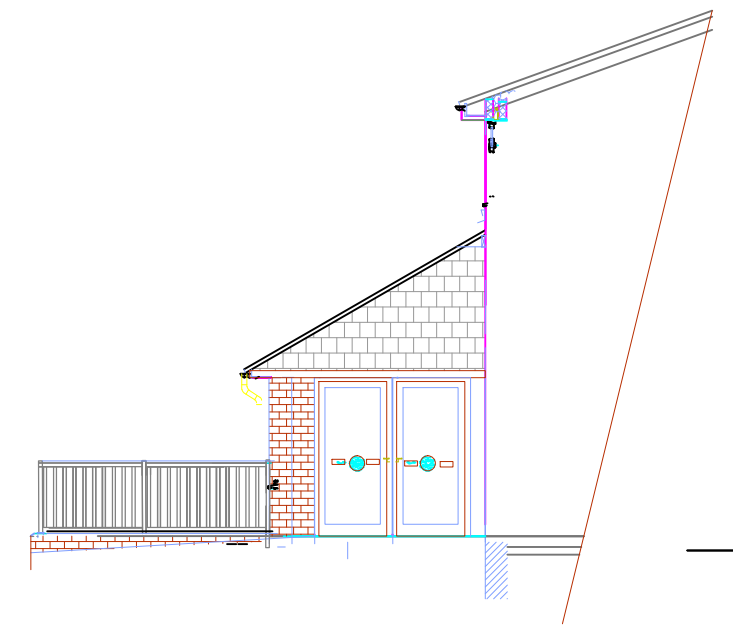

END ELEVATION (1:200)

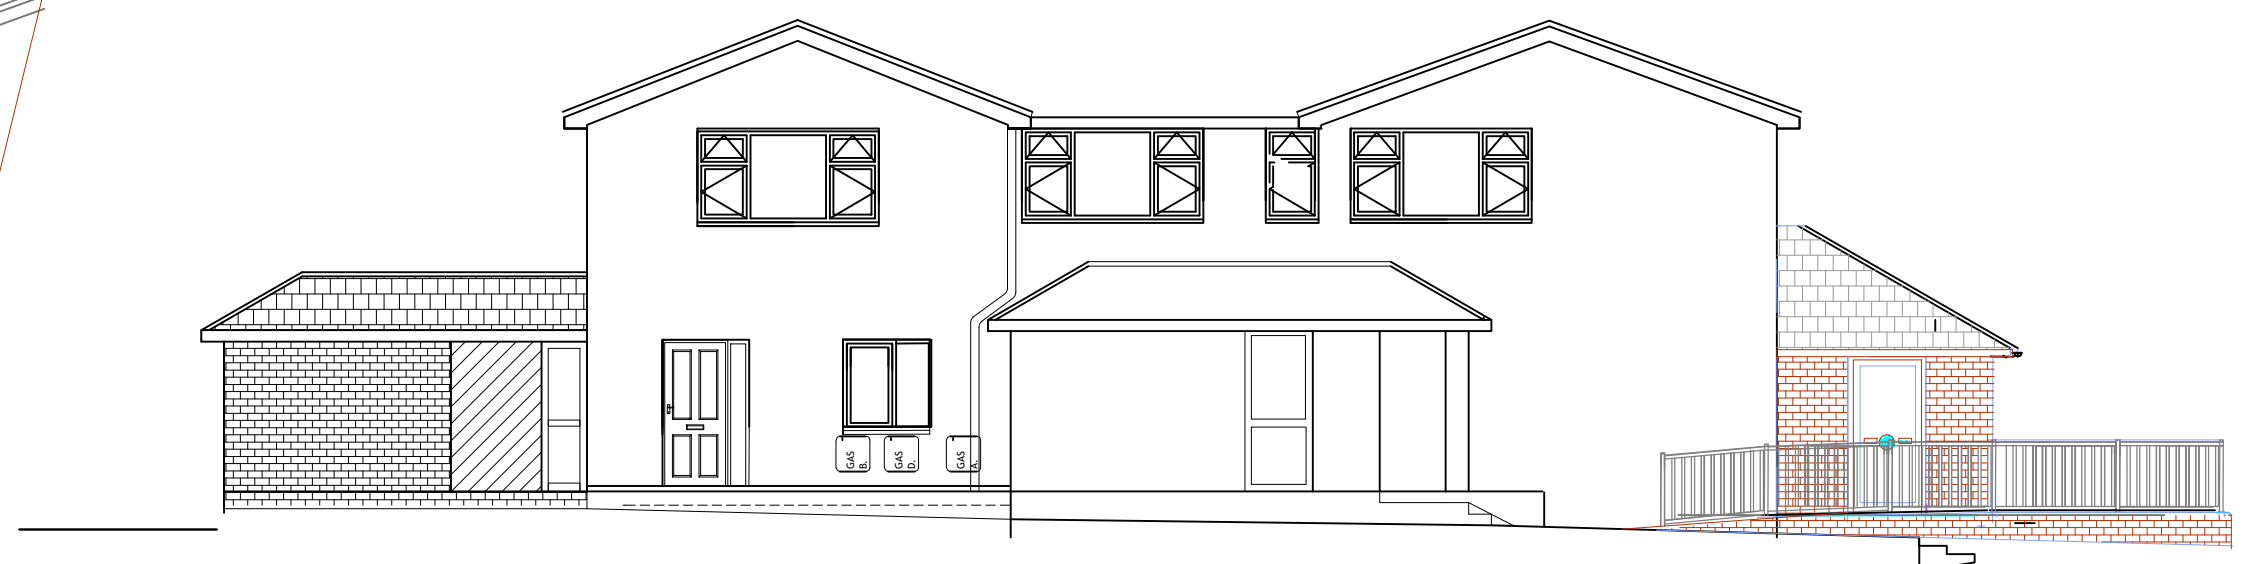

WEST SIDE ELEVATION (SCALE 1:200)

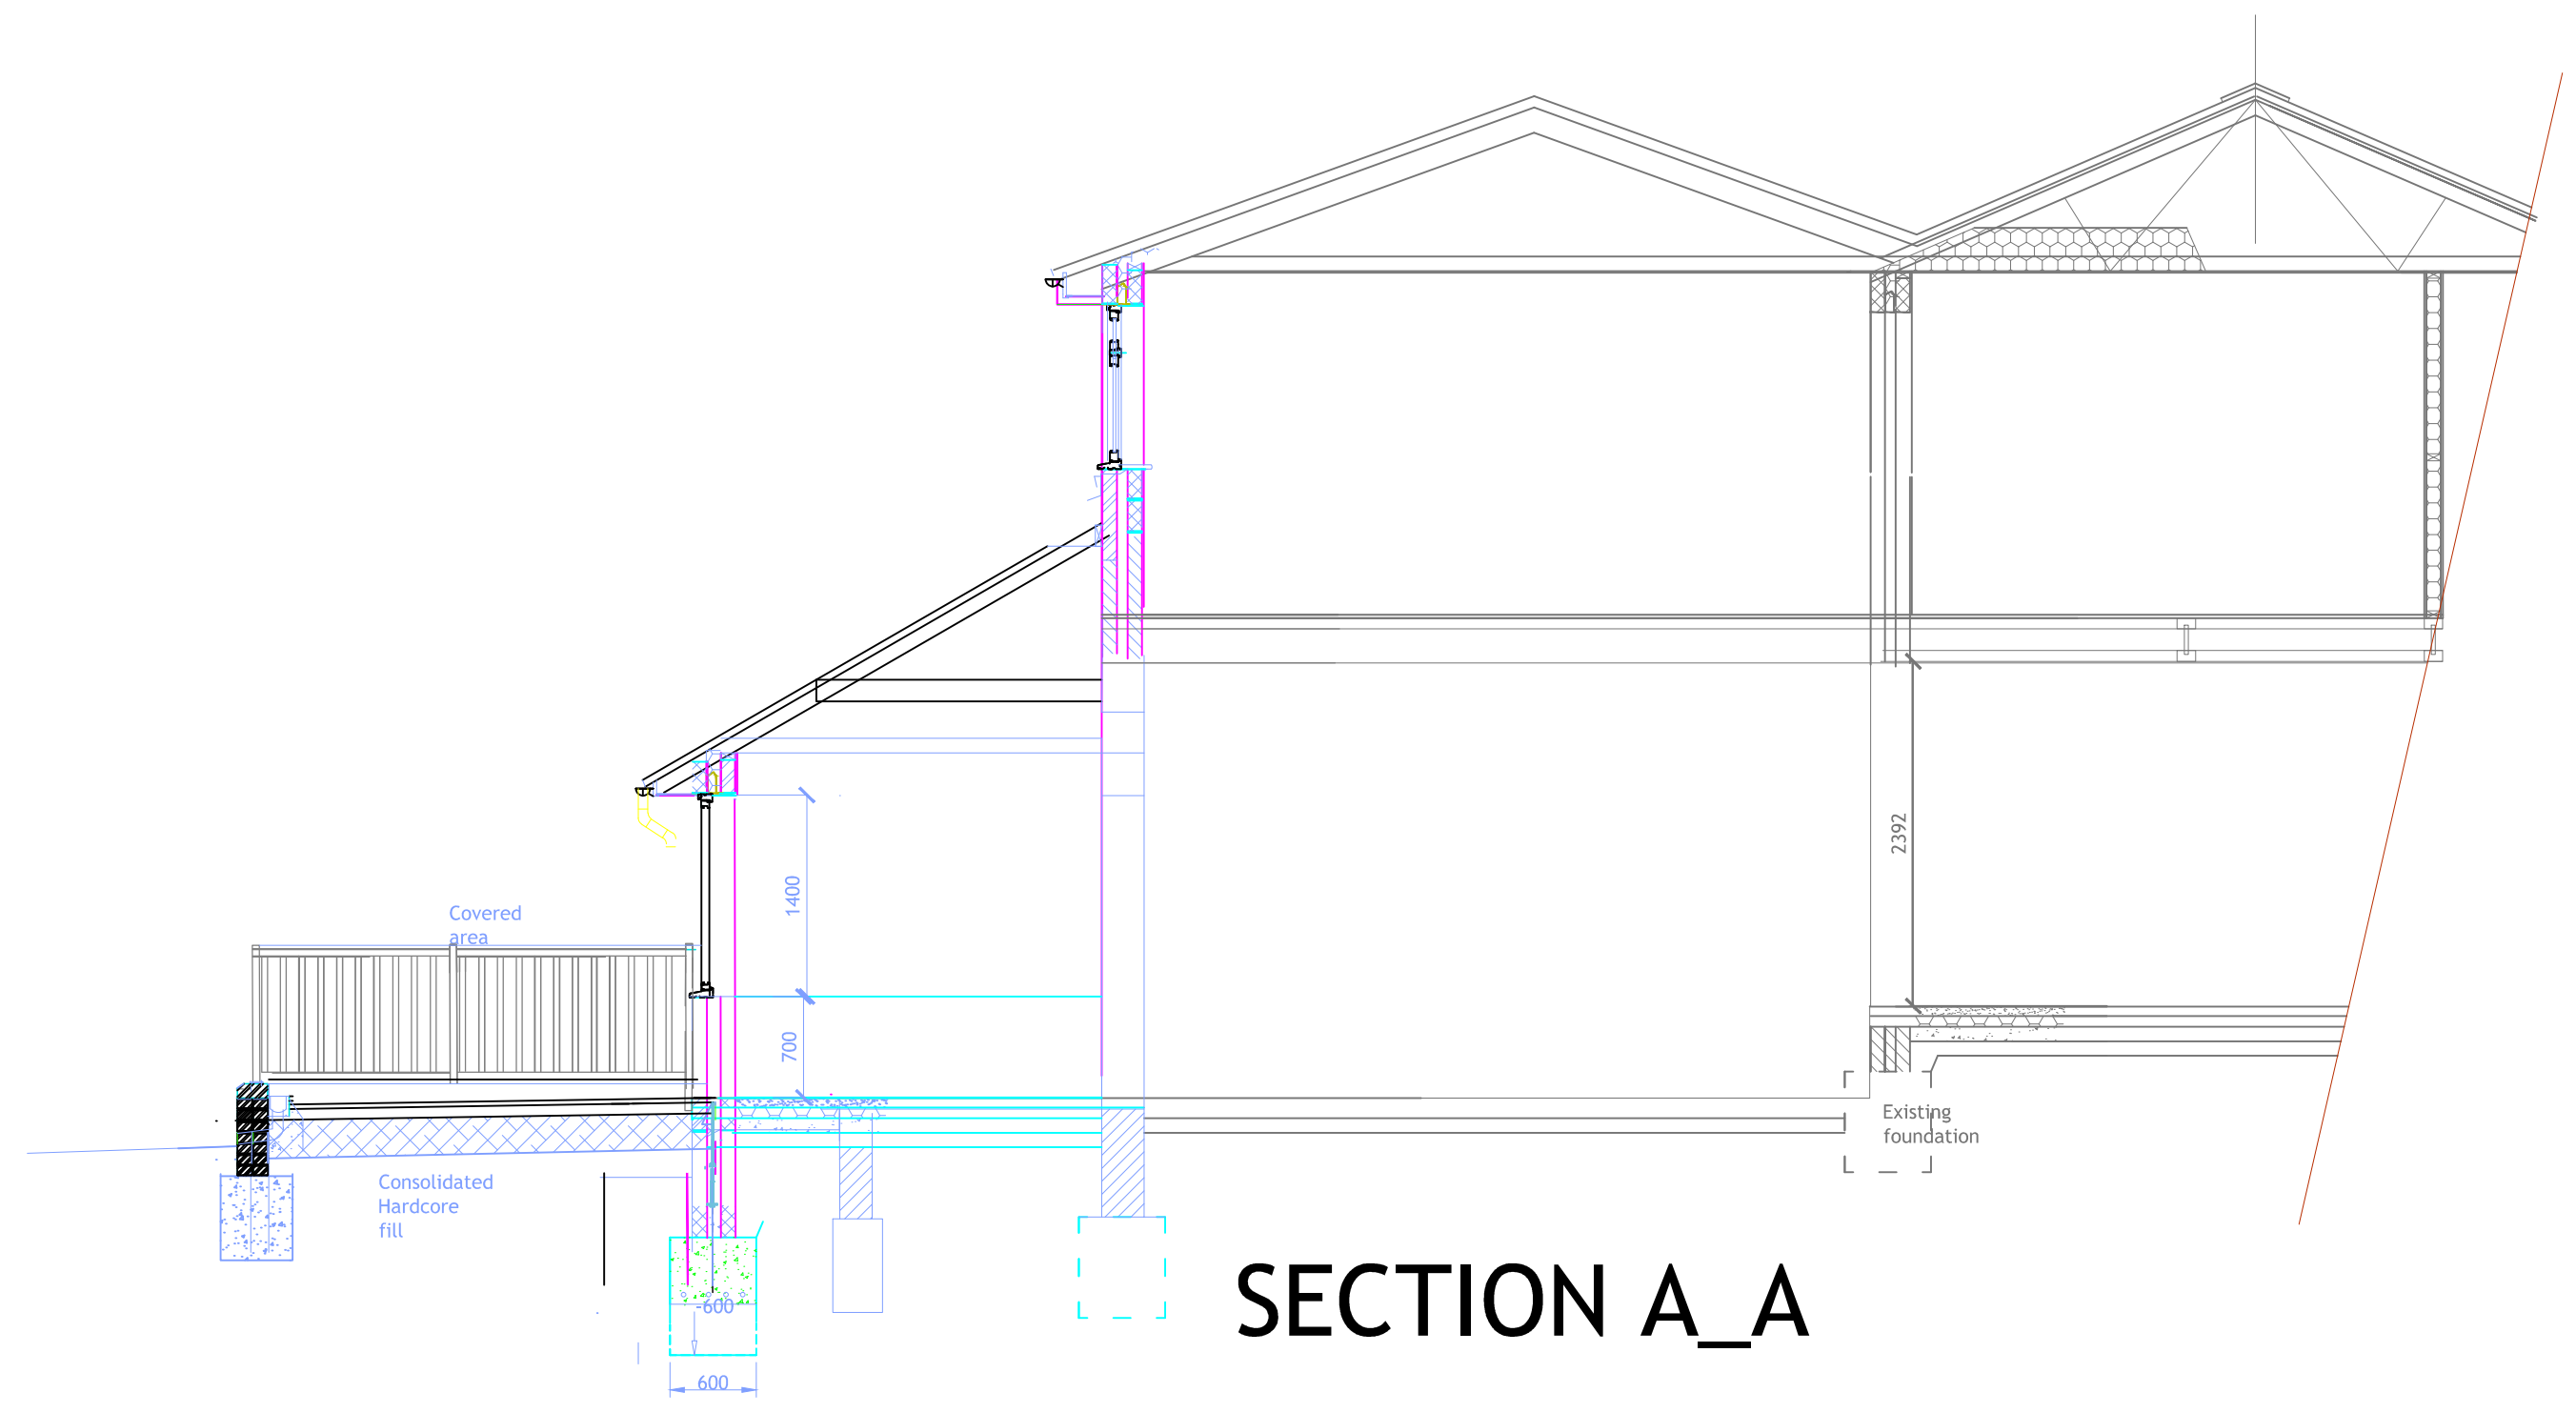


SECTION A_A

REV A R 06.03.25
REV B
REV C

PROJECT. Single storey front extension to retail unit to provide new accessible entrance.

TITLE PROPOSED ELEVATIONS ,PLANS AND SECTIONS	
SITE Premises adjacent to Olivers Beer and Wine, Borsers Yard, Copthorne.RH10 3LH	
CLIENT HARBOUR HOLDINGS LTD	DATE 24.01.25 SCALES 1:50

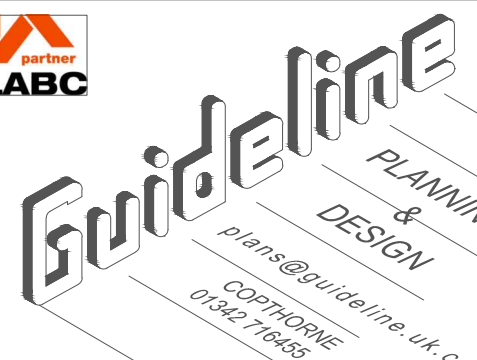DRN BY Gwyn Cheesmur	No 2437
  PLANNING & DESIGN plans@guideline-uk.com 01292 788888	Drg No 6966
	REV A