



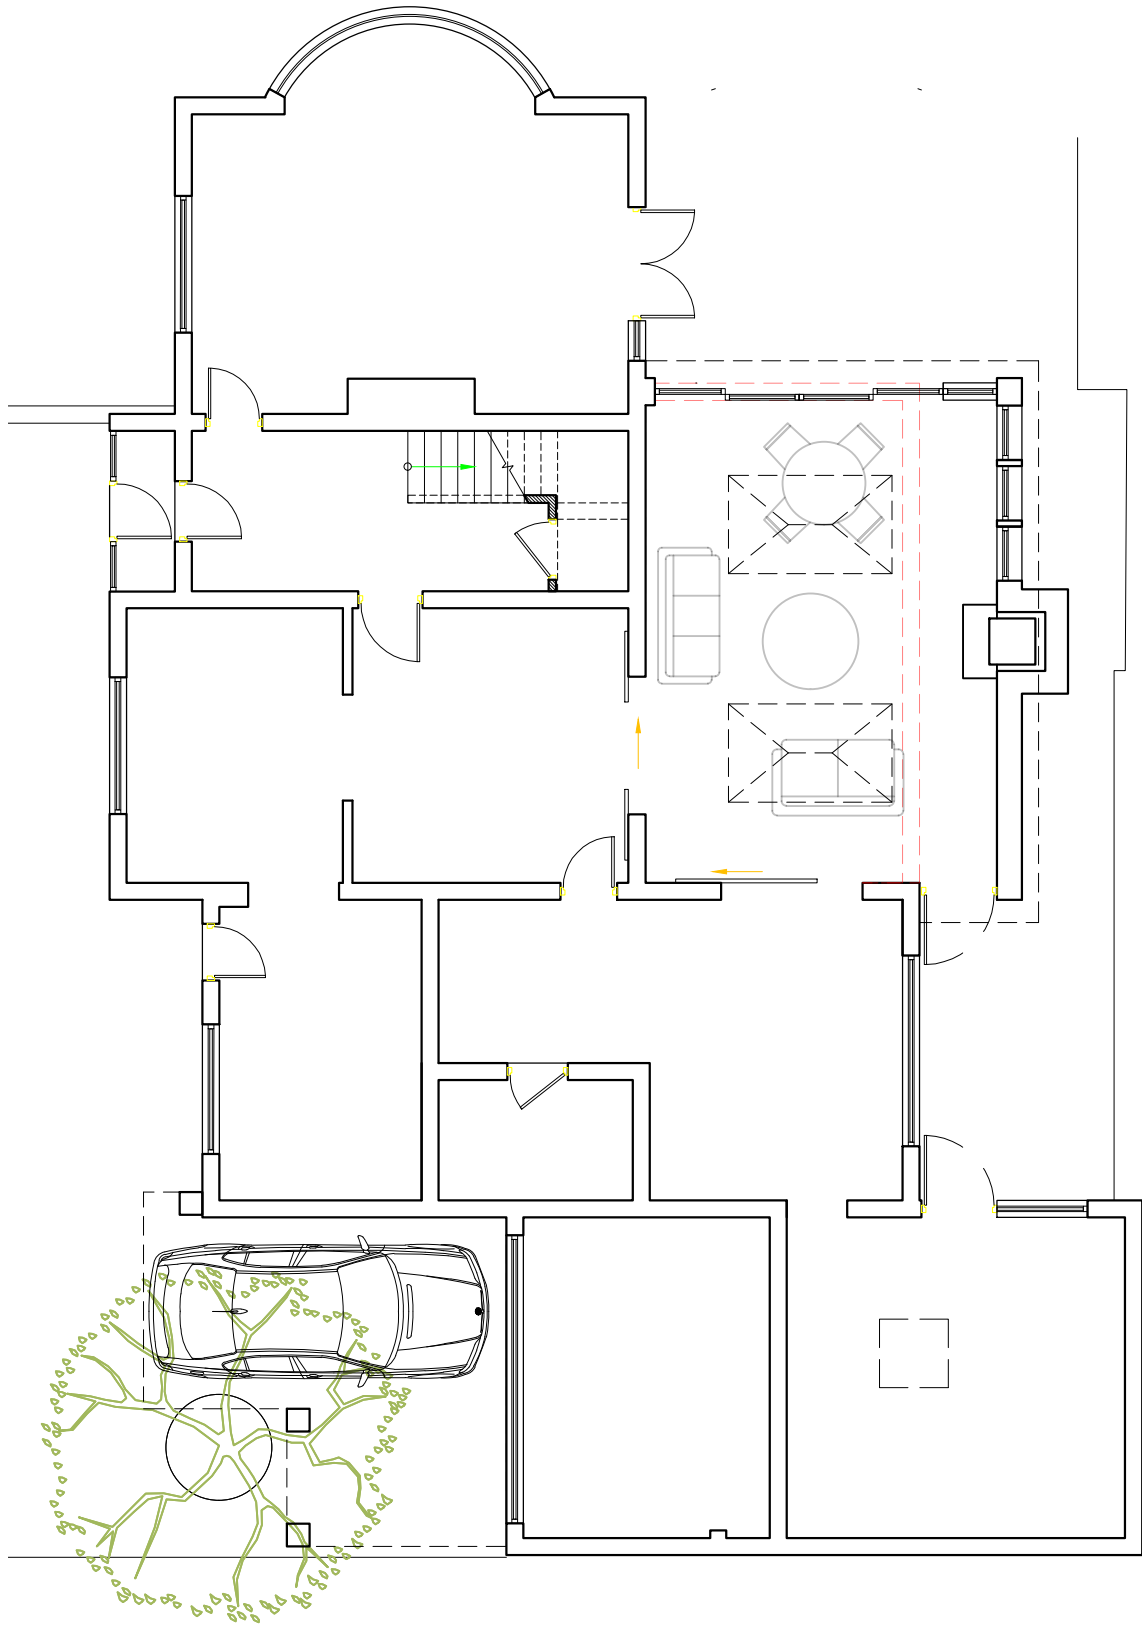

Ground Floor Plan 1:100

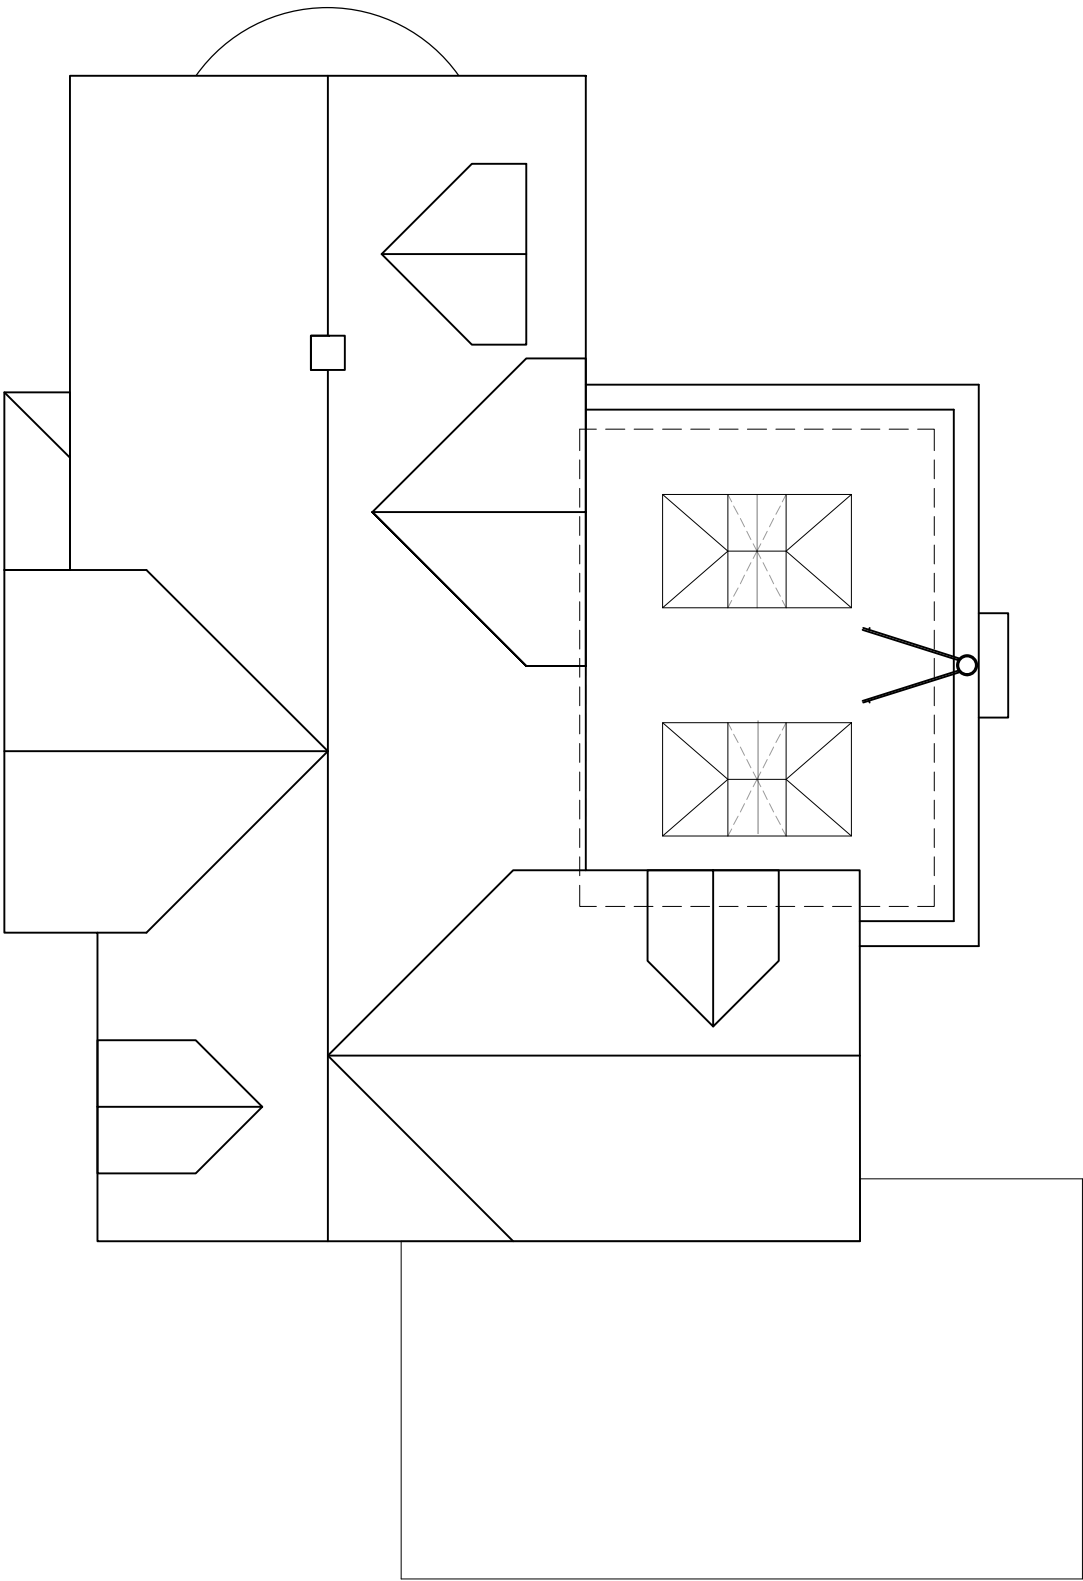

Roof Plan 1:100

SKETCH DRAWING		
rev.	date	comment
amendments		
Client		
Site address		
The Slatch, 50 Hickmans Lane, Lindfield		
Job Title		
Extension and internal refurbishment		
Proposed Plans		
buchan rum 9 SAVILL ROAD LINDFIELD WEST SUSSEX RH162NY E : info@buchanrumarchitects.co.uk T : 01444 239019		
Scale	1:100	Size A3
	02/2025	Drn By BRA
Drawing number.		Rev.
24_223_PL_113		10