


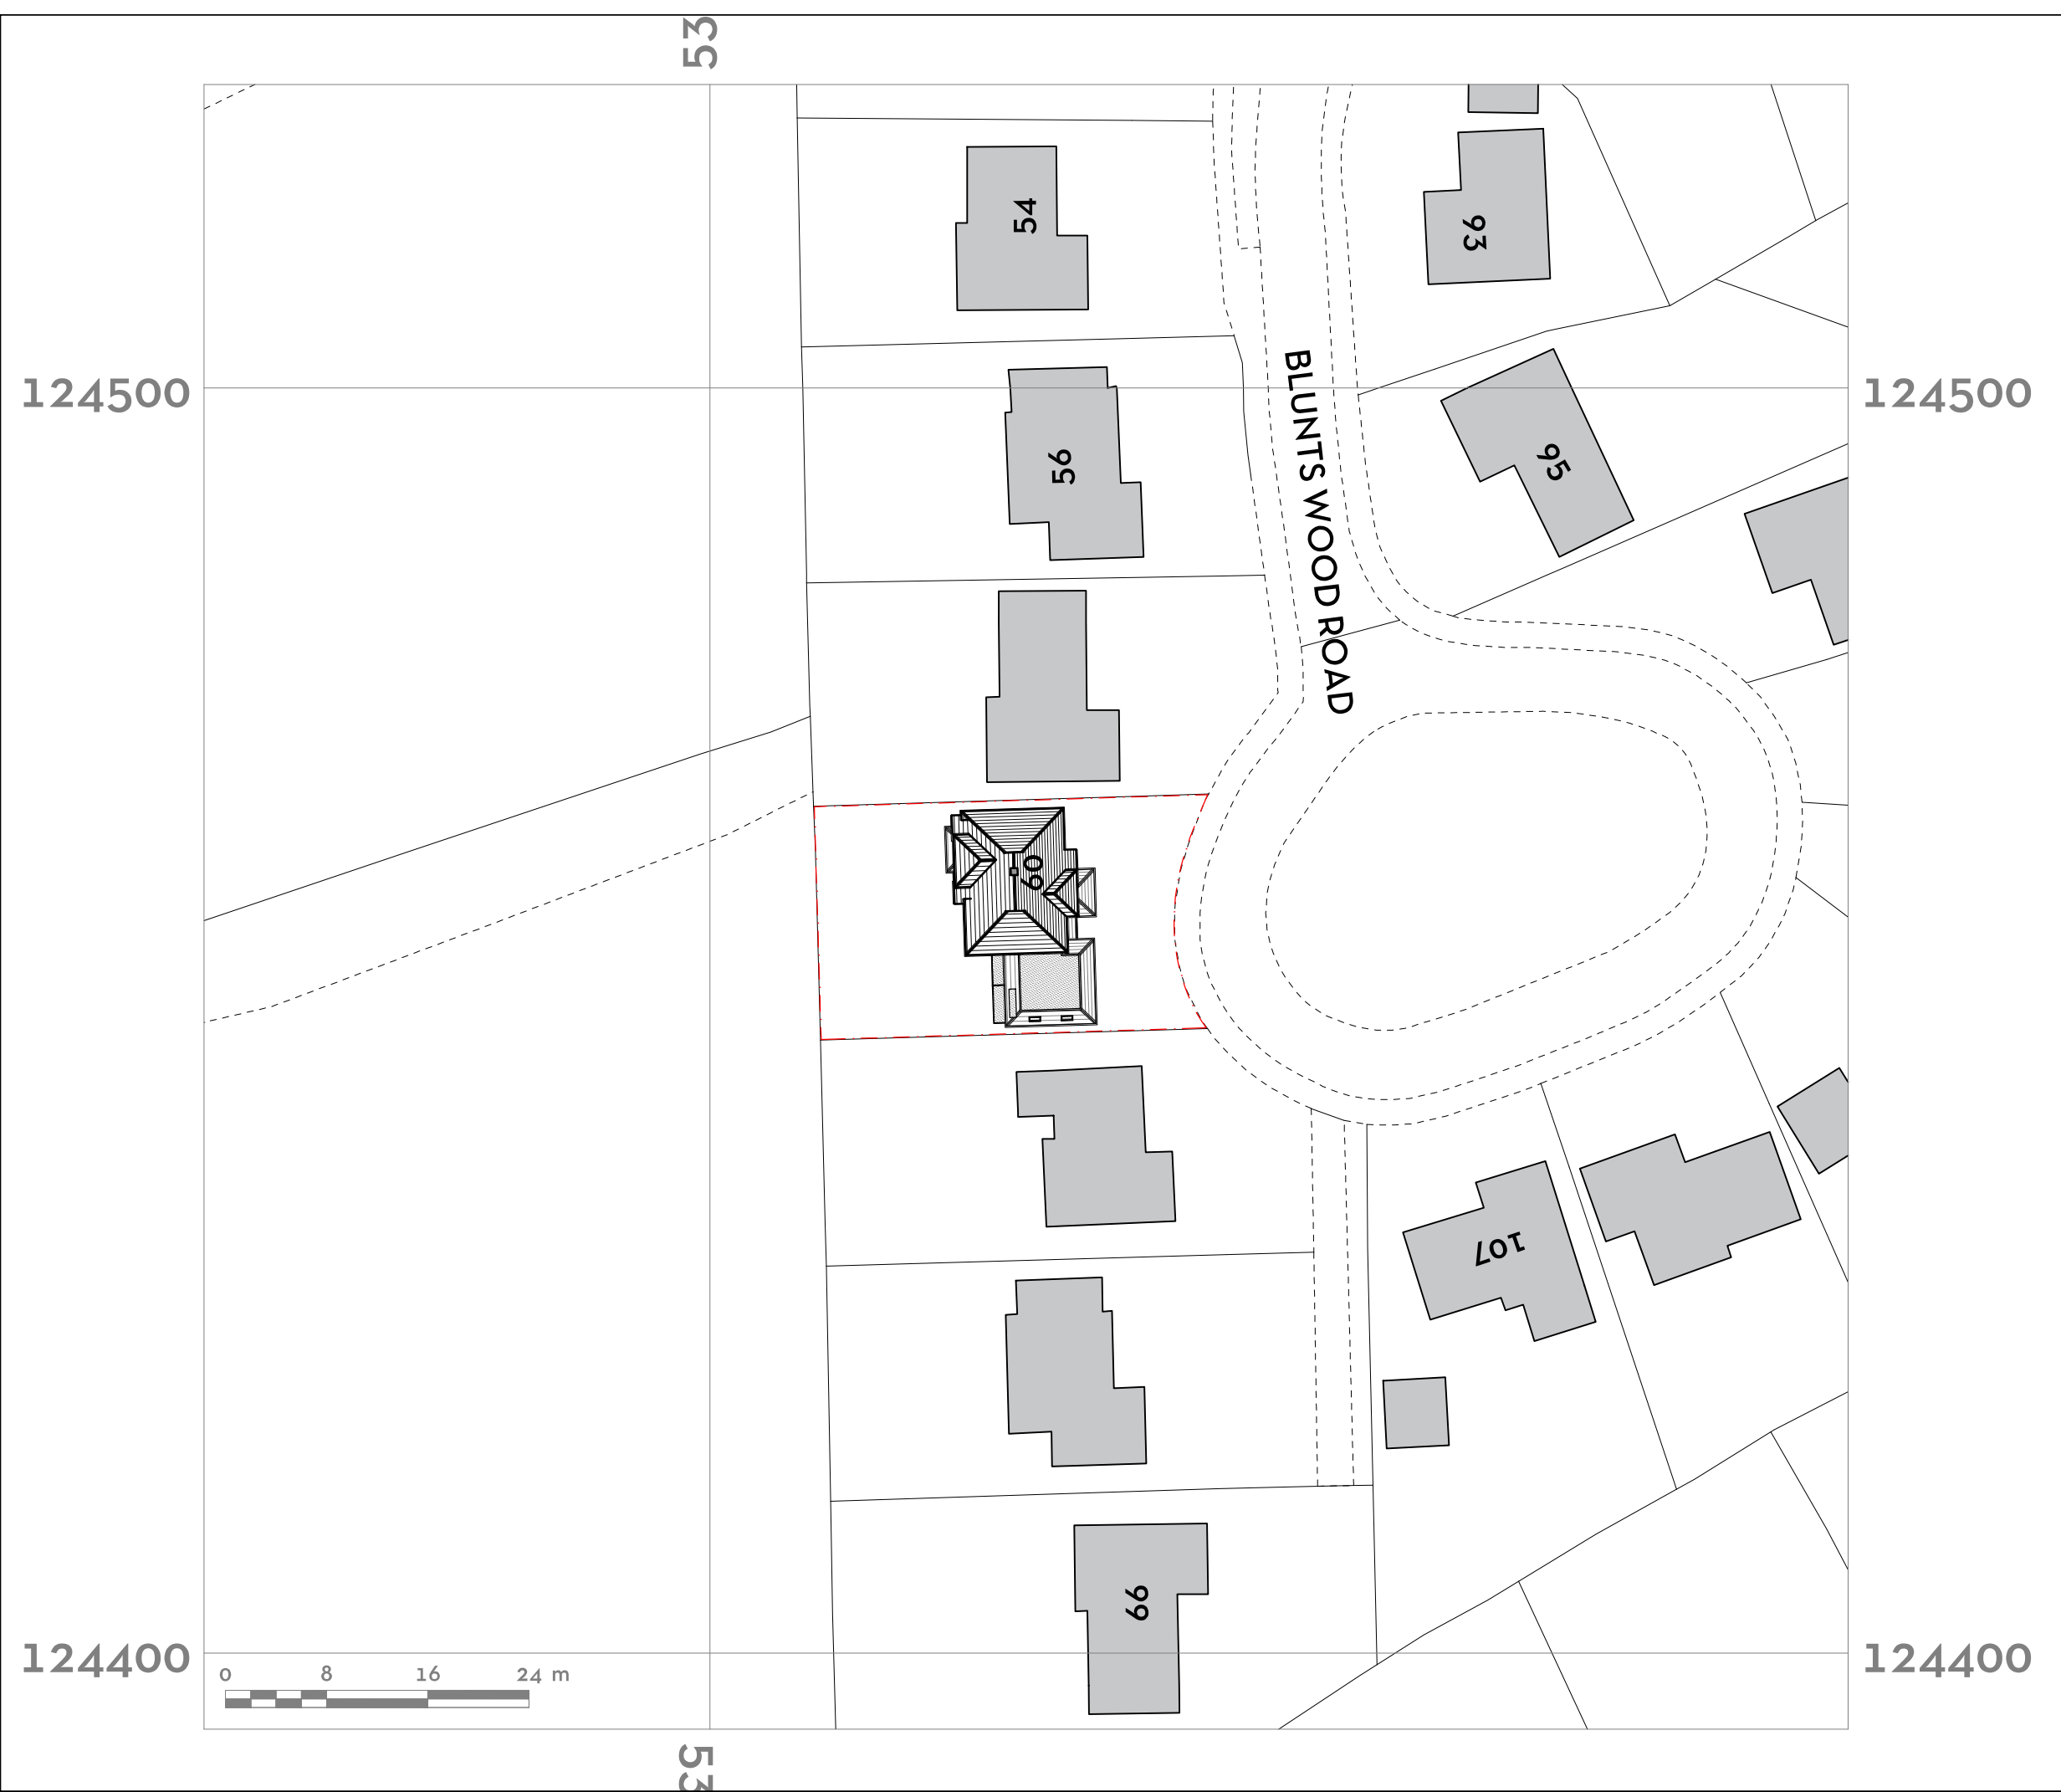

revisions

ref	date		drawn
A	03/07/25	Amendments to roof plan	KMM

DESIGN INTENT ONLY
NOTES FOR CONSTRUCTION:

1. Dimensions shall be checked and verified prior to work being commenced on site.
2. This drawing is issued for the sole and exclusive use of the named recipient. Distribution to any third party is on the strict understanding that no liability is accepted by KM Architecture for any discrepancies, errors or omissions that may be present and no guarantee is offered as to the accuracy of the information shown.

PLANNING
DRAWING

KM ARCHITECTURE
CHARTERED ARCHITECT

46 VALEBRIDGE DRIVE
BURGESS HILL
WEST SUSSEX
RH15 0RW

07862 093 254
kelly@kmarchitecture.co.uk
www.kmarchitecture.co.uk

job

60 BLUNTS WOOD ROAD
HAYWARDS HEATH
WEST SUSSEX
RH16 1NB

title

BLOCK PLAN AS PROPOSED

scale	1:500 @ A3	
date	30/04/25	
drawn	KMM	
drawing number	2086_00_11	revision A