



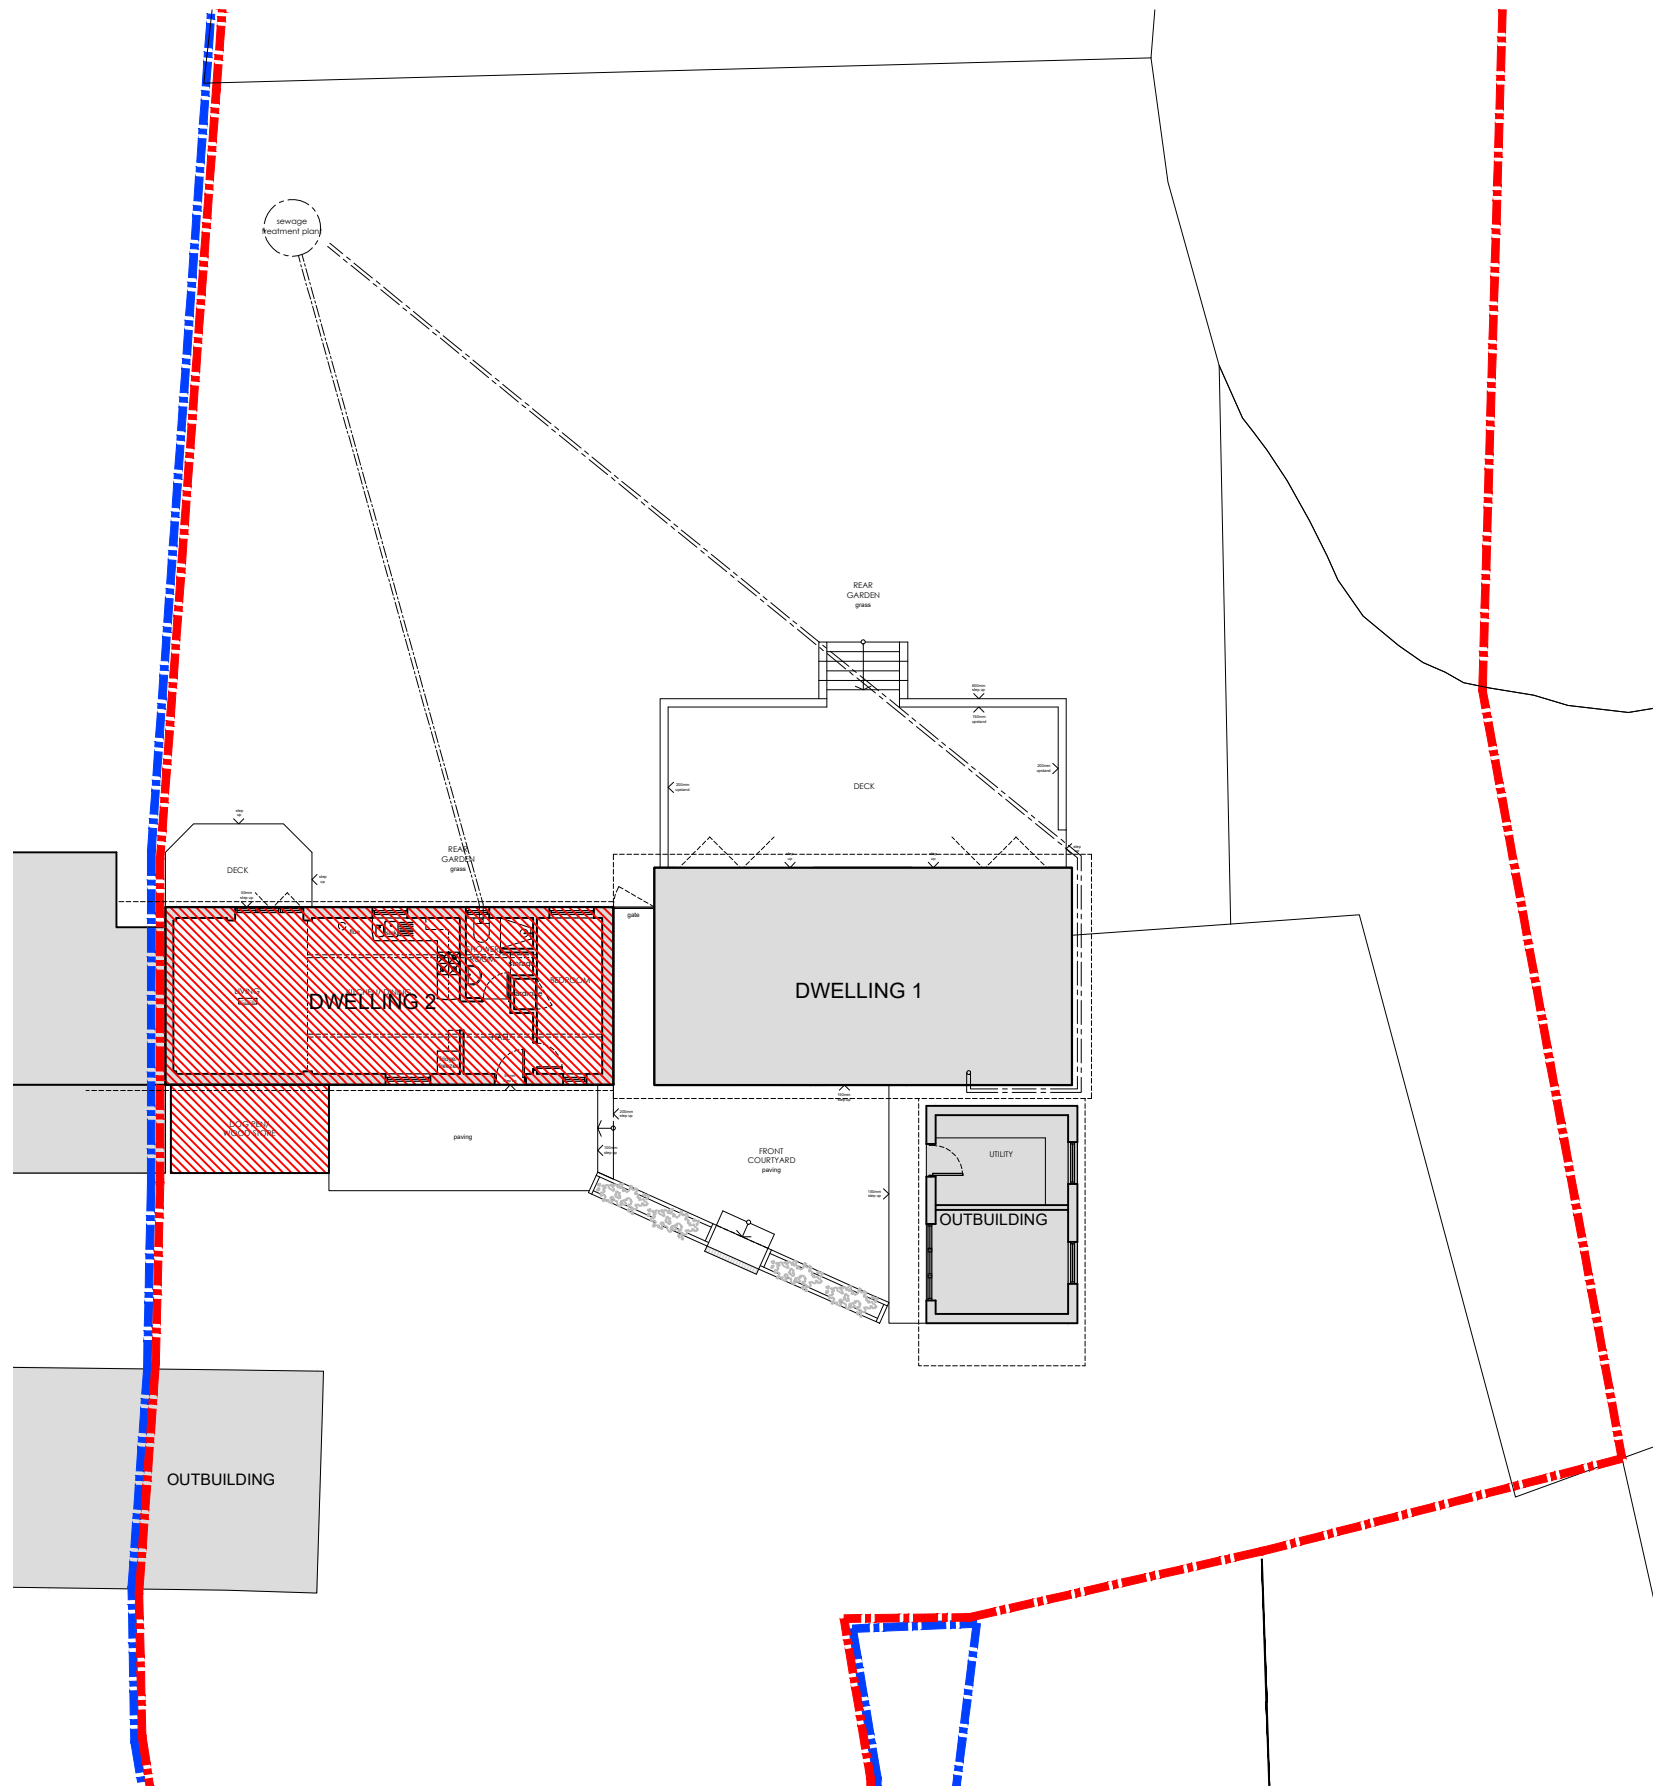

1 EXISTING PARTIAL SITE PLAN
SCALE 1:200

 

- EXISTING RETAINED
- TO BE DEMOLISHED

REVISIONS
A Demolitions shown.

2025.08.12

STATUS		PROJECT	
EXISTING		MILL HOUSE, ROWFANT	
		TITLE	
		EXISTING PARTIAL SITE PLAN	
SCALE	DATE	DRAWING NUMBER	REV
1:200	2025.06.20	001	A

VICTORIA MUSTARD ARCHITECT
135 Crawley Down Road, Felbridge, East Grinstead RH19 2PS
Mob 07779 245 093 vicki@victoriarmustardarchitects.com