



- KEY
- Kitchen
 - Bedroom
 - Lobby
 - Dining Room
 - Bedroom
 - Bathroom
 - Linen
 - Plant Room
 - Pantry
 - Entrance Hall
 - Sitting Room
 - Study Area
 - Cupboard
 - Air Source Heat Pump (ASHP)
 - Below ground LPG Tank
 - Cupboard
 - New Rooflight (to match to existing)
 - Bathroom
 - Dressing Room
 - Bedroom
 - New Door
 - Storage
 - Solar/PV Panels
 - Lead Roof
 - Glazed Roof
 - Obscure glazed panel added
 - Glazing reinstated
 - Patio area
 - PV Storage Battery
 - Replacement Garage doors

THE RED DASHED LINE INDICATES
ELEMENTS TO BE REMOVED

ALL WINDOWS TO BE REPLACED WITH
DOUBLE GLAZED TIMBER CASEMENTS TO
MATCH TO EXISTING

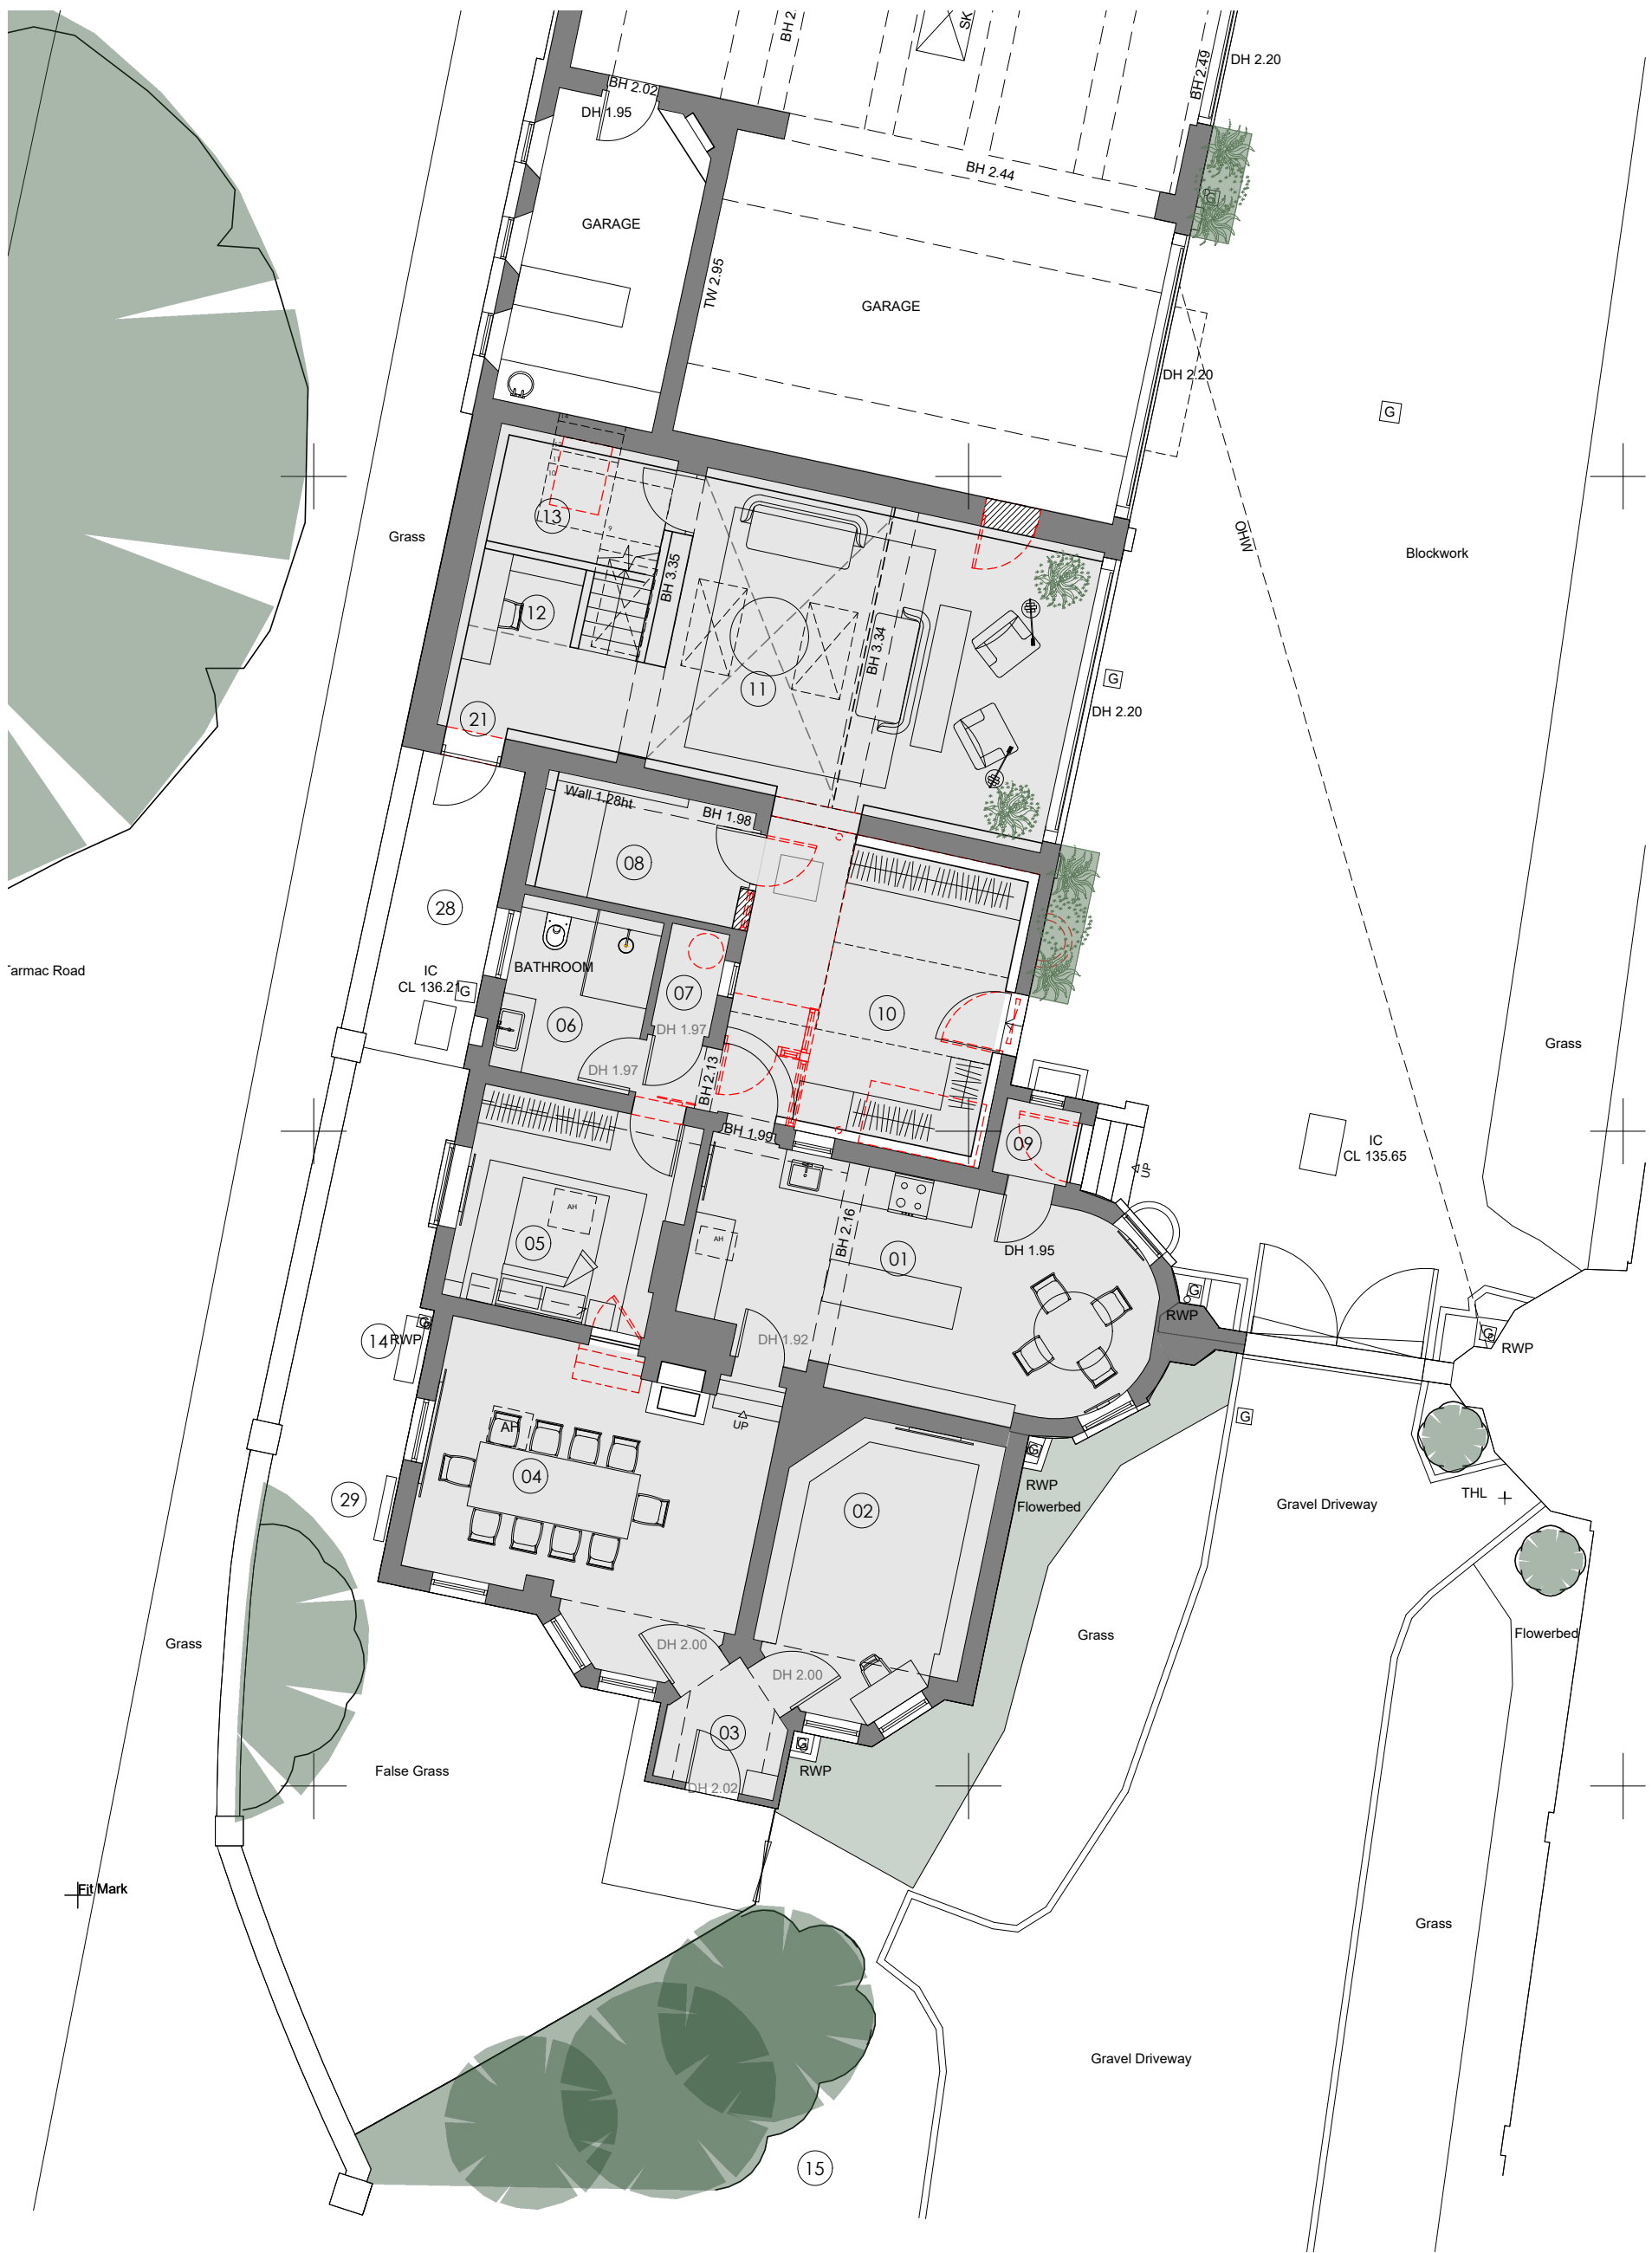

GROUND FLOOR PLAN - AS PROPOSED
SCALE 1:100 ON AN A1 SHEET

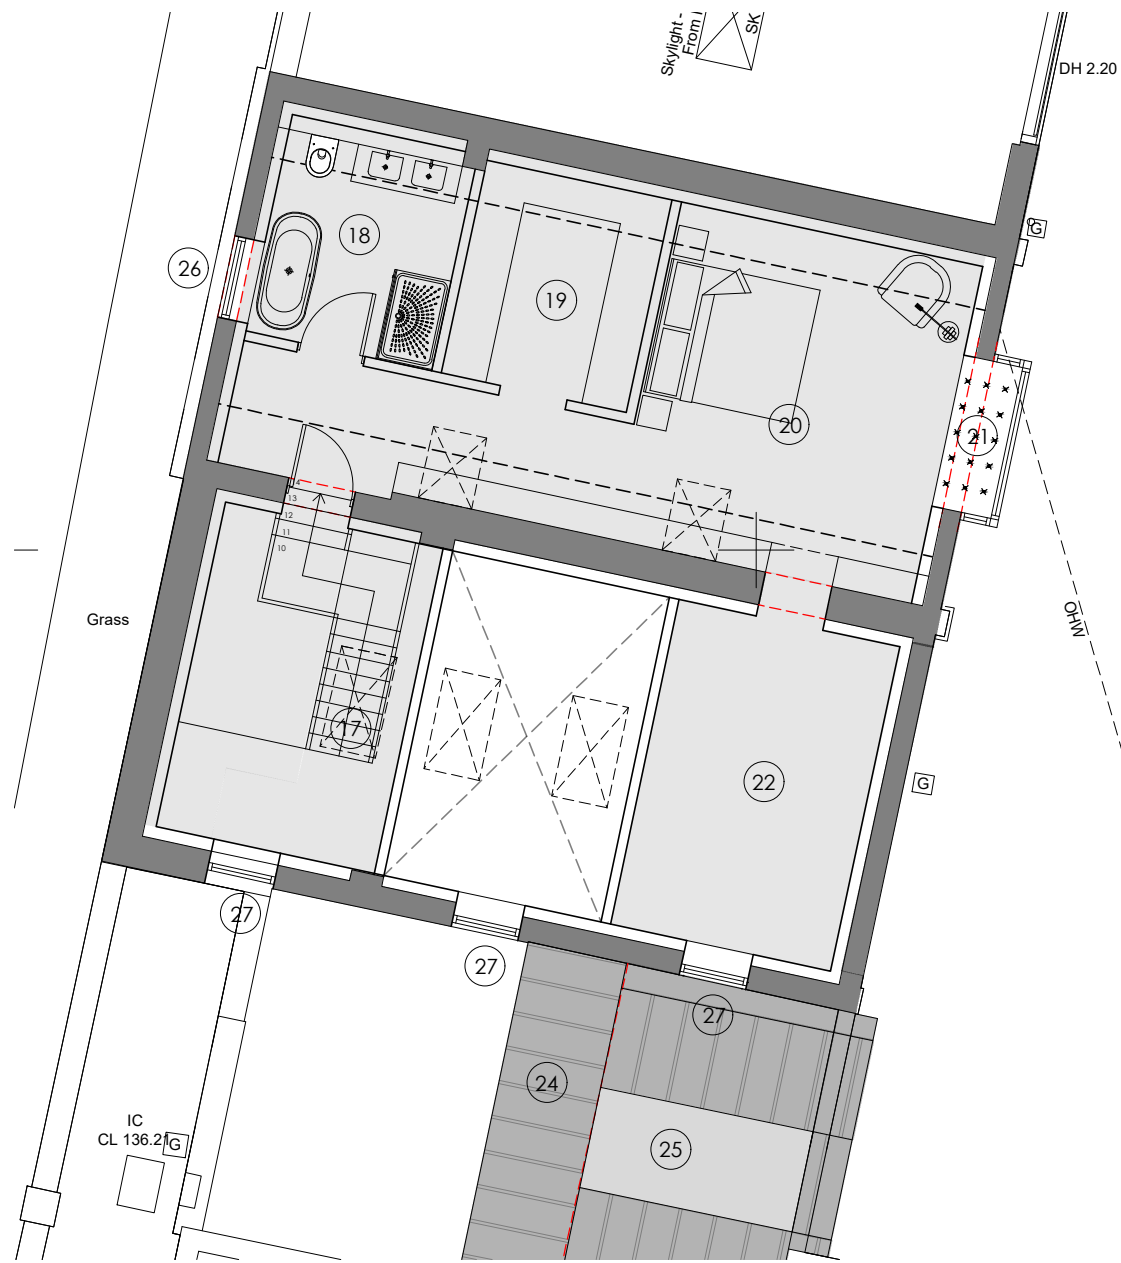

FIRST FLOOR/PART ROOF PLAN - AS PROPOSED
SCALE 1:100 ON AN A1 SHEET



ROOF PLAN - AS PROPOSED
SCALE 1:100 ON AN A1 SHEET

REV.	DATE.	BY.	AMENDMENT.	CHK.

PLANNING

gould baxter
2 Lucas Mews, Paddockhall Road,
Haywards Heath,
West Sussex, RH16 1HE
(01444) 452604
hb@gouldbaxter.co.uk
www.gouldbaxter.co.uk

NOTES:
DO NOT SCALE OFF THIS DRAWING UNLESS FOR PLANNING PURPOSES.
CHECK ALL DIMENSIONS ON SITE BEFORE ANY WORK IS COMMENCED.
ALL GOODS MATERIALS AND WORKMANSHIP MUST CONFORM WITH CURRENT
BUILDING REGULATIONS, BRITISH STANDARDS AND CODES OF PRACTICE.
COPYRIGHT OF THIS DRAWING IS RETAINED BY GOULD PROPERTY CONSULTANTS
LTD. Y/A GOULD BAXTER AND IT MUST NOT BE REPRODUCED WITHOUT WRITTEN
CONSENT.

CLIENT:
Mr & Mrs Edge

PROJECT:
**North Lodge
Stonehurst
Selsfield Road
Ardingly
RH17 6TN**

DRAWING:
**Floor and Roof Plans
As Proposed**

DATE: 03.06.2025	SCALE AT A1: 1:100	DRAWN BY: CS CHECKED BY: MC
---------------------	-----------------------	--------------------------------

JOB NO. GH661	DRAWING NO. PL.02	REV. -
------------------	----------------------	-----------