


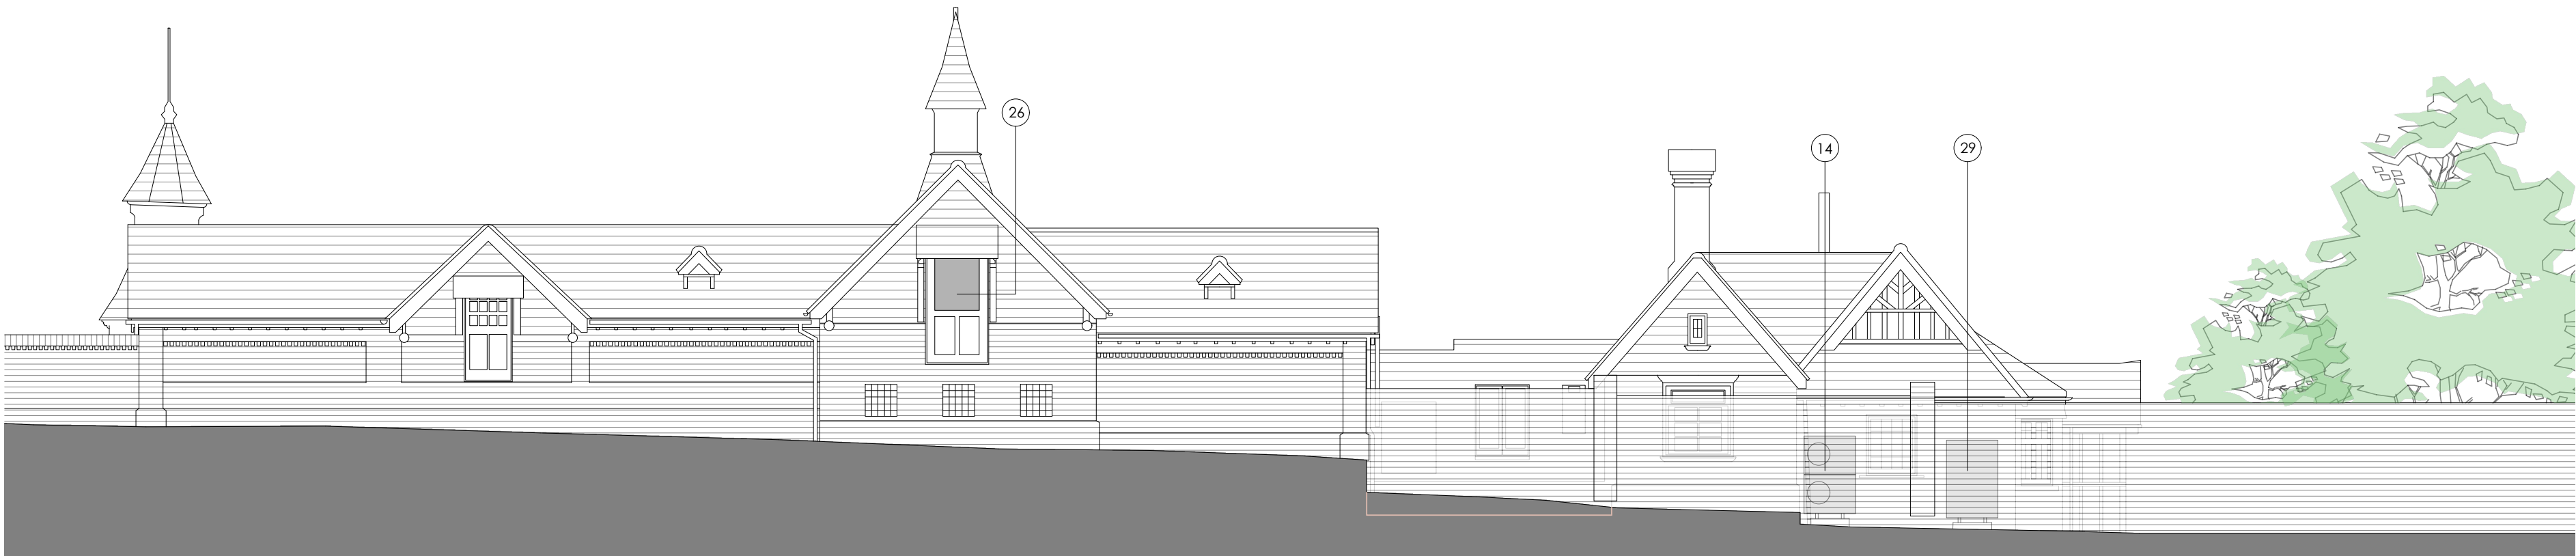

EAST ELEVATION - AS PROPOSED
SCALE 1:100 ON AN A1 SHEET



SOUTH ELEVATION - AS PROPOSED
SCALE 1:100 ON AN A1 SHEET



WEST ELEVATION - AS PROPOSED
SCALE 1:100 ON AN A1 SHEET



NORTH ELEVATION - AS PROPOSED
SCALE 1:100 ON AN A1 SHEET

KEY

1. Kitchen
2. Bedroom
3. Lobby
4. Dining Room
5. Bedroom
6. Bathroom
7. Linen
8. Plant Room
9. Pantry
10. Entrance Hall
11. Sitting Room
12. Study Area
13. Cupboard
14. Air Source Heat Pump (ASHP)
15. Below ground LPG Tank
16. Cupboard
17. New Rooflight (to match to existing)
18. Bathroom
19. Dressing Room
20. Bedroom
21. New Door
22. Storage
23. Solar/PV Panels
24. Lead Roof
25. Glazed Roof
26. Obscure glazed panel added
27. Glazing reinstated
28. Patio area
29. PV Storage Battery
30. Replacement Garage doors

THE RED DASHED LINE INDICATES
ELEMENTS TO BE REMOVED

ALL WINDOWS TO BE REPLACED WITH
DOUBLE GLAZED TIMBER CASEMENTS TO
MATCH TO EXISTING

REV.	DATE.	BY.	AMENDMENT.	CHK.

PLANNING

 **gould baxter**
2 Lucastes Mews, Paddockhall Road,
Haywards Heath,
West Sussex, RH16 1HE
(01444) 452604
hh@gouldbaxter.co.uk
www.gouldbaxter.co.uk

NOTES:
DO NOT SCALE OFF THIS DRAWING UNLESS FOR PLANNING PURPOSES.
CHECK ALL DIMENSIONS ON SITE BEFORE ANY WORK IS COMMENCED.
ALL GOODS MATERIALS AND WORKMANSHIP MUST CONFORM WITH CURRENT
BUILDING REGULATIONS, BRITISH STANDARDS AND CODES OF PRACTICE.
COPYRIGHT OF THIS DRAWING IS RETAINED BY GOULD PROPERTY CONSULTANTS
LTD T/A GOULD BAXTER AND IT MUST NOT BE REPRODUCED WITHOUT WRITTEN
CONSENT.

CLIENT:
Mr & Mrs Edge

PROJECT:
North Lodge
Stonehurst
Selsfield Road
Ardingly
RH17 6TN

DRAWING:
Elevations
As Proposed

DATE: 03.06.2025	SCALE AT A1: 1:100	DRAWN BY: CS CHECKED BY: MC
---------------------	-----------------------	--------------------------------

JOB NO. GH661	DRAWING NO. PL.03	REV. -
------------------	----------------------	-----------

