




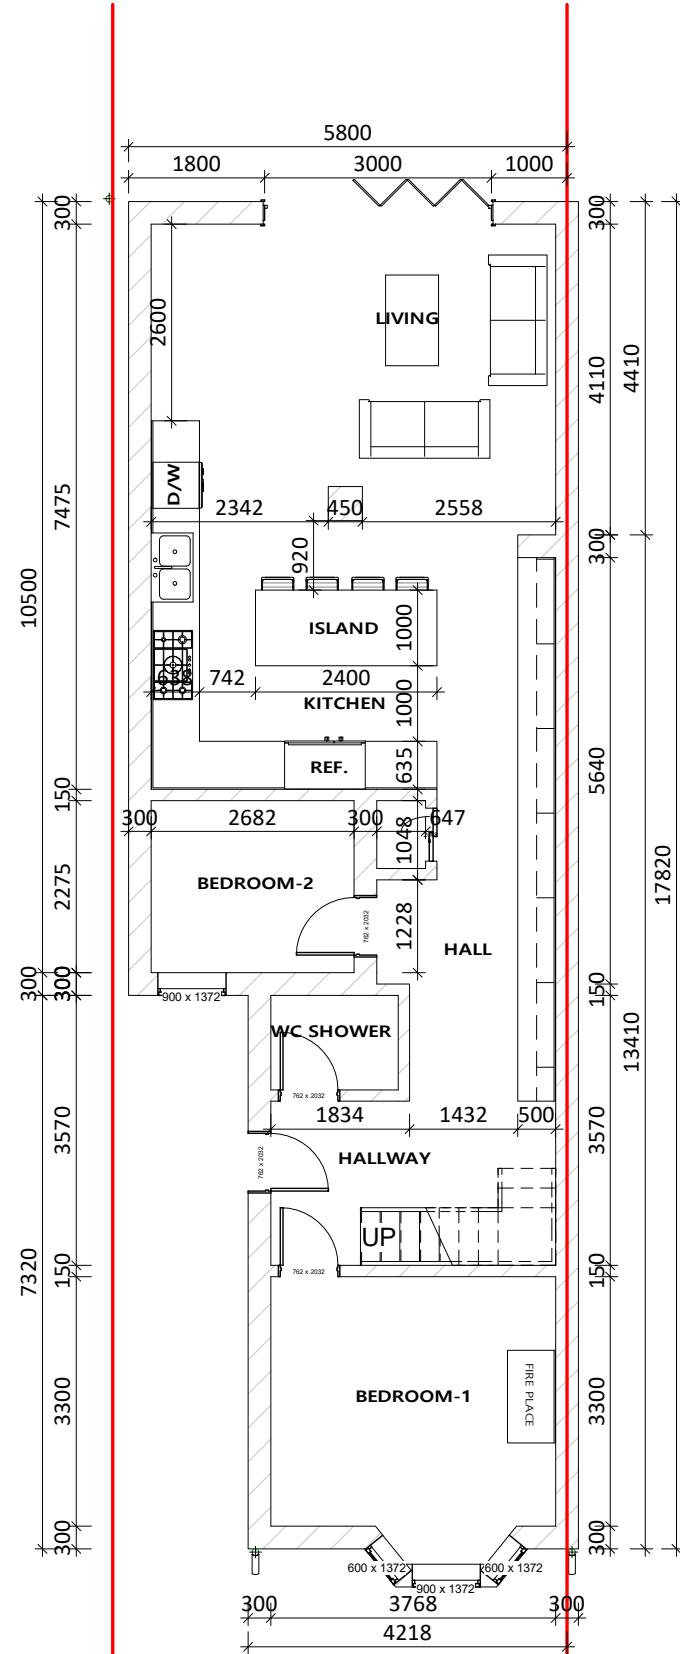

PROPOSED GROUND FLOOR
1 : 100 @A1; 1:200 @A3

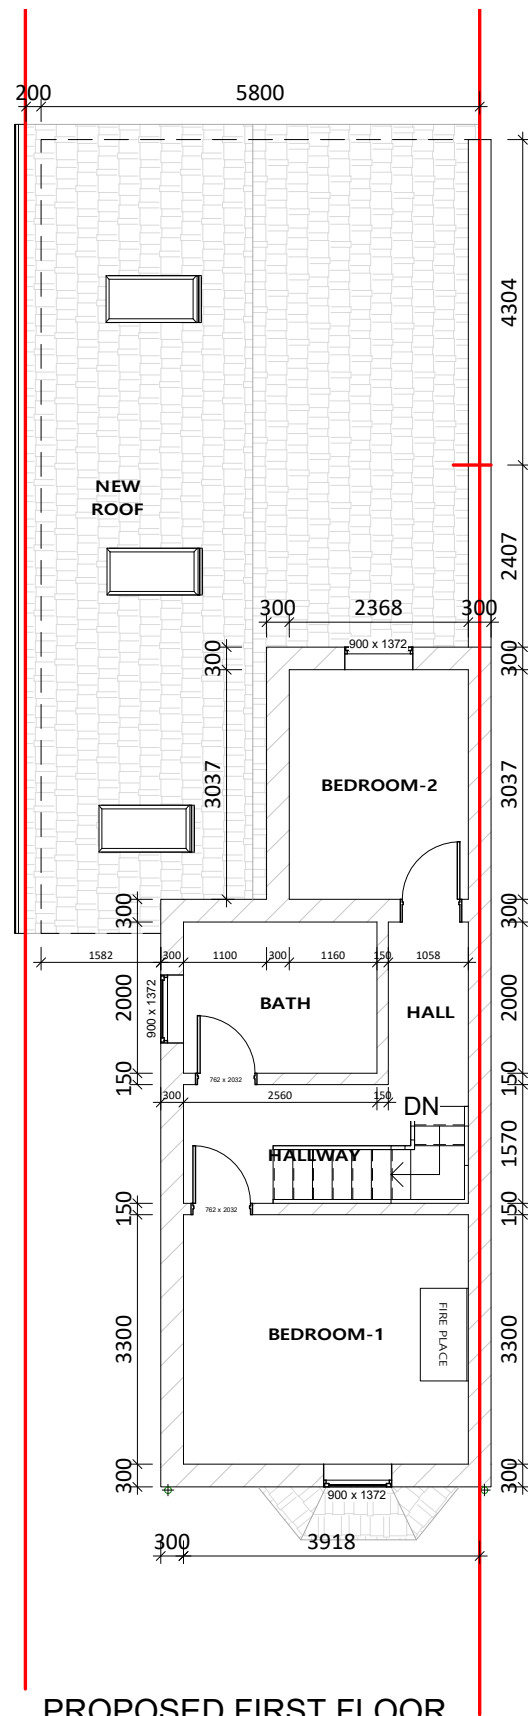

PROPOSED FIRST FLOOR
1 : 100 @A1; 1:200 @A3

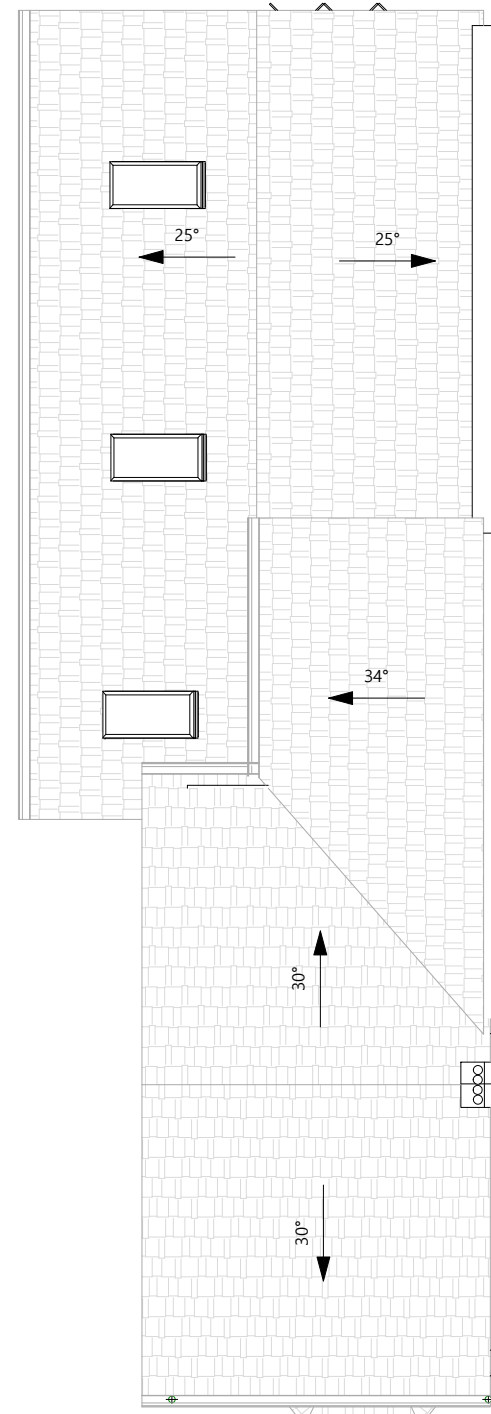


PROPOSED ROOF PLAN
1:100 @A1; 1:200 @A3




LOCATION PLAN
1 : 1250




EXISTING SITE PLAN
1 : 500

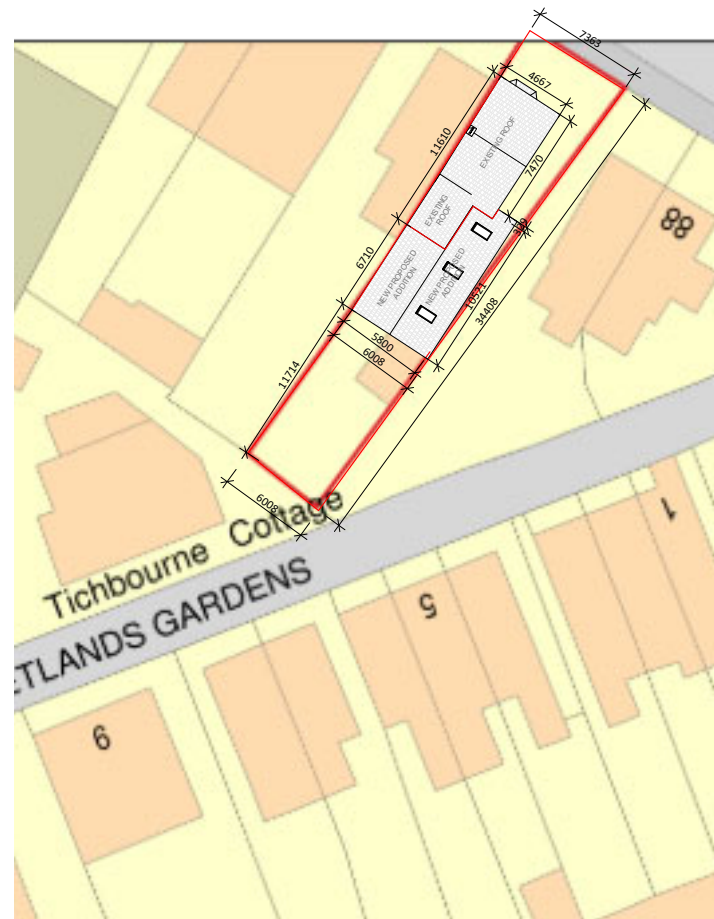


PROPOSED SITE PLAN
1 : 500

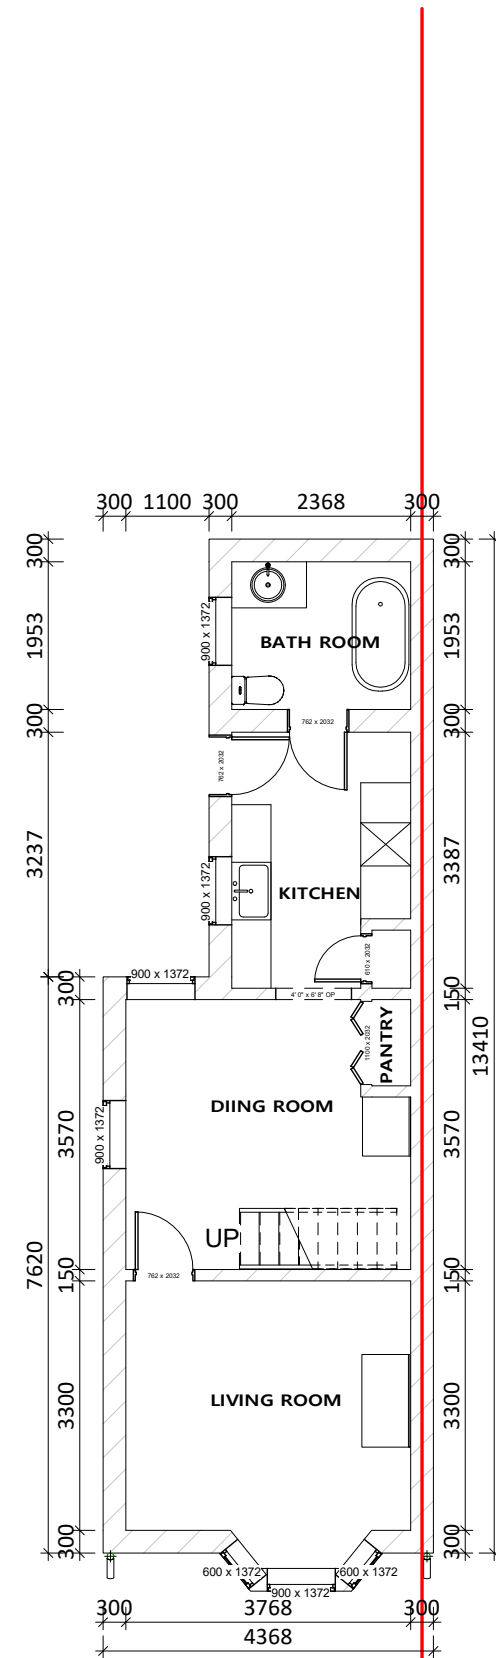

EXISTING GROUND FLOOR
1 : 100 @A1; 1:200 @A3

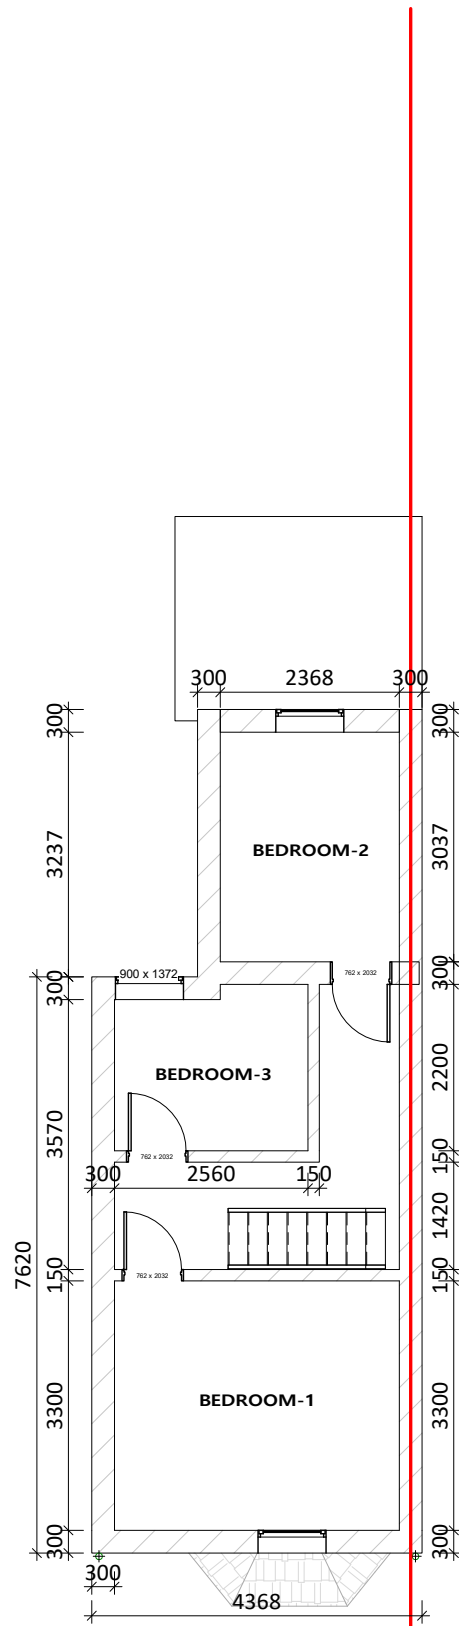


EXISTING FIRST FLOOR PLAN
1 : 100 @A1; 1:200 @A3

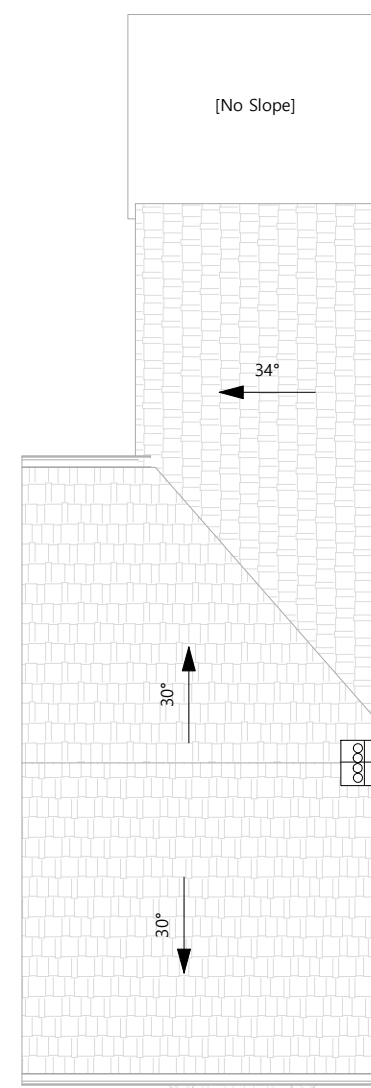

EXISTING ROOF PLAN
1 : 100 @A1; 1:200 @A3

FOR PLANNING

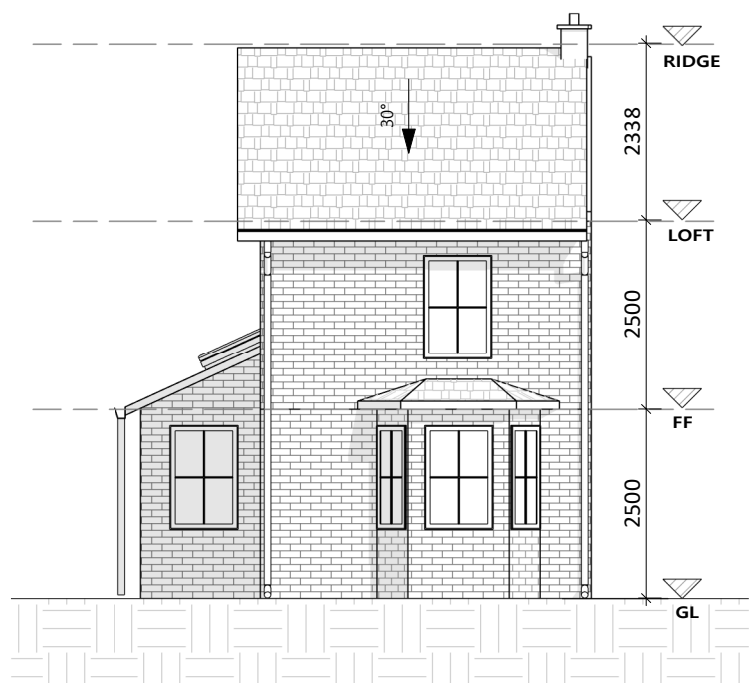


PR-FRONT ELEVATION
1 : 100 @A1; 1:200 @A3




PR-LEFT ELEVATION
1 : 100 @A1; 1:200 @A3



PR-REAR ELEVATION
1 : 100 @A1; 1:200 @A3

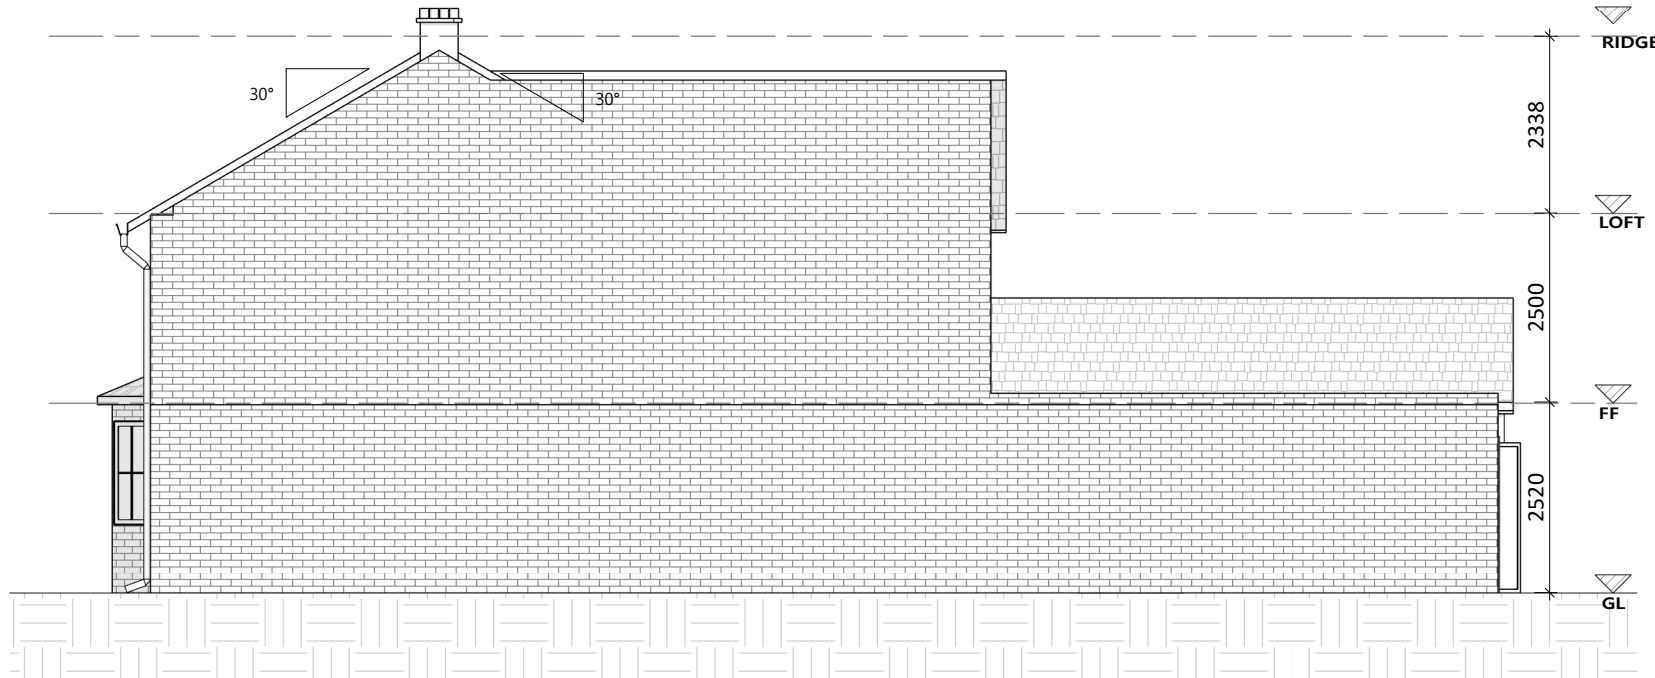


PR-RIGHT ELEVATION
1 : 100 @A1; 1:200 @A3

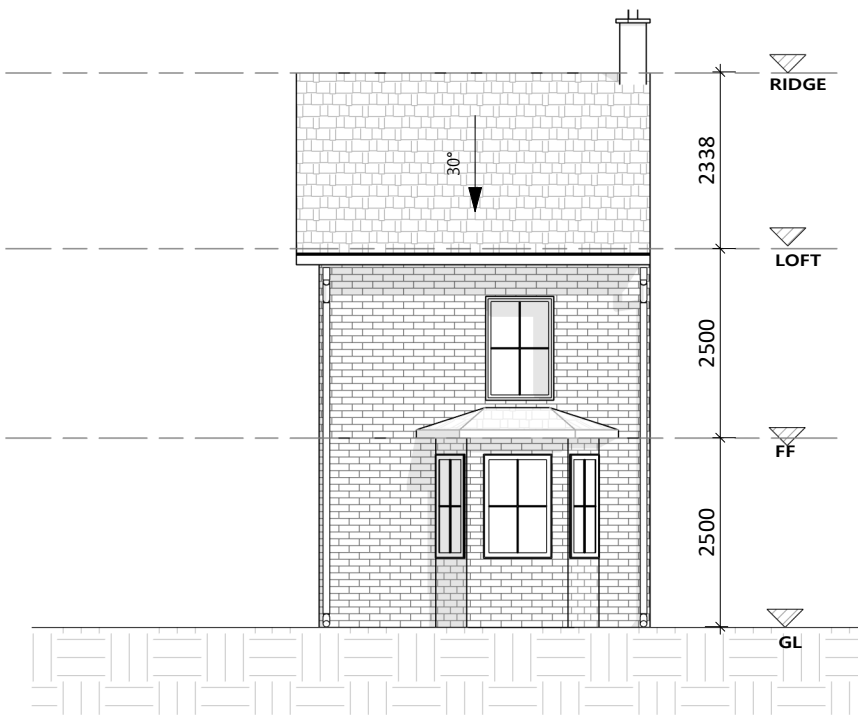


EX-FRONT ELEVATION
1 : 100 @A1; 1:200 @A3




EX-LEFT ELEVATION
1 : 100 @A1; 1:200 @A3

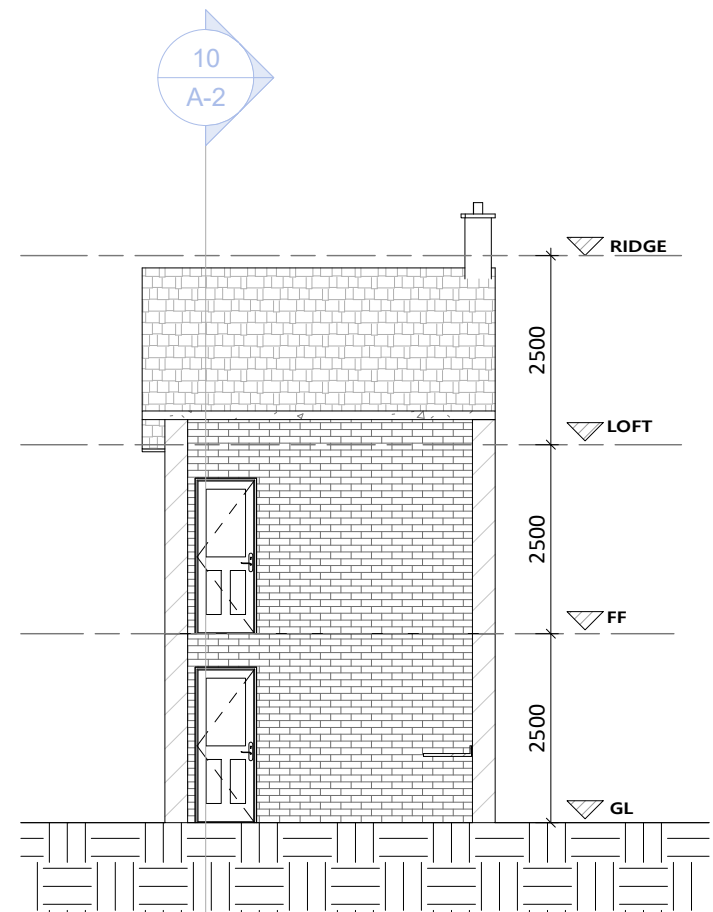


Section A-A
1 : 100 @A1; 1:200 @A3

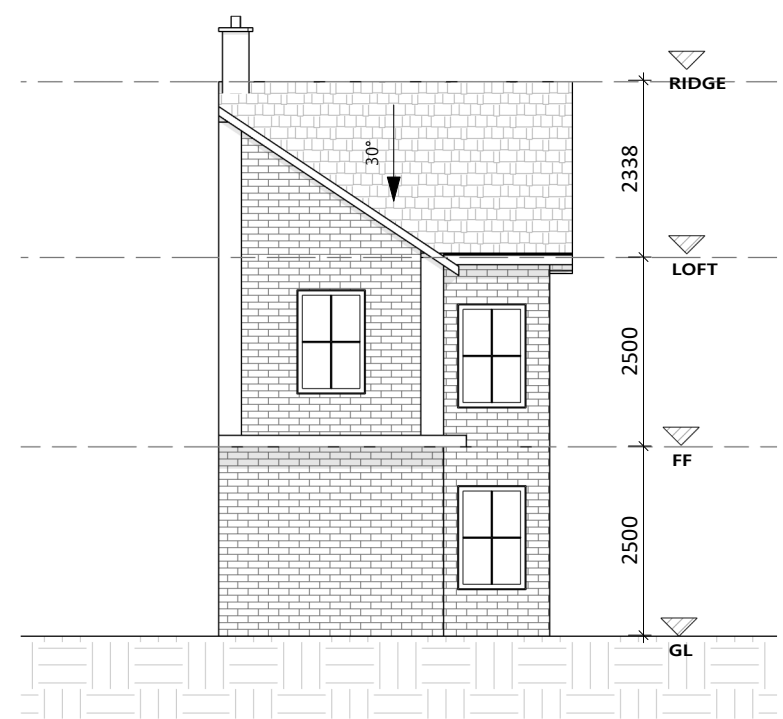

EX-REAR ELEVATION
1 : 100 @A1; 1:200 @A3

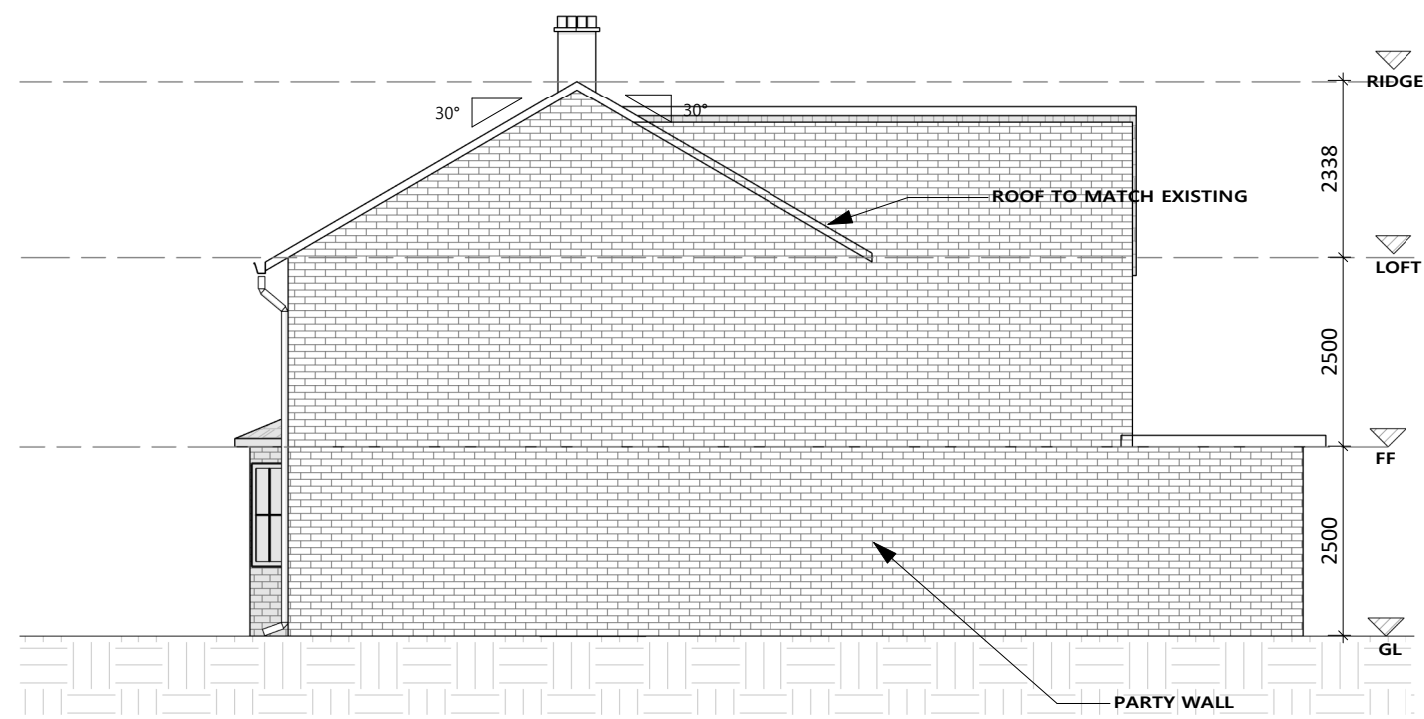

EX- RIGHT ELEVATION
1 : 100 @A1; 1:200 @A3

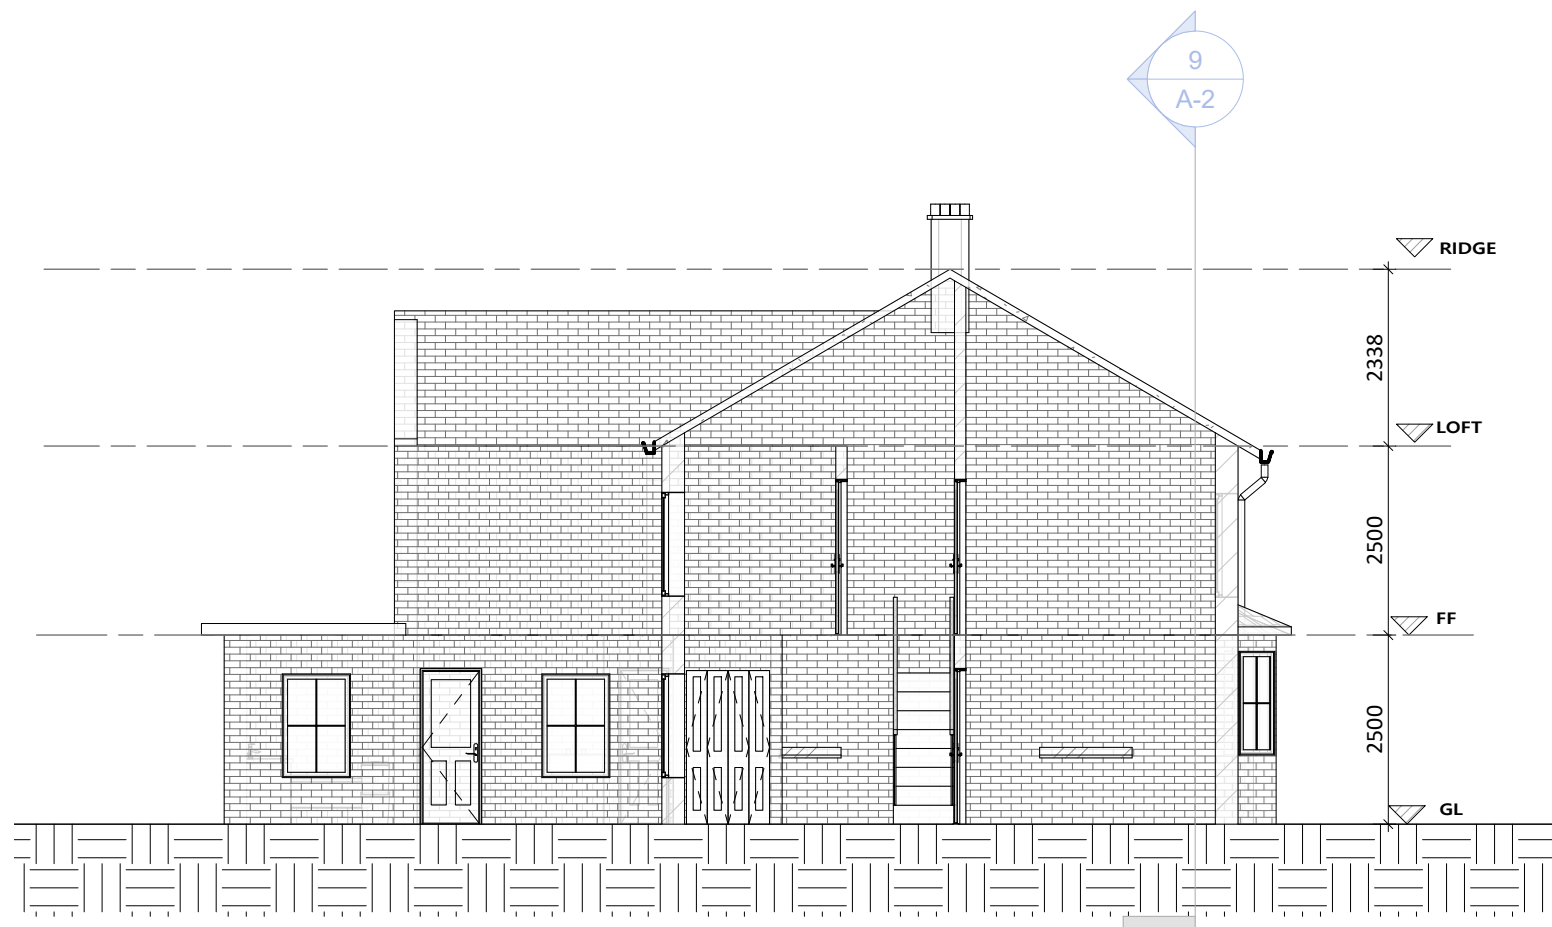


Section B-B
1 : 100 @A1; 1:200 @A3

FOR PLANNING




architecture | planning | property
sumailpinu@gmail.com

GRC Design Ltd is the owner of the copyright subsisting in these drawings, plans, designs and specifications. They must not be used, reproduced or copied, in whole or in part, nor may the information, ideas and concepts therein contained (which are confidential to GRC Design Ltd) be disclosed to any person without the prior written consent of that company

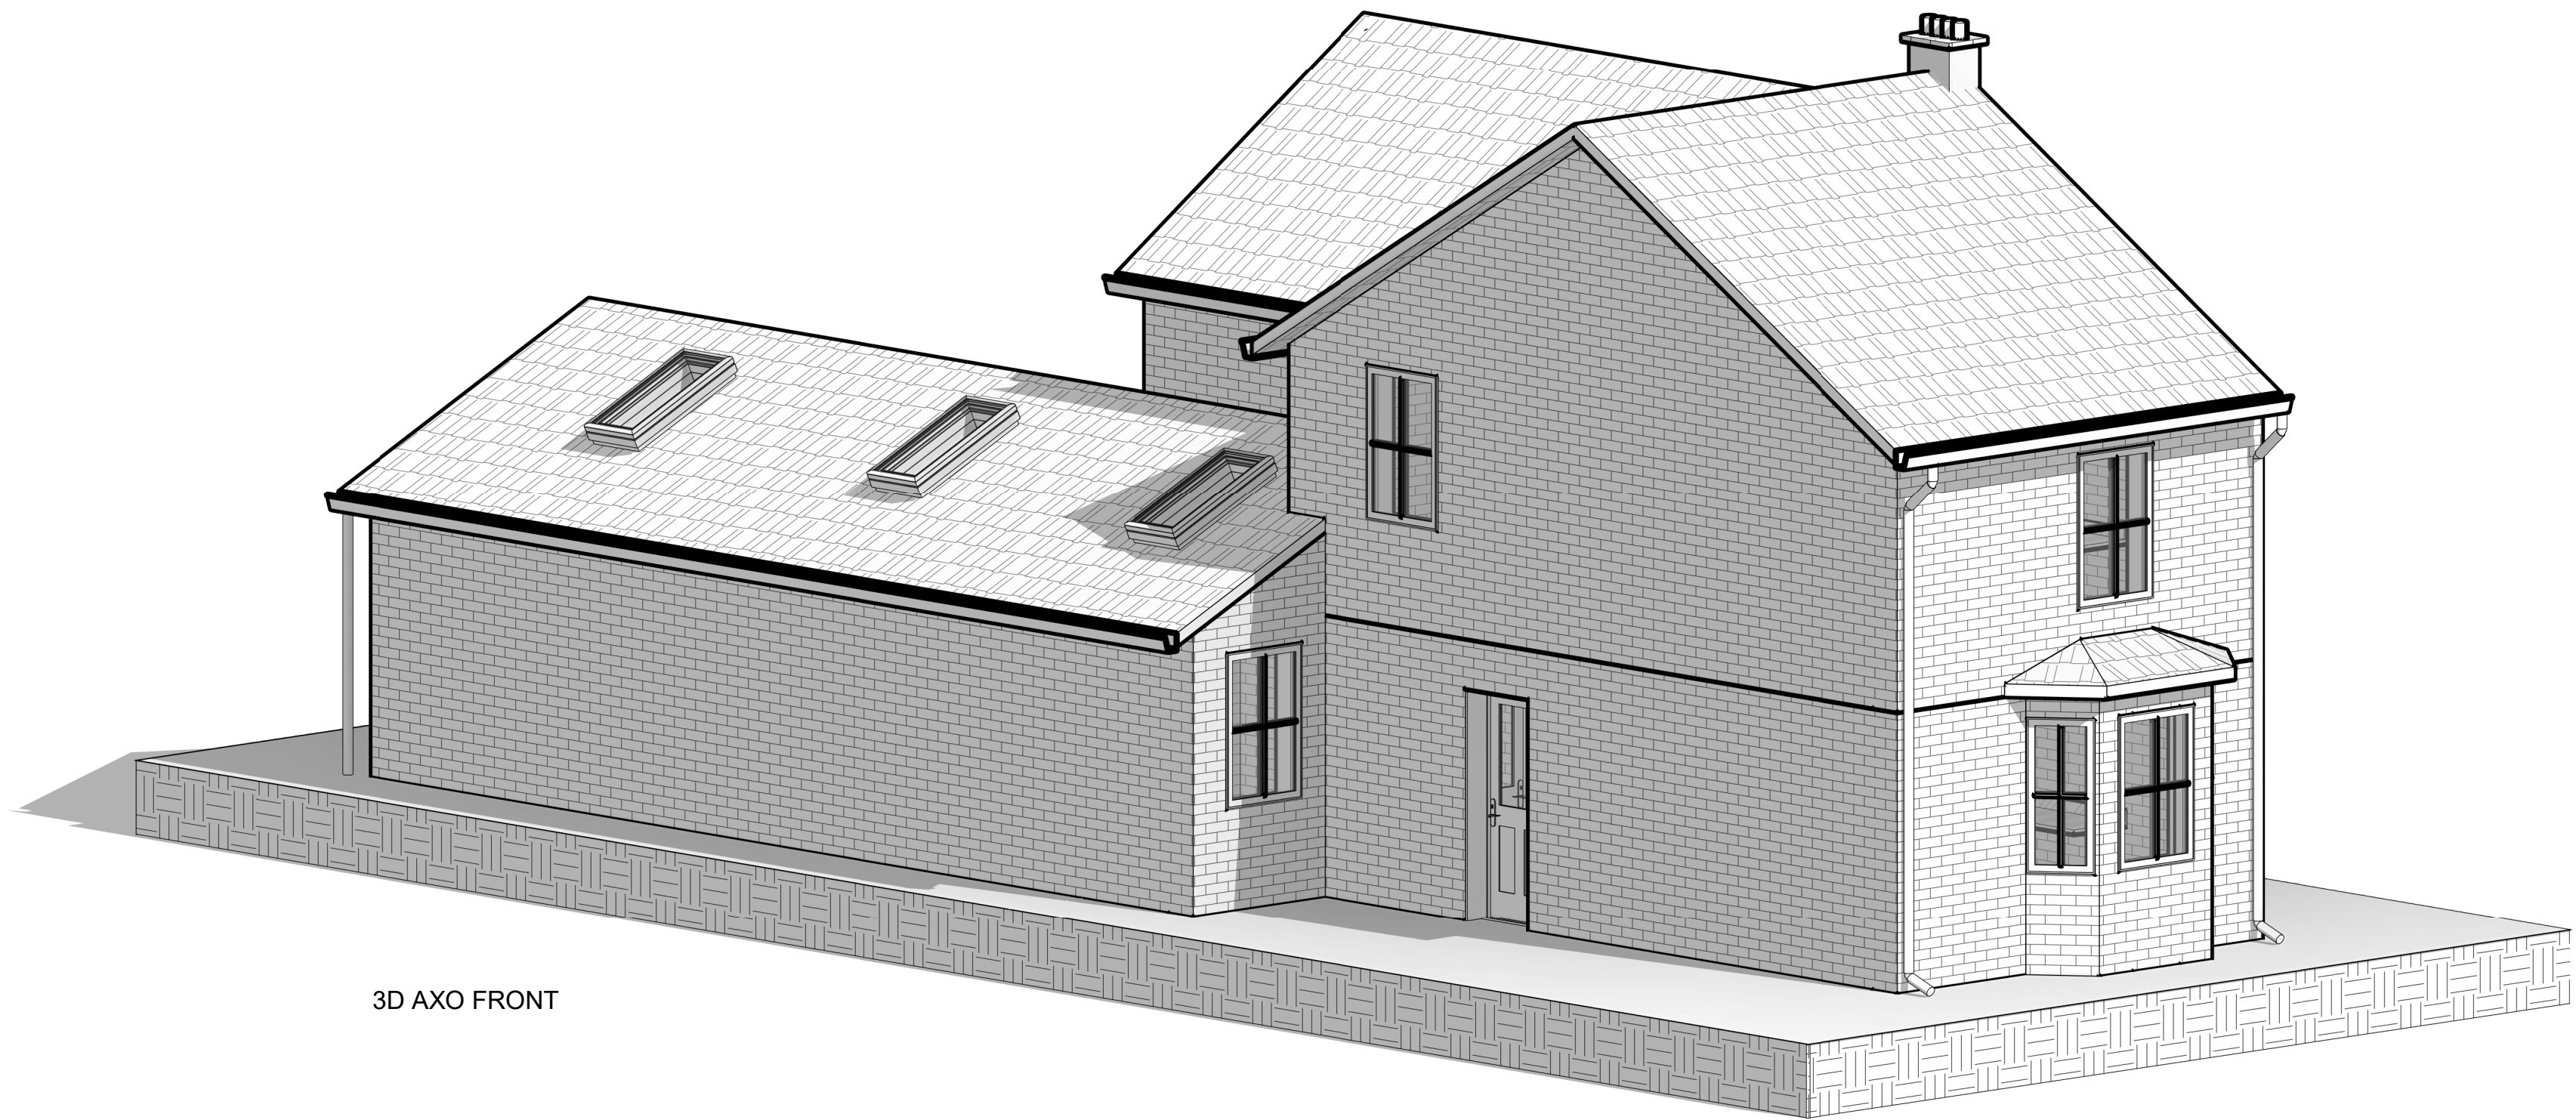

3D AXO FRONT

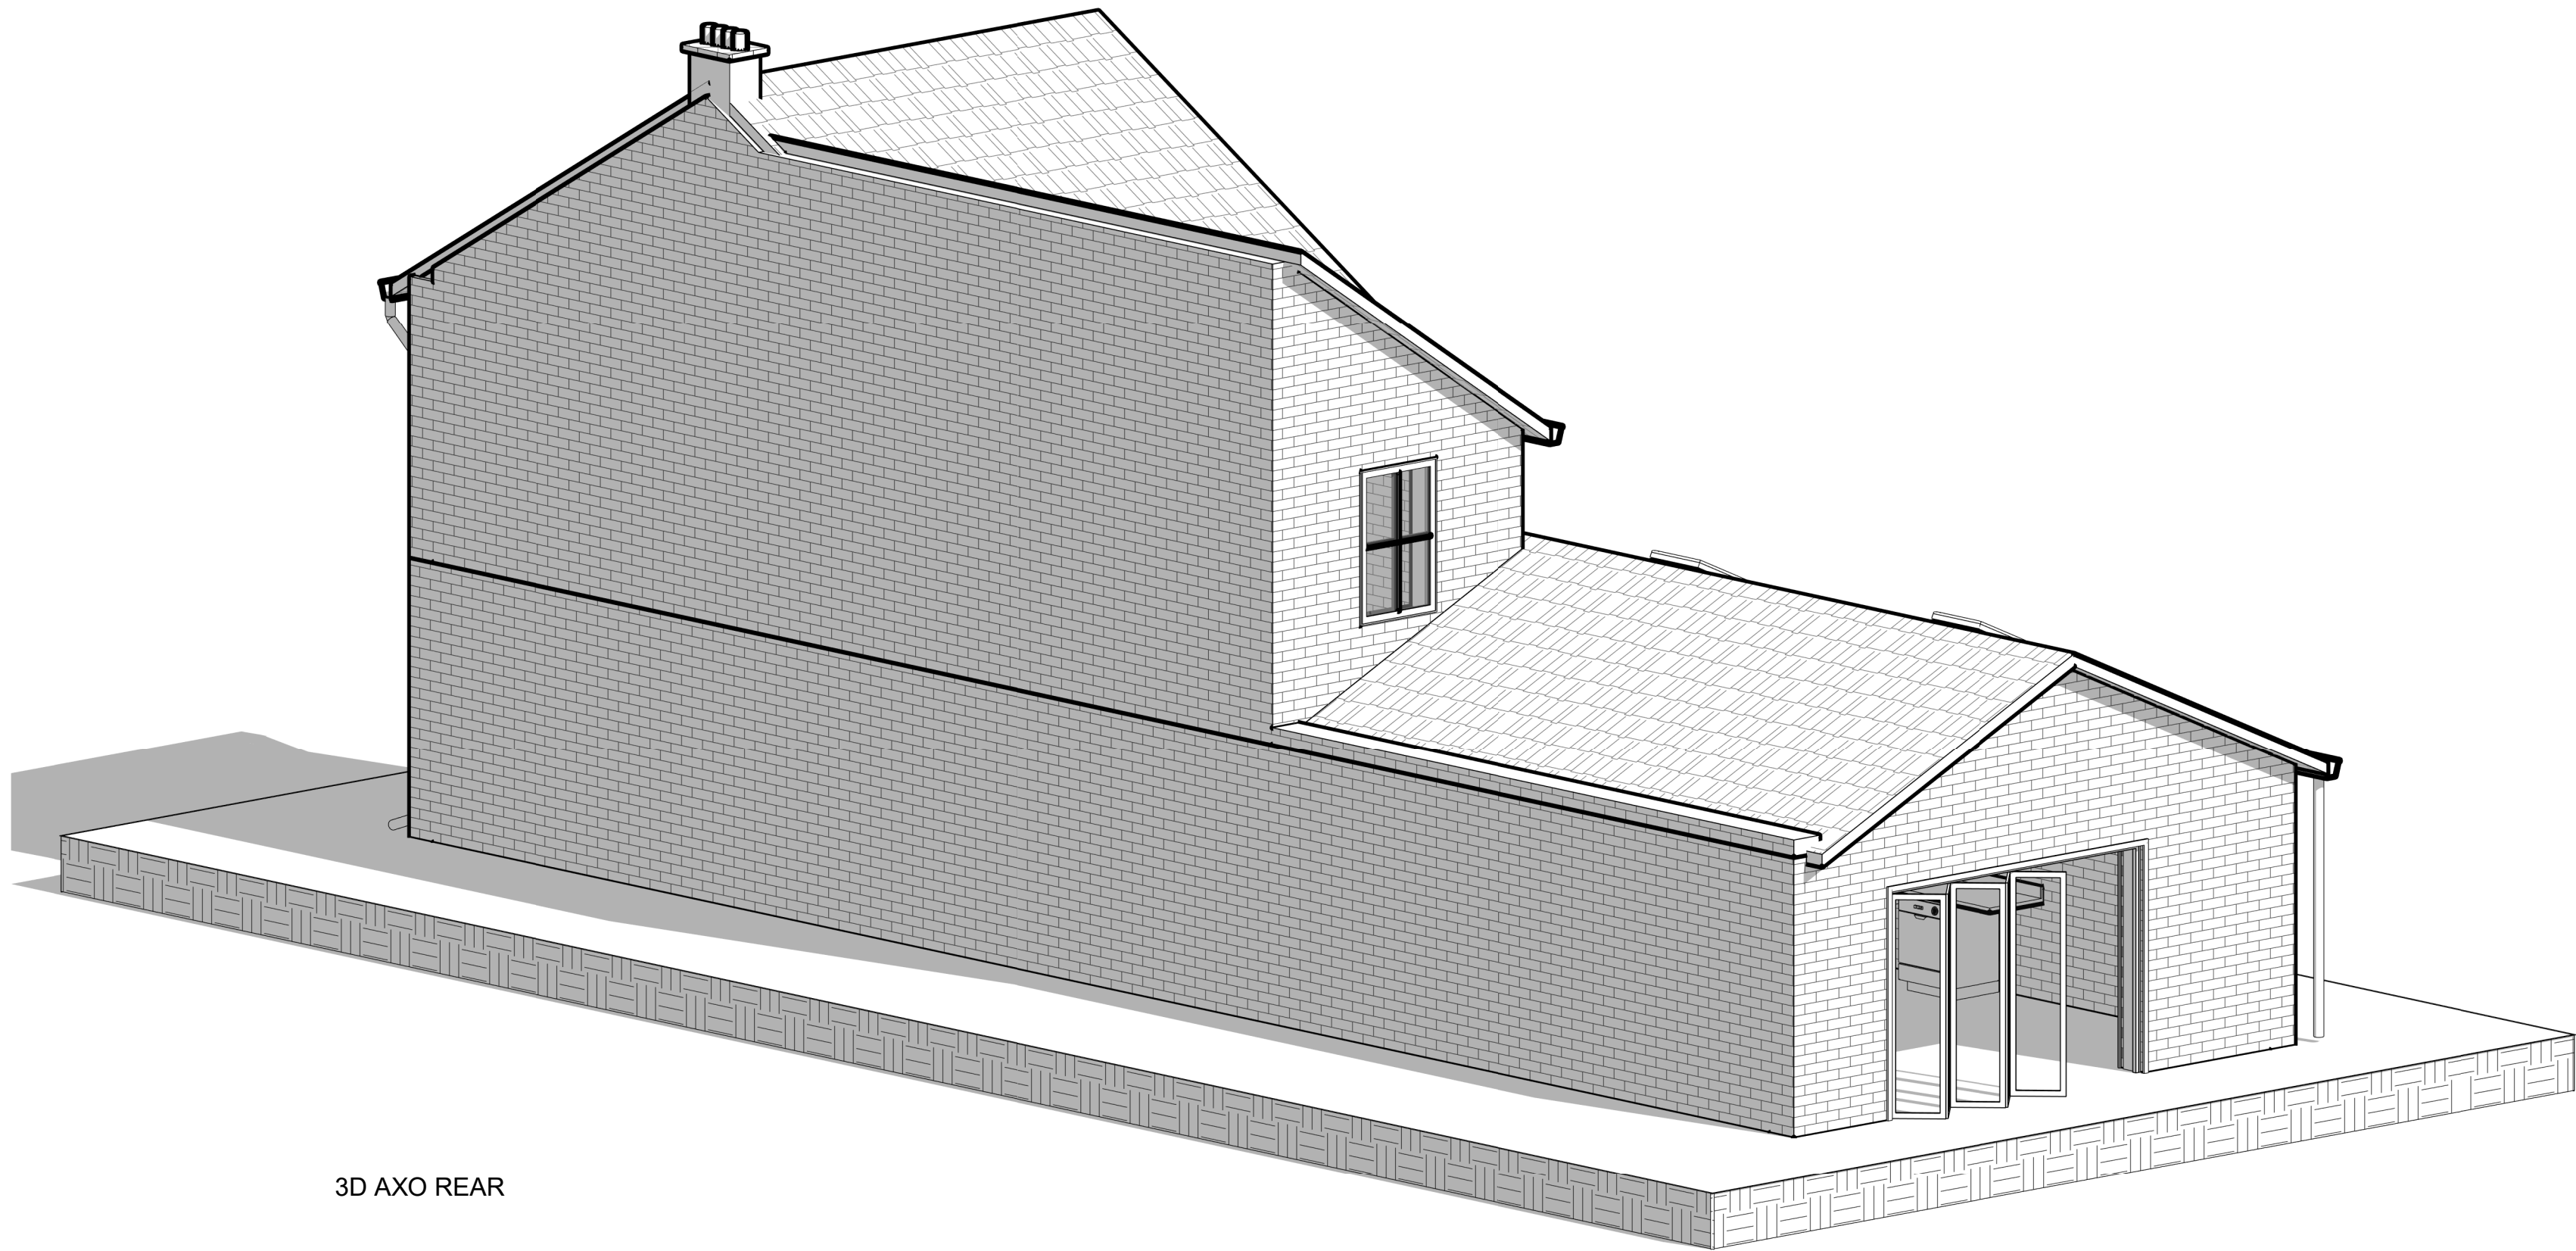

3D AXO REAR

FOR PLANNING

84, Franklynn Road, Haywards Heath, West Sussex, Rh16 4dh - Rear extension for Kitchen & Living area

Job No 26114

Date: 15-May-2026

Prepared for MR, ALEX

Drawing 3D AXONOMETRIC VIEWS

Scale:

(A1) 1 2 3 4 5

Drawing No A1-03

Issue A