




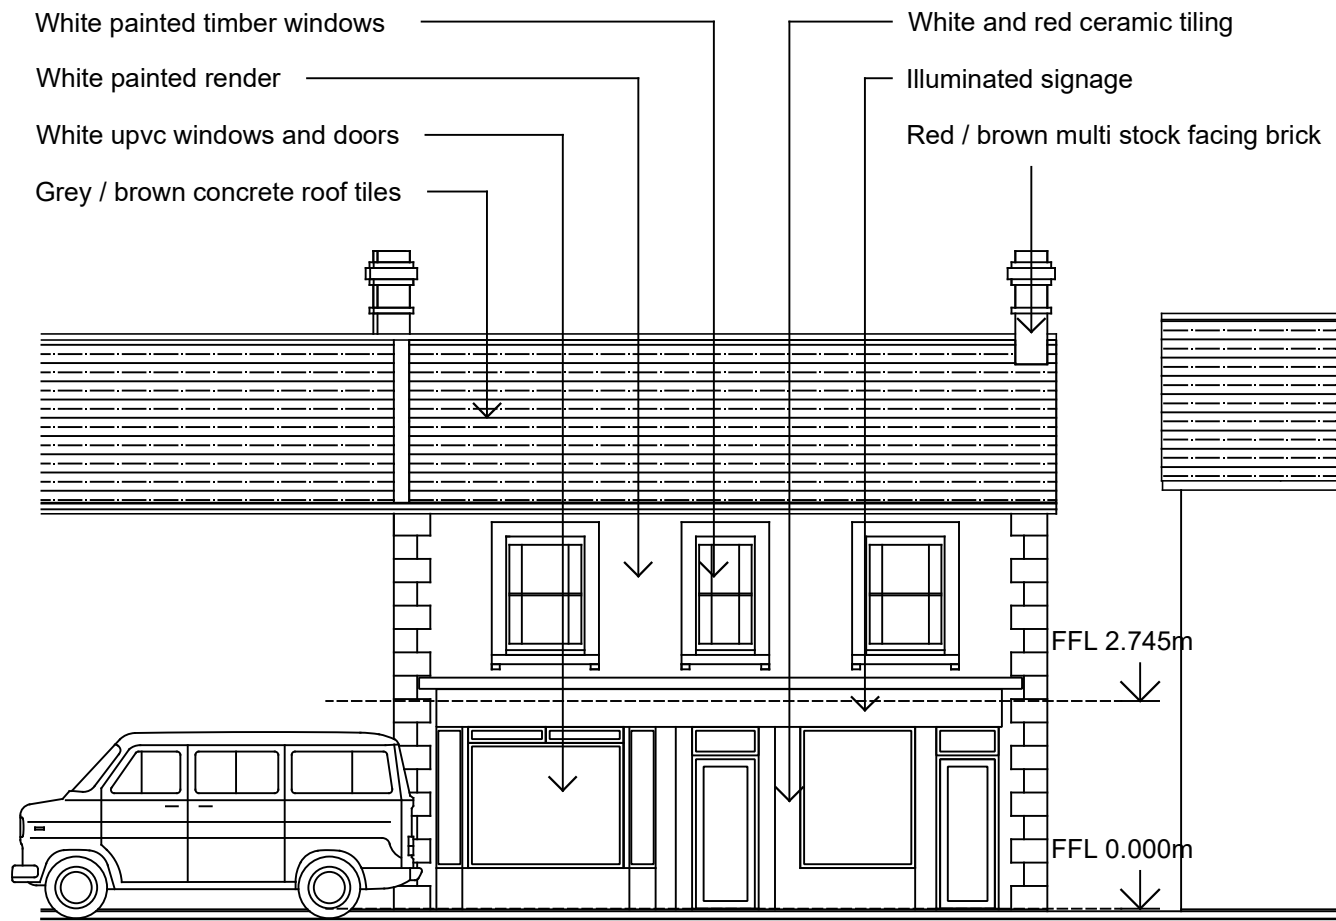


North Elevation

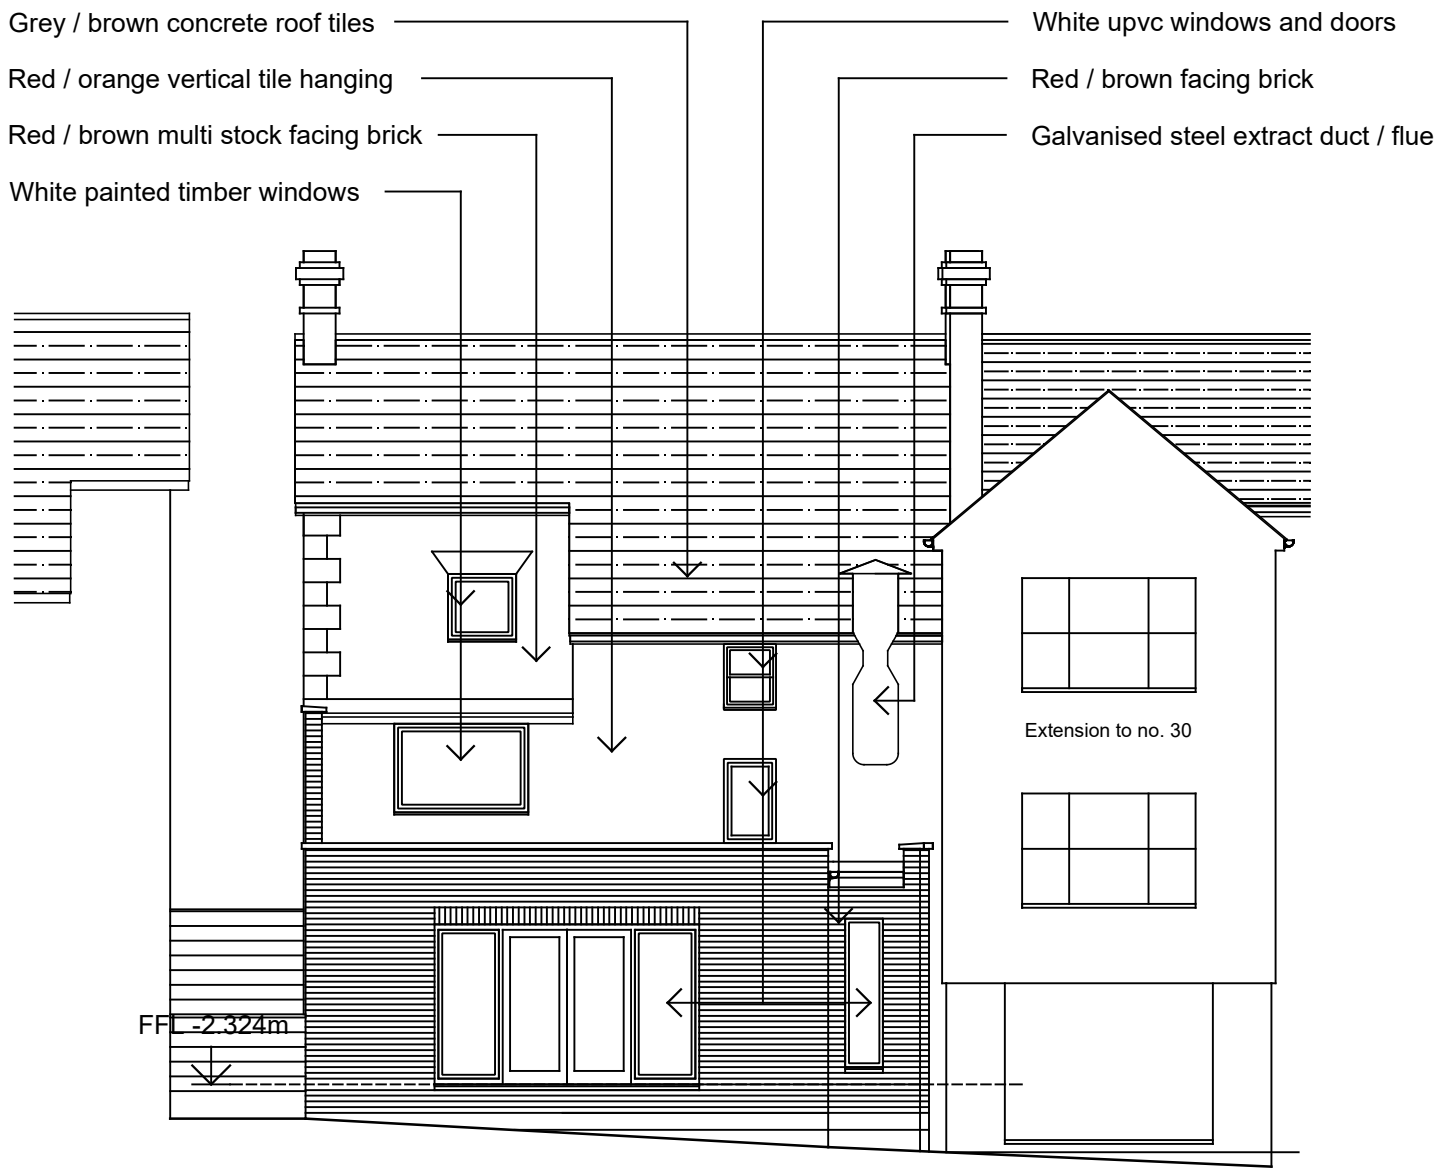


South Elevation

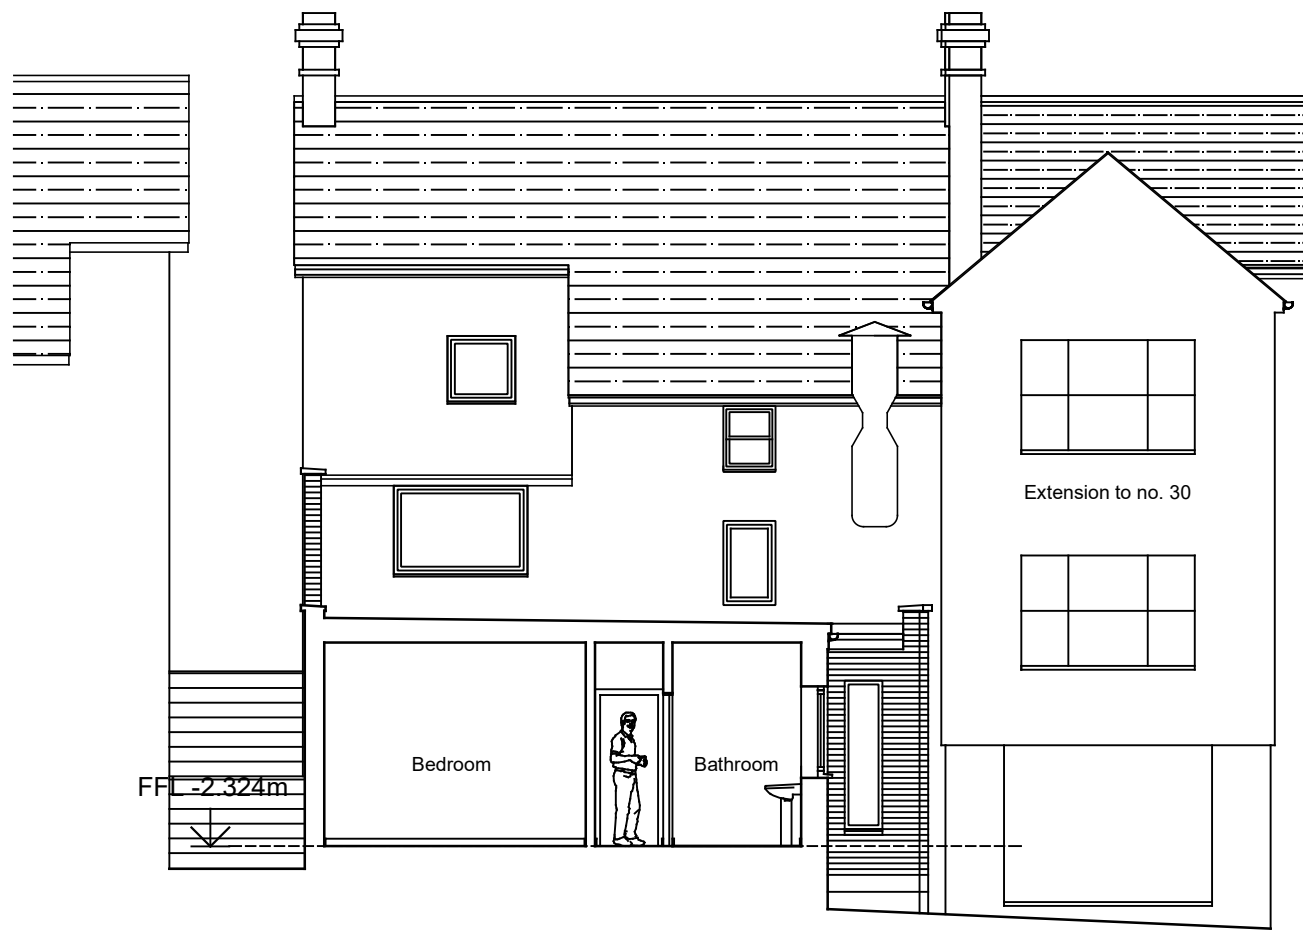


Section A-A

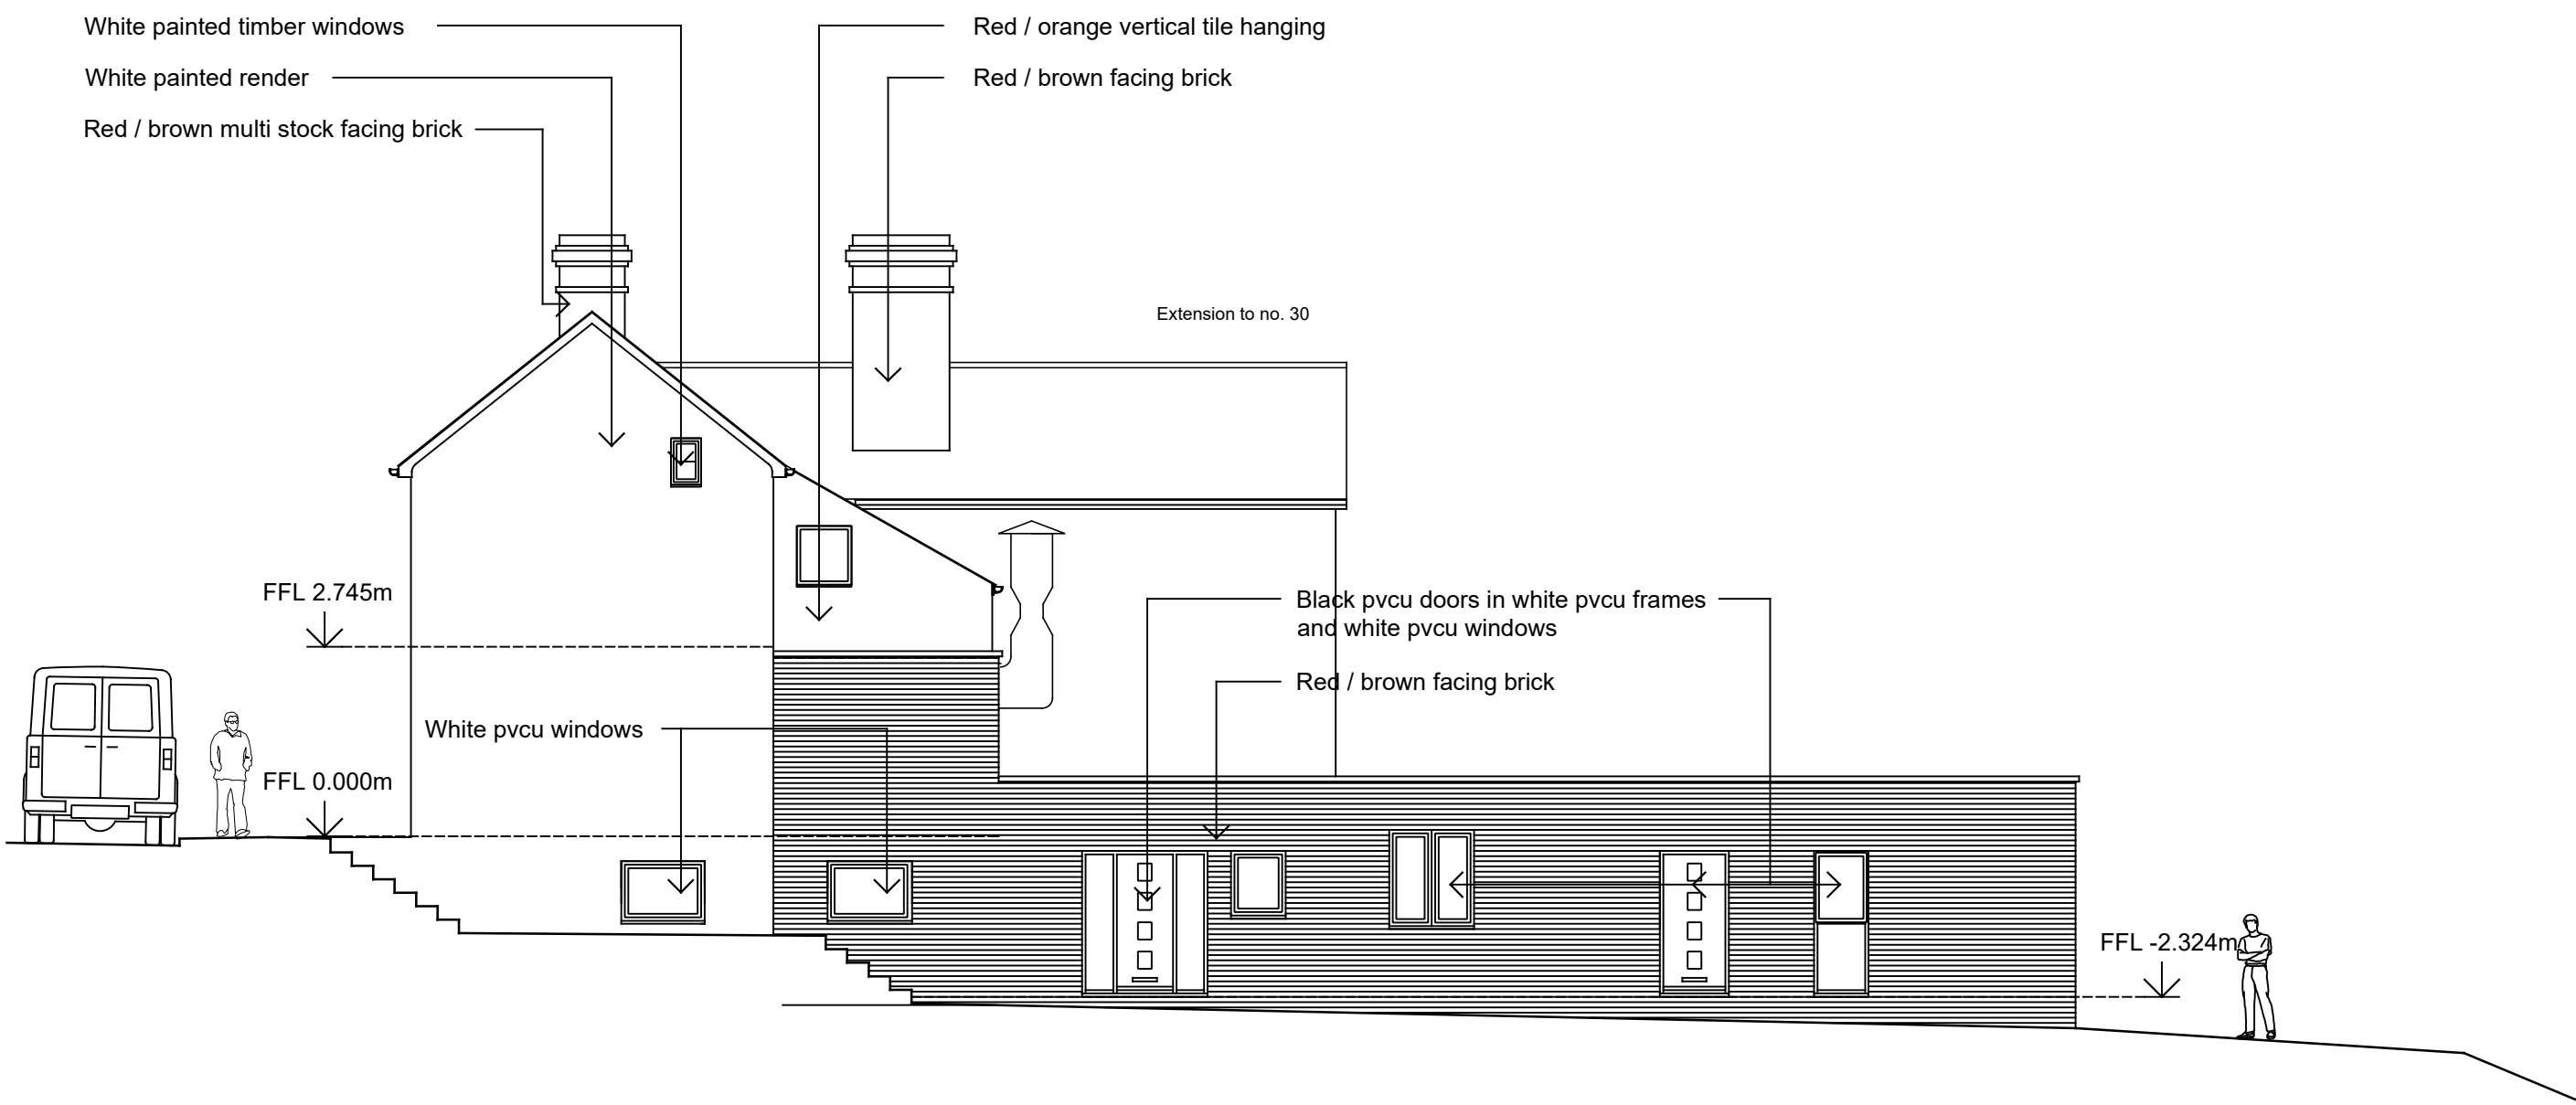

West Elevation

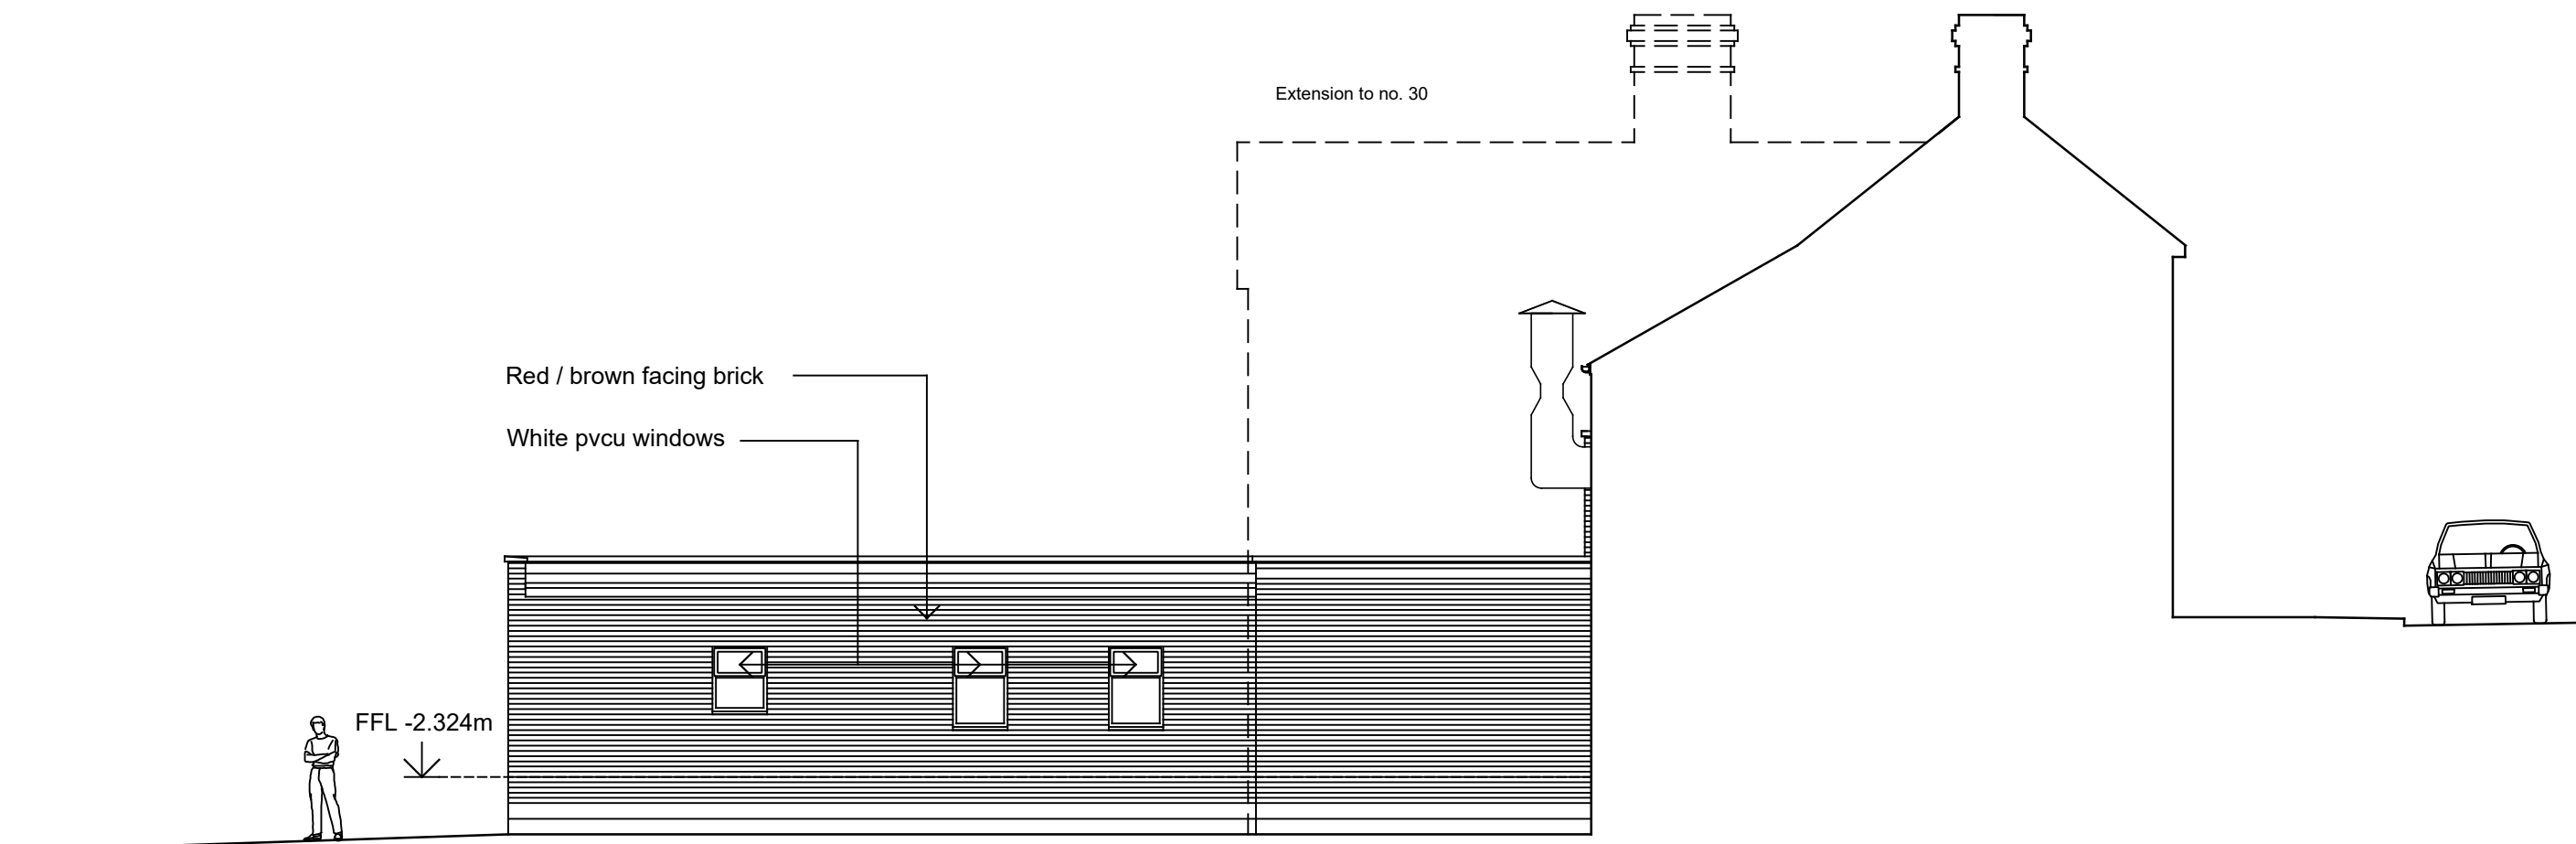

East Elevation

 

ISSUE		The Studio, 11 Gage Ridge Forest Row, East Sussex RH18 5HL		MILLER ARCHITECTURE INTERIORS URBAN DESIGN www.millerarchitects.net
REVISIONS		T +44 (0)1342 823553 E info@millerarchitects.net W www.millerarchitects.net		
CLIENT		Valley Builders Limited		
JOB TITLE		32 Railway Approach, East Grinstead RH19 1BP		
DRAWING TITLE		Elevations and Section A-A 'As Existing'		
DRAWING NO.		P.02		
SCALE		1:100 @ A1	DATE July 2026	
DRAWN		IBM	CHECKED IBM	
©copyright Miller Architects Limited all rights reserved				