




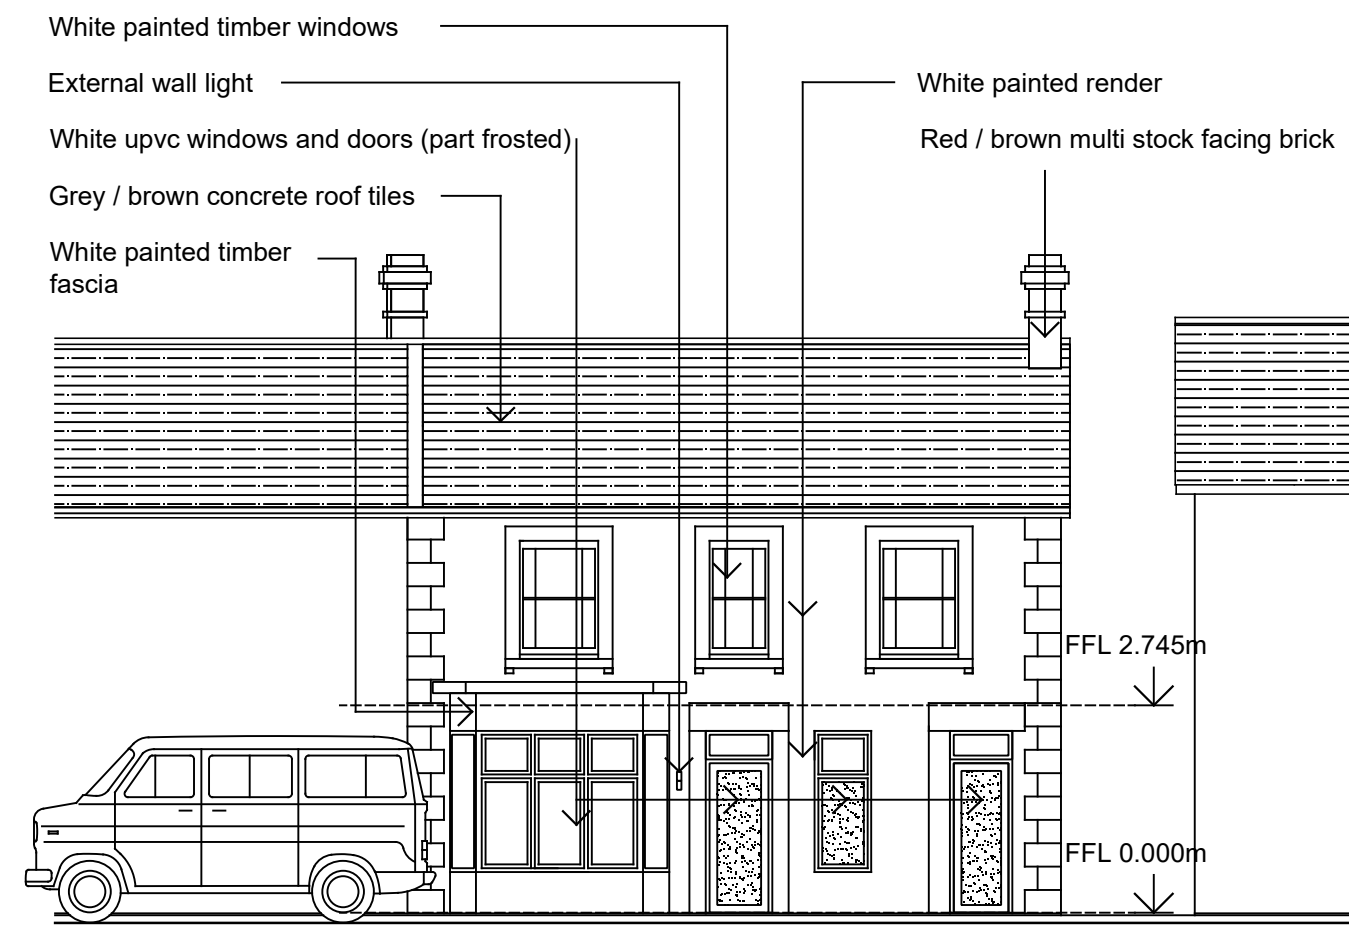


North Elevation

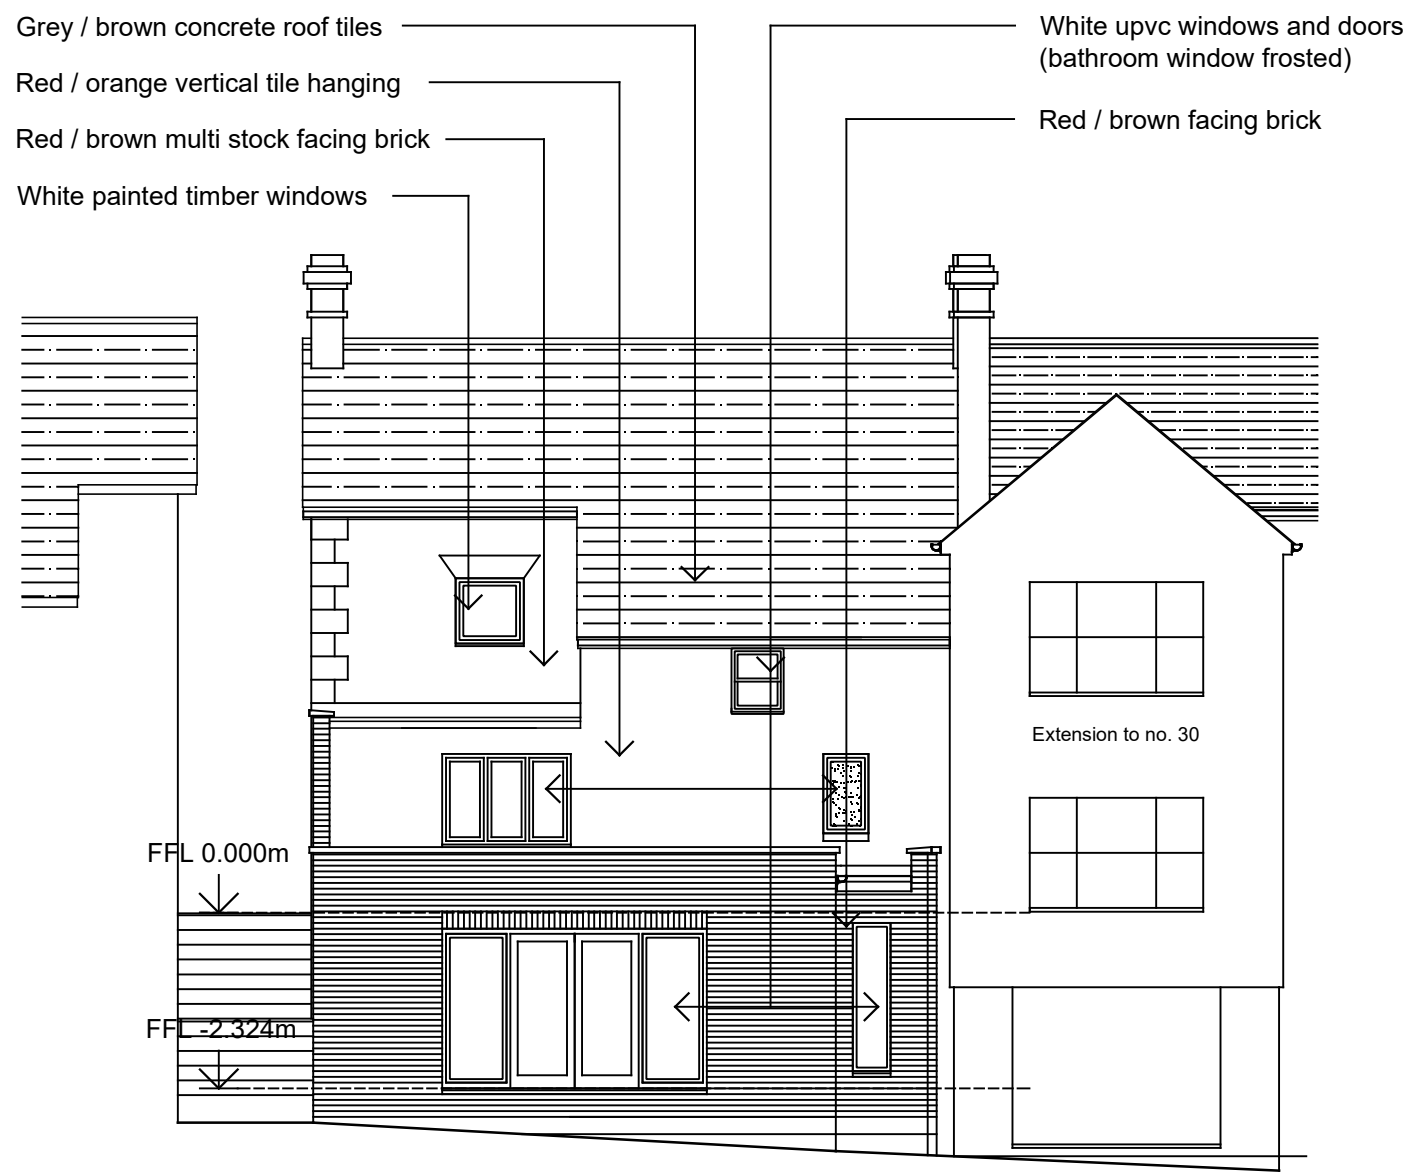


South Elevation

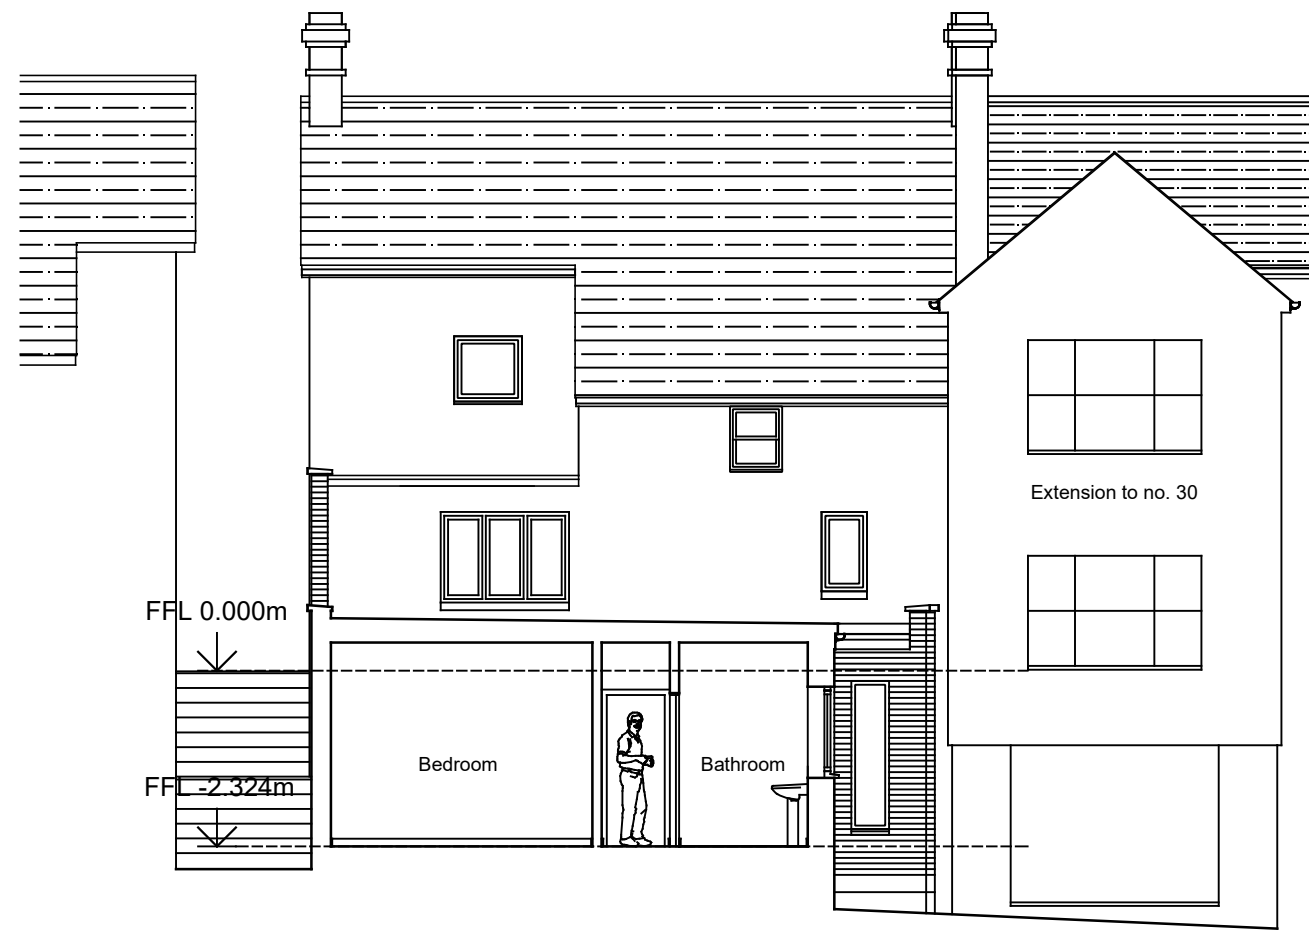


Section A-A

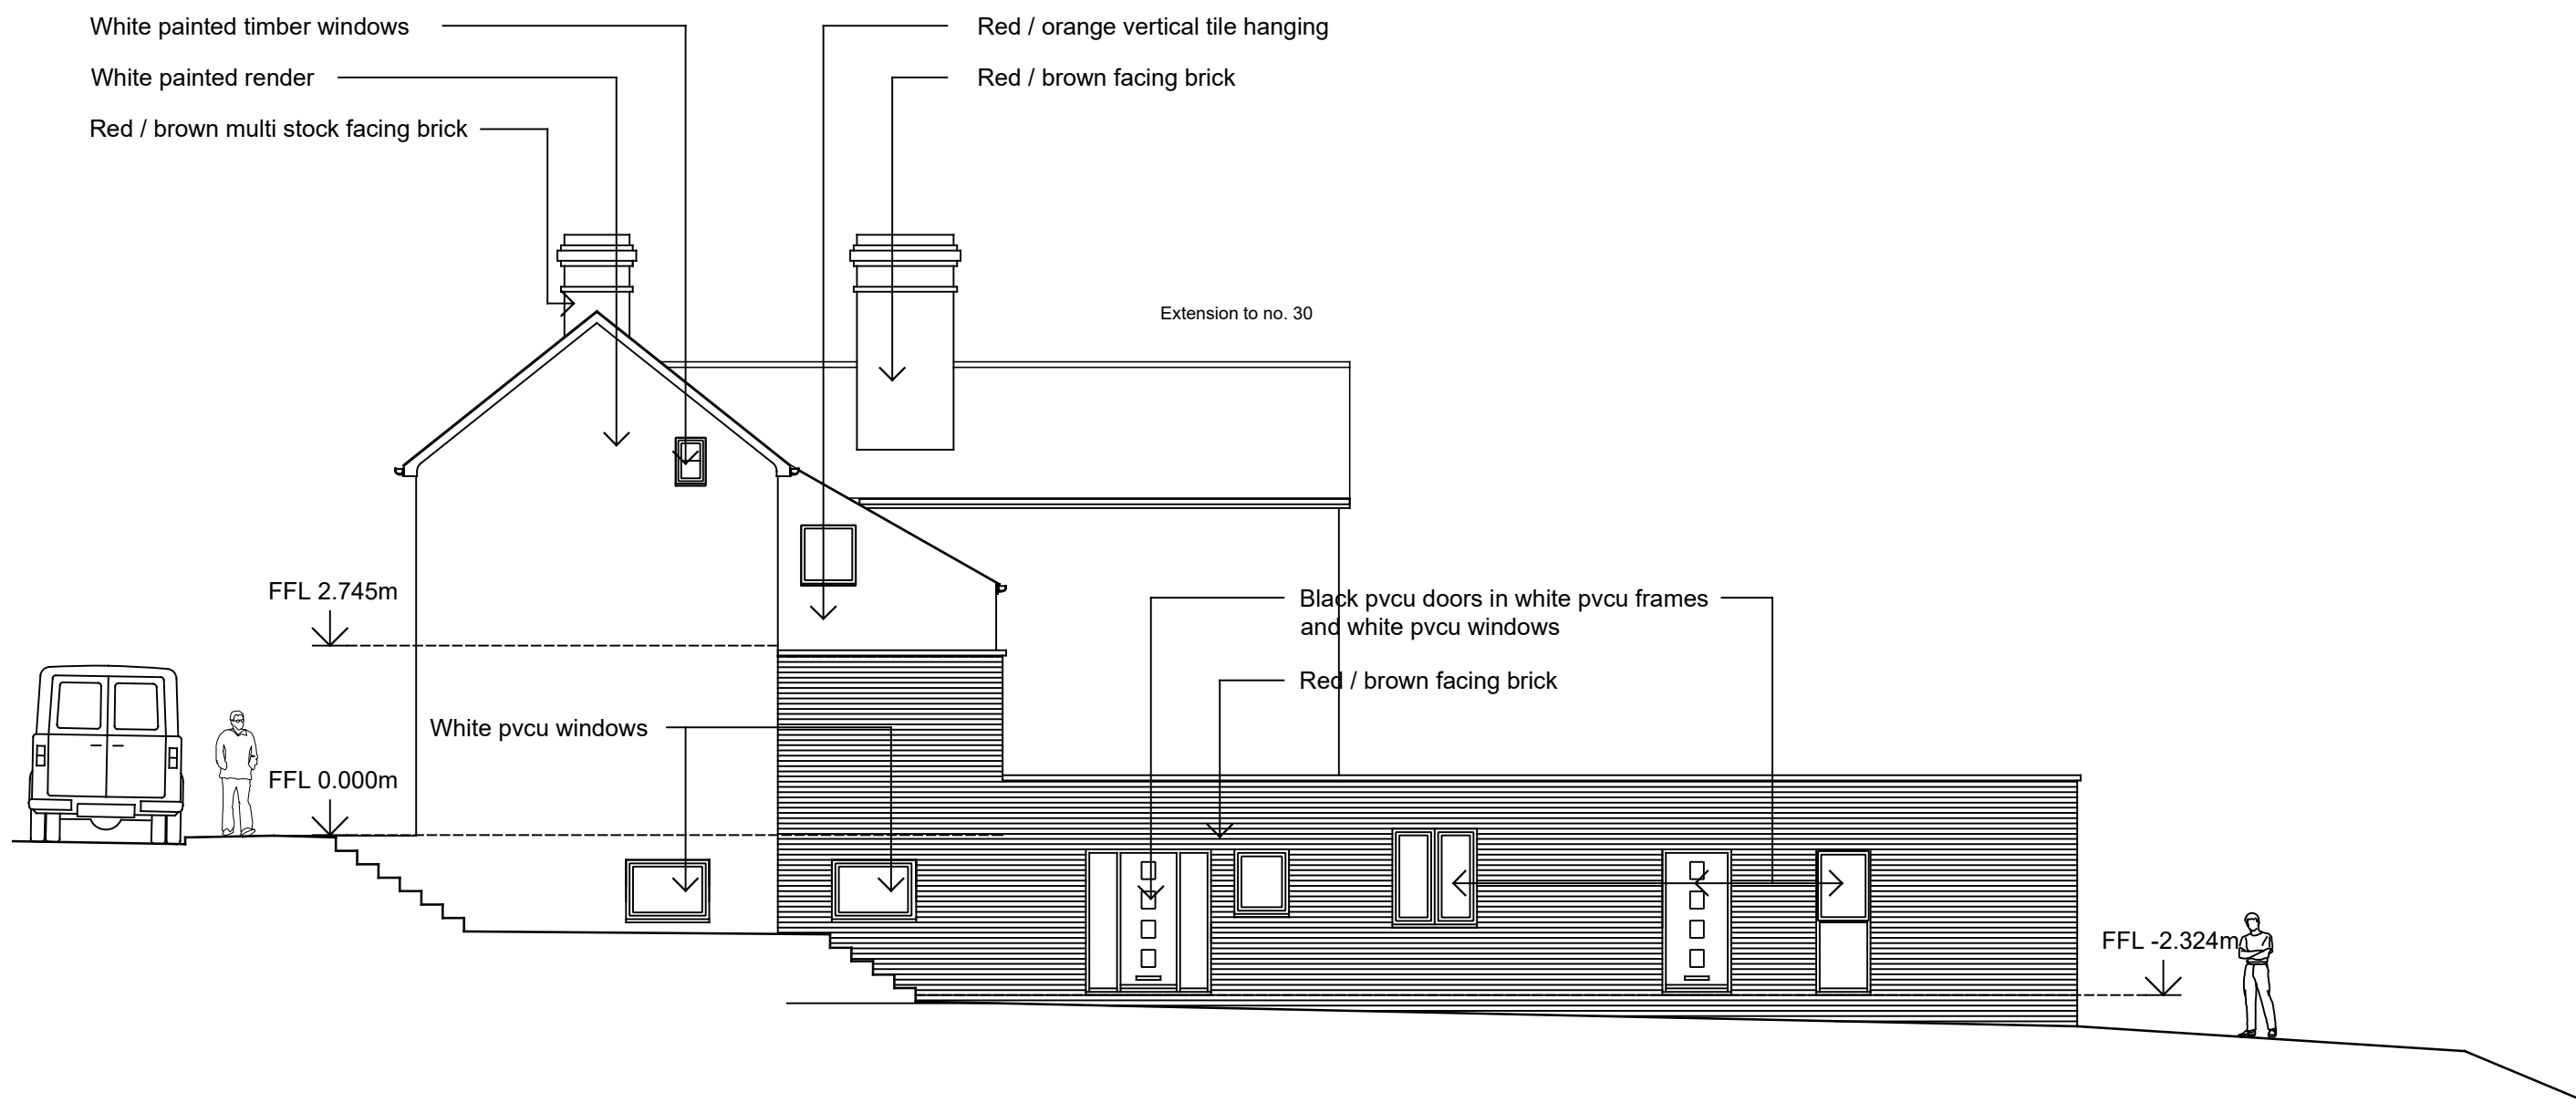

West Elevation

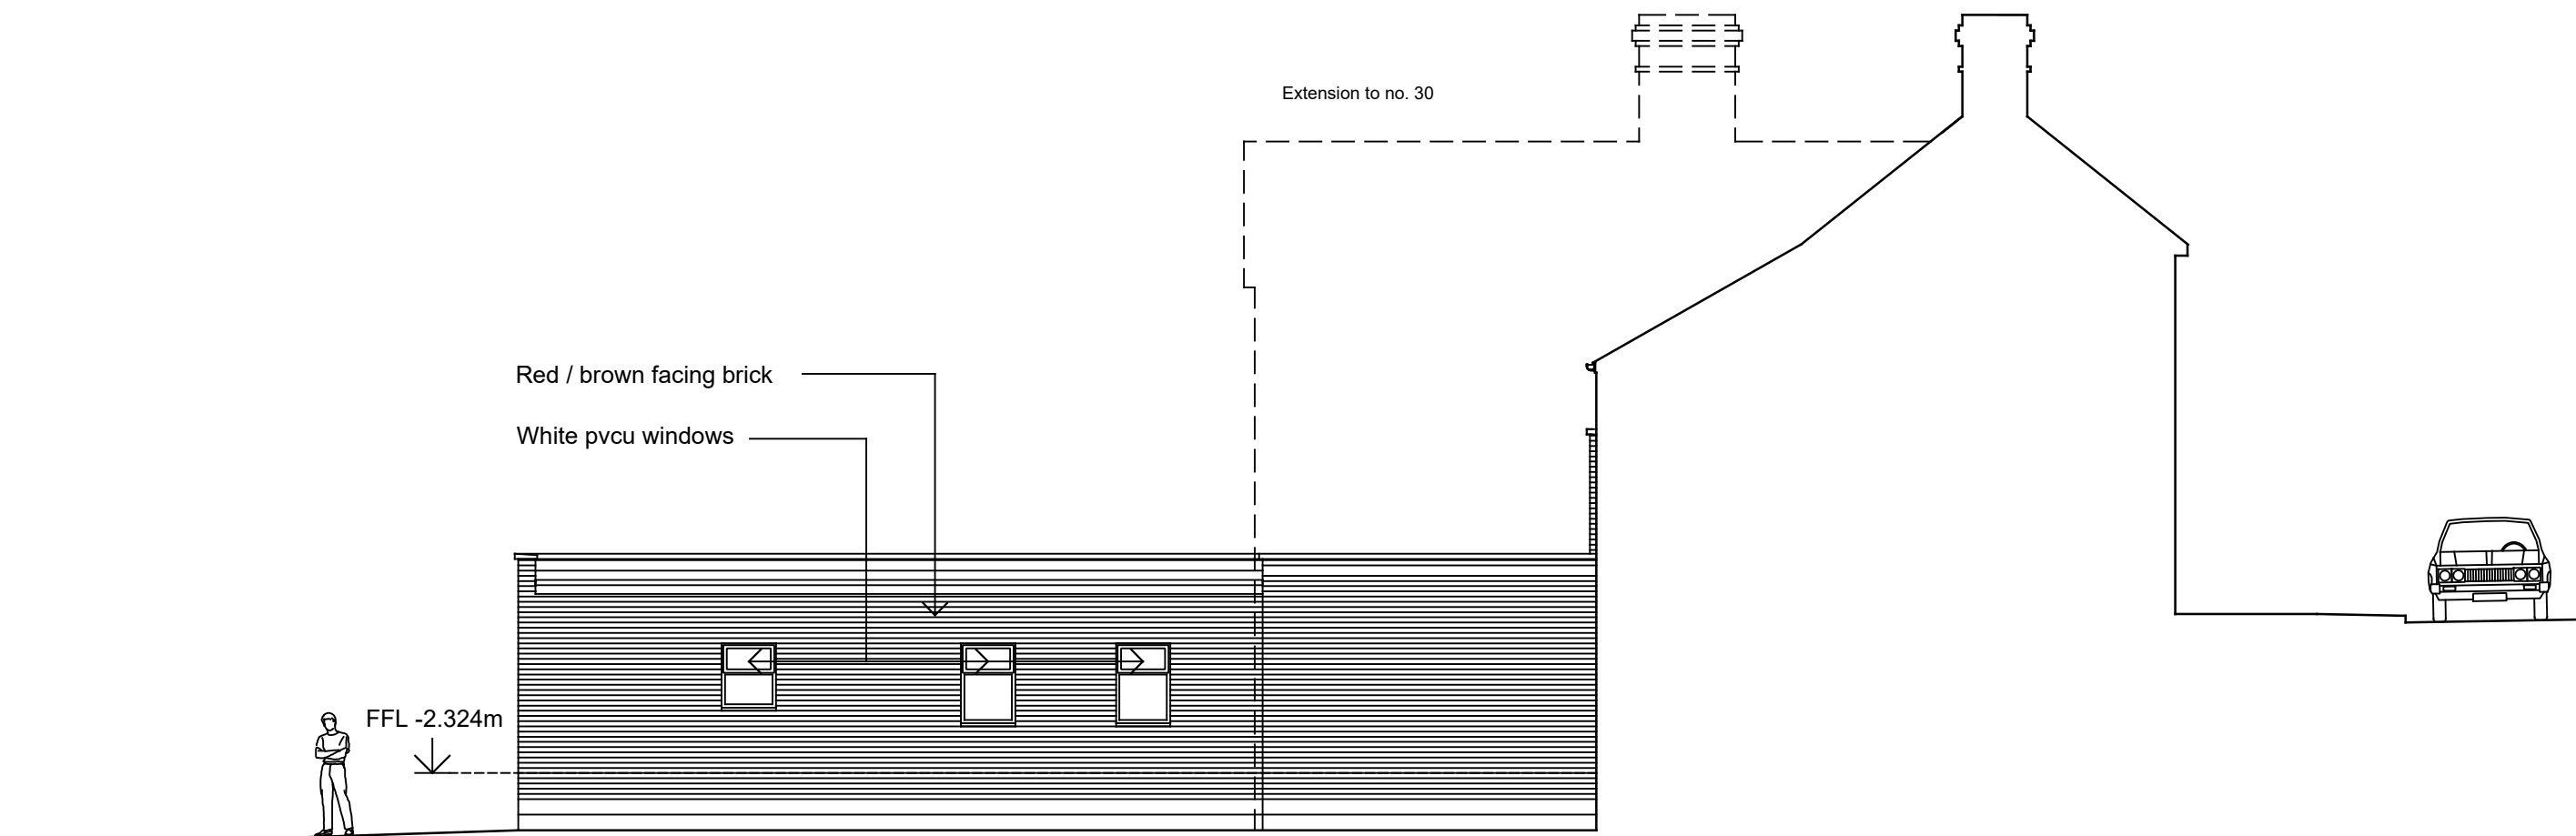

East Elevation

 

ISSUE

REVISIONS

The Studio, 11 Gage Ridge
Forest Row, East Sussex
RH18 5HL

T +44 (0)1342 823553
E info@millerarchitects.net
W www.millerarchitects.net

MILLER
ARCHITECTURE
INTERIORS
URBAN DESIGN
www.millerarchitects.net

CLIENT	Valley Builders Limited		
JOB TITLE	32 Railway Approach, East Grinstead RH19 1BP		
DRAWING TITLE	Elevations and Sections X-X, Y-Y and Z-Z		
DRAWING NO.	P.04	'AS PROPOSED'	
SCALE	1:100 @ A1	DATE	July 2026
DRAWN	IBM	CHECKED	IBM
© copyright Miller Architects Limited all rights reserved			