


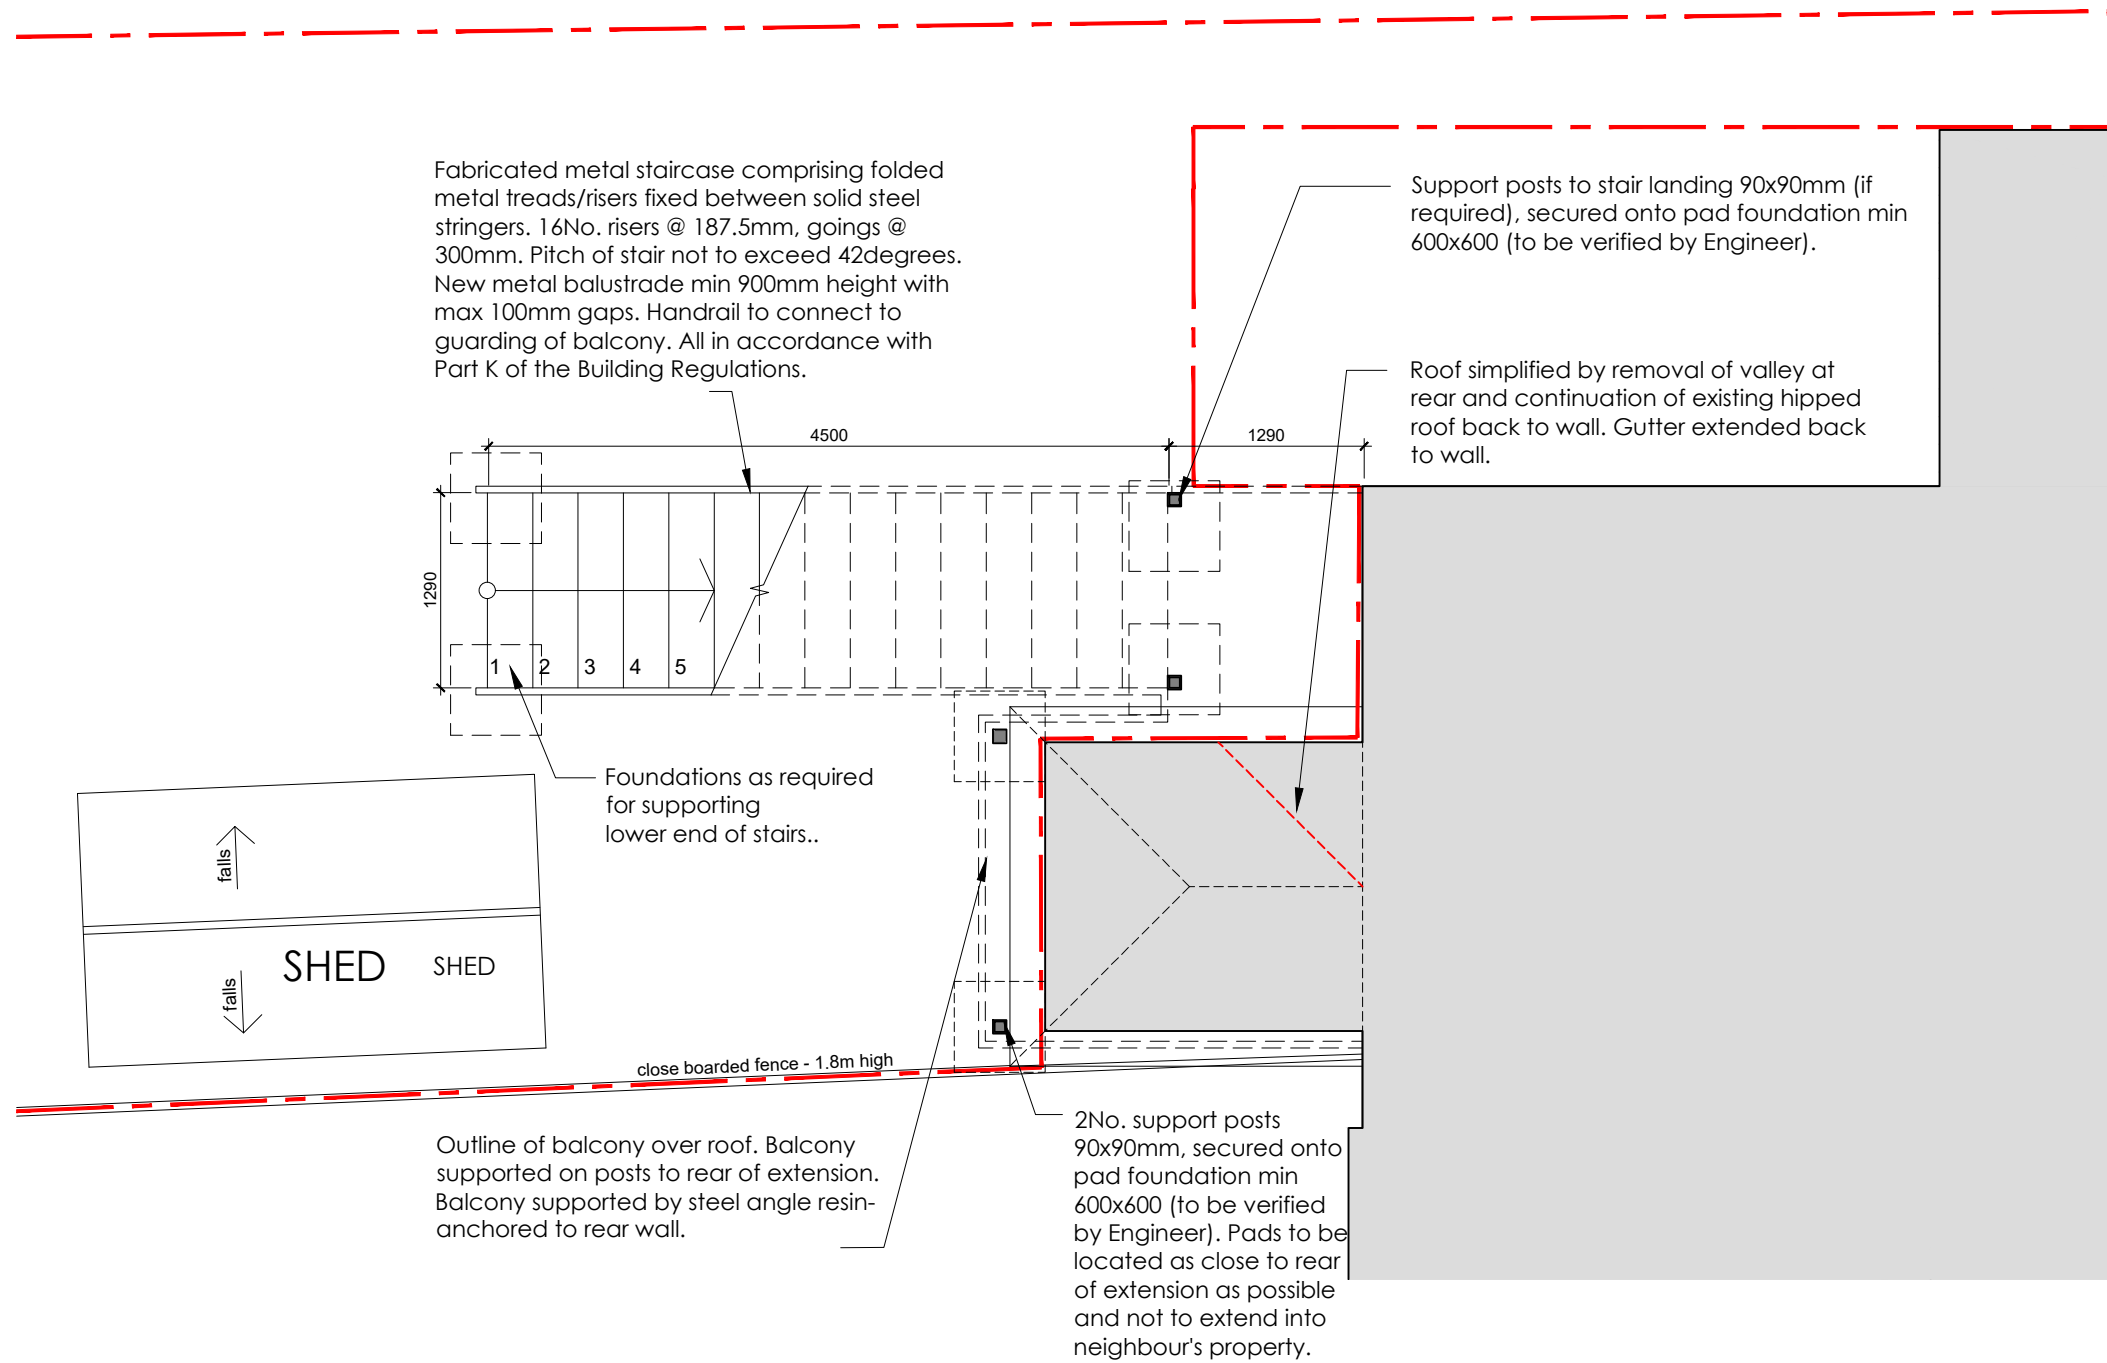

1 PROPOSED GROUND FLOOR PLAN OF REAR STAIRS
SCALE 1:50



EXISTING

REVISIONS

STATUS		PROJECT	
PROPOSED		29 CRESCENT ROAD	
PROPOSED GROUND FLOOR PLAN OF TITLE			
REAR STAIRS			
SCALE	DATE	DRAWING NUMBER	REV
1:100	2026.05.25	105	*

VICTORIA MUSTARD ARCHITECT

135 Crawley Down Road, Felbridge, East Grinstead RH19 2PS
Mob 07779 245 093 vicki@victoriamustardarchitects.com