



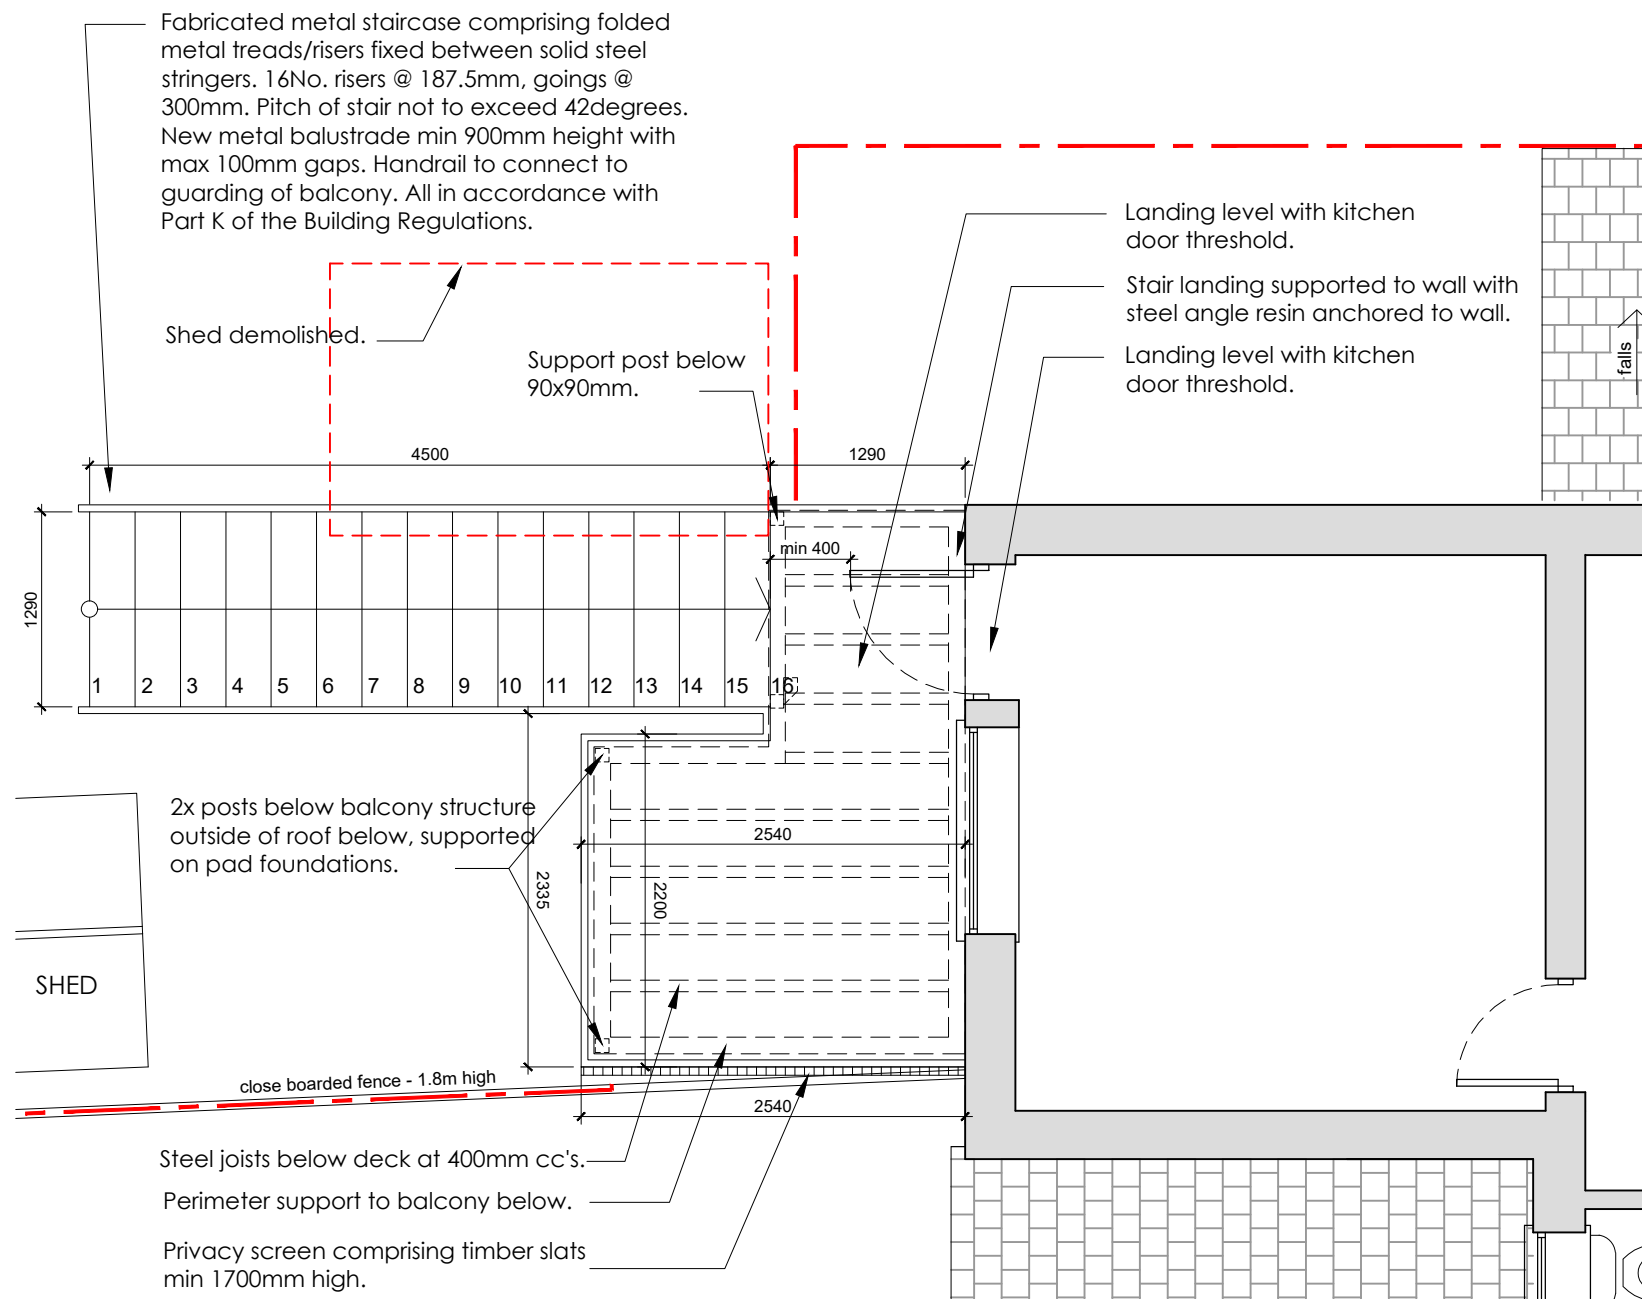

1

PROPOSED FIRST FLOOR PLAN OF REAR STAIRS

SCALE 1:50

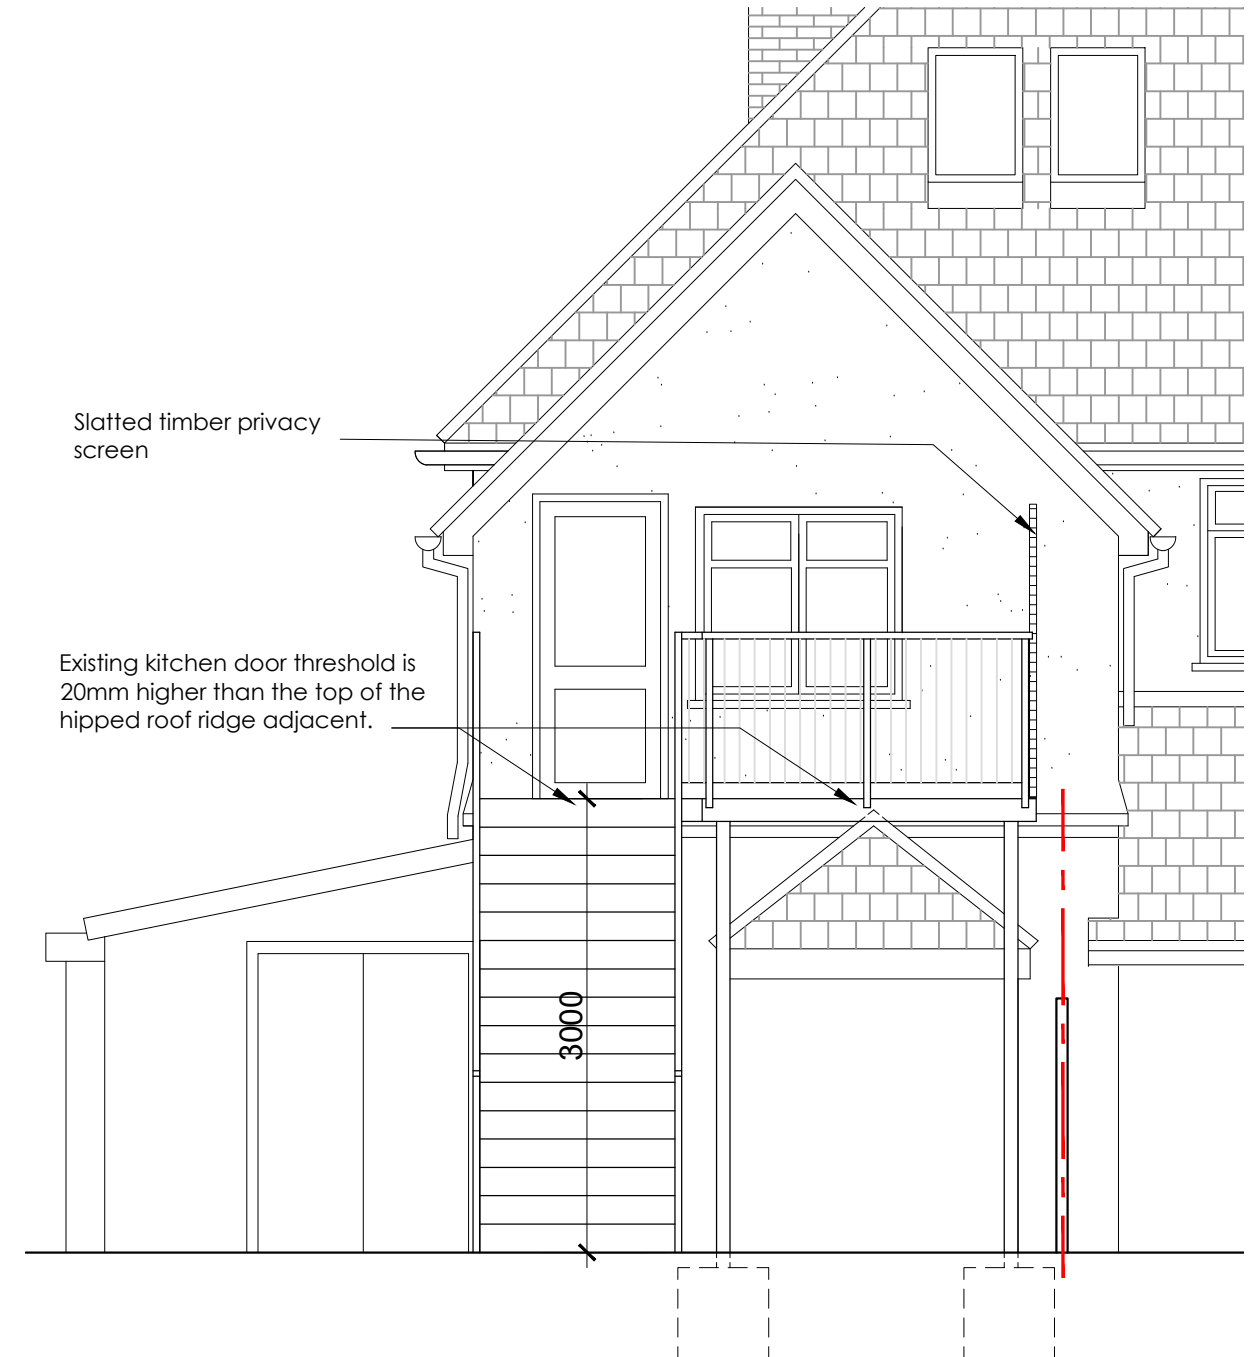

2

PROPOSED STAIRS REAR ELEVATION

SCALE 1:50



EXISTING

REVISIONS

STATUS		PROJECT	
PROPOSED		29 CRESCENT ROAD	
PROPOSED 1ST FLOOR PLAN & ELEVATION TO REAR STAIRS			
SCALE	DATE	DRAWING NUMBER	REV
1:50	2026.05.25	106	*

VICTORIA MUSTARD ARCHITECT

135 Crawley Down Road, Felbridge, East Grinstead RH19 2PS
Mob 07779 245 093 vicki@victoriamustardarchitects.com