
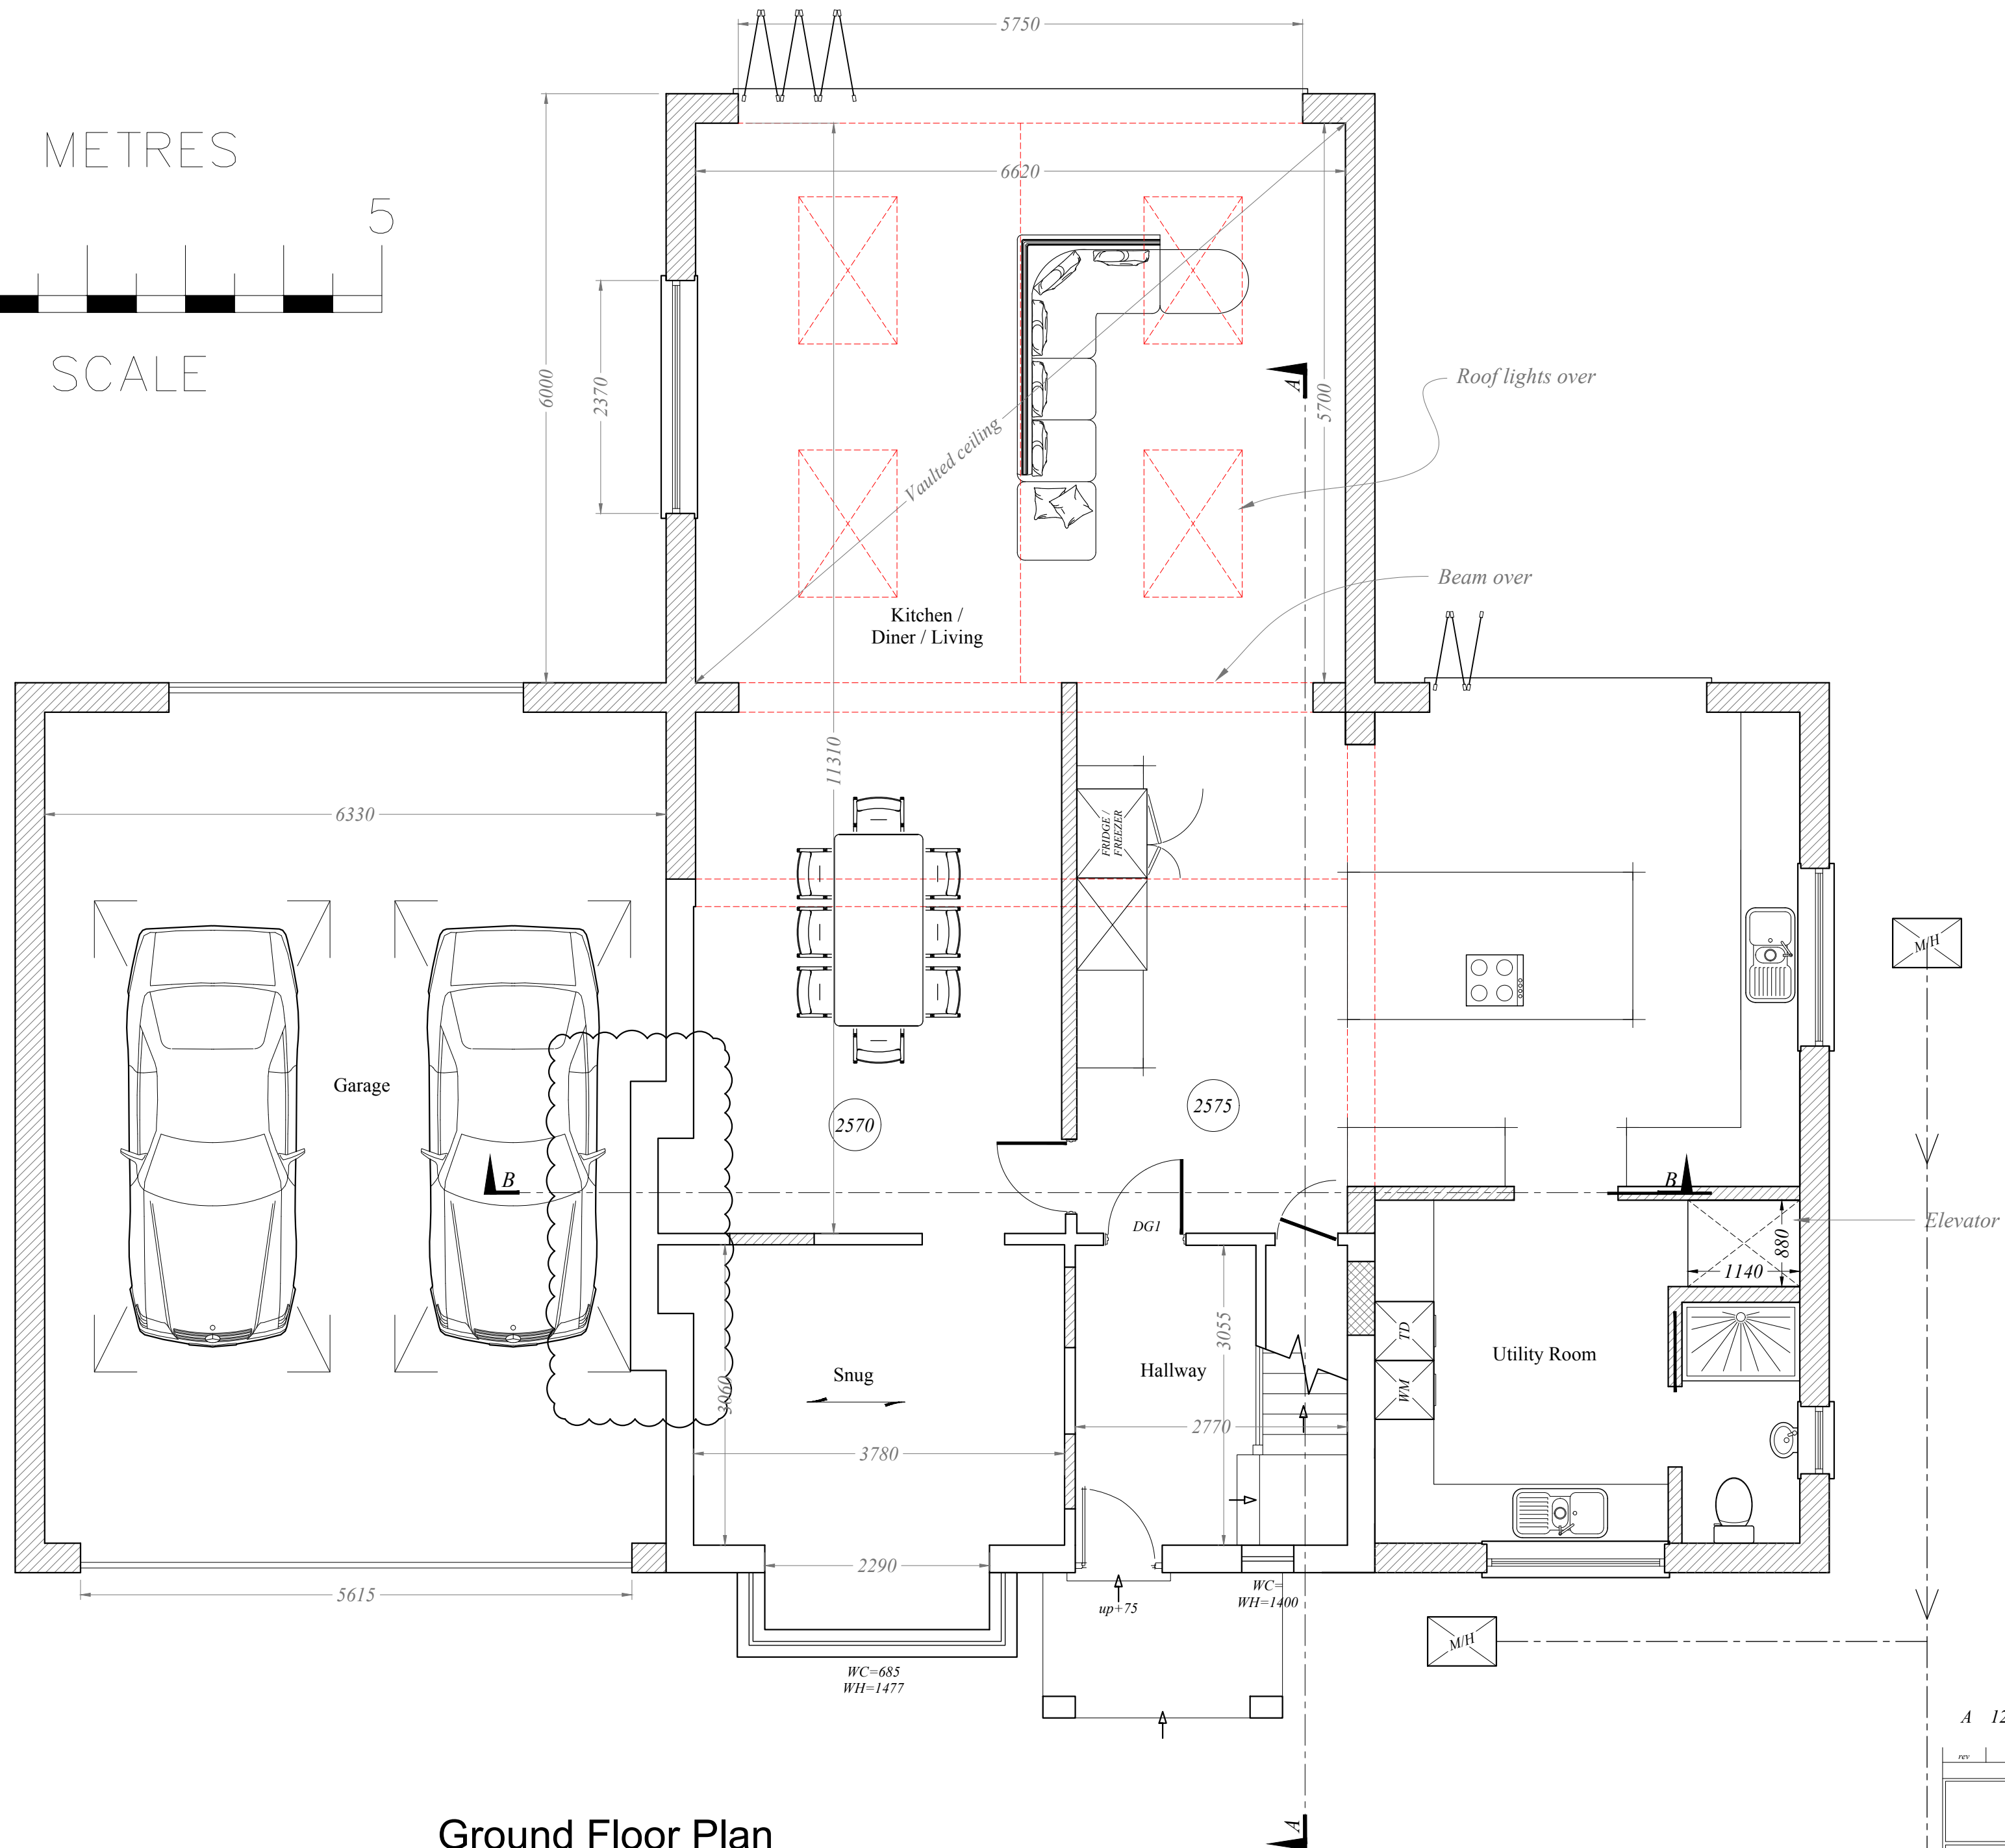


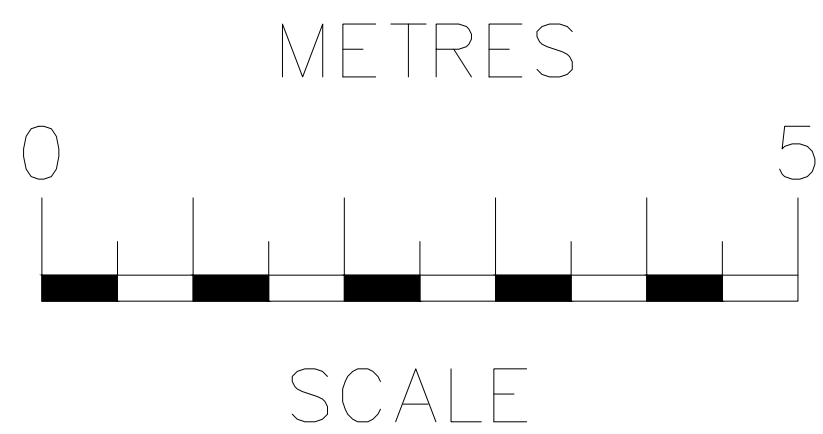

Ground Floor Plan

A 12.06.26 DRAWING REVISED

rev	date	description
RB Design Corner Cottage, The Limes, Felbridge, East Grinstead, RH19 2QY Tel: 01342 523 766 Mob: 07988 998 928 e-mail: info@rossbowditchdesign.co.uk		
project	drawing	date
Hollandale House, Copthorne Bank	WORKS	13.03.26
Crawley RH10 3JQ		
client	drawn by	drawn no.
Mr & Mrs Tasker	PLANS PROPOSED	1:50 PLN 04