
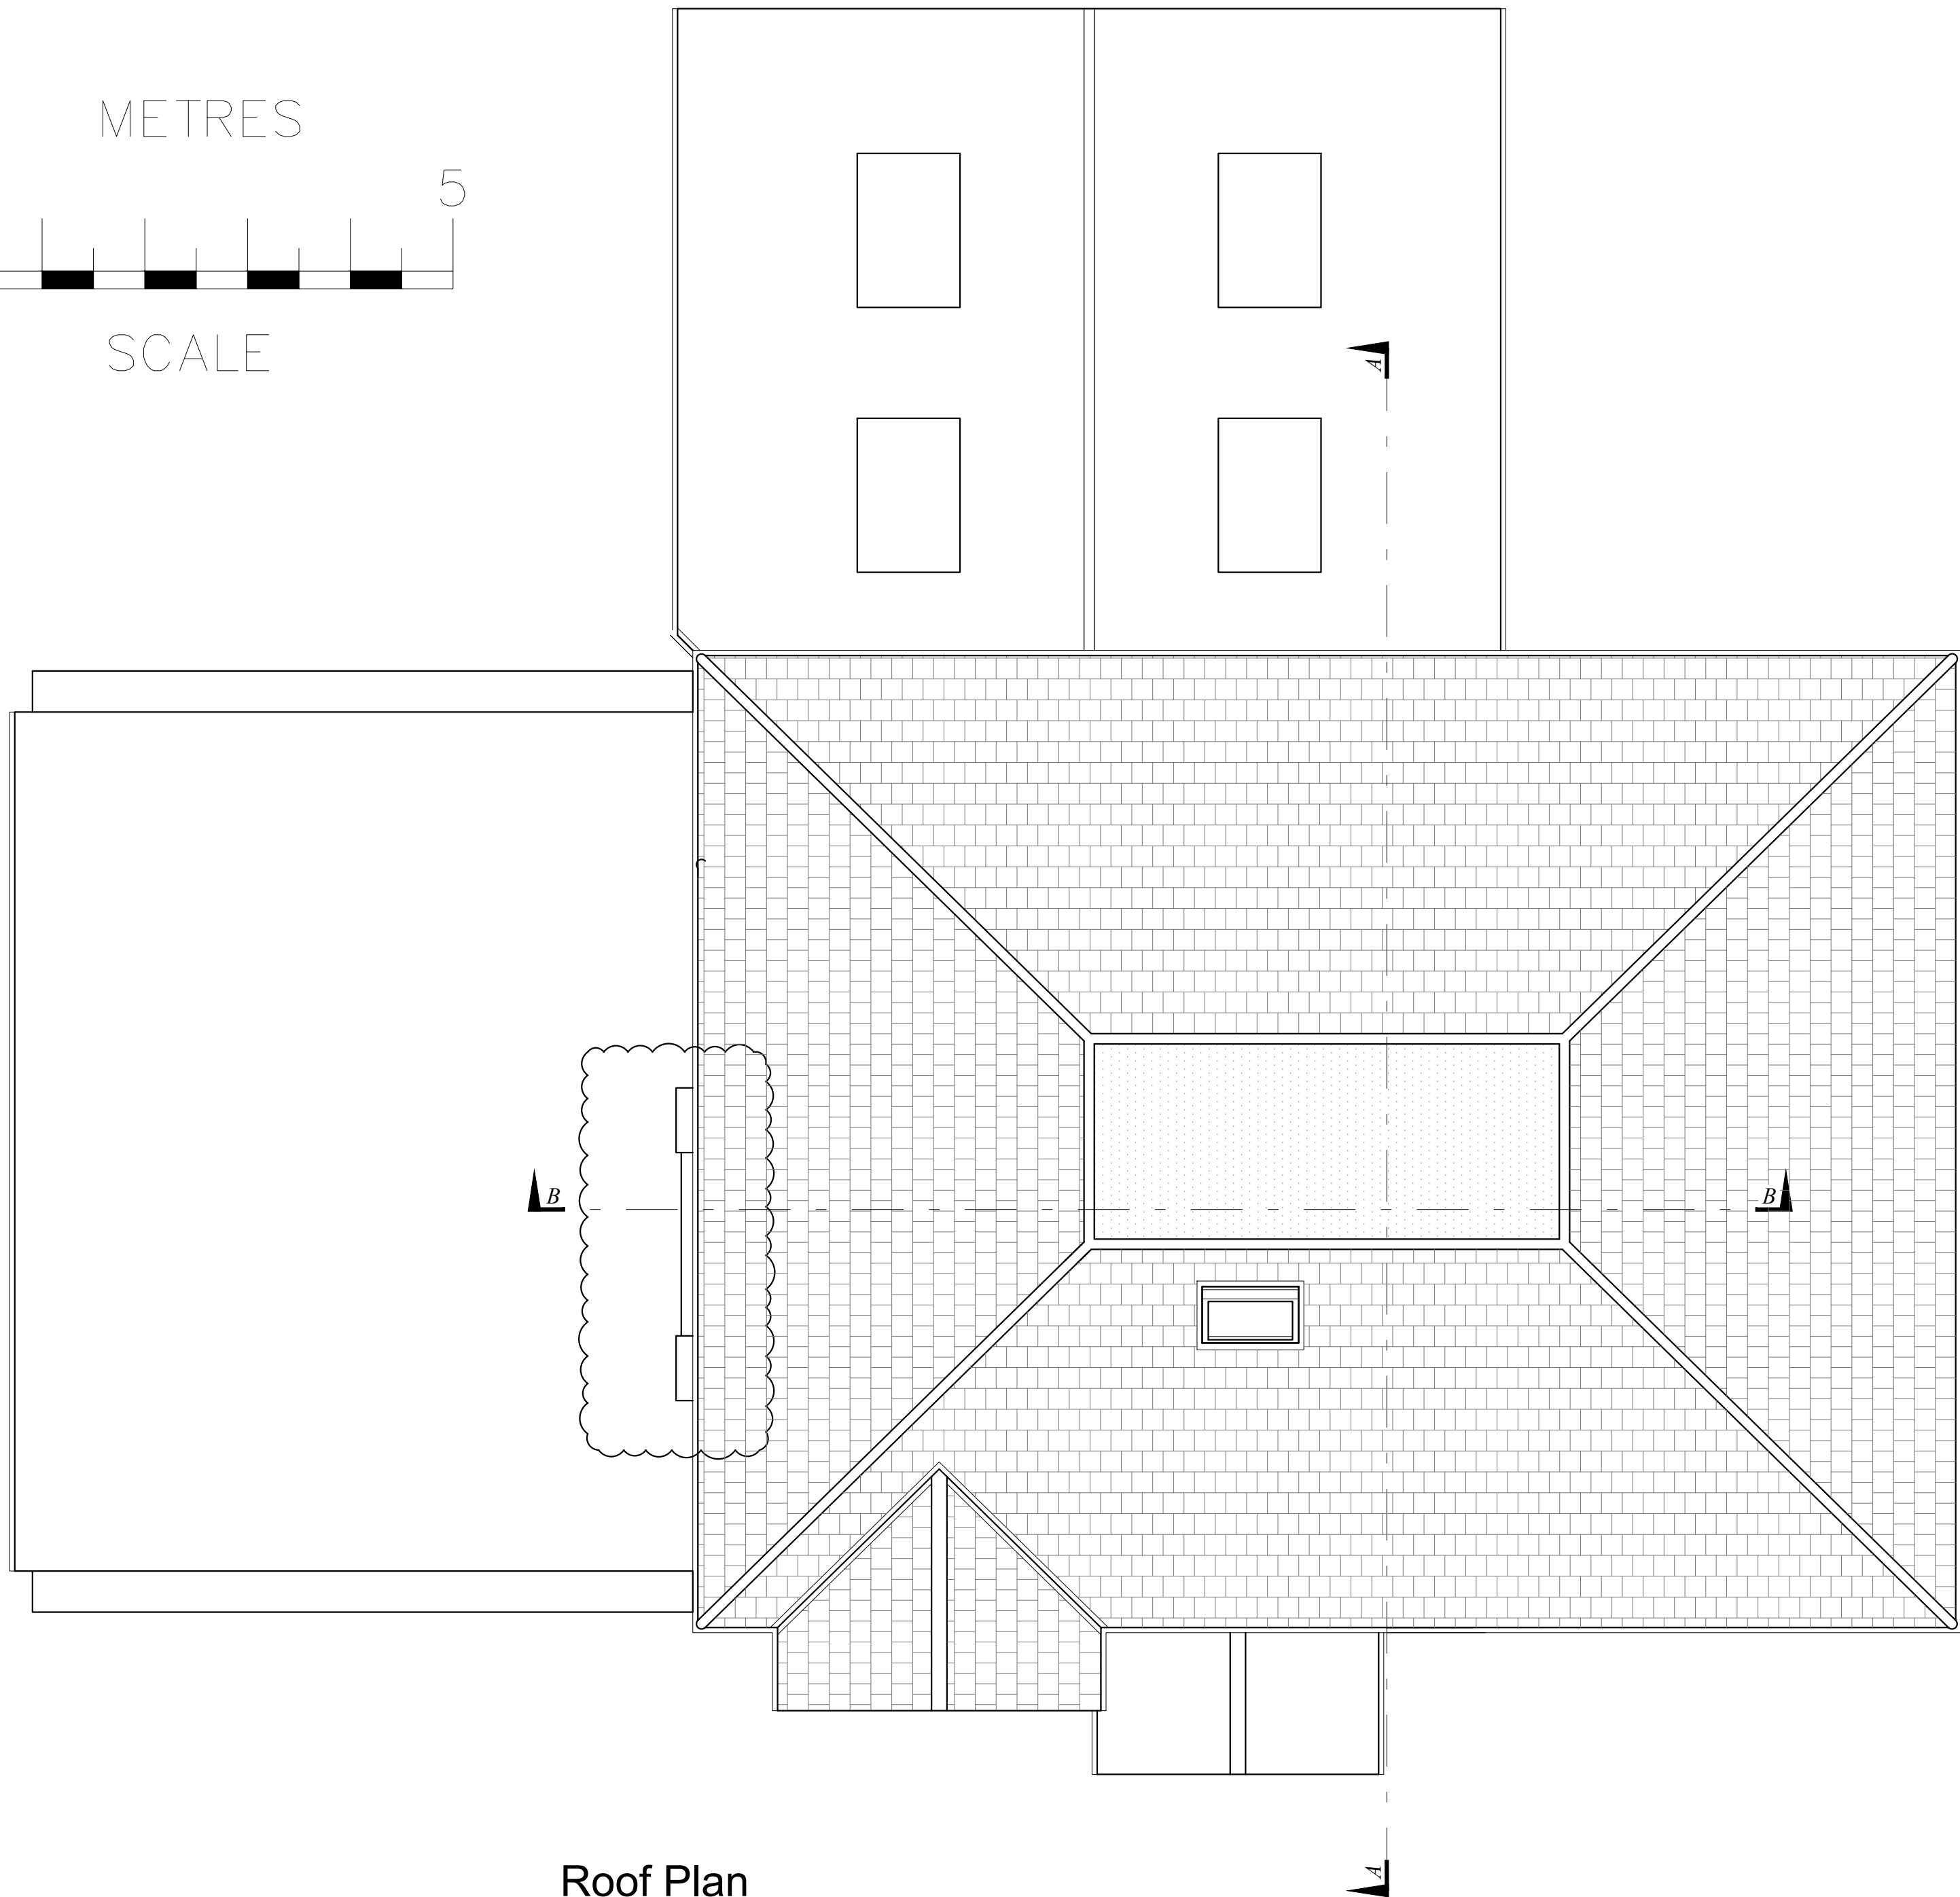


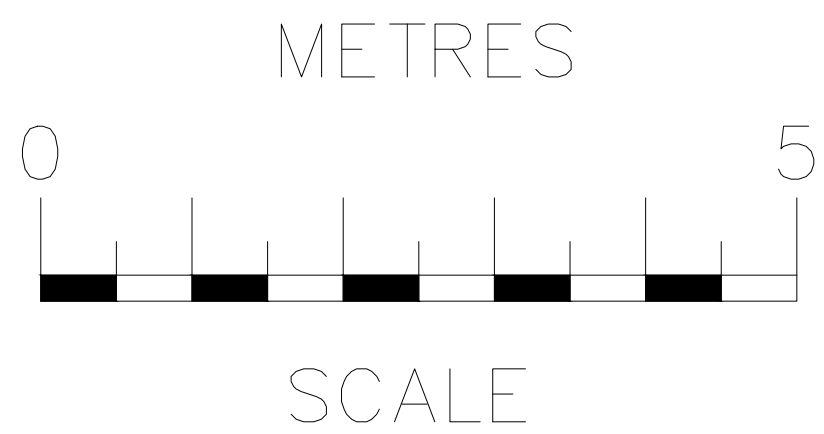

Roof Plan

A 12.06.26 DRAWING REVISED

rev	date	description			
RB Design Corner Cottage, The Limes, Felbridge, East Grinstead, RH19 2QY Tel: 01342 523 766 Mob 07988 998 928 e-mail: info@rossbowditchdesign.co.uk					
project Hollandale House, Copthorne Bank Crawley RH10 3JQ client: Mr & Mrs Tasker	drawing WORKS PLANS PROPOSED	date 13.03.26 1:50	job no drawn by PLN 06		