


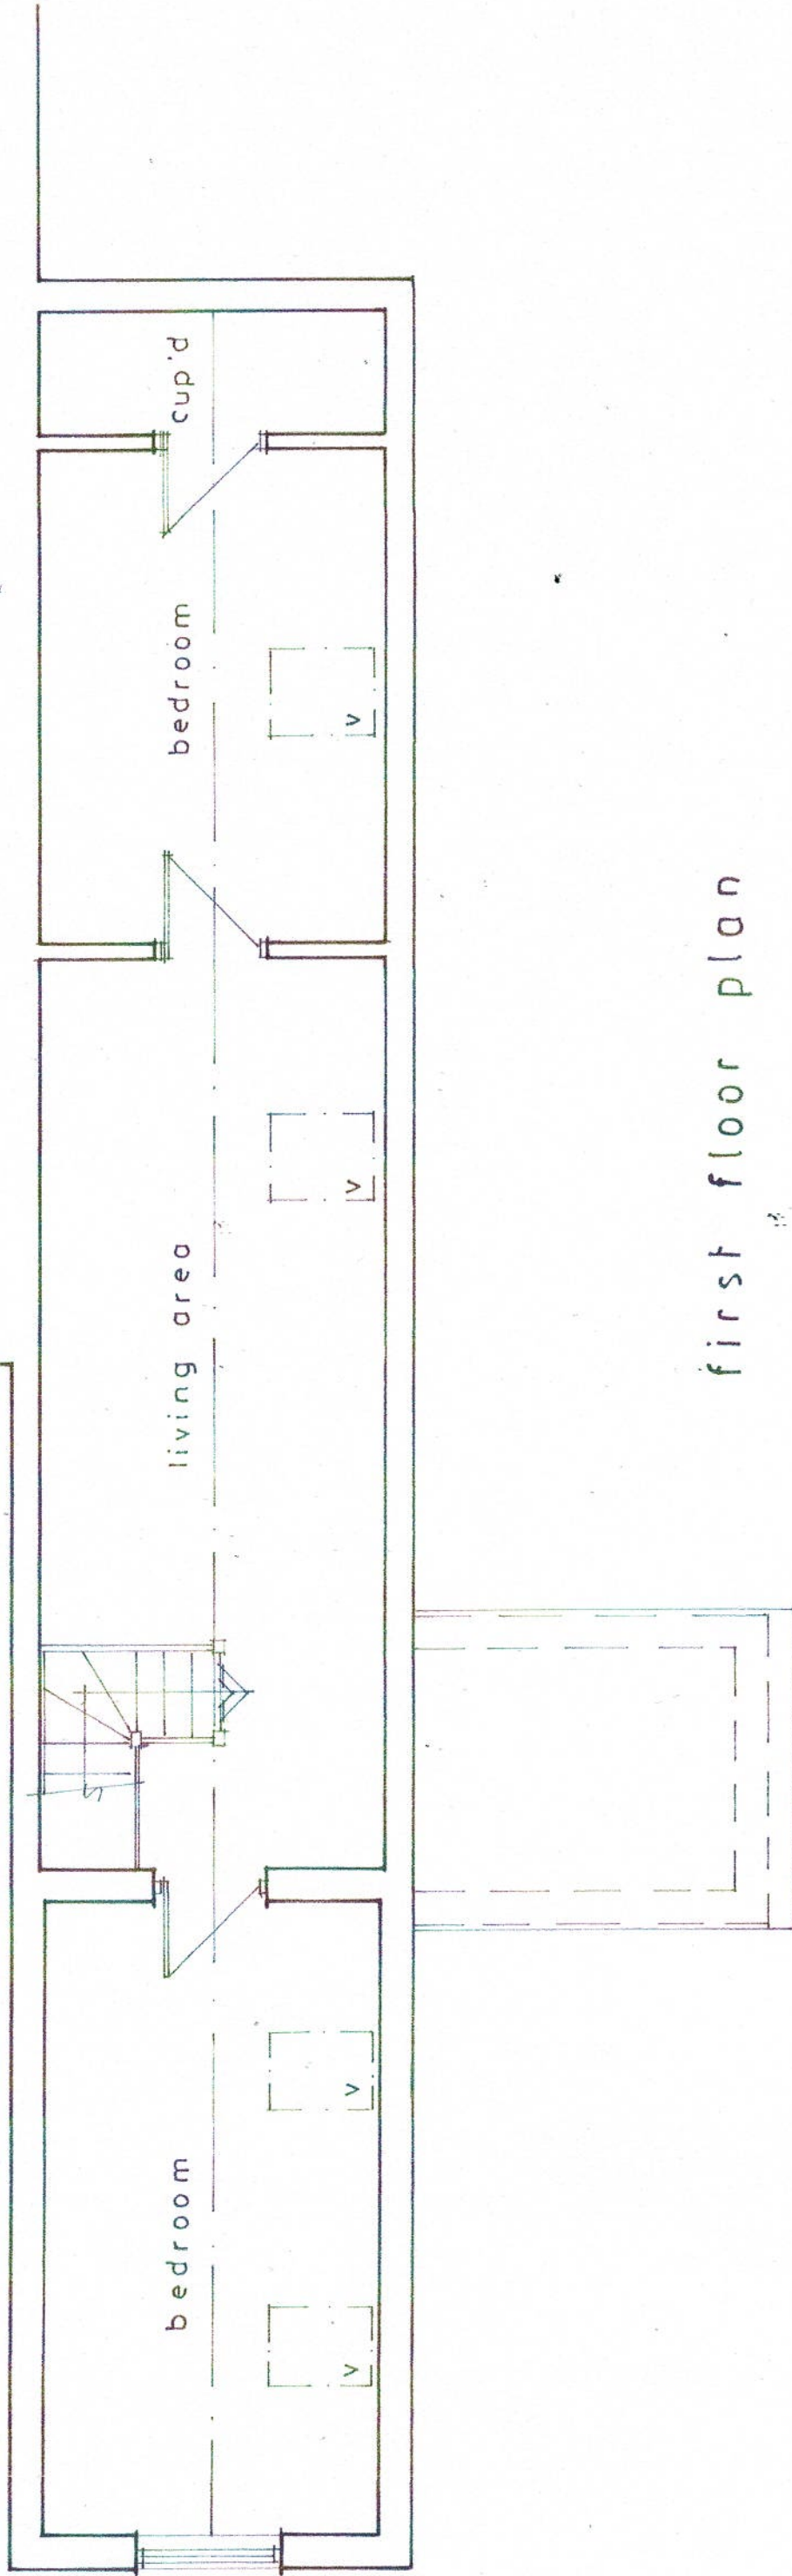

Belmont Designs Practice Limited

37 Ashenground Road
Haywards Heath
West Sussex
RH16 4PS

email: james@belmont-designs.co.uk

Architectural Practice

Client
Mr & Mrs D Lopez
Site
151A London Road
Burgess Hill
RH15 8LH

Date
June 2026
Scale
1:50 @ A3
Drawn
JTM
Drawing No
B.040.26.02

Project
Proposed change of use
of annexe and workshop
to separate dwelling

copyright and all
dimensions to be
checked prior to
commencement

Existing First Floor Plan

scale bar 1:50

