



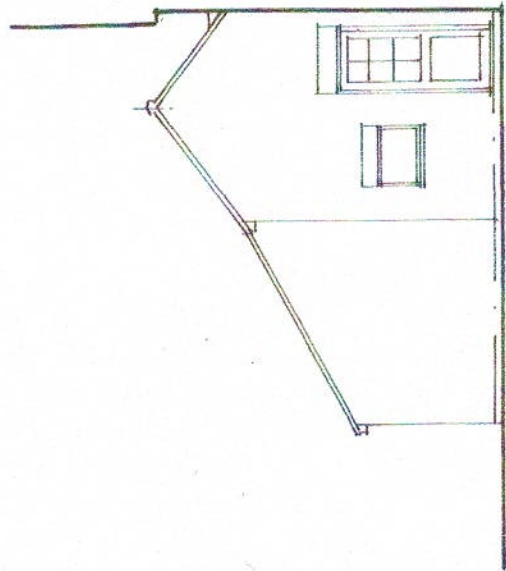

front · east

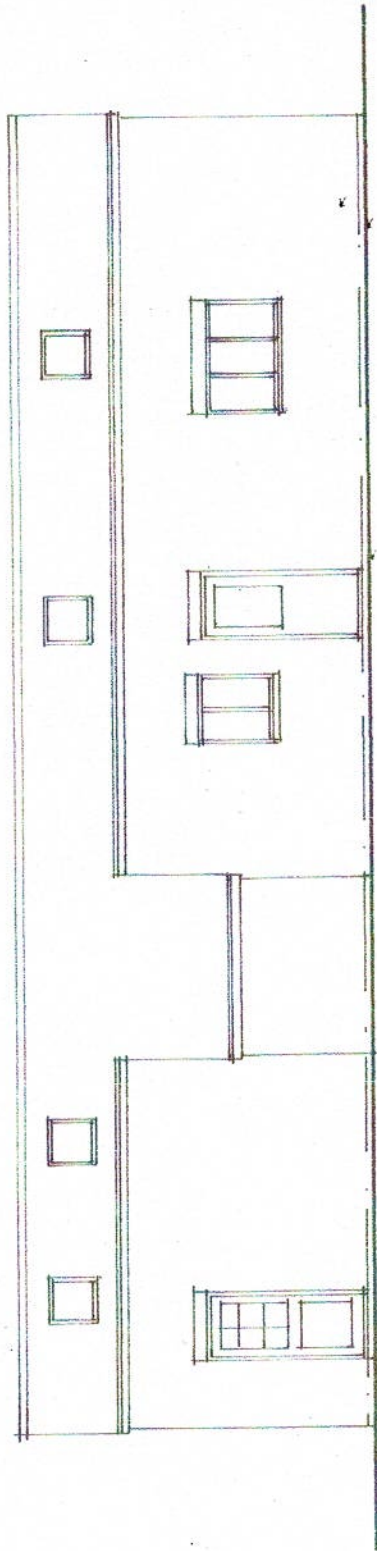

side · south

**Belmont Designs Practice
Limited**

37 Ashenground Road
Haywards Heath
West Sussex
RH16 4PS
email:james@belmont-designs.co.uk

Architectural Practice

Client Mr & Mrs D Lopez
Site 151A London Road
Burgess Hill
RH15 8LH
Project
Date June 2026
Scale 1:100 @ A3
Drawn JTM
Drawing No
B.040.26.03

Proposed change of use
of annexe and workshop
to separate dwelling

copyright and all
dimensions to be
checked prior to
commencement

Existing East and South Elevations

scale bar 1:100

