


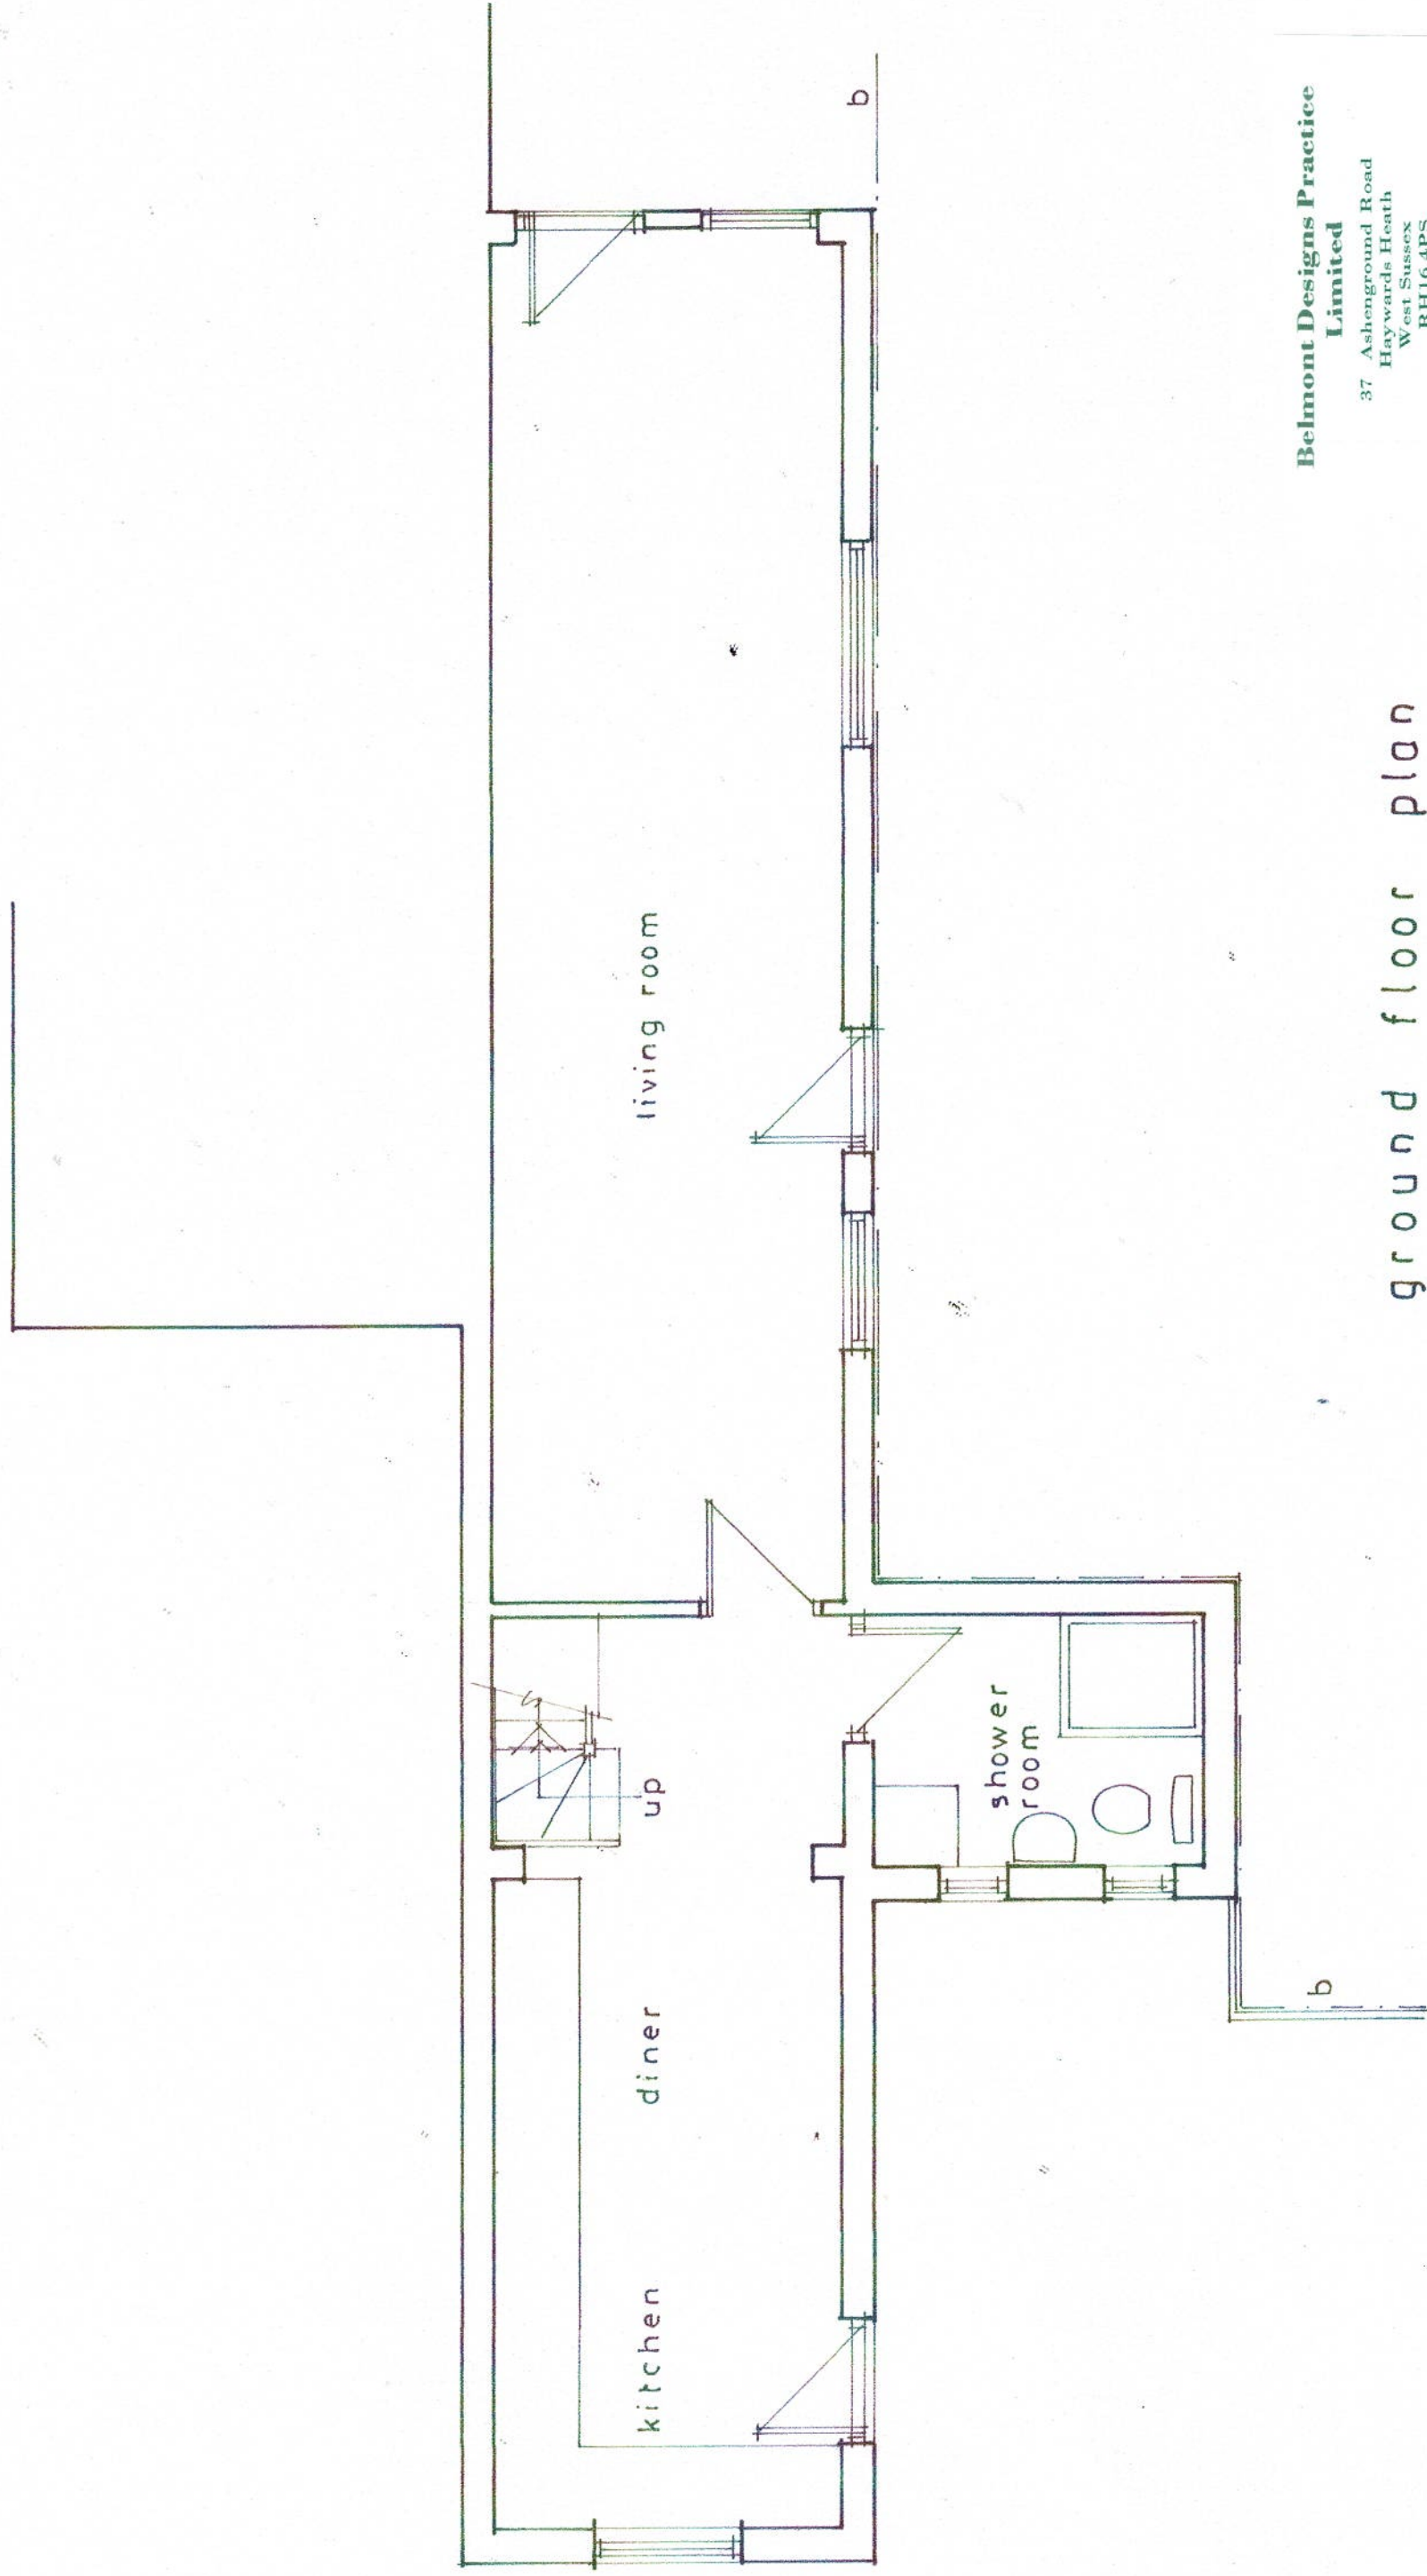

ground floor plan

Belmont Designs Practice Limited
37 Ashenground Road
Haywards Heath
West Sussex
RH16 4PS
email:james@belmont-designs.co.uk

Architectural Practice

Client	Mr & Mrs D Lopez	Date	June 2026
Site	151A London Road	Scale	1:50 @ A3
	Burgess Hill	Drawn	JTM
	RH15 8LH	Drawing No	B.040.26.05
Project	Proposed change of use of annexe and workshop to separate dwelling		
copyright and all dimensions to be checked prior to commencement			

Proposed Ground Floor Plan

