


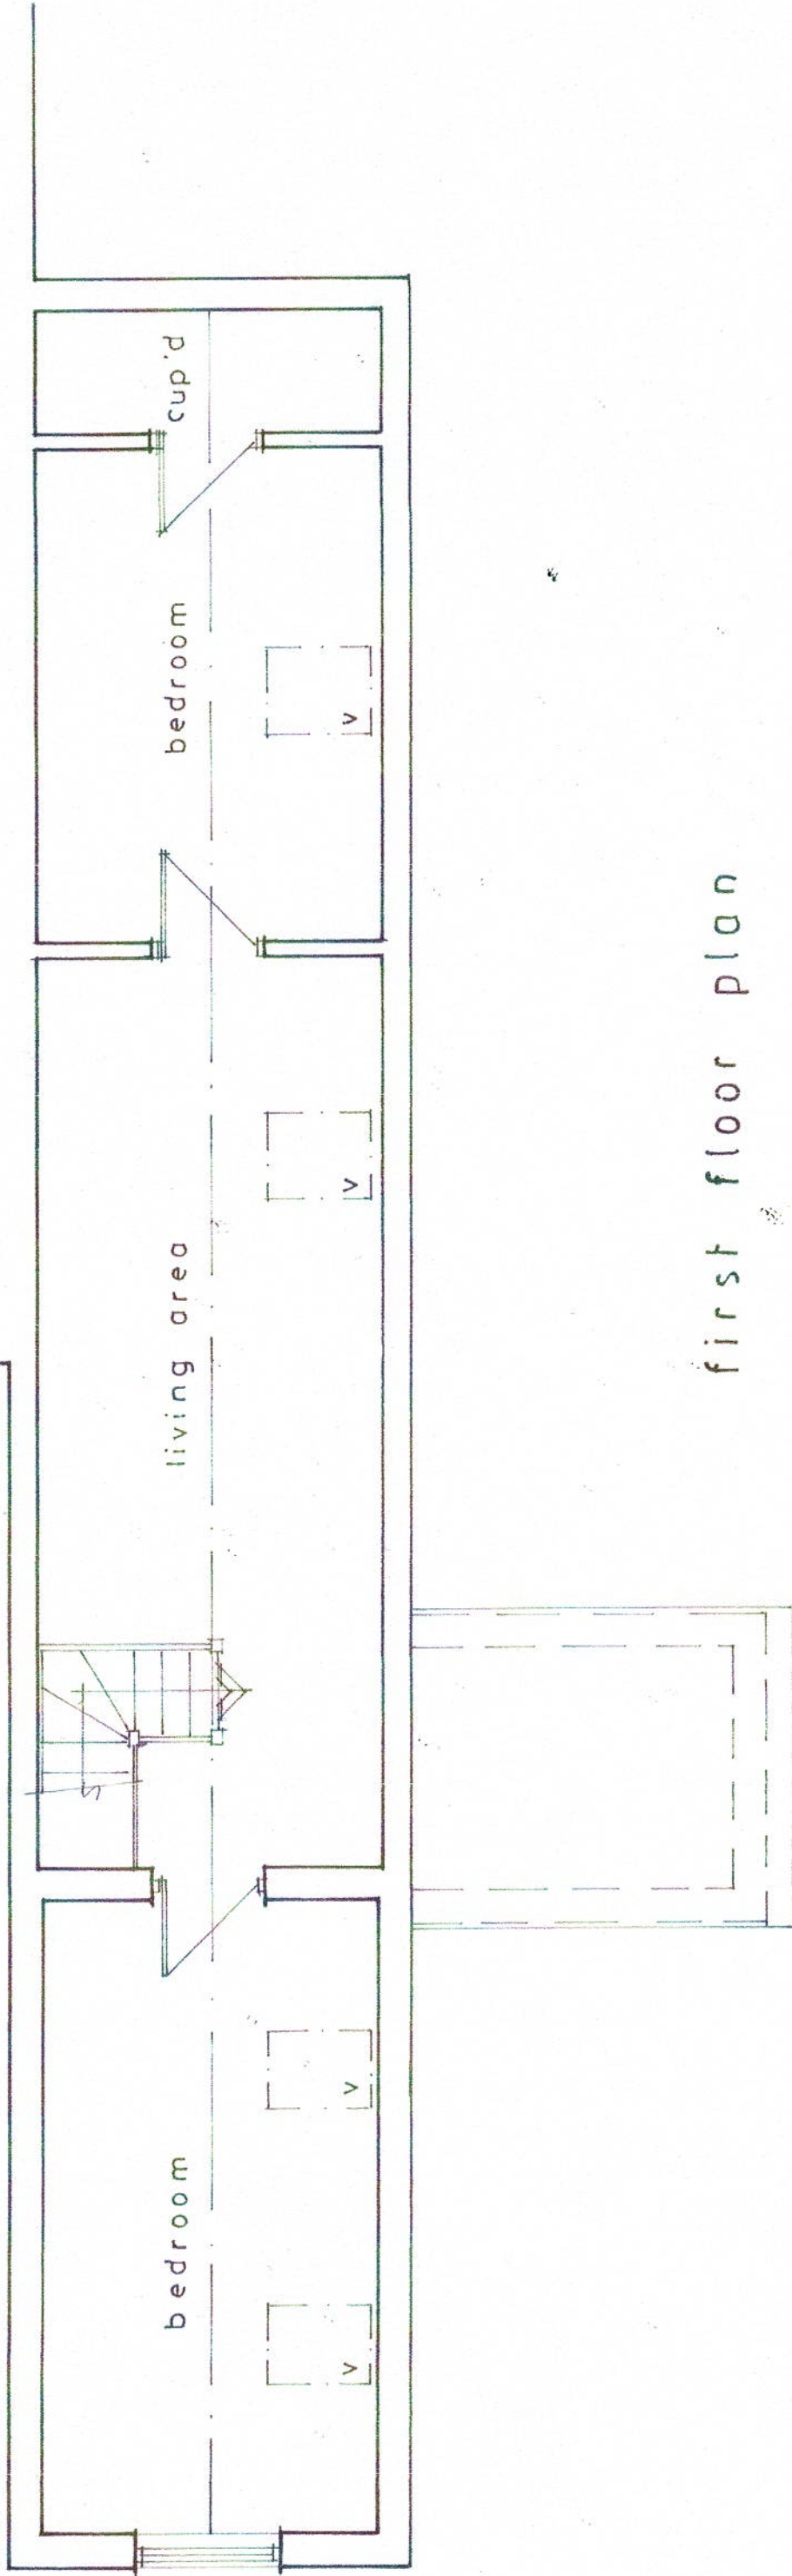

first floor plan

**Belmont Designs Practice
Limited**

37 Ashenground Road
Haywards Heath
West Sussex
RH16 4PS


email: james@belmont-designs.co.uk

Architectural Practice

Client
Mr & Mrs D Lopez
Site
151A London Road
Burgess Hill
RH15 8LH

Date
June 2026
Scale
1:50 @ A3
Drawn
JTM
Drawing No
B.040.26.06

Project
Proposed change of use
of annex and workshop
to separate dwelling

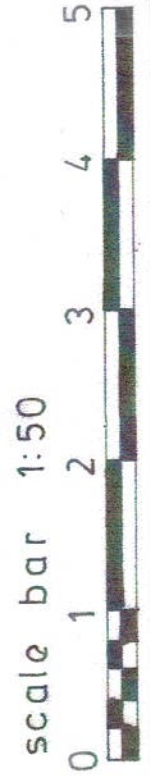

Proposed First Floor Plan

copyright and all
dimensions to be
checked prior to
commencement