



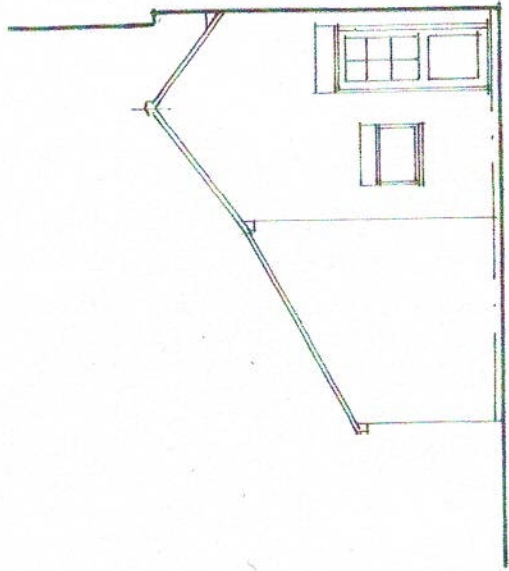

front · east

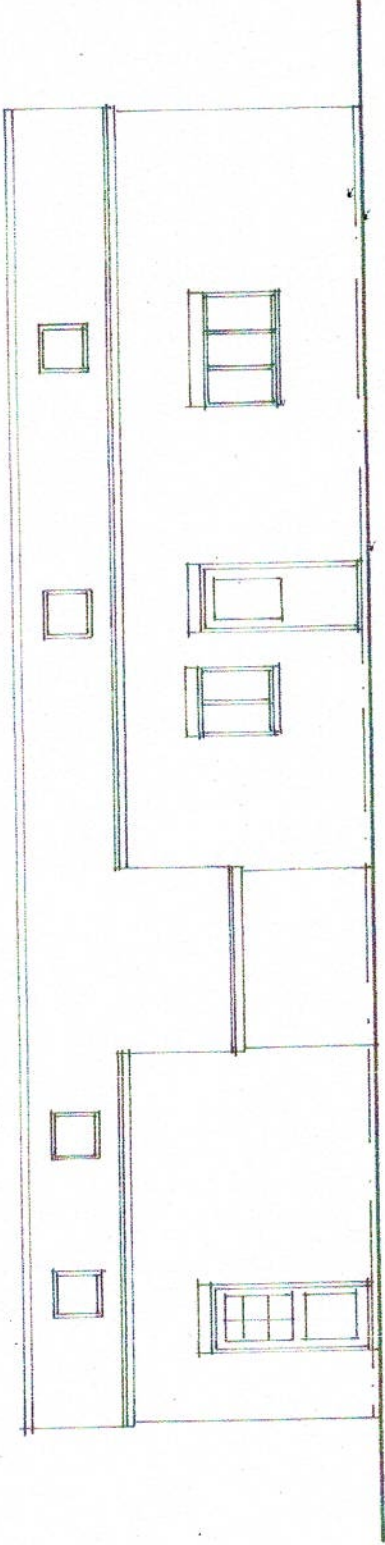

side · south

**Belmont Designs Practice
Limited**

37 Ashenground Road
Haywards Heath
West Sussex
RH16 4PS

email:james@belmont-designs.co.uk

Architectural Practice

Client Mr & Mrs D Lopez
Site 151A London Road
Burgess Hill
RH15 8LH
Project Proposed change of use
of annex and workshop
to separate dwelling

Date June 2026
Scale 1:100 @ A3
Drawn JTM
Drawing No

B.040.26.07

copyright and all
dimensions to be
checked prior to
commencement

Proposed East and South Elevations

scale bar 1:100

