




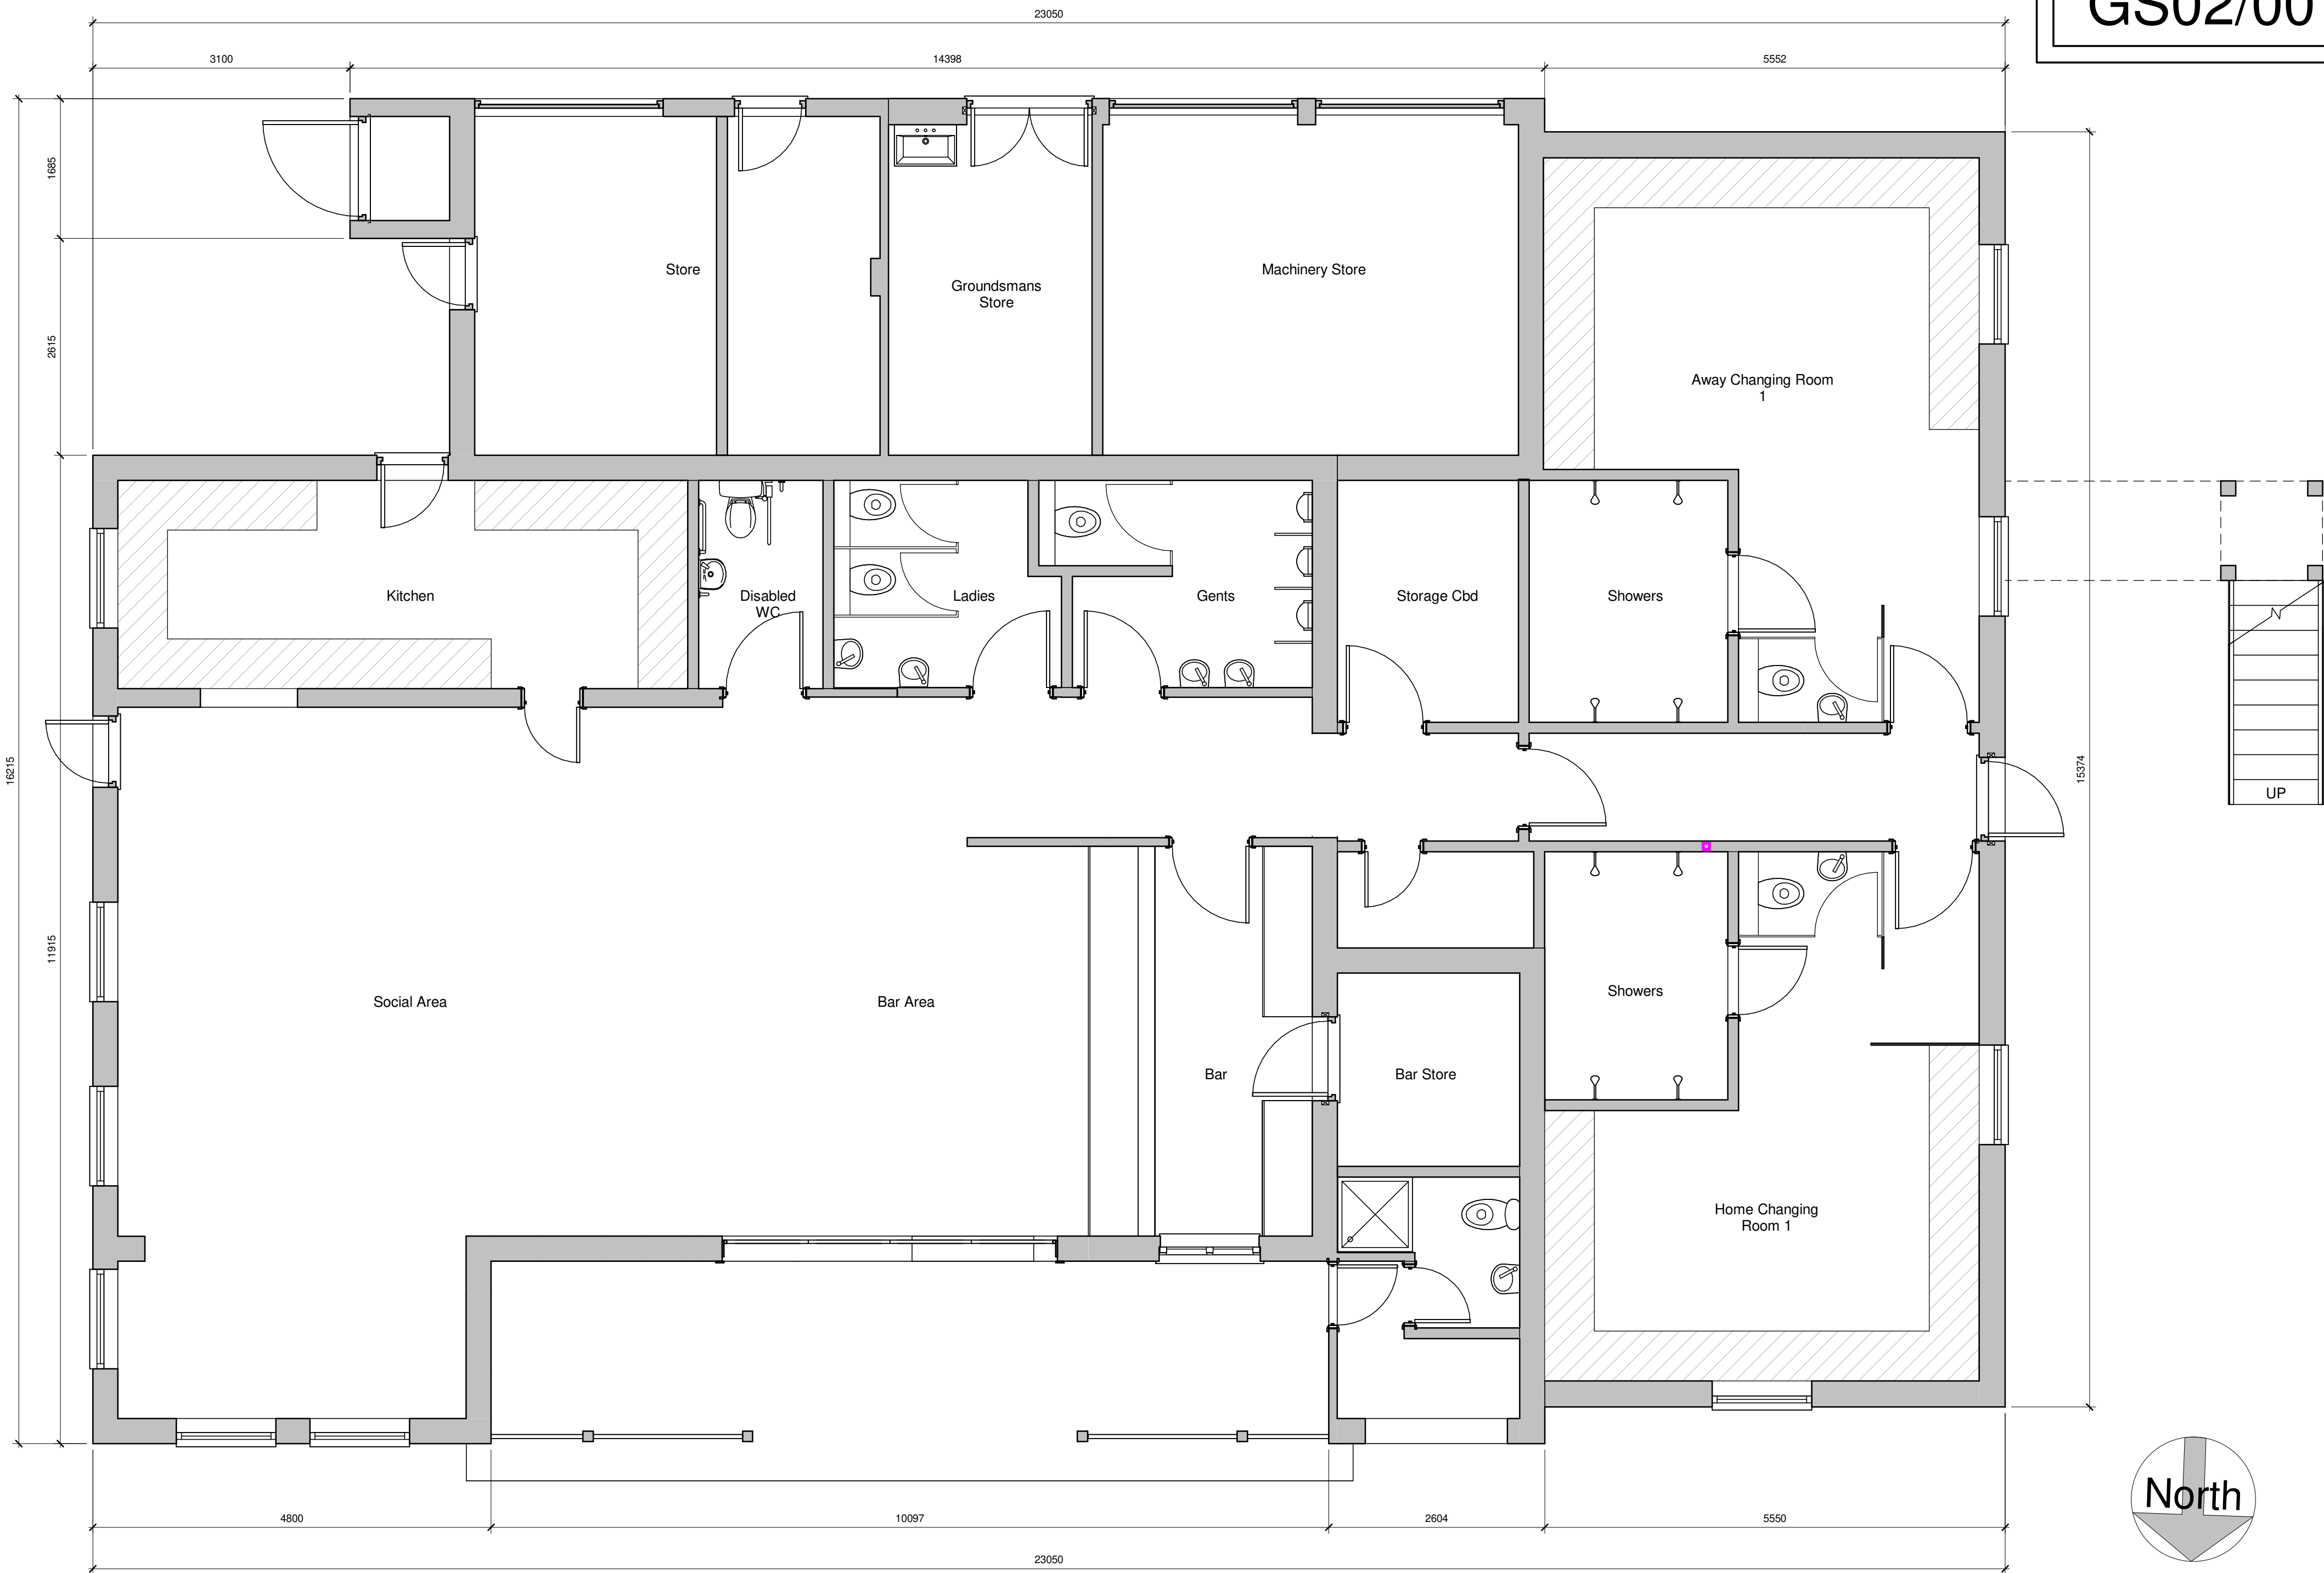


Ground Floor Plan -
1 : 50

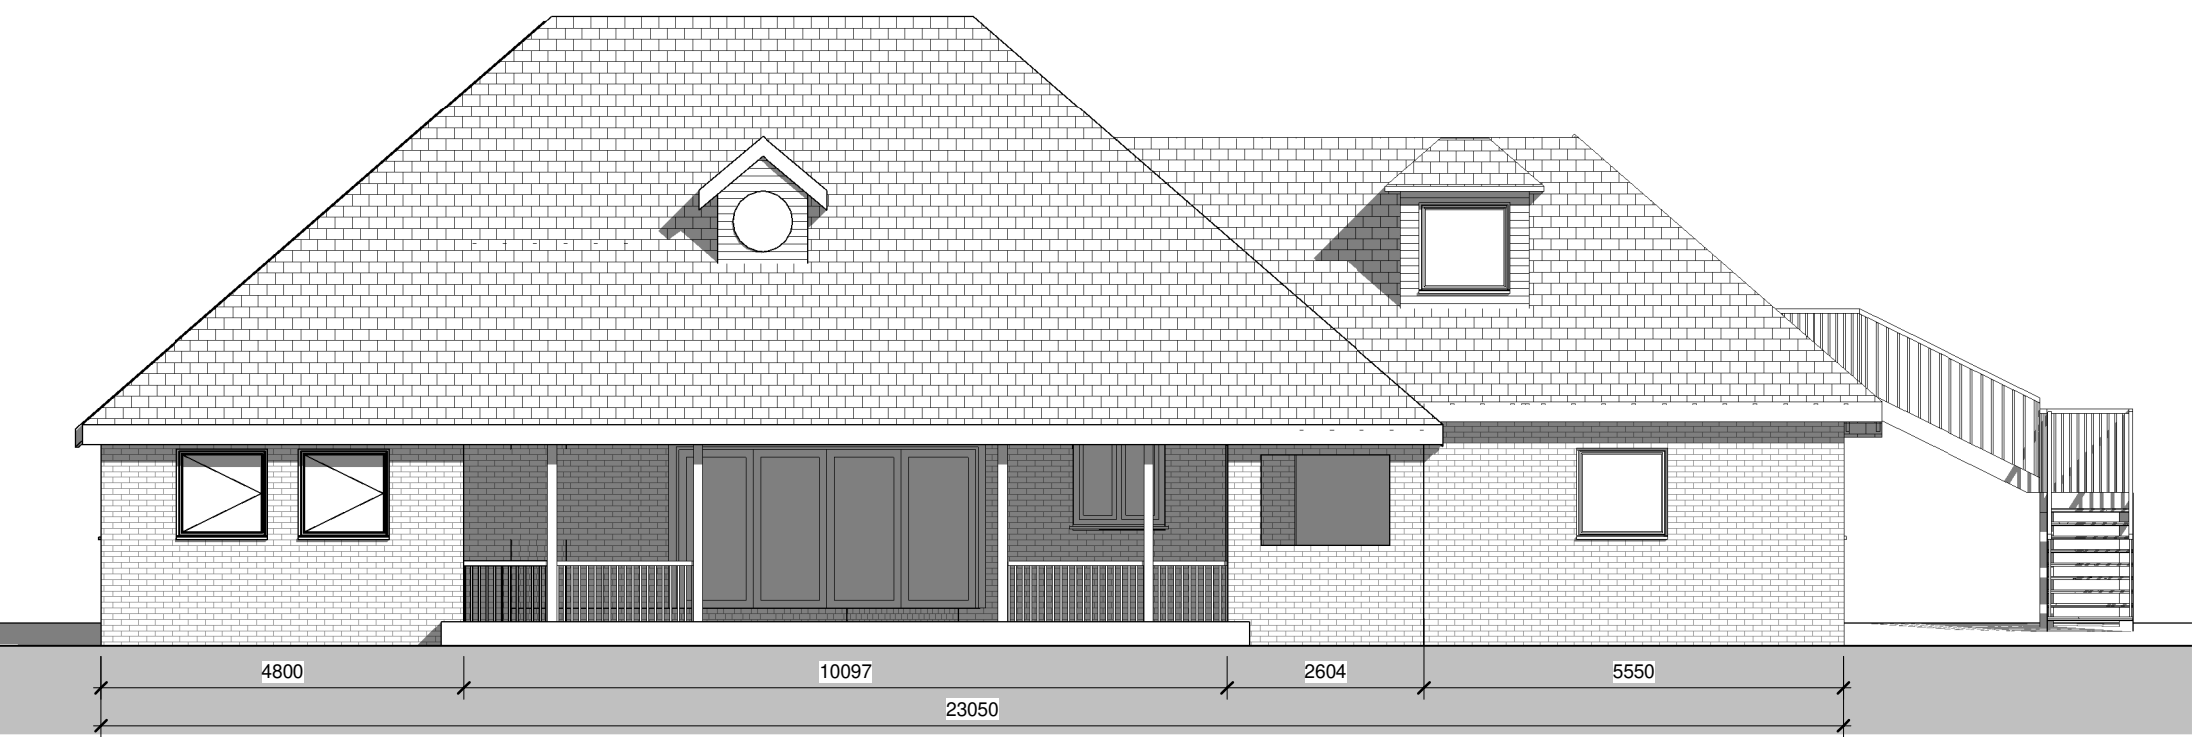

North Elevation
1 : 100

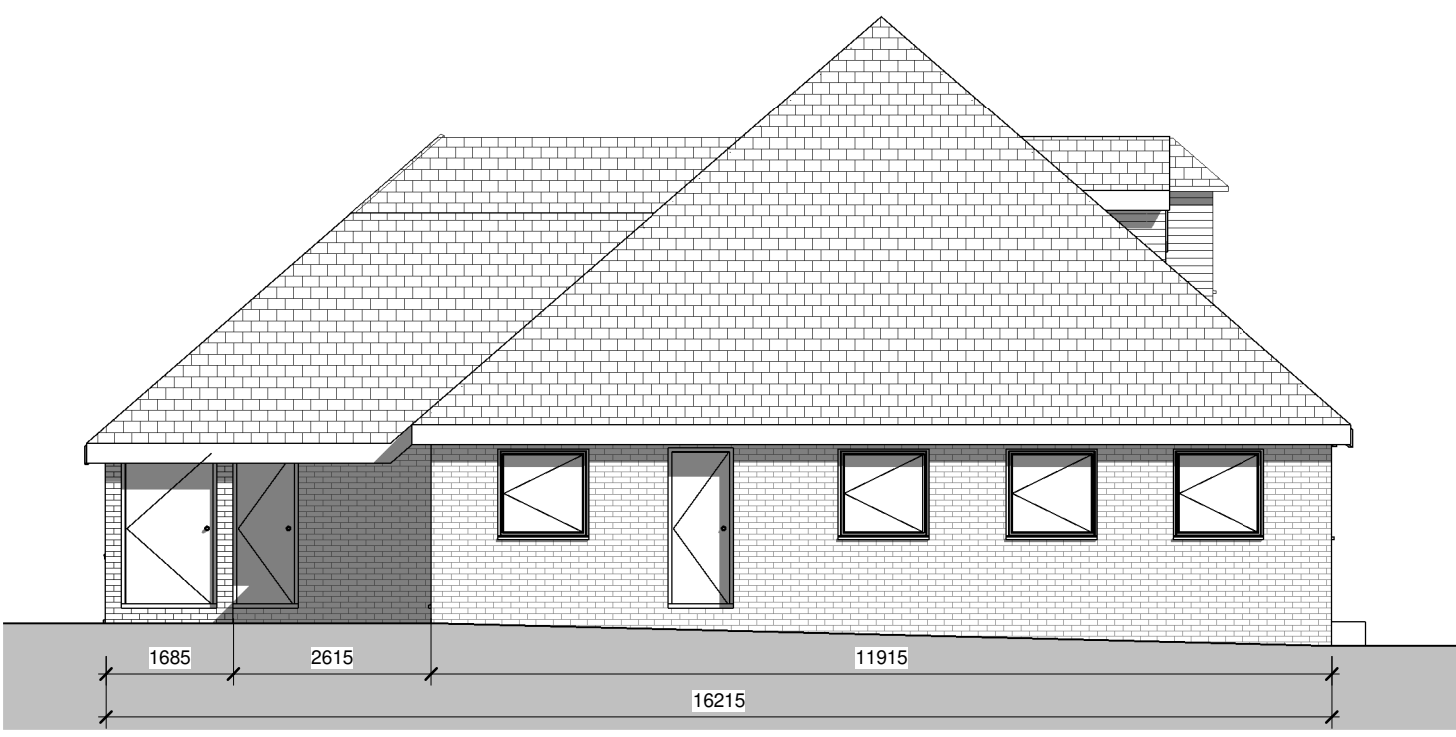



East Elevation
1 : 100

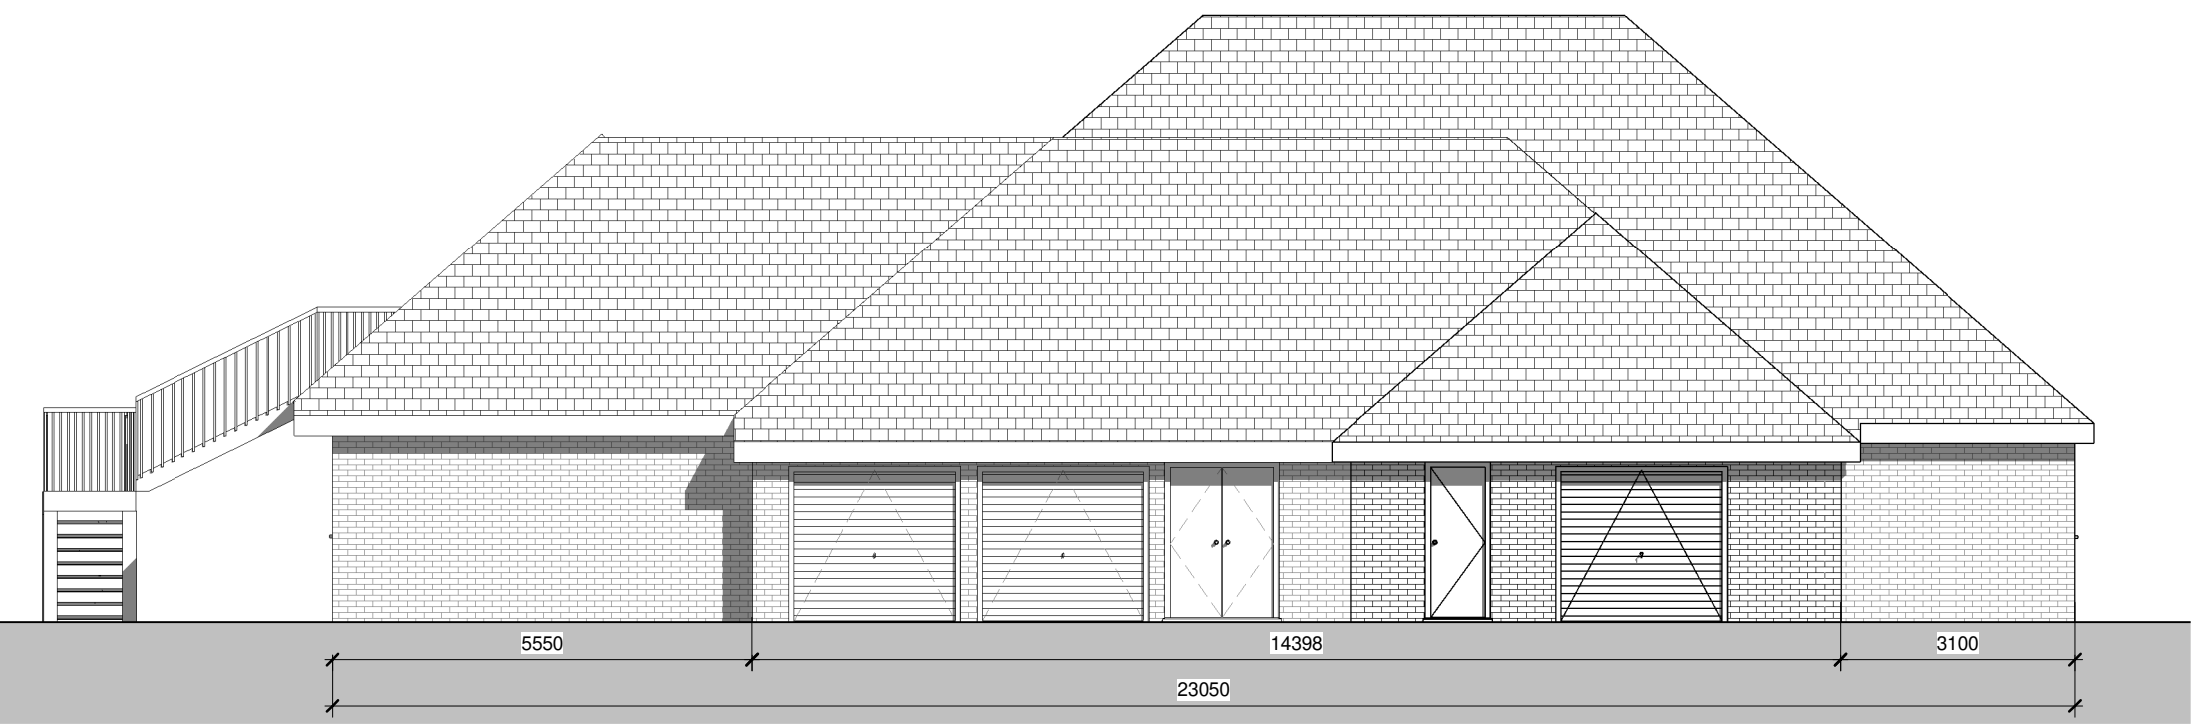

South Elevation
1 : 100



West Elevation
1 : 100

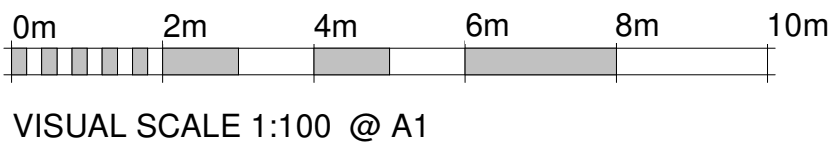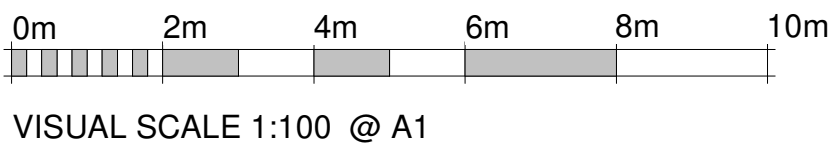

Client: Cuckfield Cricket Club		Revision	Revision Date	Revision Description	Issued by	Issued to
Site Address: Cuckfield Cricket Club Cuckfield Park Ansty Road Cuckfield		Note: No dimensions are to be scaled from this drawing. All dimensions stated must be checked on site. Errors, discrepancies and inconsistencies must be notified to the Contract Administrator immediately.				
Drawing No. GS02/001	Rev.	Scale: As indicated	Layout Size: A1	Drawn by: SM		
Drawing Title: Ground Floor Plan and Elevations - As Existing		Date drawn:		Hamilton House, Mabledon Place, London, WC1H 9BB Tel: (020) 7121 3310 Fax: (020) 7388 1404 e-mail: fon@gouldco.co.uk www.gouldco.co.uk		