



Laura Parsons
www.soilnseed.co.uk
laura@soilnseed.co.uk
07943952070

CLIENT NEIL MUNDY

ADDRESS 6 COLWELL CLOSE
HAYWARDS HEATH
RH16 4HF

PROJECT TITLE
6 COLWELL CLOSE

DRAWING TITLE
GARDEN PROPOSAL

DATE 17/12/2025

DRAWN BY LAURA PARSONS


NOTES

A1


Please do not scale from this drawing.
All measurements must be verified onsite
and any suspected errors reported.

DRAWING NO' 1. SCALE VARIED


APPROVAL
SIGNATURE

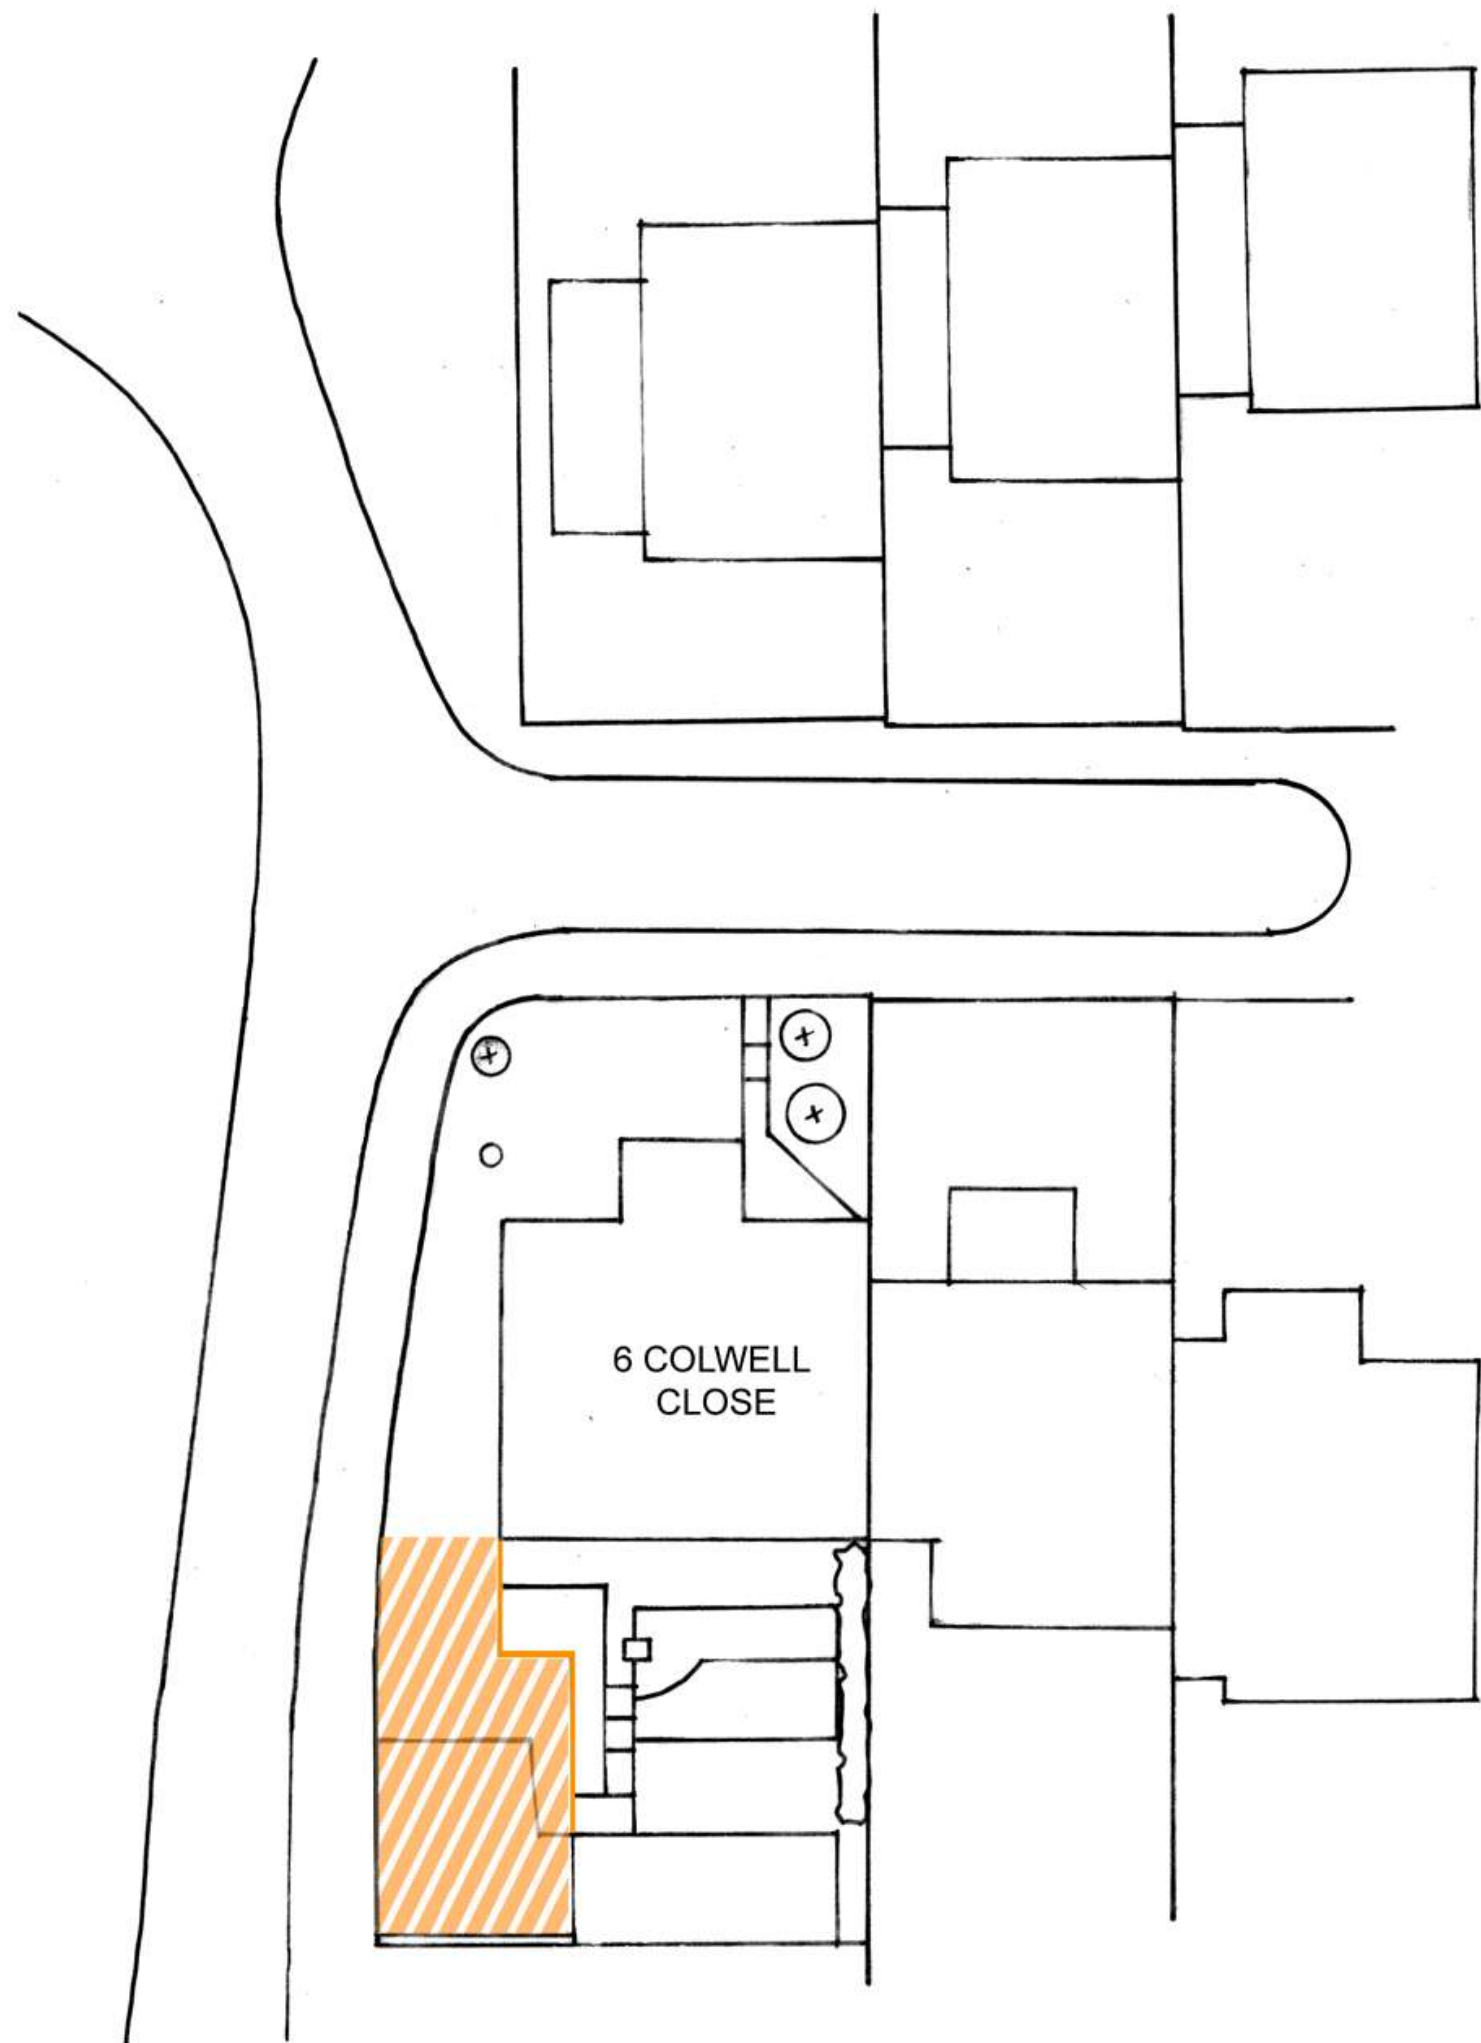


6 COLWELL CLOSE, HAYWARDS HEATH, RH16 4HF
DETAILED BLOCK SITE PLAN
SCALE 1:200

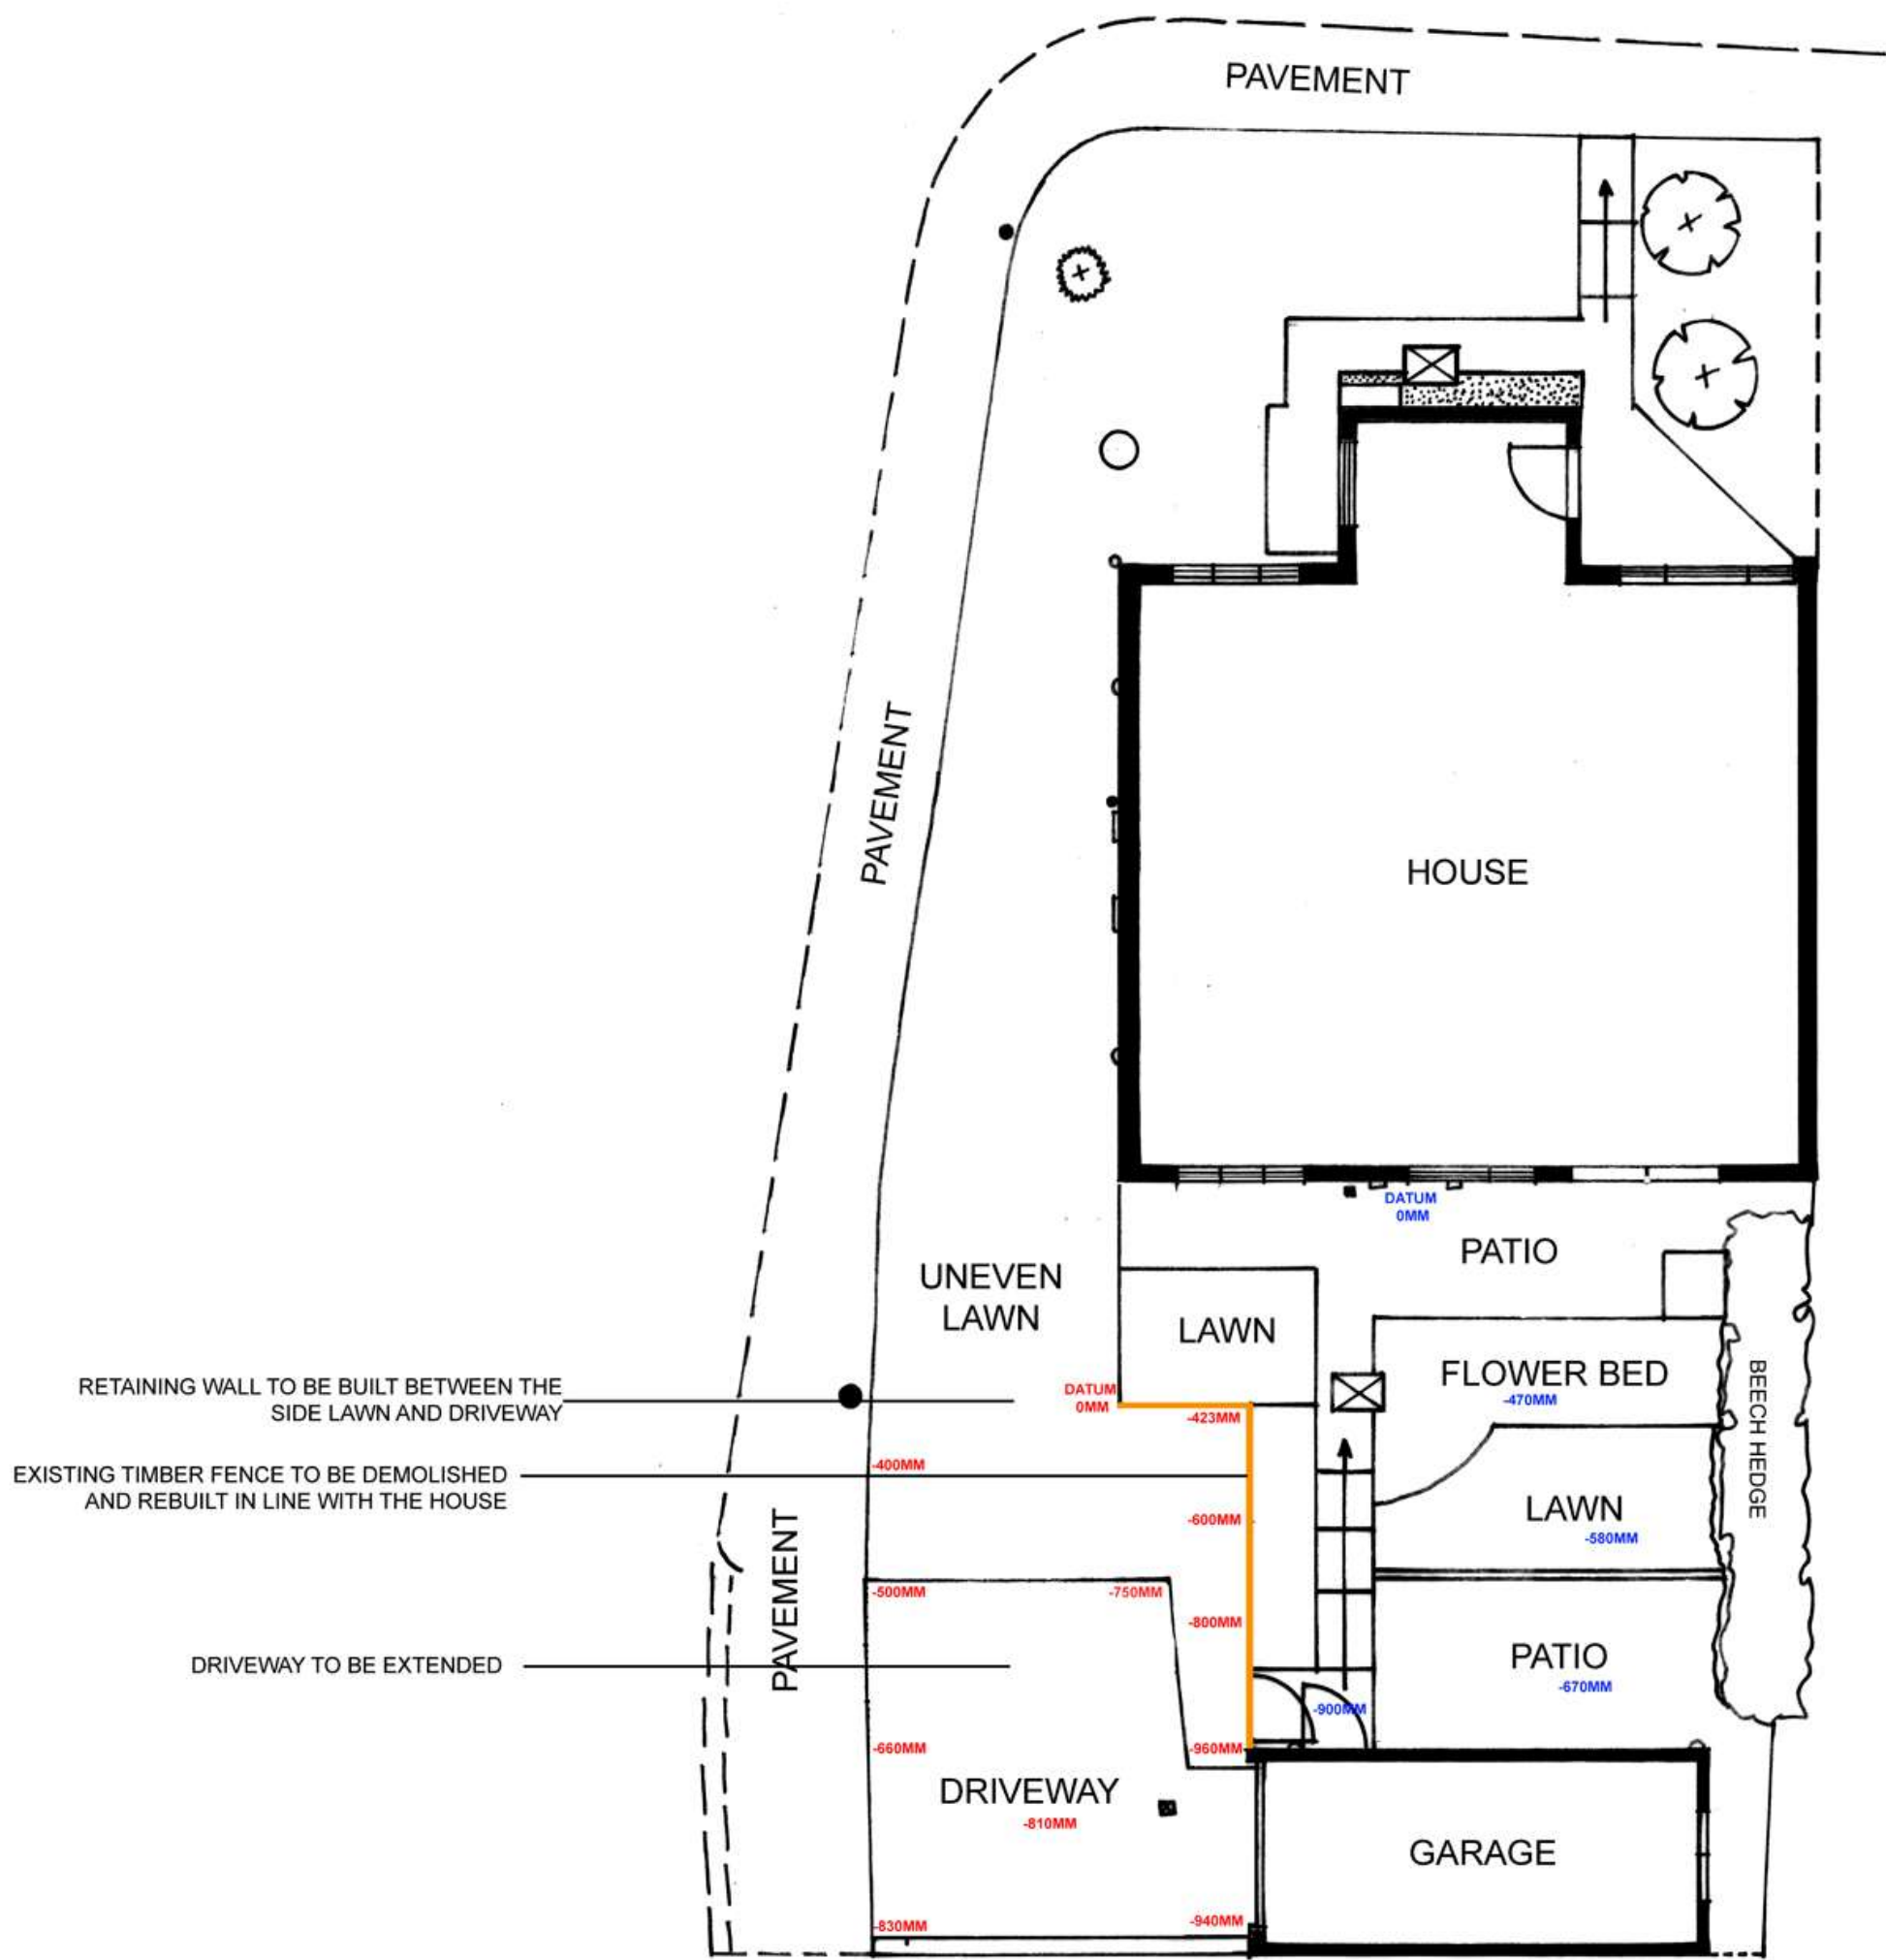


EXISTING AND PROPOSED GARDEN
LAYOUT PLANS
SCALE 1:100

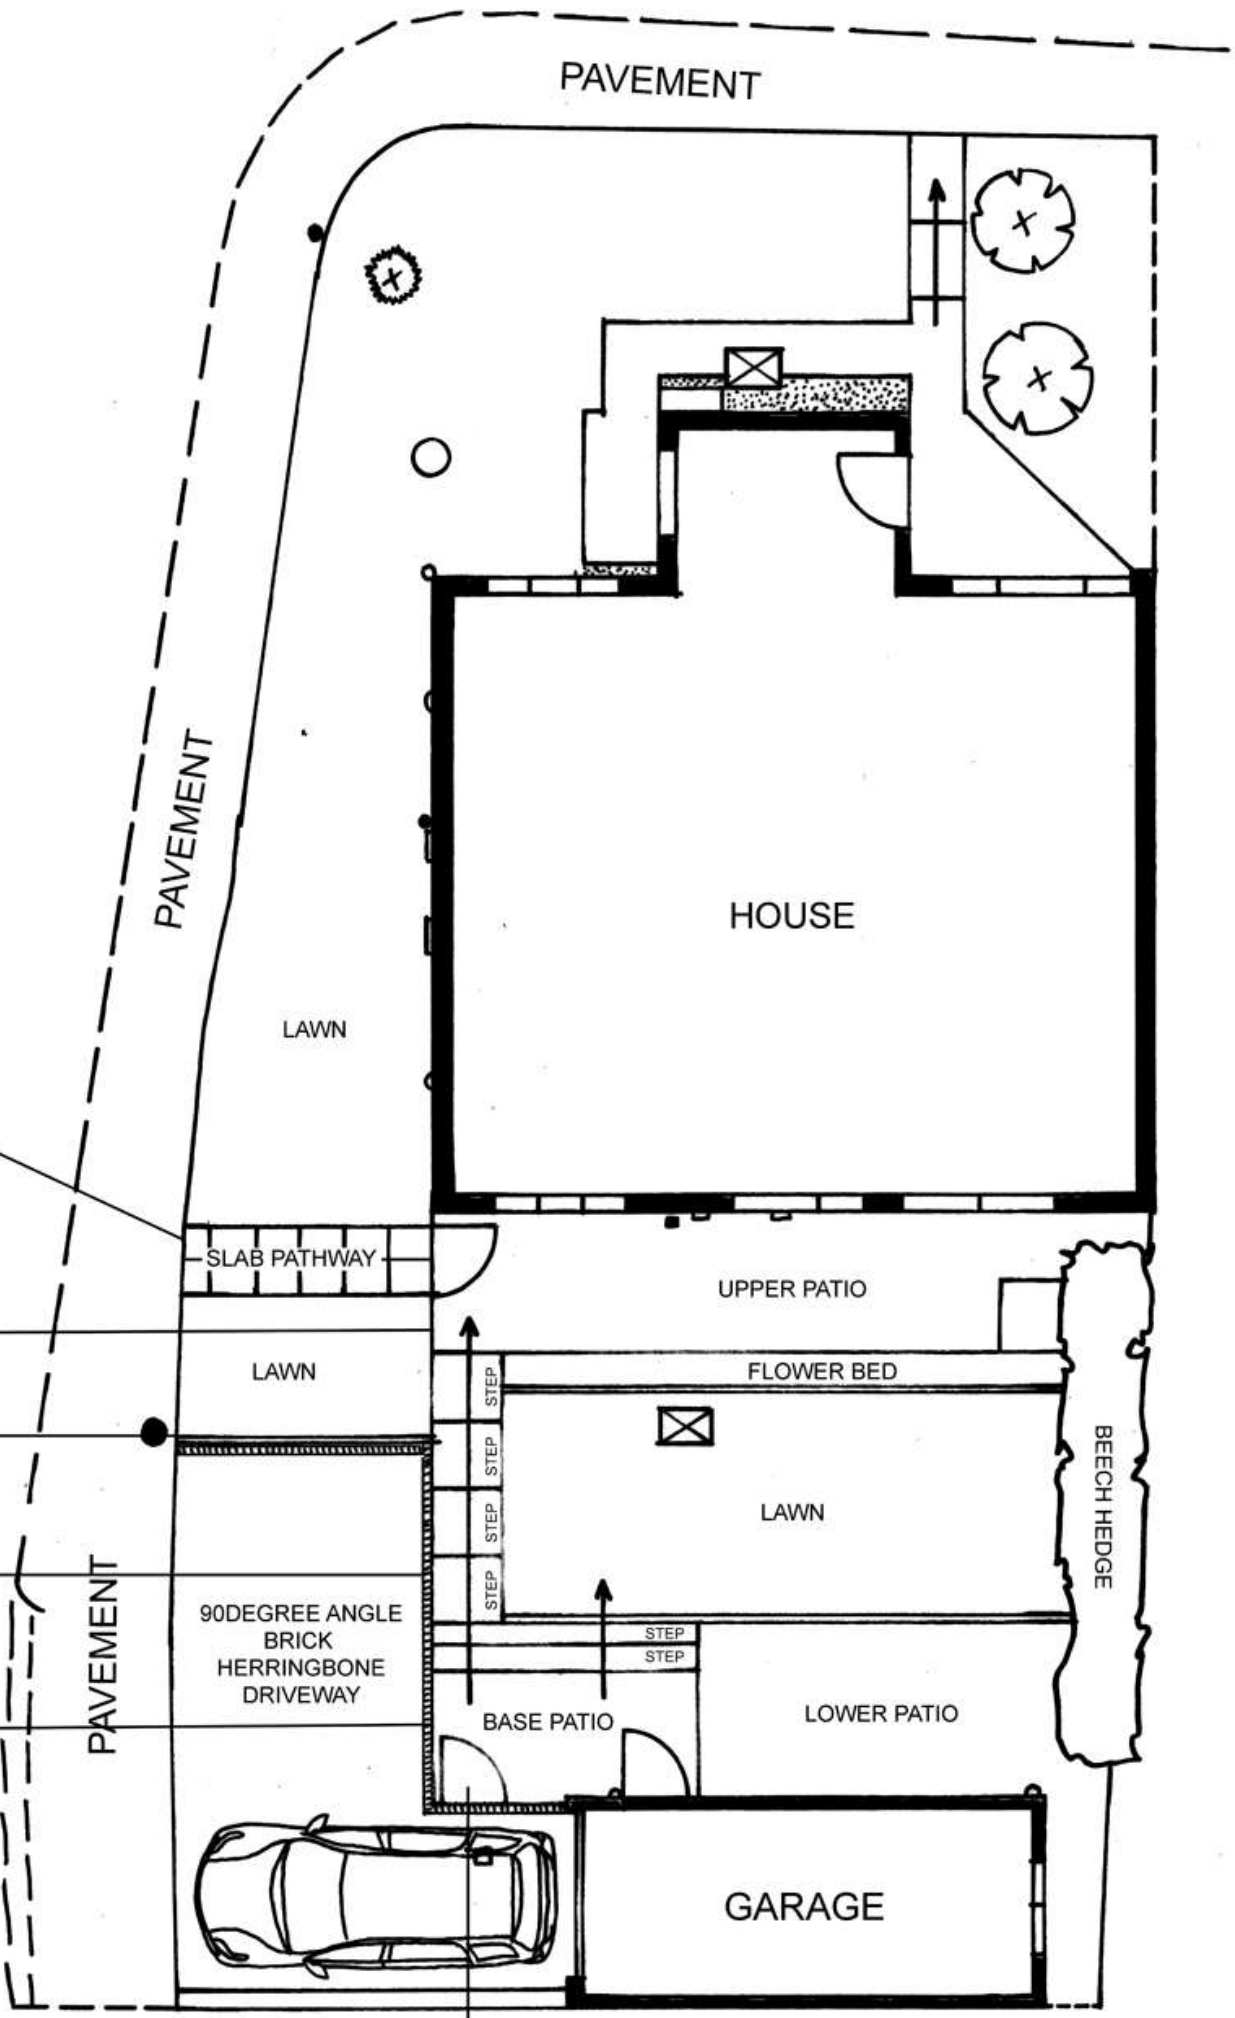

NEW TIMBER GARDEN GATE 900MM WIDE
FOR LOWER GARDEN ACCESS

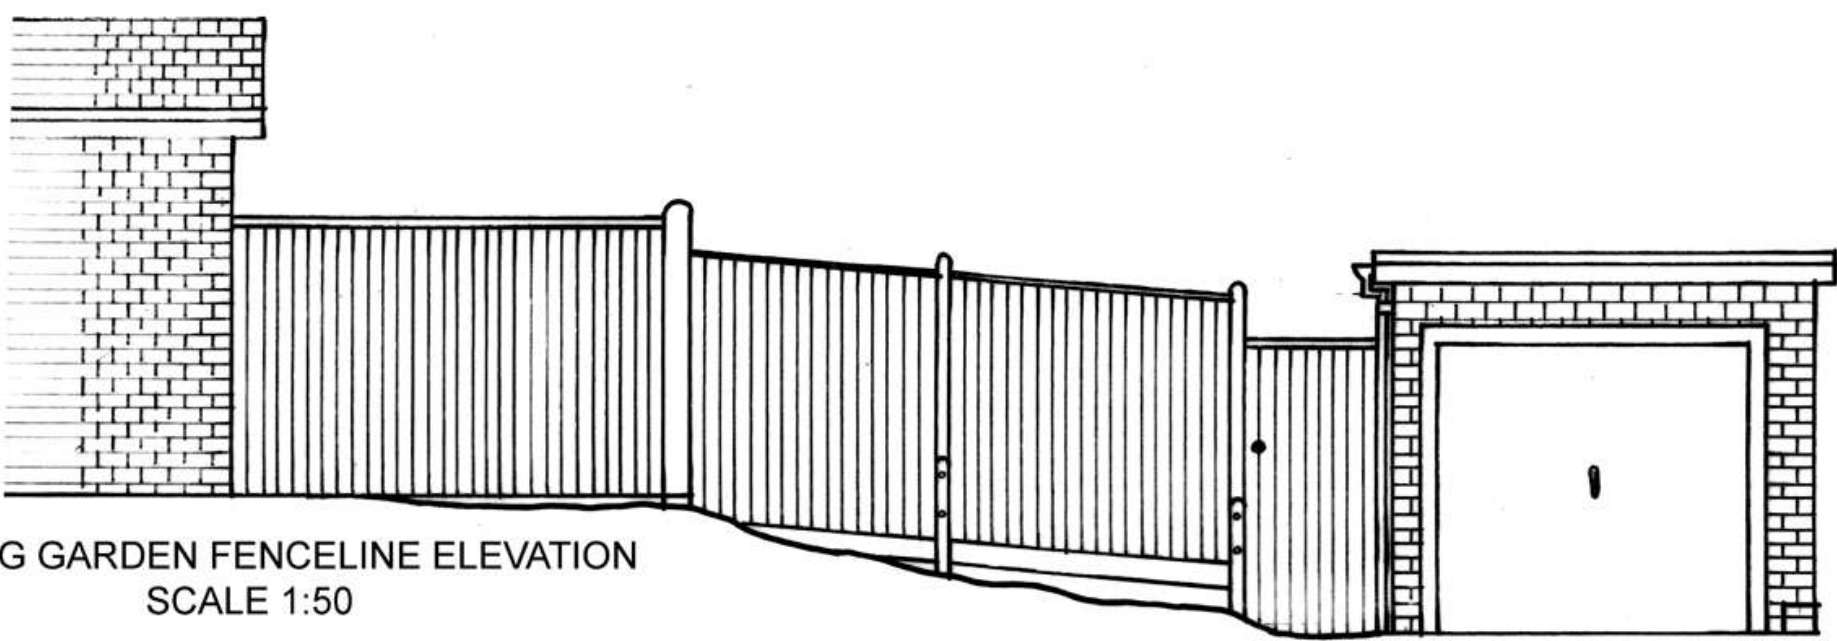

EXISTING GARDEN FENCELINE ELEVATION
SCALE 1:50

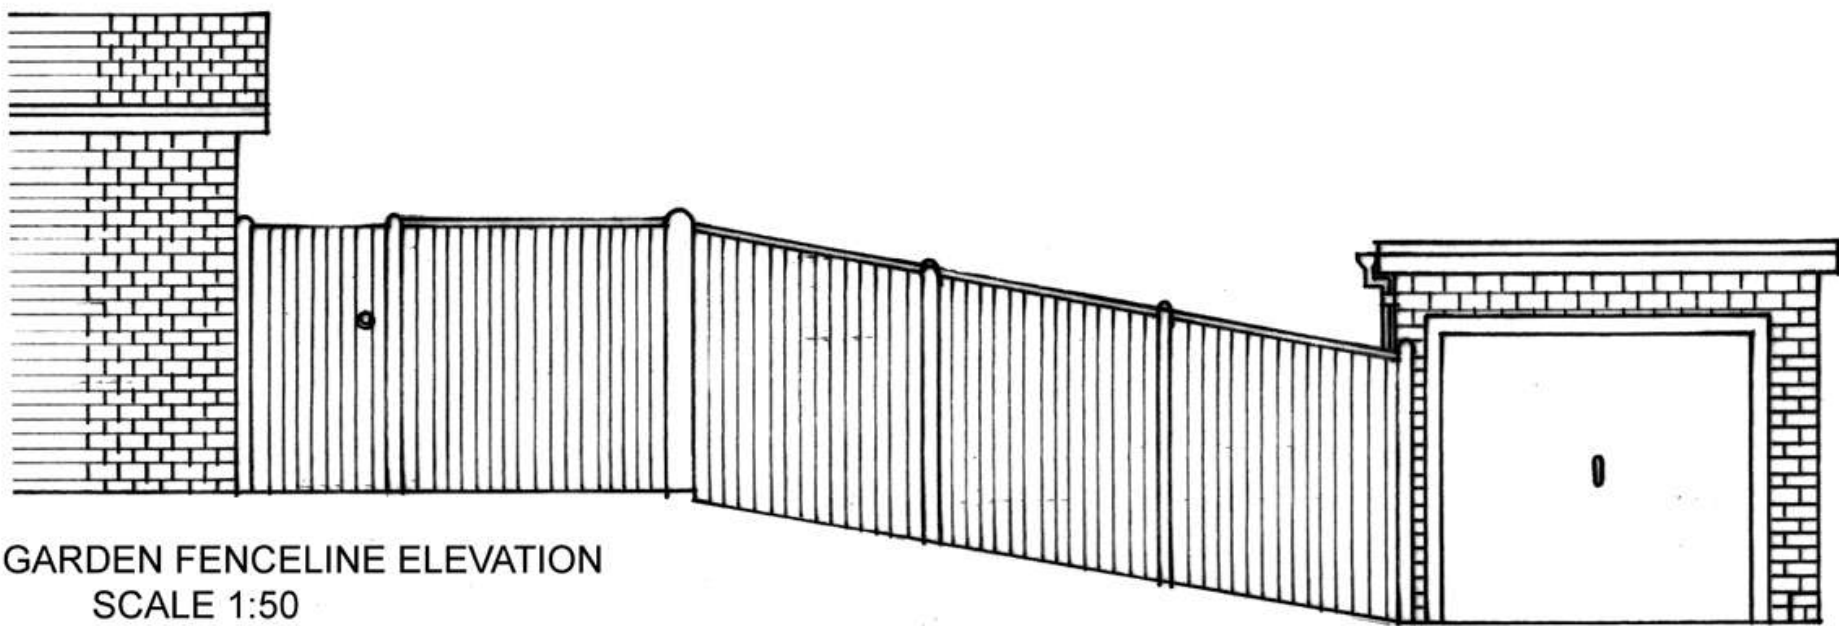

PROPOSED GARDEN FENCELINE ELEVATION
SCALE 1:50