

NOTES


All dimensions are in millimetres unless stated otherwise.

Drawings are not to be scaled for Construction purposes.

This drawing is to be read in conjunction with all other relevant drawings and specifications.

The copyright of this drawing is vested in Harris Irwin Associates Ltd. and must not be copied or reproduced without the written consent of a Director.

Root Protection

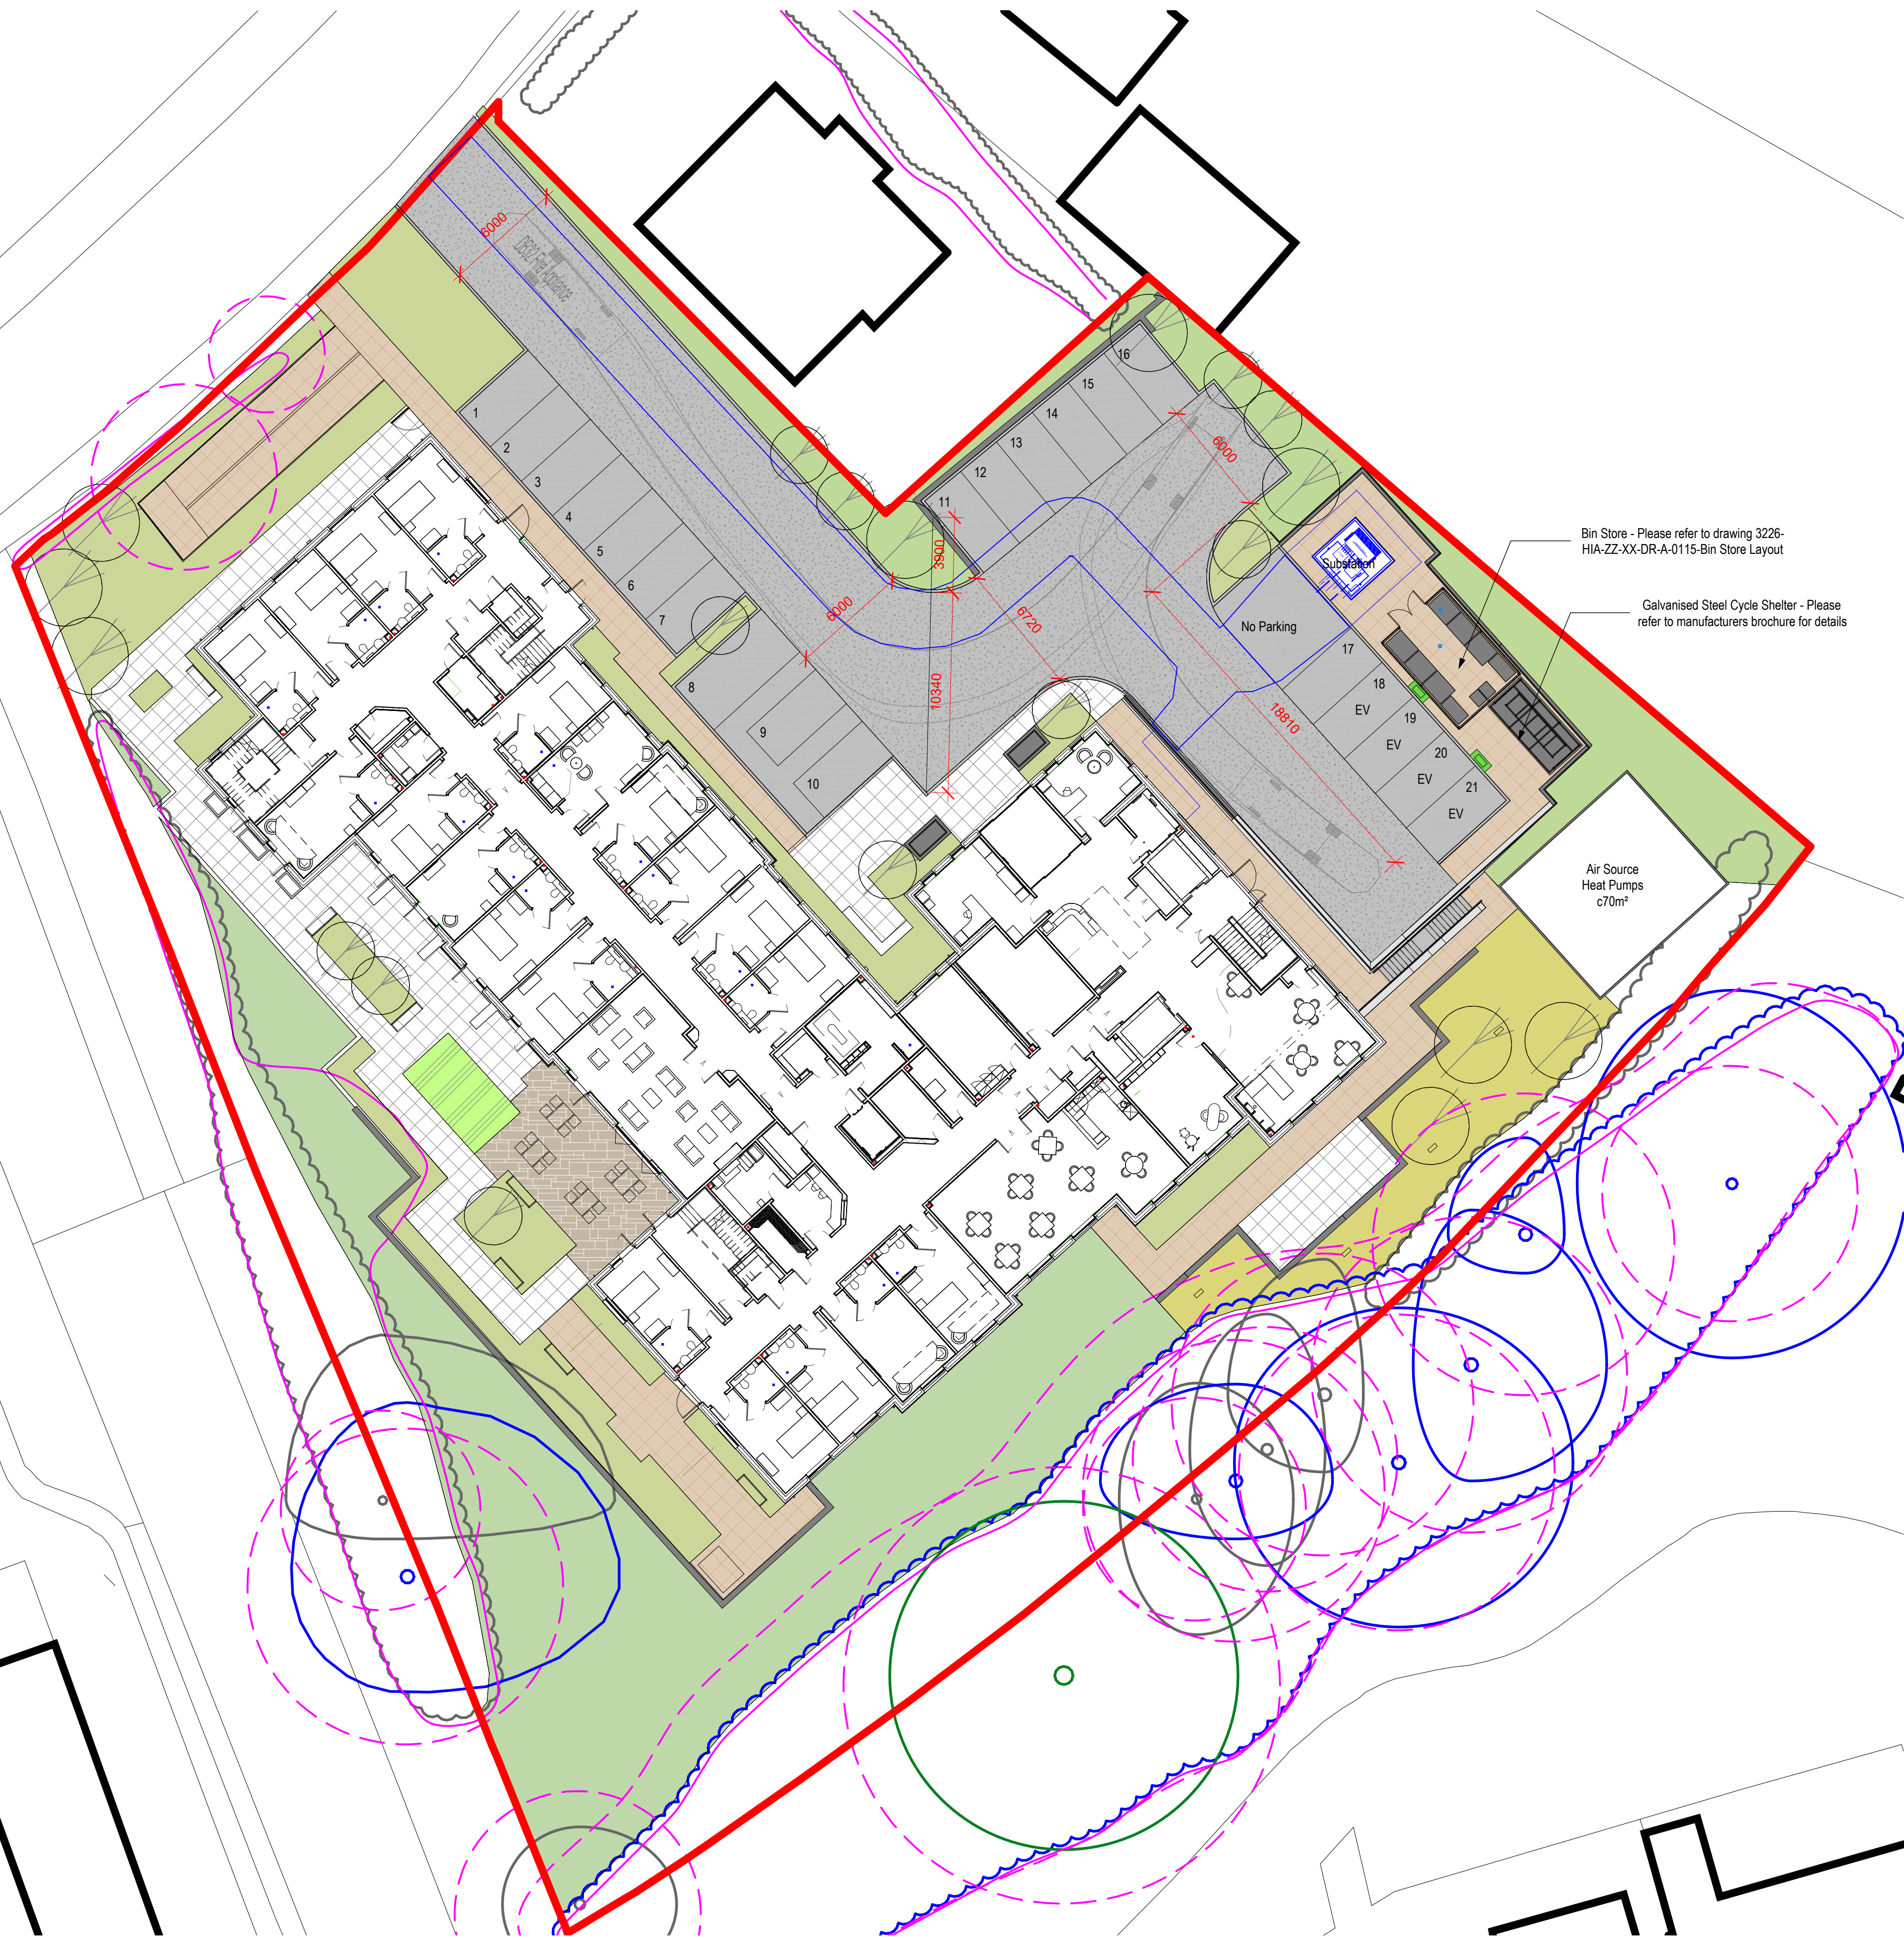

Bin Store - Please refer to drawing 3226-HIA-ZZ-XX-DR-A-0115-Bin Store Layout

Galvanised Steel Cycle Shelter - Please refer to manufacturers brochure for details

Air Source Heat Pumps
c70m²

C6	23/12/25	Substation detail overlaid	RSW	
C5	27/11/25	Cycle shelter increased to 12 space	RSW	
C4	03/11/25	Substation and parking amended	ER	RSW

Rev	Date	Description	Drawn By	Checked By

HARRIS IRWIN
ARCHITECTS

9 Aske Stables, Aske, Richmond,
North Yorkshire. DL10 5HG

t: 01748 825675
e: enquiries@harrisirwin.com
w: www.harrisirwin.com

Project:	Proposed Care Home Bolnore Road Haywards Heath
Client:	BARCHESTER Celebrating life

Drawing Title:	Proposed Site Plan
----------------	--------------------

For Construction

HIA Project Number	Scale @ A1	Suitability
3226	As indicated	A

Project	Originator	Volume	Level	Type	Role	Number
3226	HIA	ZZ	XX	DR	A	0102

0m 4m 8m 12m 16m 20m

SCALE 1:200 @ A1