




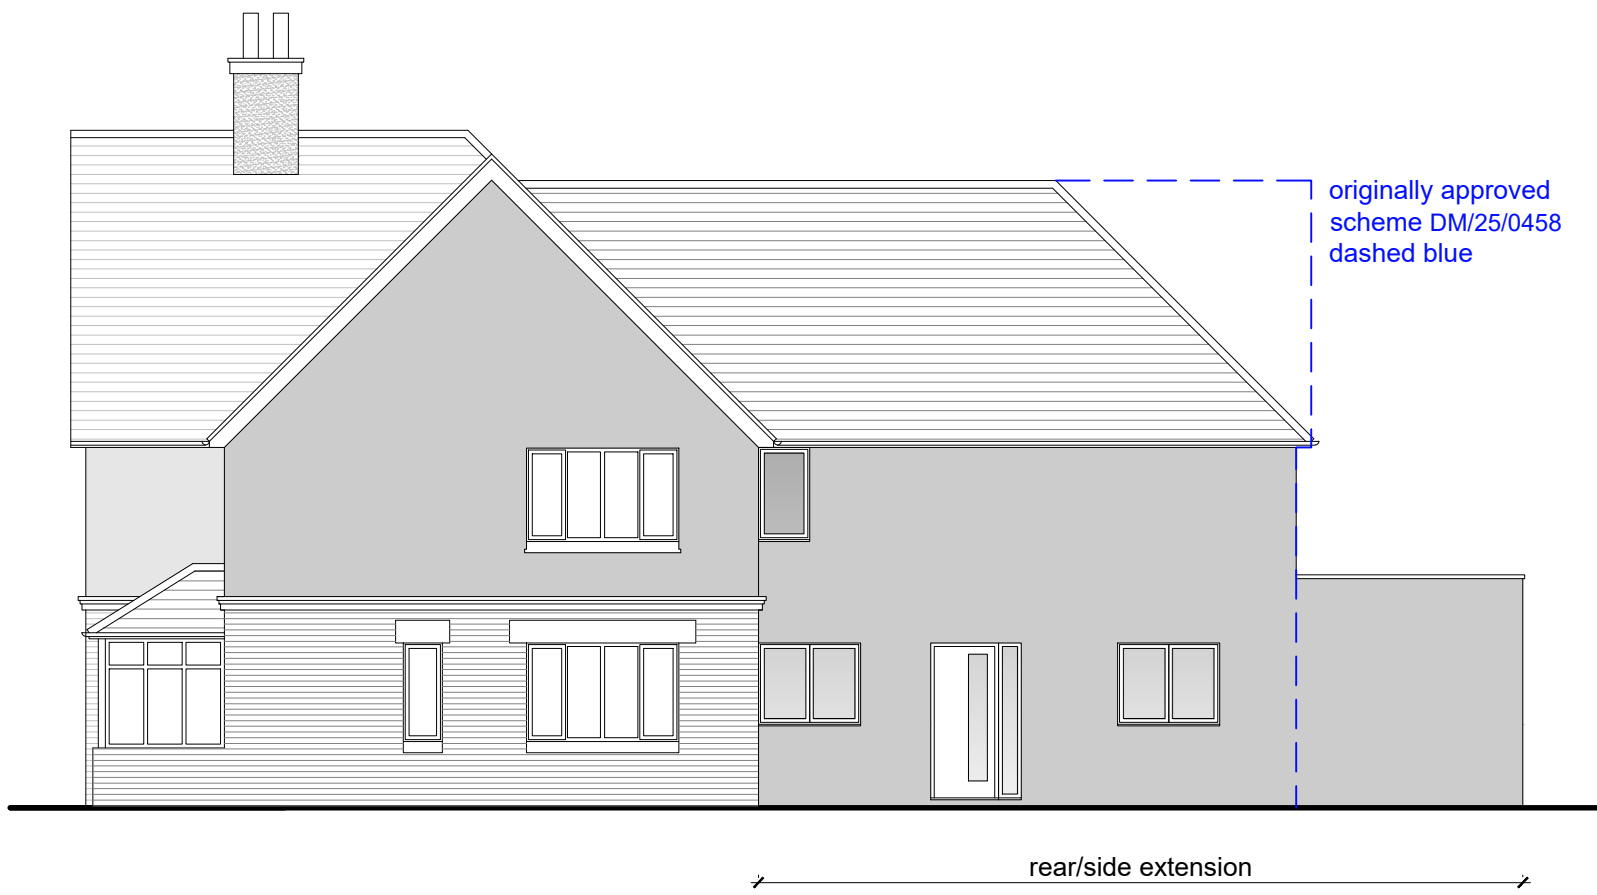


Proposed Front Elevation (West) 1:100

 


Proposed Side Elevation (South) 1:100

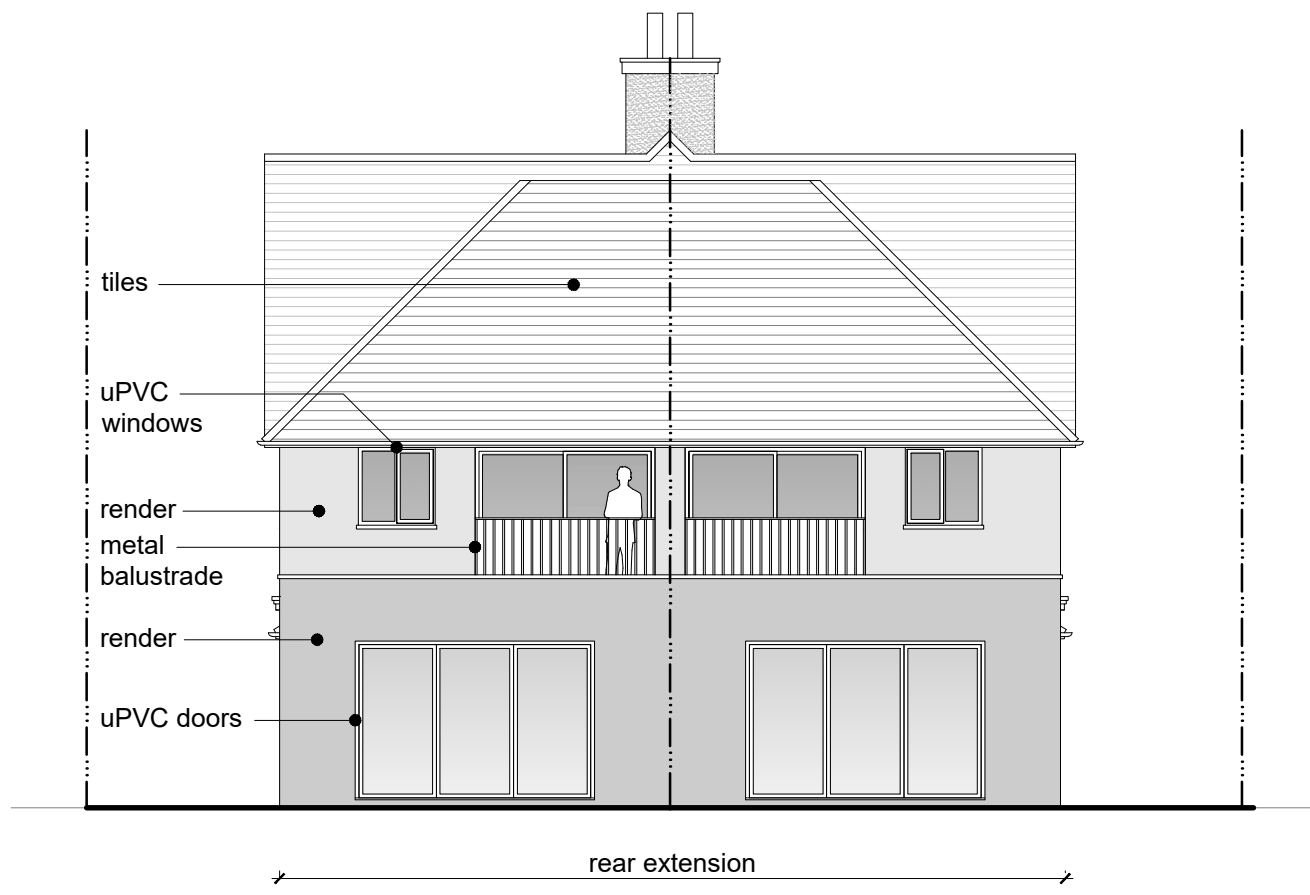

Proposed Rear Elevation (East) 1:100

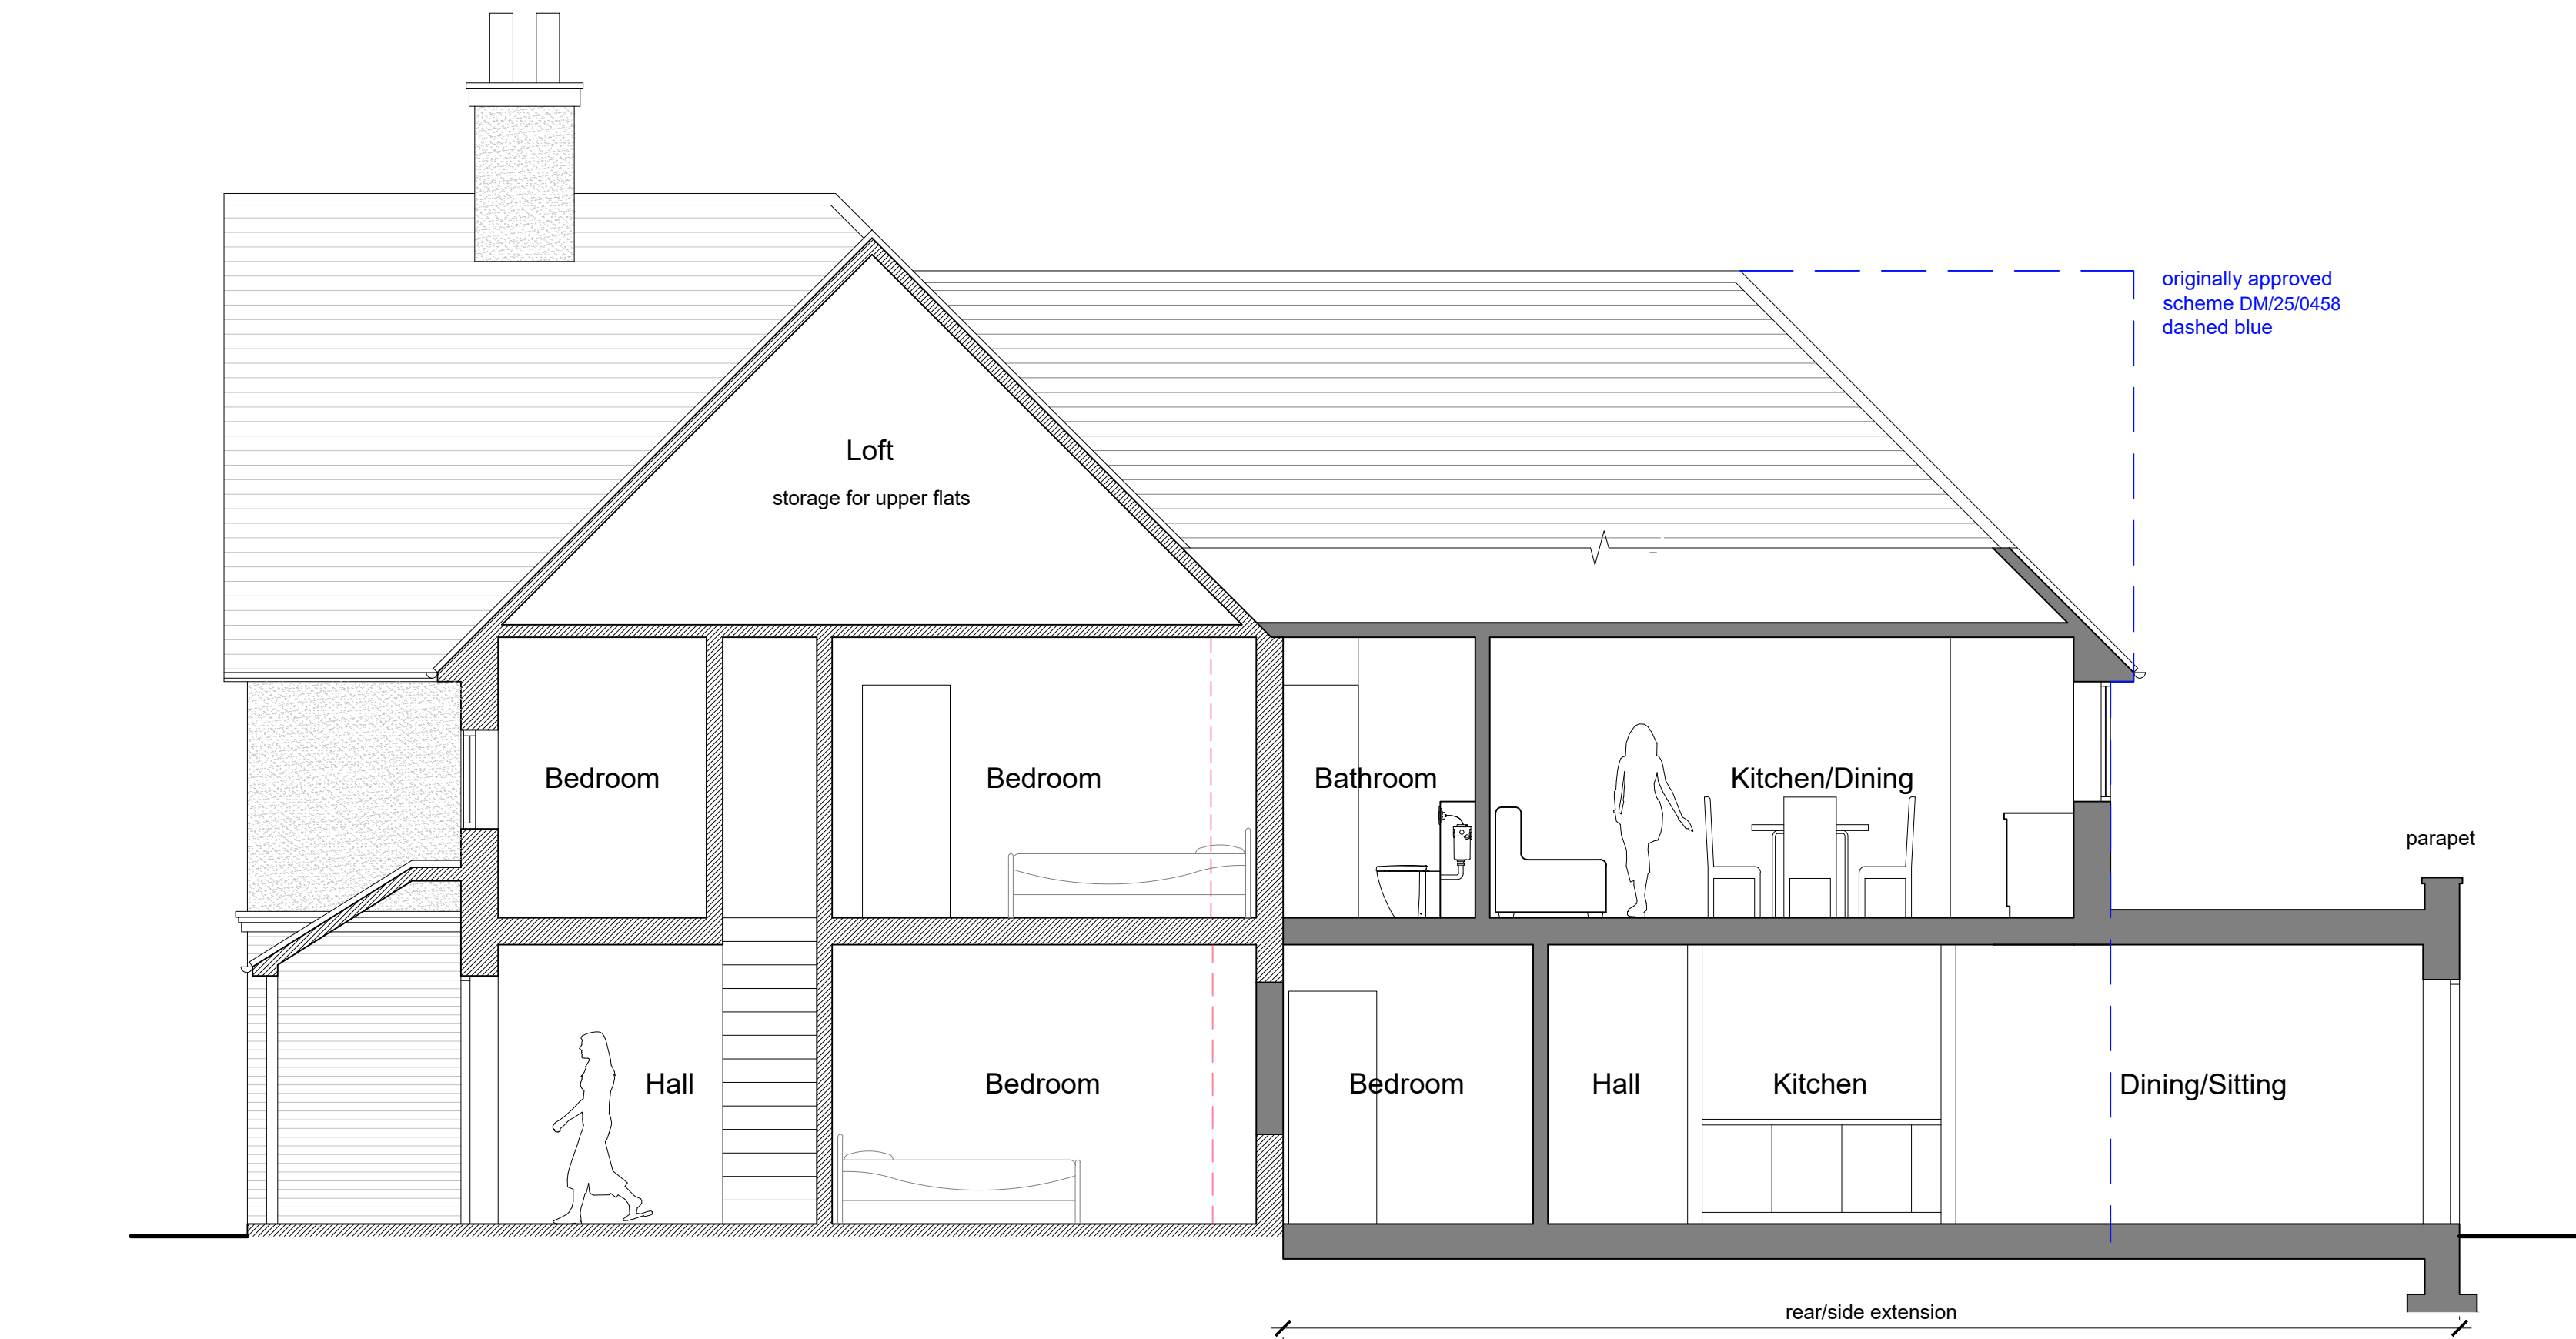

Proposed Section A-A 1:50

 

Proposed Side Elevation (North) 1:100

timdeacon.architect@gmail.com		b.	07.05.26	Extensions reduced in depth.
		a.	28.02.26	Proposed North Elevation added.
		rev.	date	comment
		amendments		
client	Wooton & Bean	dwg #	183.PL.07b	
job	12 & 14 Eastern Road, Haywards Heath RH16 3NN	dwg title	Proposed Elevations and Section A-A	
		PLANNING		
Do not scale off drawing unless solely for Planning purposes. Check all dimensions on site before work commences.		scale	Varies @ A1	
All goods materials workmanship to conform with current building regulations BBS and CDP's. © Copyright Tim Deacon, Architect		date	Feb' 2026	RIBA work stage D