



- Existing Walls
- Proposed Walls
- Demolition

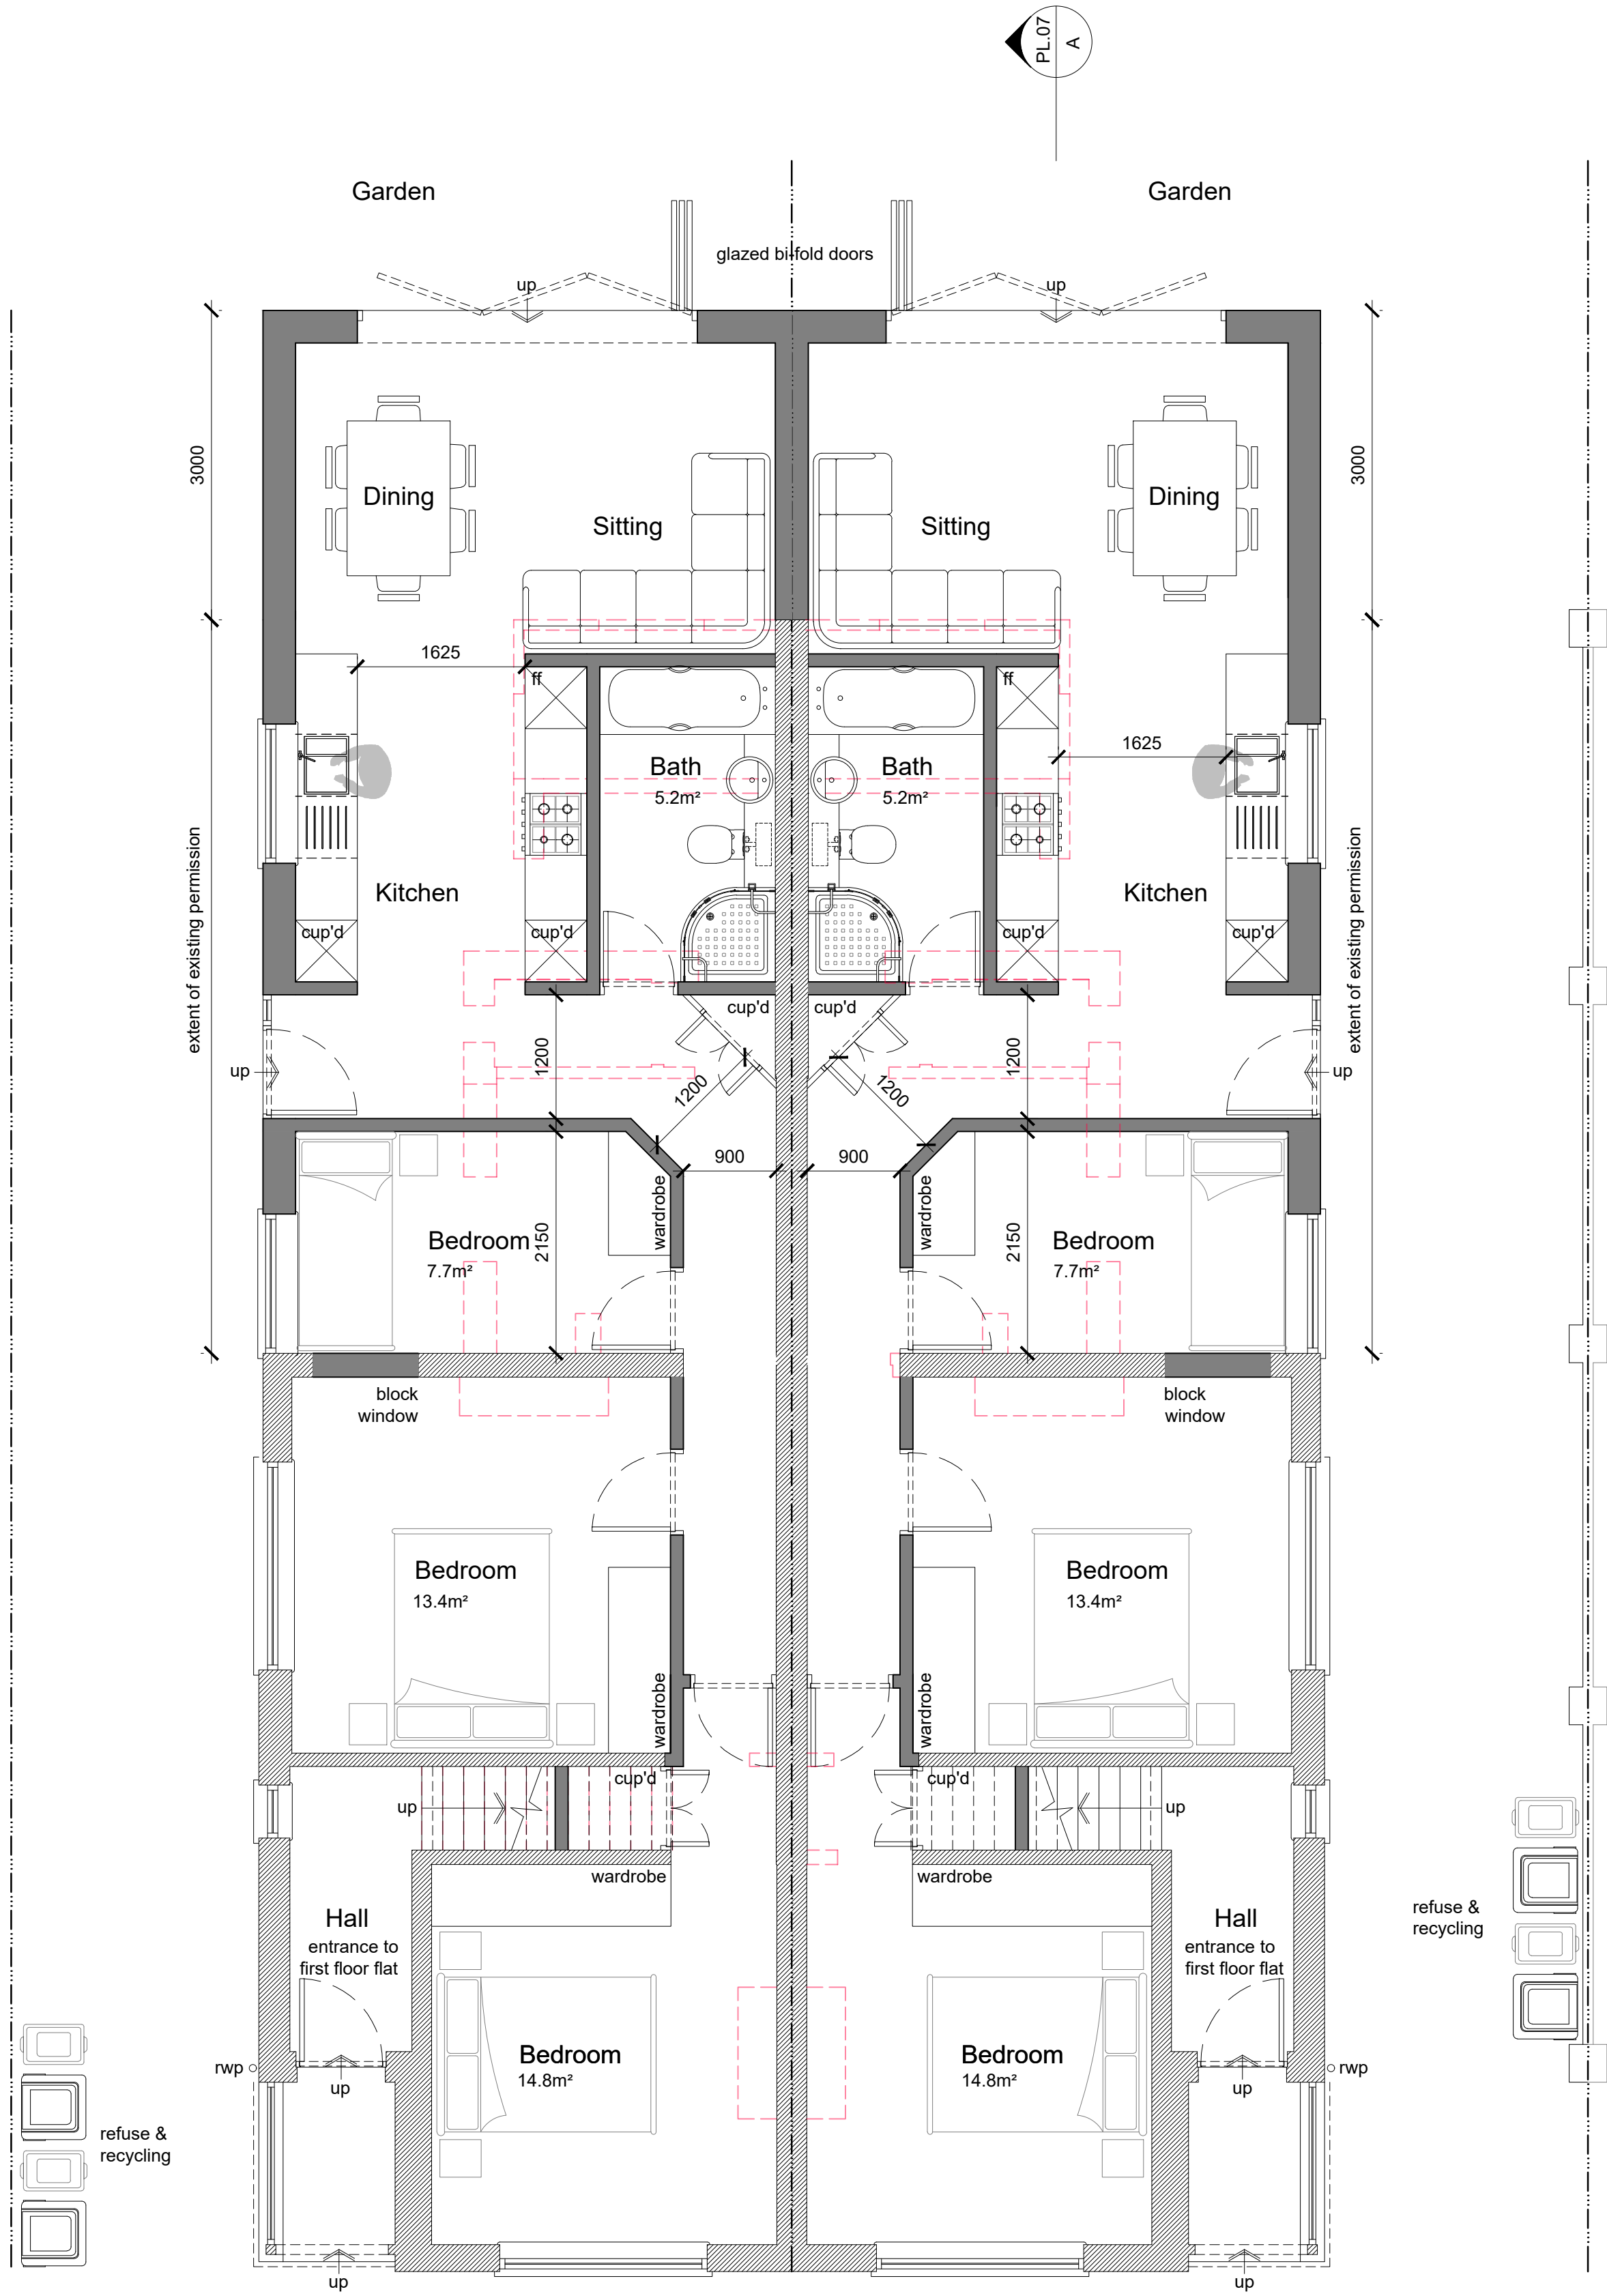

Proposed Ground Floor Plans 1:50
Ground Floor Flats GIA: 78.3m² each

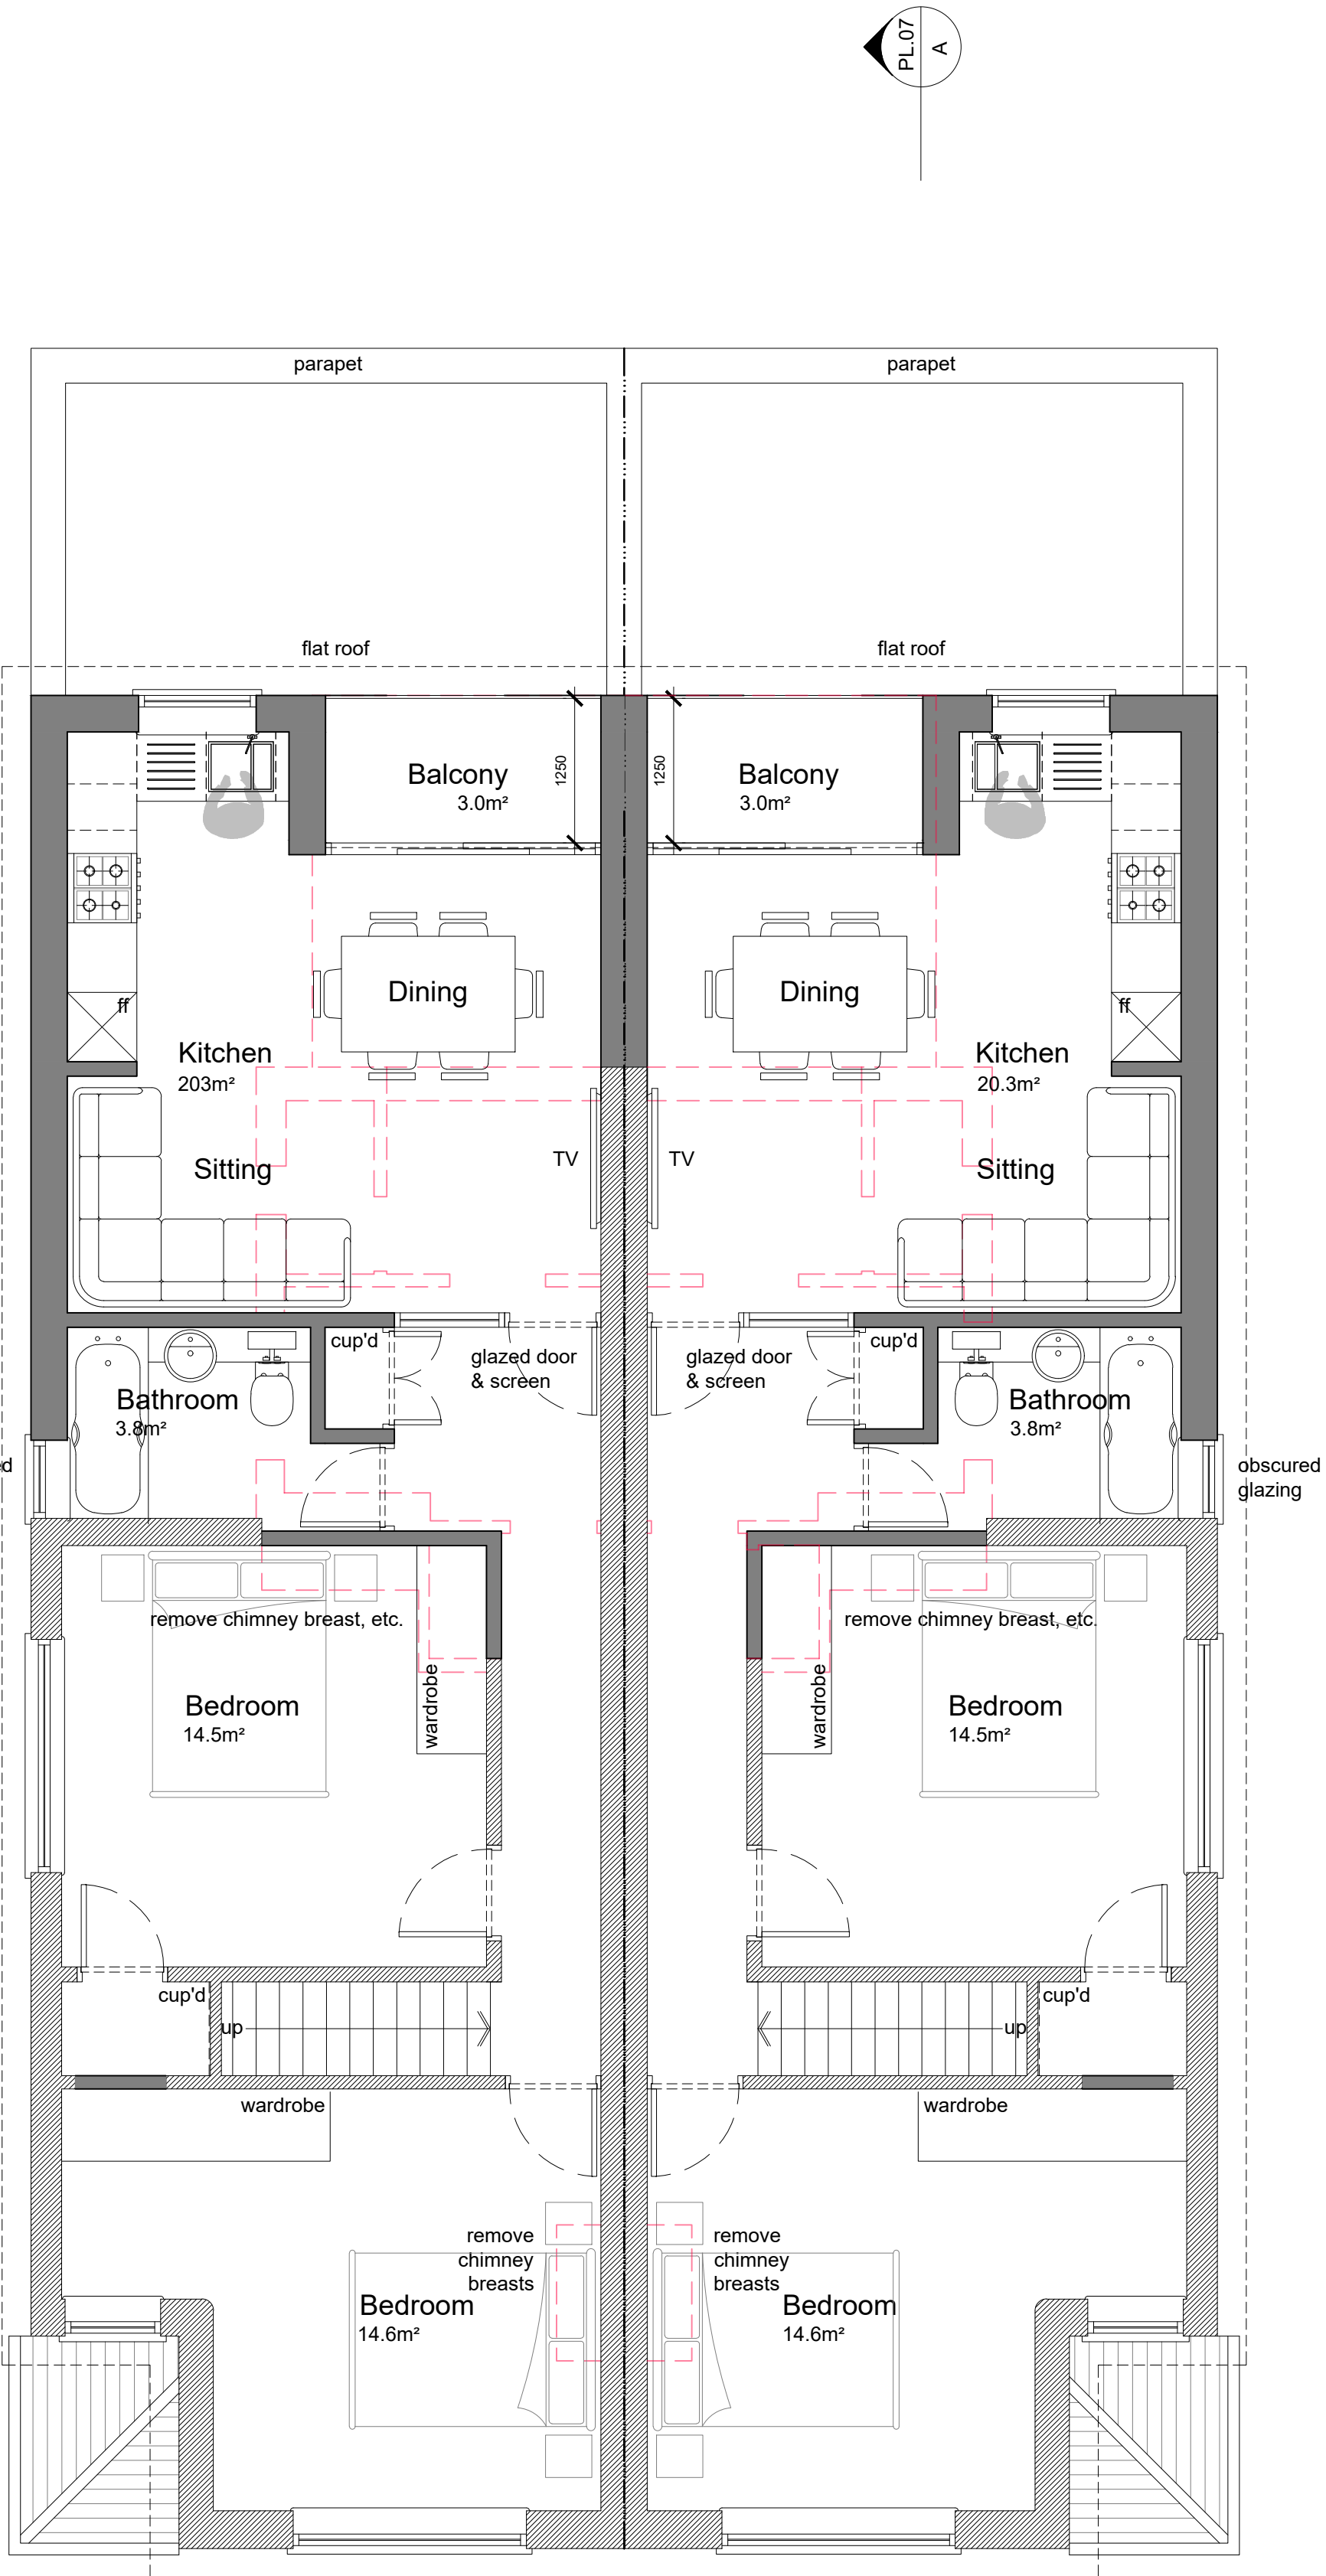


Proposed First Floor Plan 1:50
First Floor Flats GIA: 66.0m² each




Block/Site Plan 1:500
Scale In Metres



Location Plan 1:1250
Scale In Metres

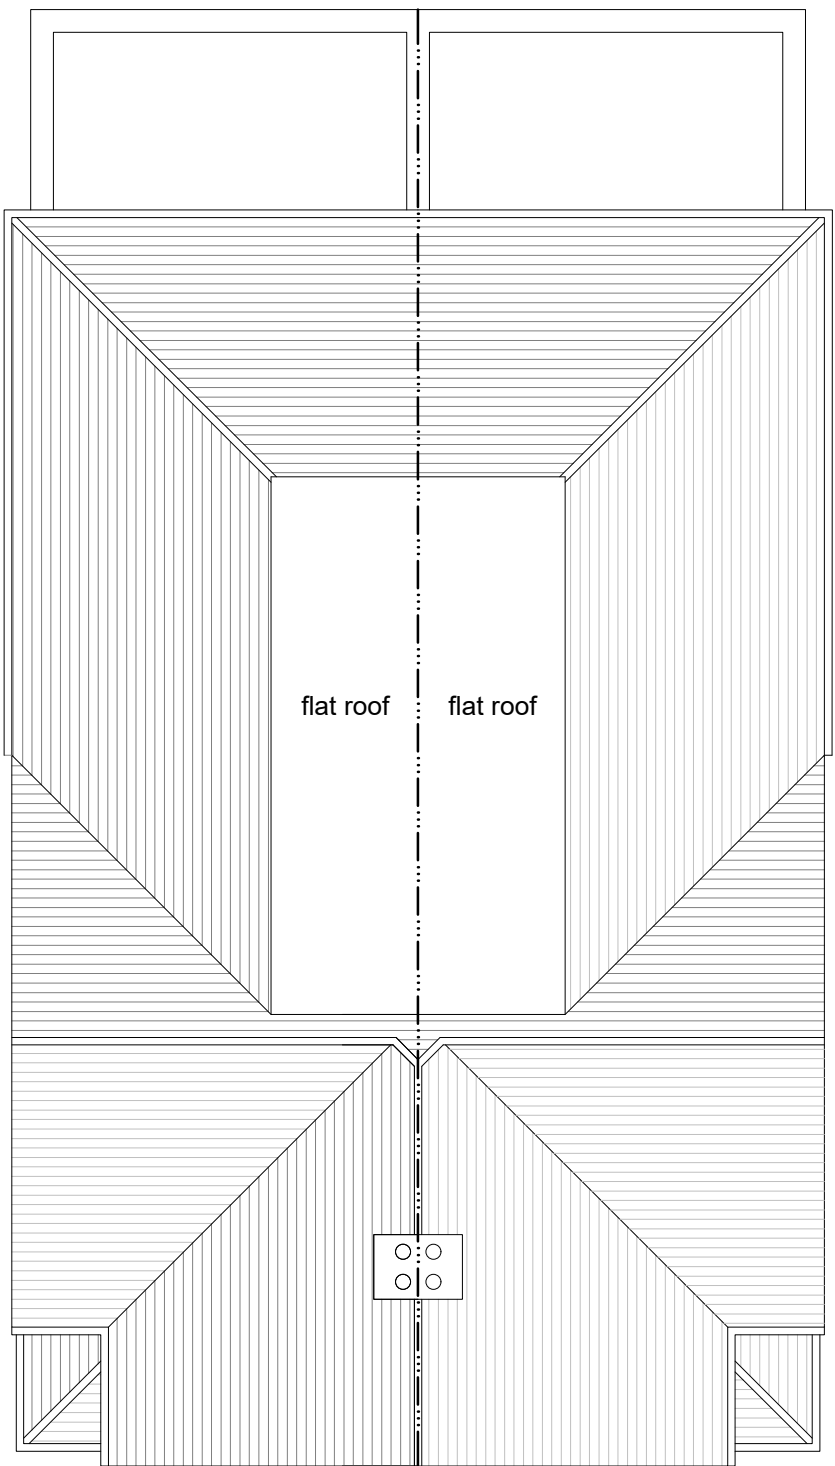

Proposed Roof Plan 1:100

 

timdeacon.architect@gmail.com		a. 07.05.26 rev. date amendments		Extensions reduced in depth. comment	
client	Wooton & Bean			dwg #	183.PL.06a
job	12 & 14 Eastern Road, Haywards Heath RH16 3NN			dwg title	Proposed Plans
			PLANNING		
			scale	Varies @ A1	
			date	Feb' 2026	RIBA work stage D

Do not scale off drawing unless solely for Planning purposes.
Check all dimensions on site before work commences.
All goods materials workmanship to conform with current building regulations BBS and CDP's.
© Copyright Tim Deacon, Architect