


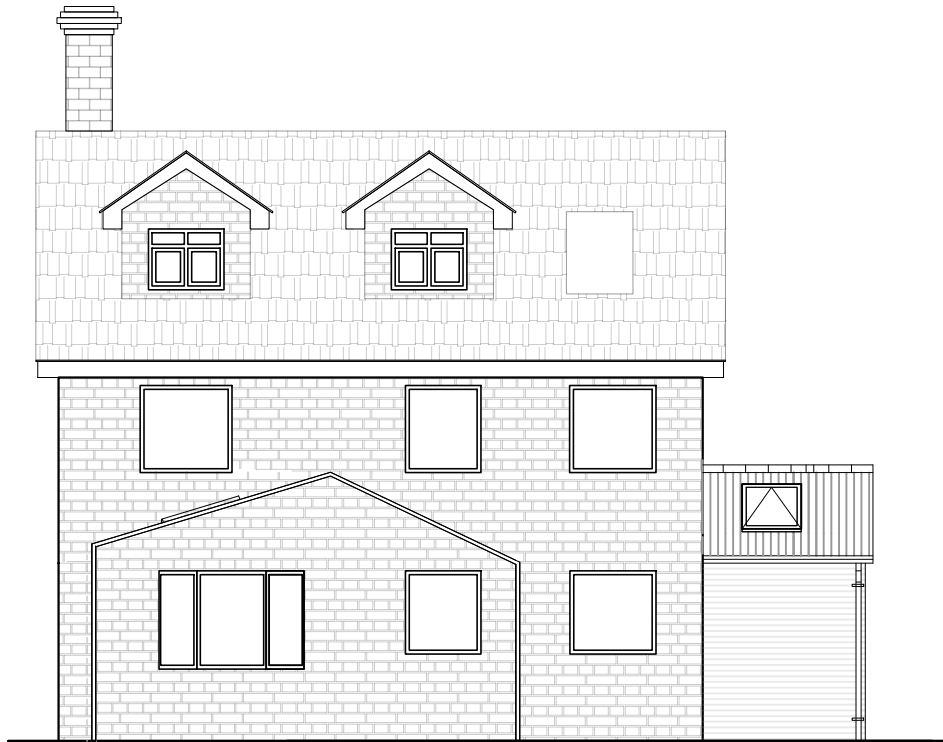


ELEVATION - B
Scale: 1:100 @ A3




ELEVATION - A
Scale: 1:100 @ A3



ELEVATION - D
Scale: 1:100 @ A3

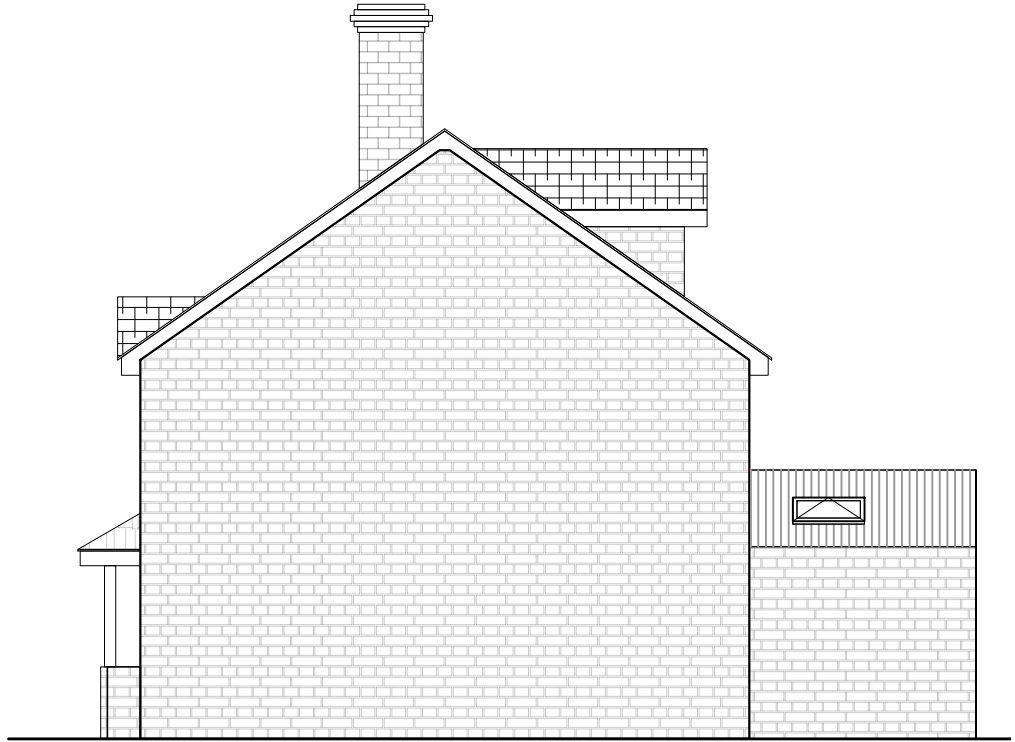

ELEVATION - C
Scale: 1:100 @ A3

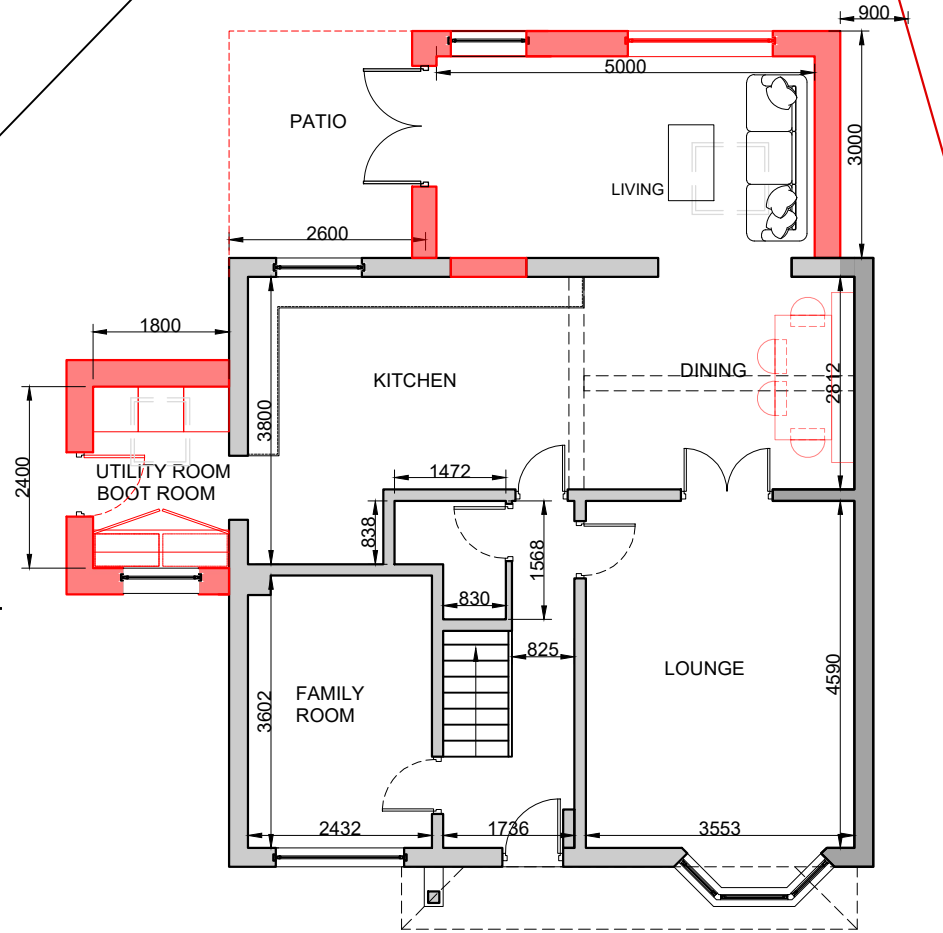

GROUND FLOOR PLAN - PROPOSED OPTION 7
Scale: 1:100 @ A3

Site address 38 Foxglove Close, Burgess Hill		
Job Title Residential Extension and internal remodelling		
Proposed Plans & Elevations Option 7		
buchan rum 9 SAVILL ROAD LINDFIELD WEST SUSSEX RH162NY E : info@buchanrumarchitects.co.uk T : 01444 239019		
Scale 1:100	Size A3	
04/2026	Dim By BRA	
Project number: 26_118	Drawing number: PL_119_00	Rev. 02