



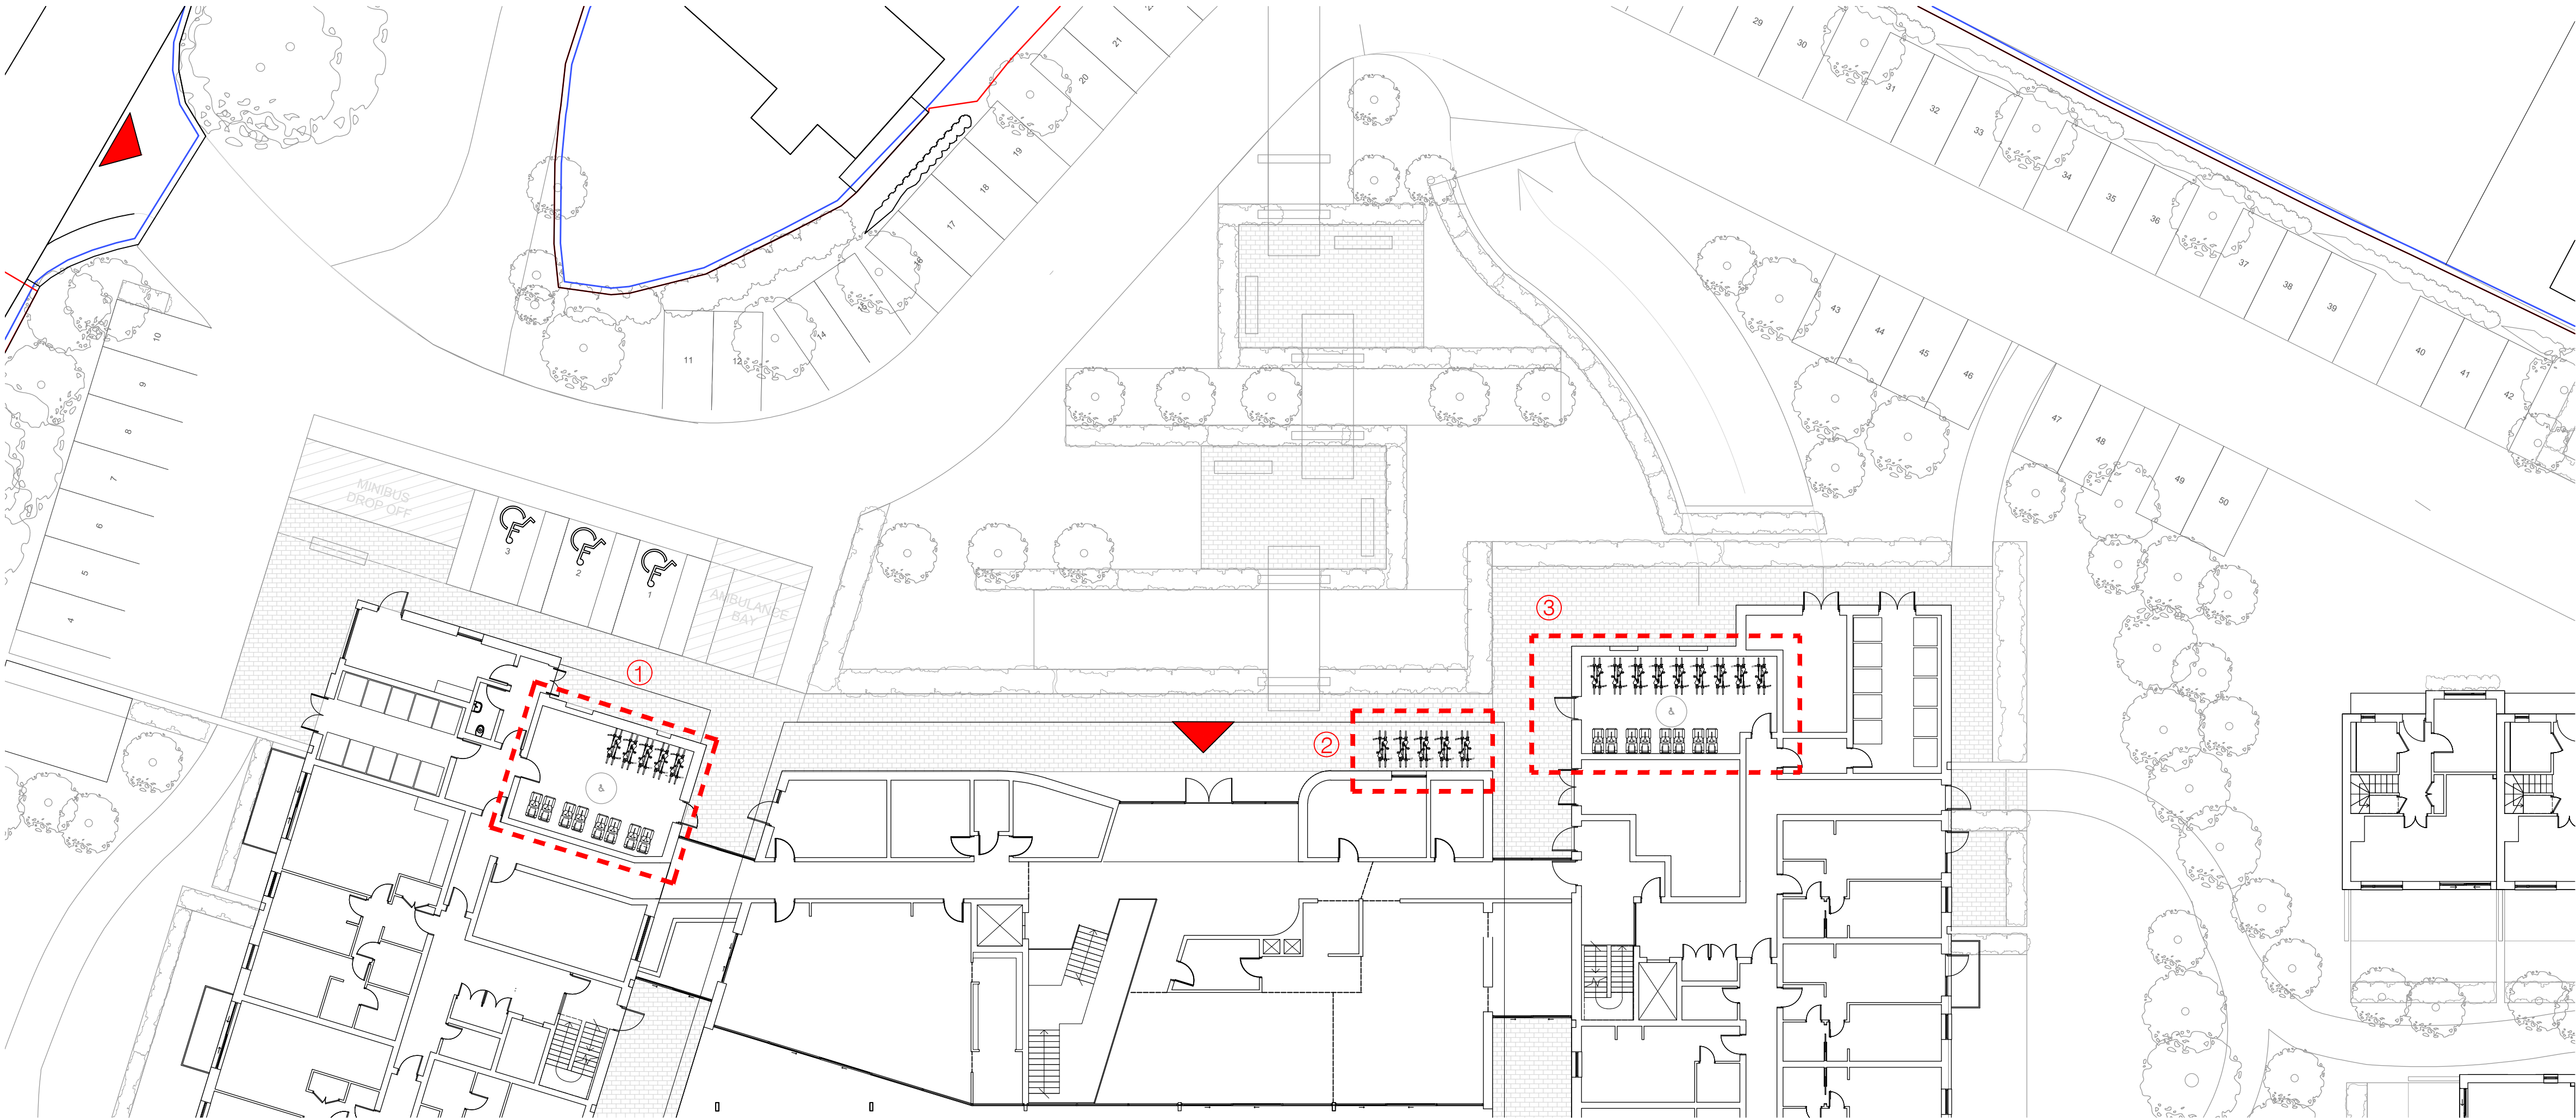


Proposed Site Plan - Ground Floor
1 : 200

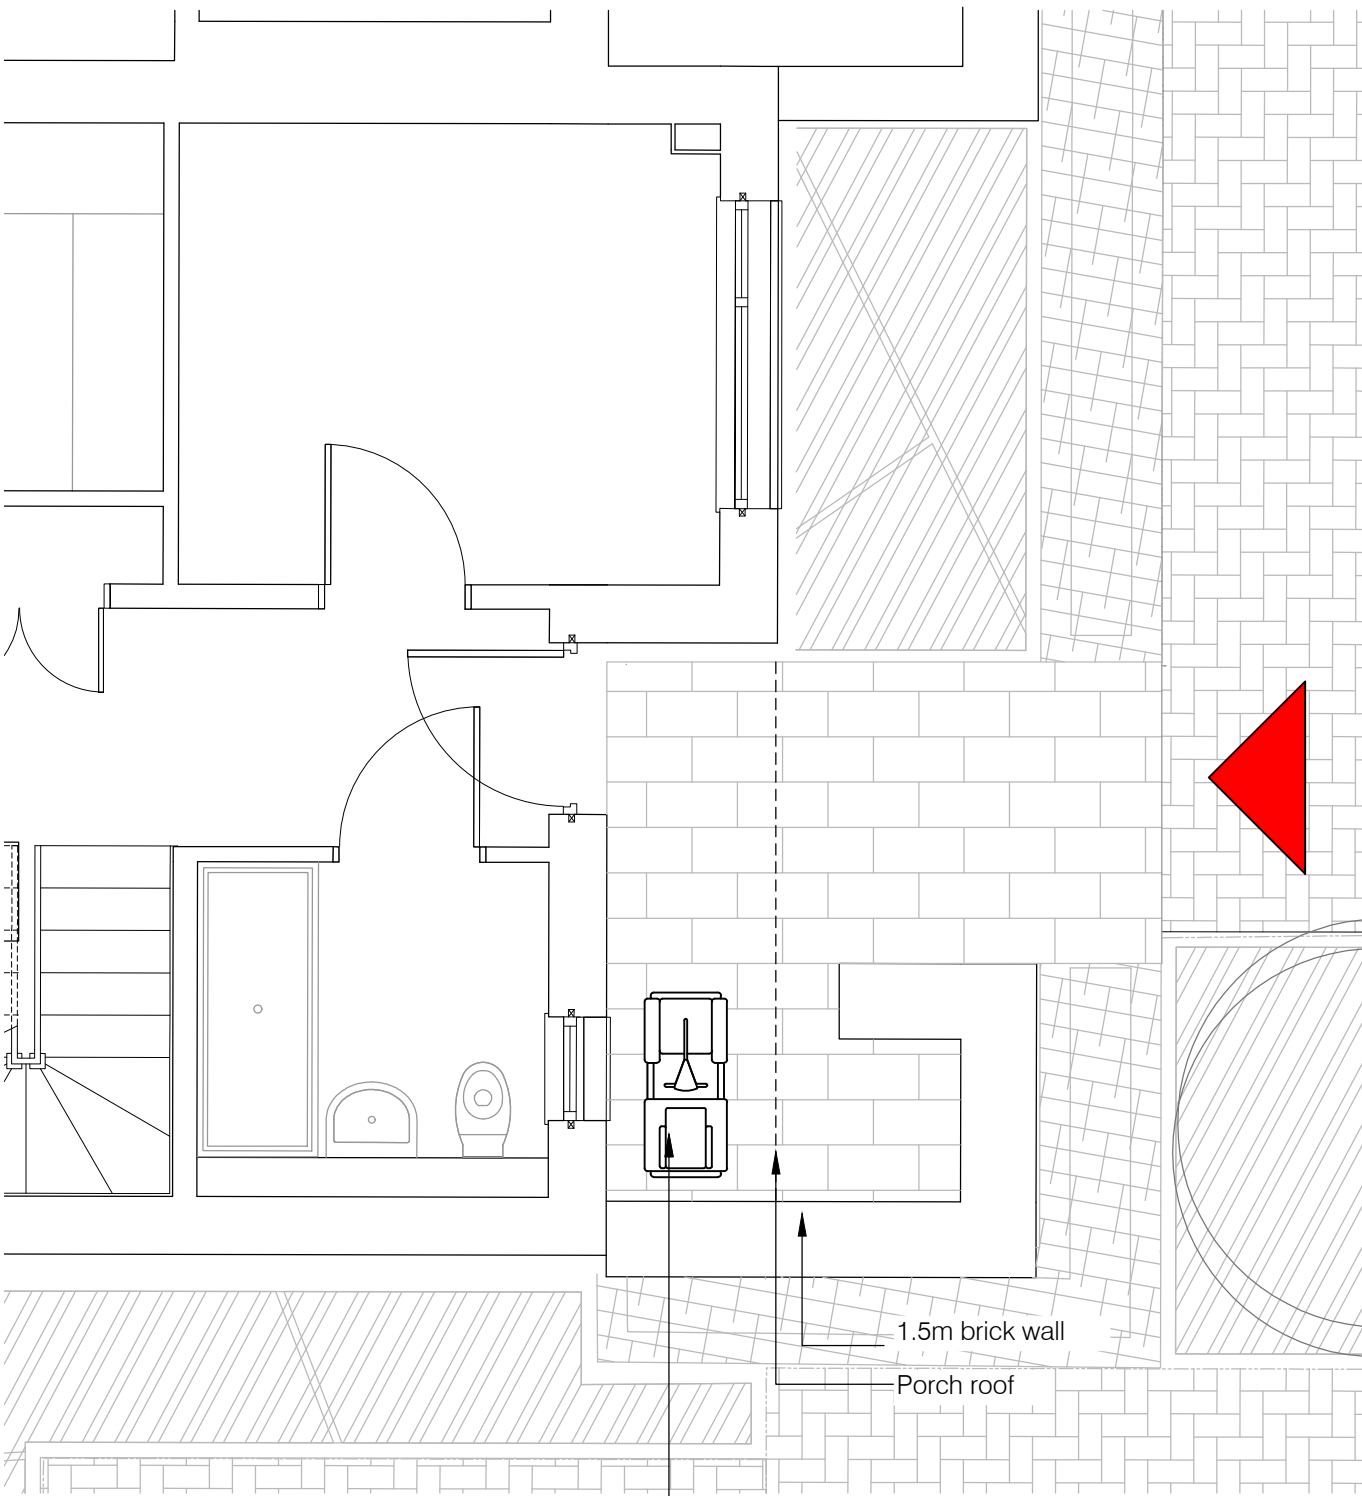


Cottage Mobility Scooter Parking
1 : 50


1 parking space for mobility scooter and 1 secure wall mounted hoop to be used for cycle parking if preferred by the resident.

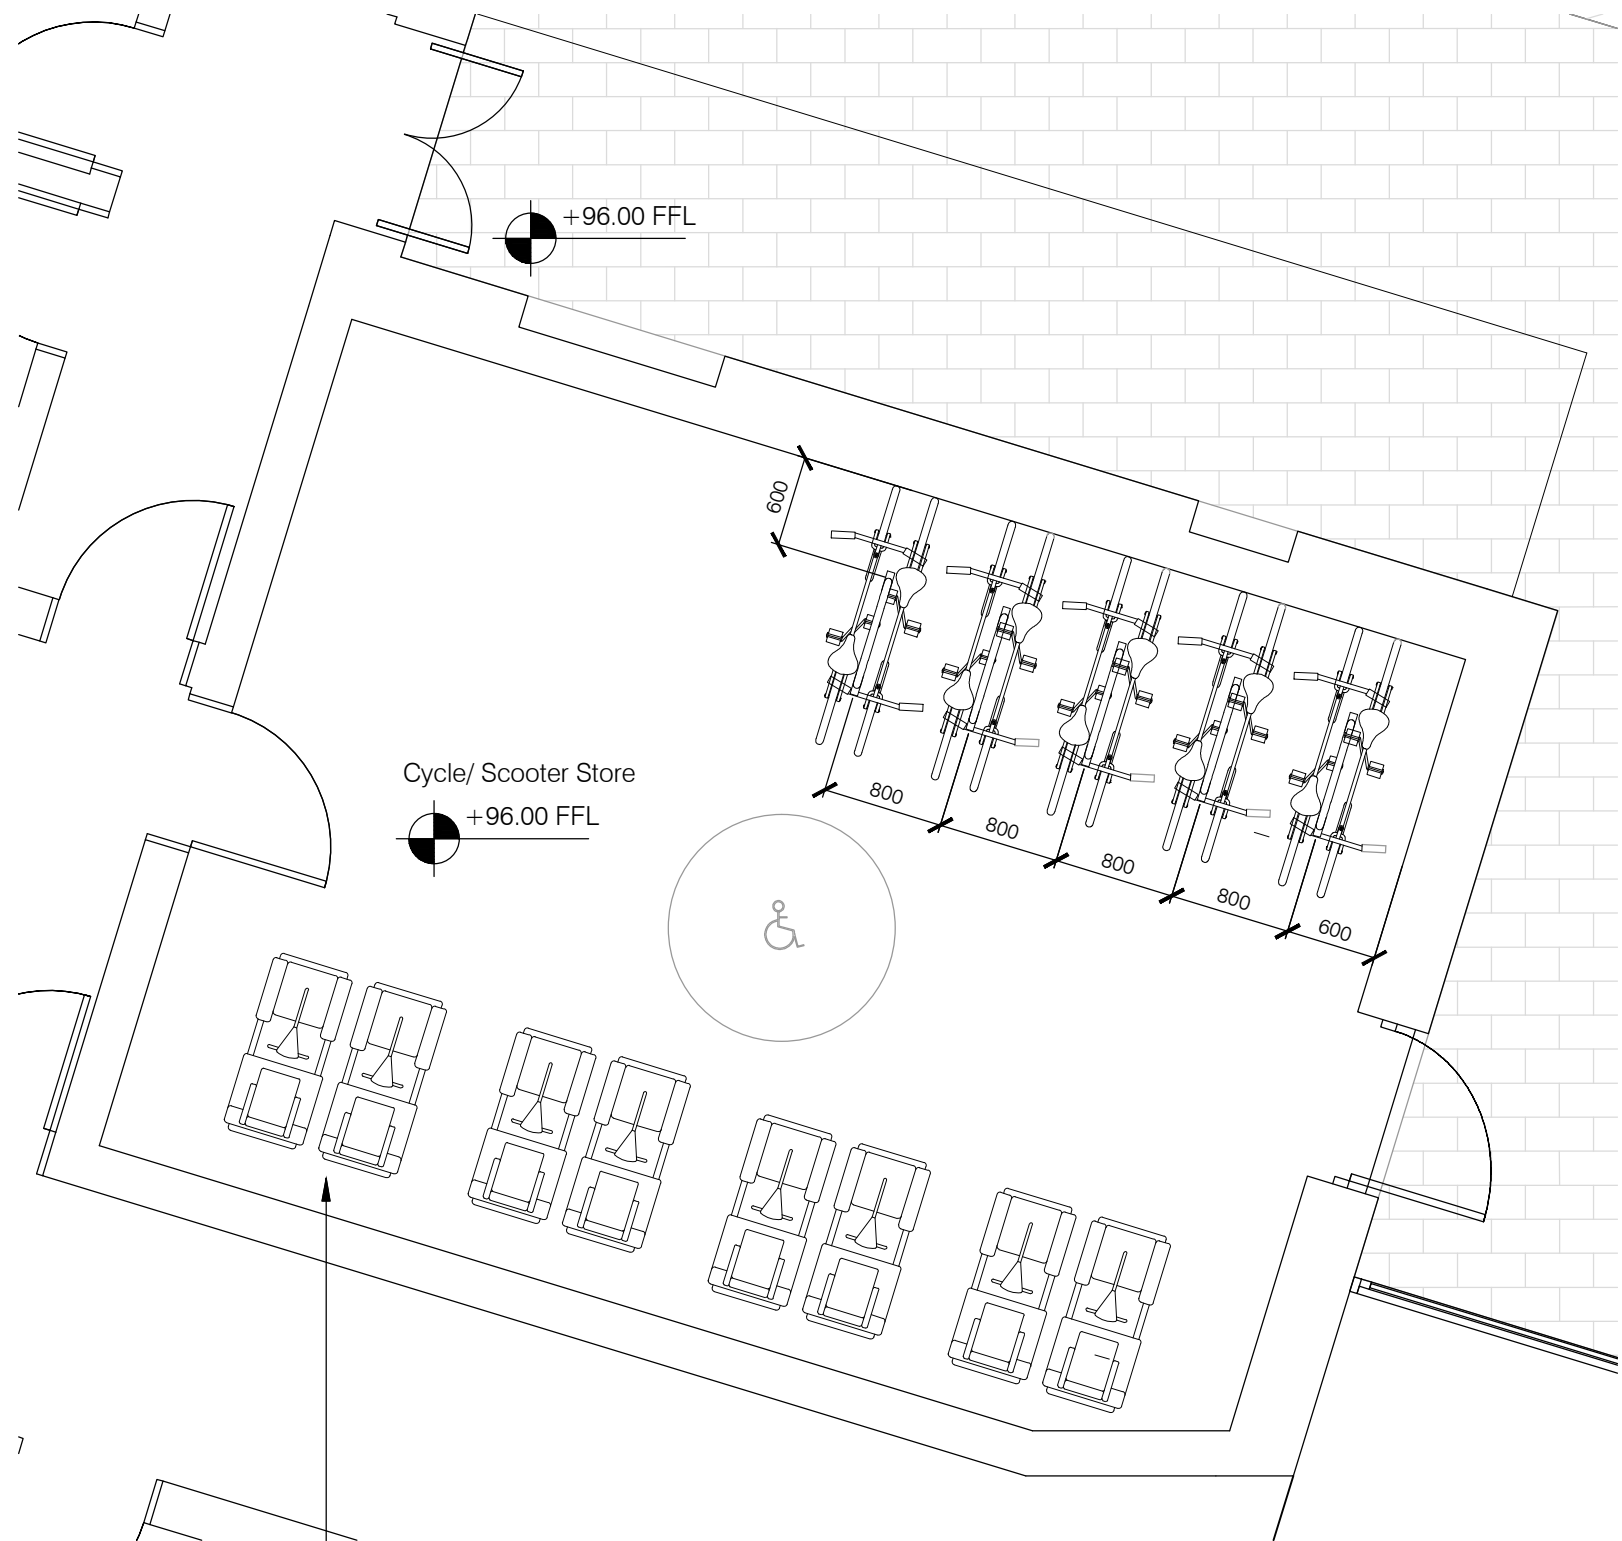



1. West Wing Cycle Store
1 : 50

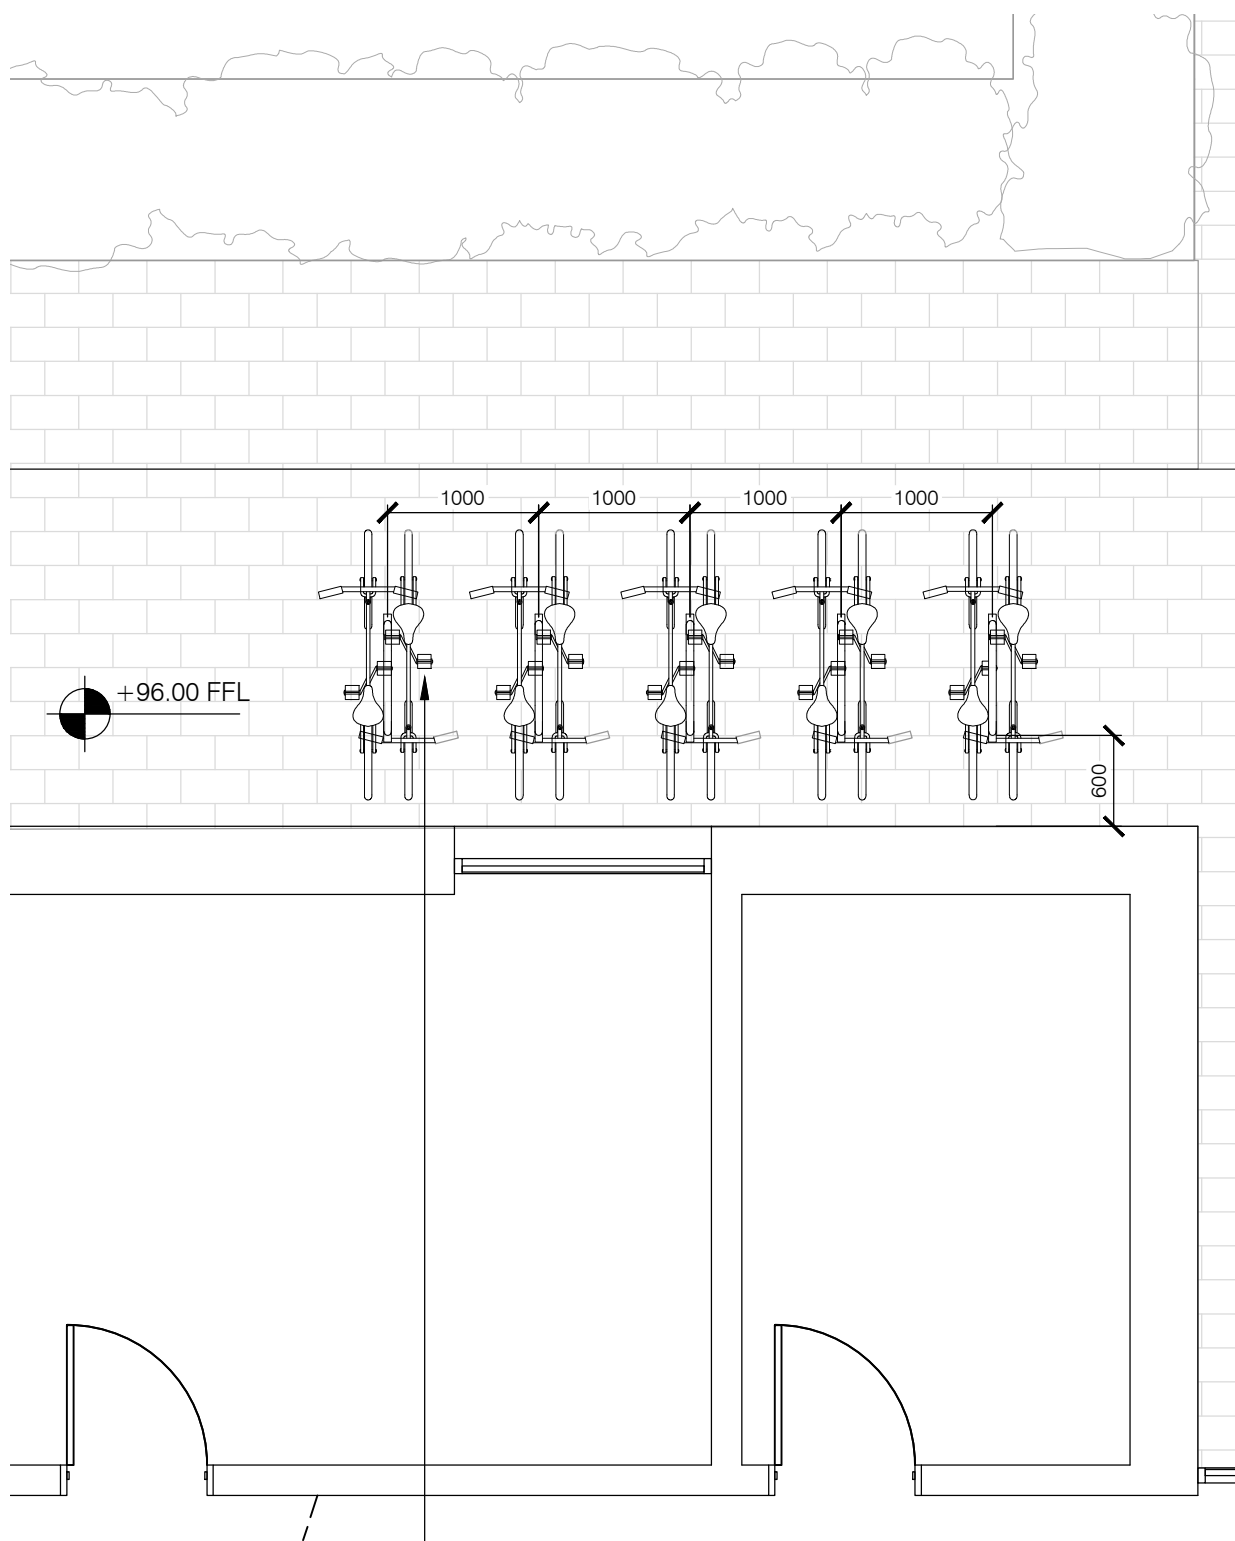

2. Short Stay Cycle Parking
1 : 50

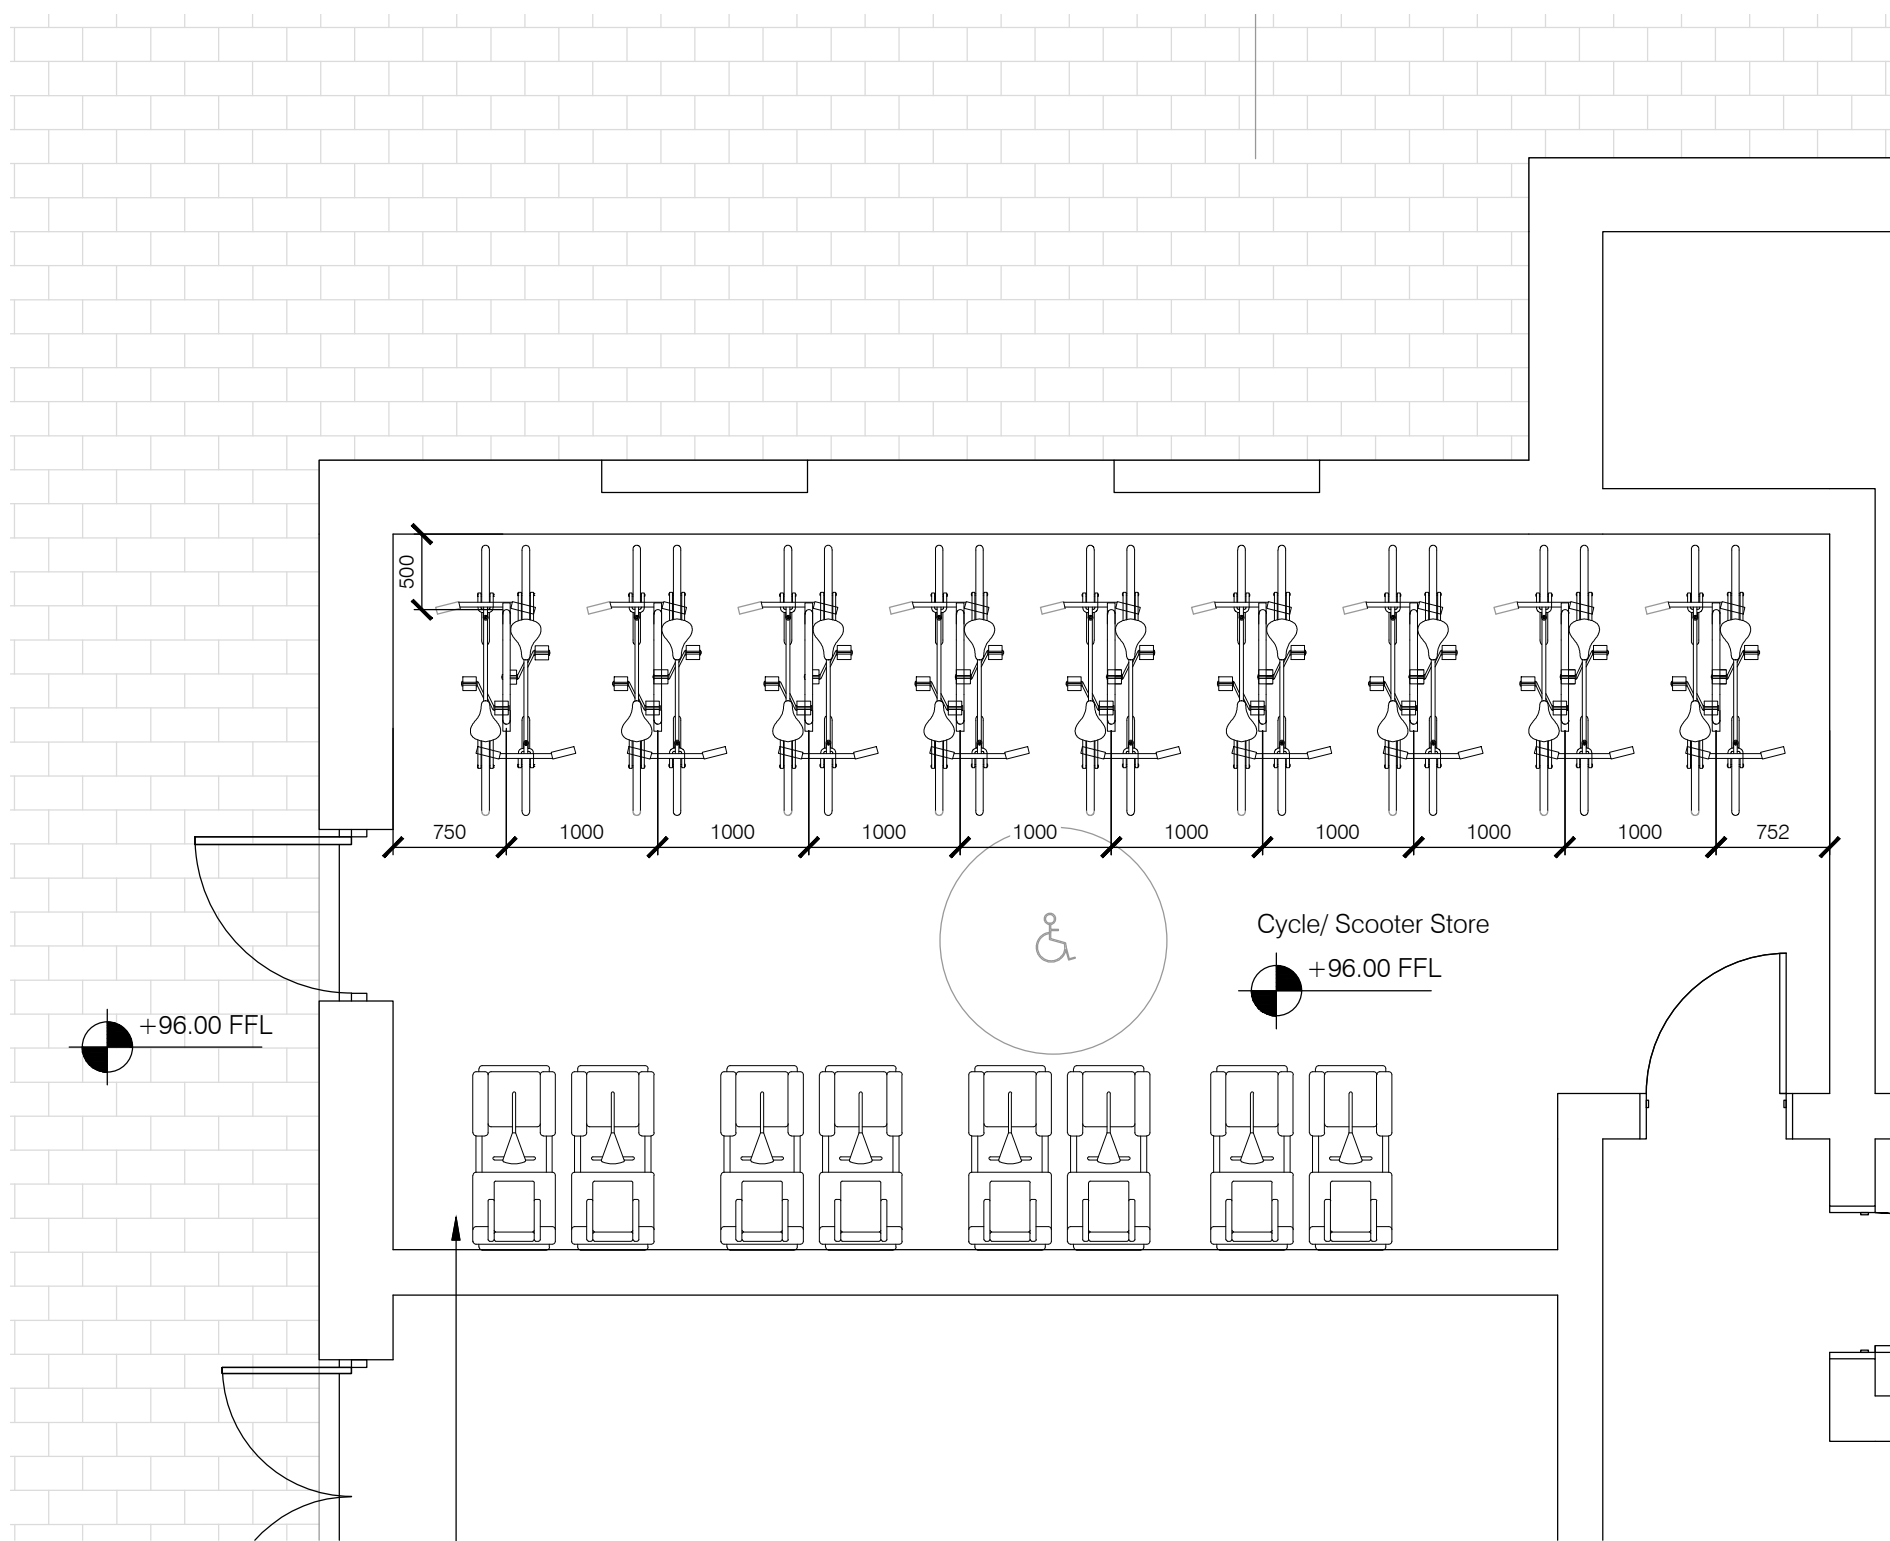

3. East Wing Cycle Store
1 : 50

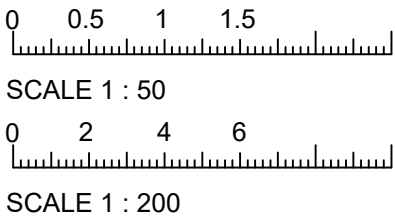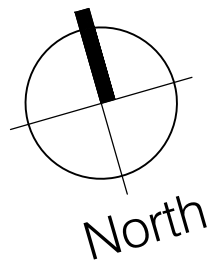

NOTES				
The contractor must check all dimensions, levels and services prior to commencement of any works. Box Architects to be notified of any discrepancy. Do not scale from drawing.				
The contractor is responsible for ensuring all works comply with all relevant statutory requirements and British Standards, whether or not they are noted on the drawing.				
This drawing remains the copyright of Box Architects, to be used solely for the project and information as filed. This drawing must not be copied without prior written permission.				
REV	DATE	DETAILS	DRAWN	CHECKED
P01	31/01/2024	Issued for planning condition discharge	TP	AMN

CLIENT NAME	
Eden Retirement Living	
PROJECT	
Downlands Park Haywards Heath	
TITLE	
Mobility scooters & bicycles parking details	
STATUS	
S2 Issued for Information	
DATE	SCALE
31/01/2024	As shown @ A1
DRAWN	CHECKED
TP	AMN
DRAWING NUMBER	
DLP - BOX - ZZ - 00 - DR - A - 0314	
REVISION	JOB NUMBER
P01	904.02