
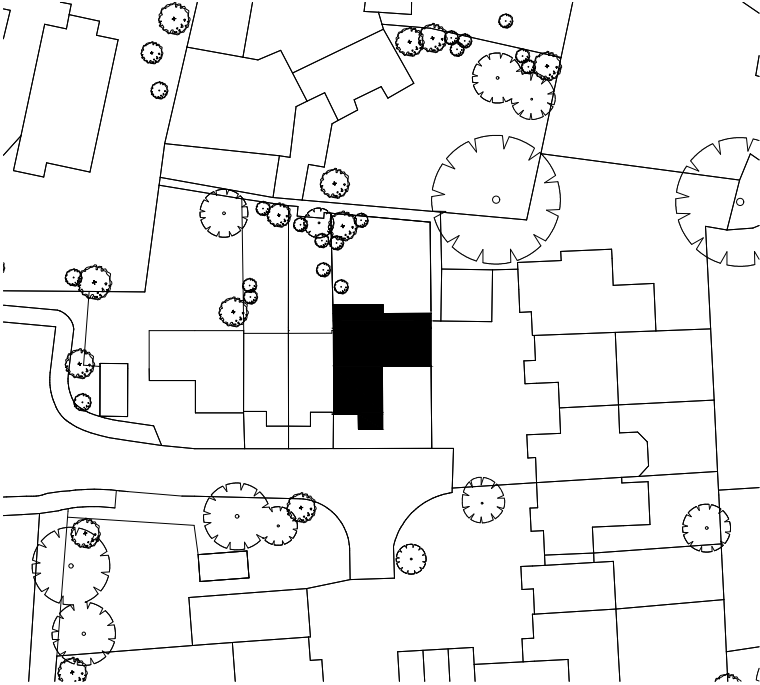
 


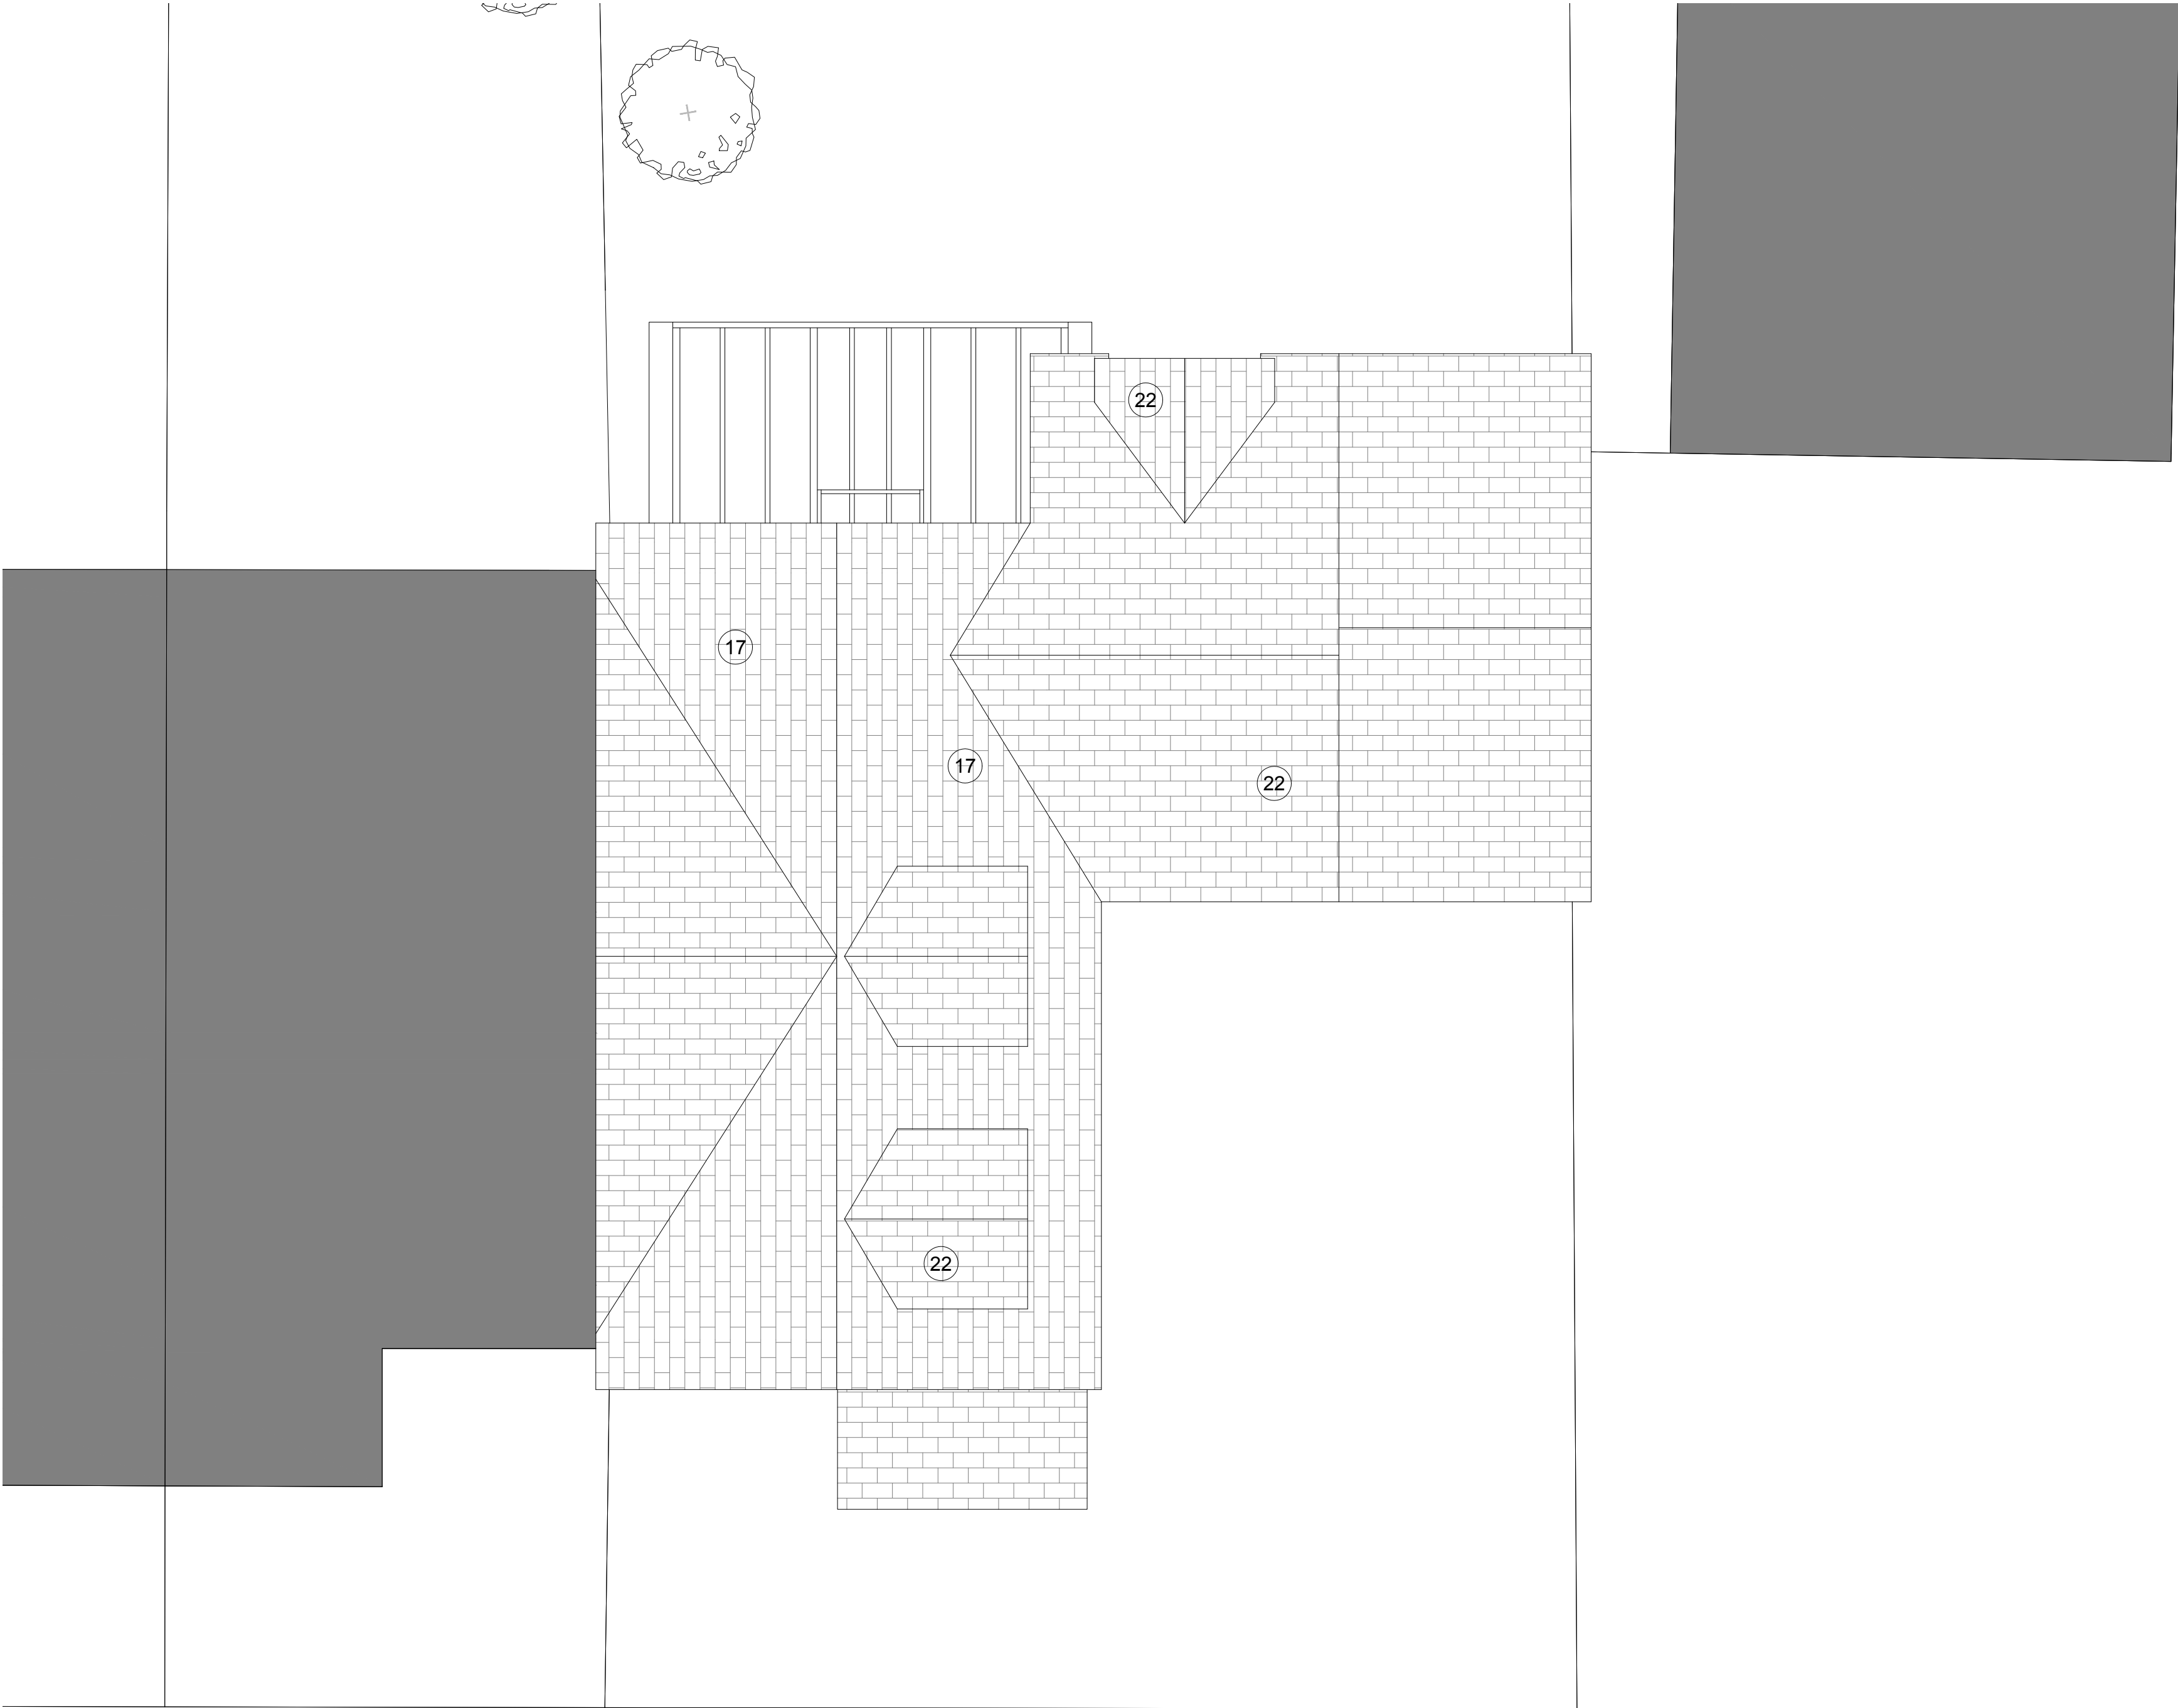

Notes:

- 01. Sun room
- 02. Kitchen
- 03. Dining space
- 04. Garage
- 05. Living space
- 06. Entrance hall/stairwell
- 07. W/C
- 08. Double bedroom
- 09. Existing single bedroom
- 10. Landing
- 11. Existing master bedroom
- 12. Family bathroom
- 13. New single bedroom
- 14. New stairwell & landing
- 15. New master bedroom
- 16. New ensuite

Materials:

- 17. Existing plain clay tile roof
- 18. Existing running brickwork with header course
- 19. Existing plain clay tiled gable
- 20. Existing white UPVC window
- 21. Existing white render
- 22. New plain clay tile roof to match existing
- 23. New lead lined dormer
- 24. New white UPVC window to match existing
- 25. New running brickwork to match existing
- 26. New white render to match existing

Rev.	Date	Detail
A	03.12.23	Revised Planning Issue
-	19.03.23	Planning Issue

Status
PLANNING

AT | ATELIER
T & B

Tel: 07384 505240 mail: info@ateliertb.co.uk
www.ateliertb.co.uk

Client

DENNIS JORGENSEN

Project Title

4 SMUGGLERS END,
HANDCROSS,
WEST SUSSEX, RH17 6BQ

Drawing Title

PROPOSED ROOF PLAN

Scale	Date	Drawn
1:50 A2	Mar 2023	TMA

Drawing No.	Rev.
AT - 046 - P14	A

The copyright in this document and design is confidential to and the property of Atelier T&B Limited