



1

EXISTING FRONT ELEVATION
SCALE 1:100




2

EXISTING SIDE ELEVATION
SCALE 1:100



3

EXISTING REAR ELEVATION
SCALE 1:100

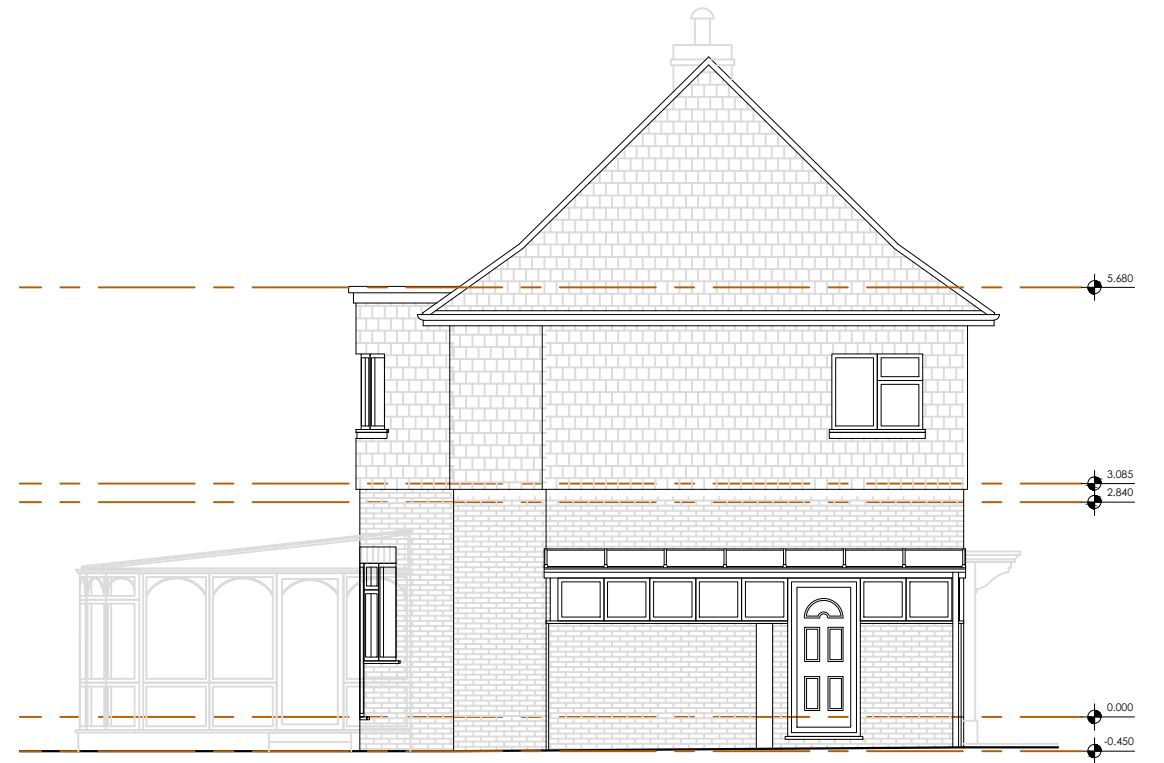

4

EXISTING SIDE ELEVATION
SCALE 1:100

EXISTING

REVISIONS

STATUS		PROJECT	
EXISTING		TY GWILYM, WORSTED LANE	
		TITLE	
EXISTING FRONT, SIDE & REAR ELEVATIONS			
SCALE	DATE	DRAWING NUMBER	REV
1:100	23.04.2026	005	*

VICTORIA MUSTARD ARCHITECT
135 Crawley Down Road, Felbridge, East Grinstead RH19 2PS
Mob 07779 245 093 vicki@victoriarmustardarchitects.com