


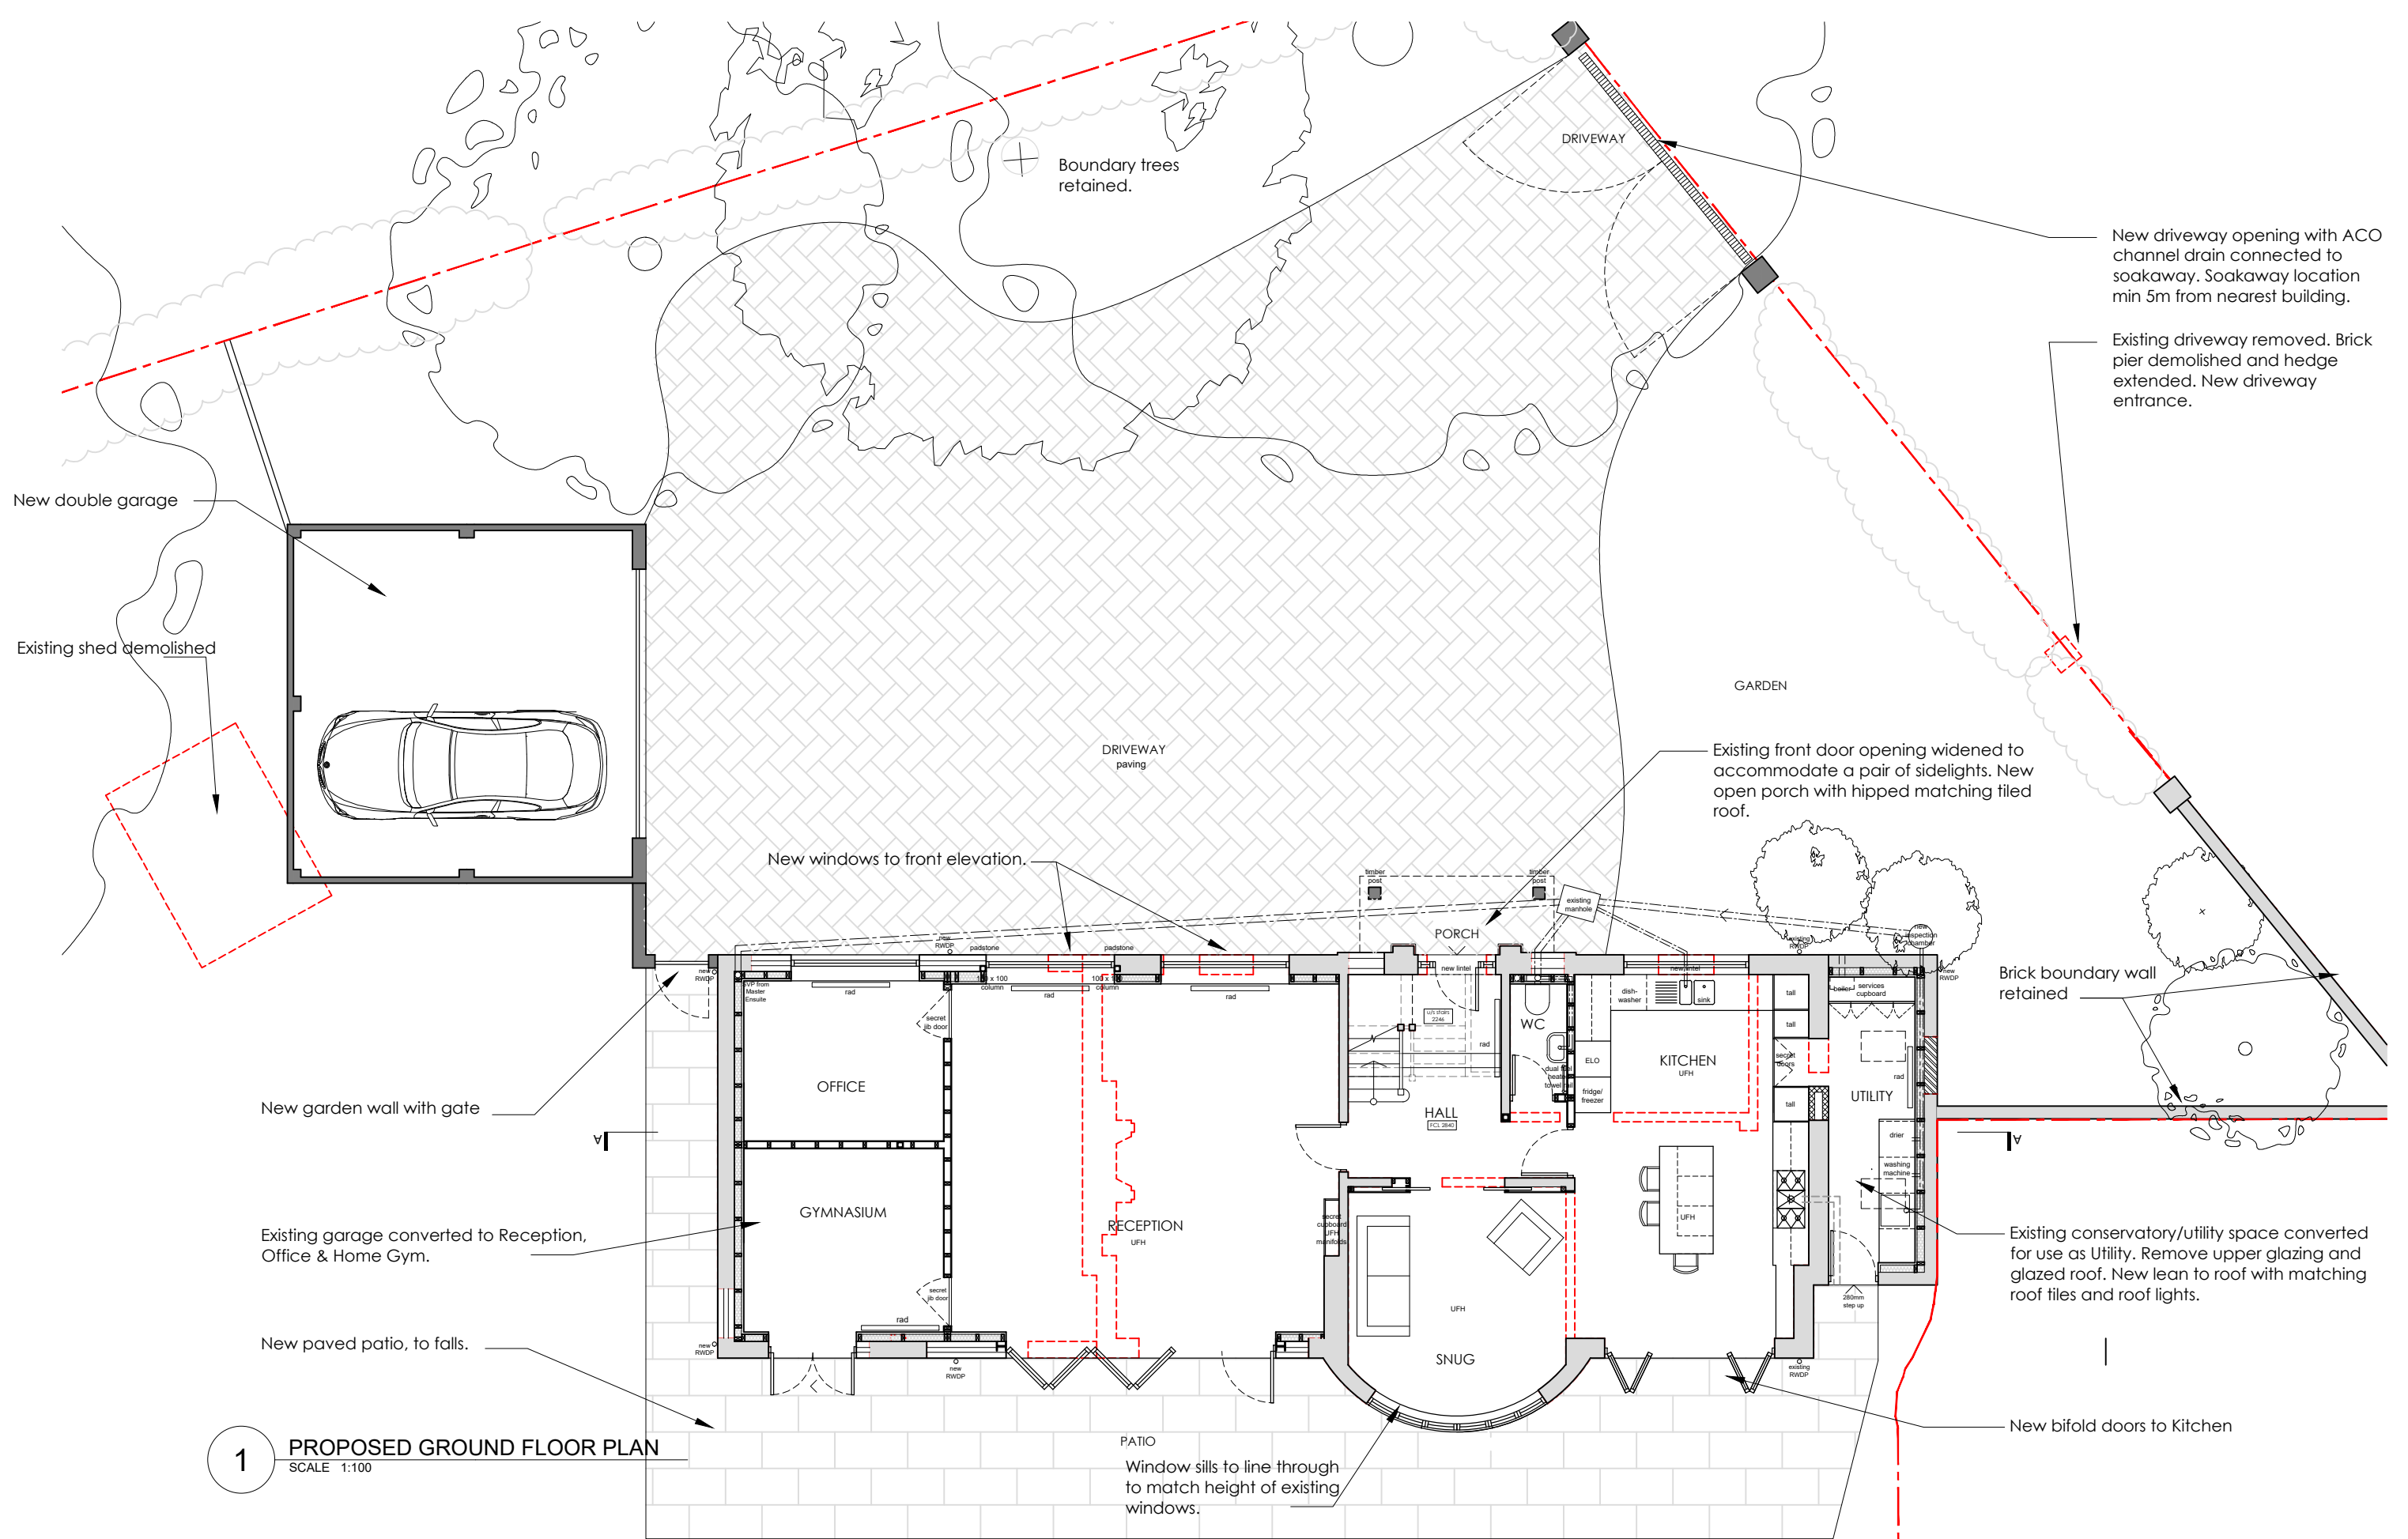

EXISTING

REVISIONS

STATUS
PROPOSED

PROJECT
TY GWILYM, WORSTED LANE

TITLE
PROPOSED GROUND FLOOR PLAN

SCALE
1:100

DATE
28/09/2026

DRAWING NUMBER
102

REV
*

VICTORIA MUSTARD ARCHITECT

135 Crawley Down Road, Felbridge, East Grinstead RH19 2PS
Mob 07779 245 093 vicki@victoriarmustardarchitects.com