


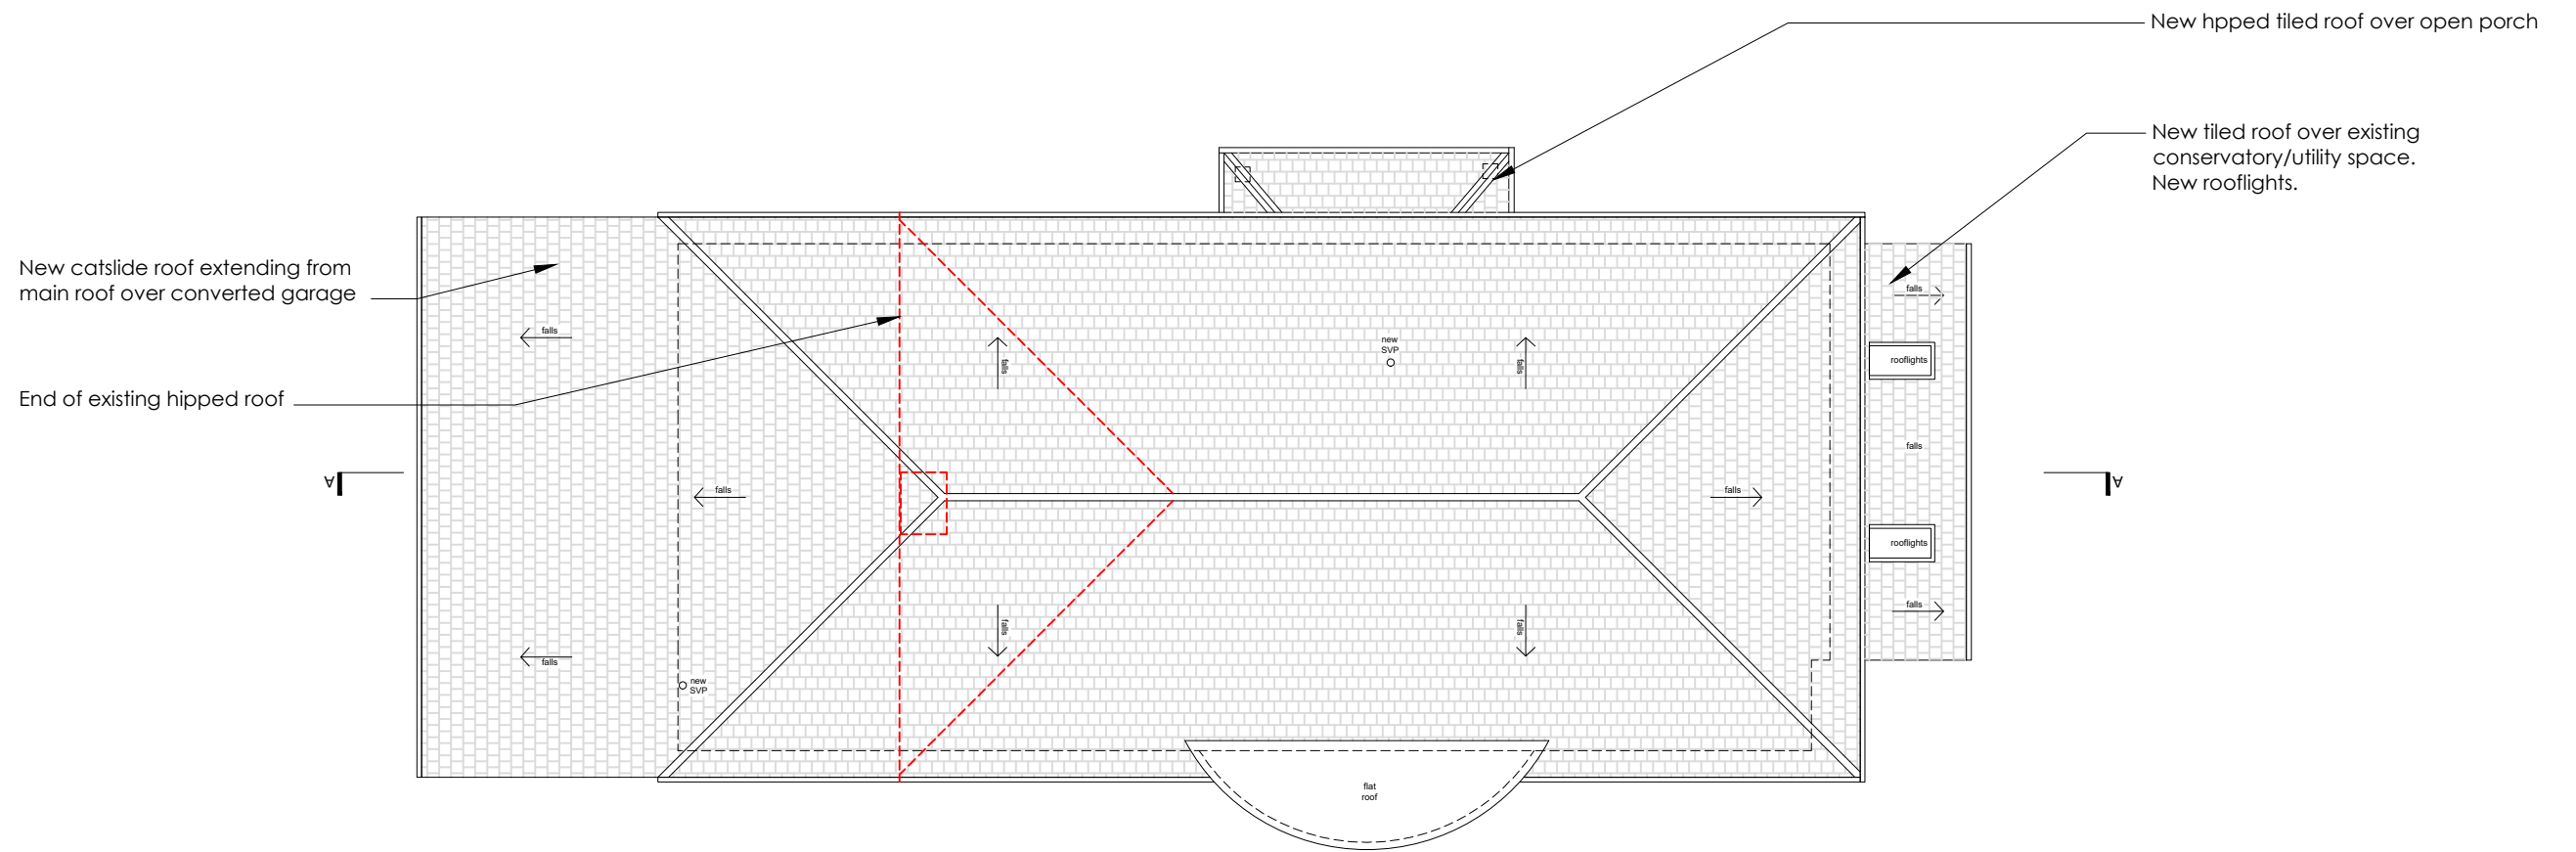

1 PROPOSED ROOF PLAN
SCALE 1:100



EXISTING

REVISIONS

STATUS		PROJECT	
		TY GWILYM, WORSTED LANE	
		TITLE	
		PROPOSED ROOF PLAN	
SCALE	DATE	DRAWING NUMBER	REV
1:100	28/09/2026	104	*

VICTORIA MUSTARD ARCHITECT
135 Crawley Down Road, Felbridge, East Grinstead RH19 2PS
Mob 07779 245 093 vicki@victoriarmustardarchitects.com