




1 PROPOSED FRONT SE ELEVATION
SCALE 1:100

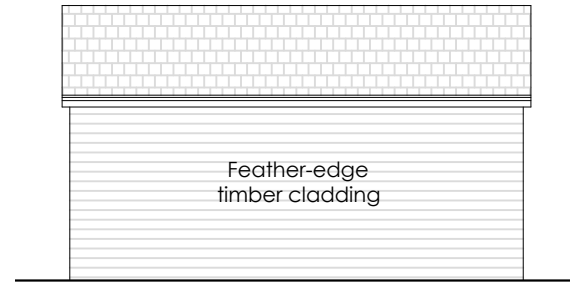


2 PROPOSED SIDE SW ELEVATION
SCALE 1:100

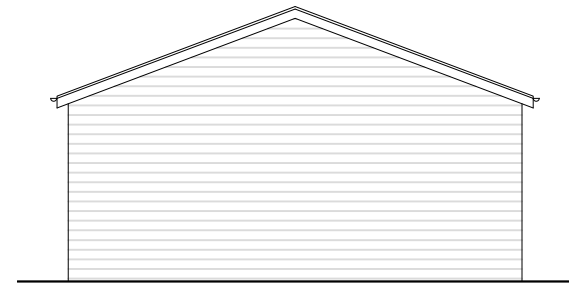


3 PROPOSED REAR NW ELEVATION
SCALE 1:100

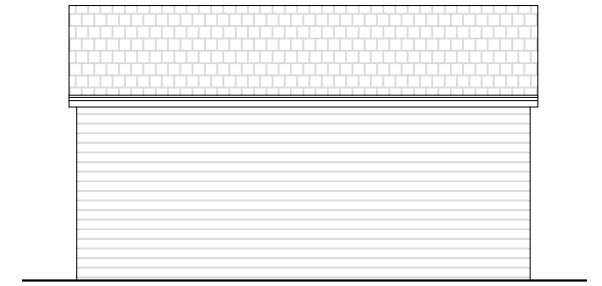


4 PROPOSED SIDE NE ELEVATION
SCALE 1:100

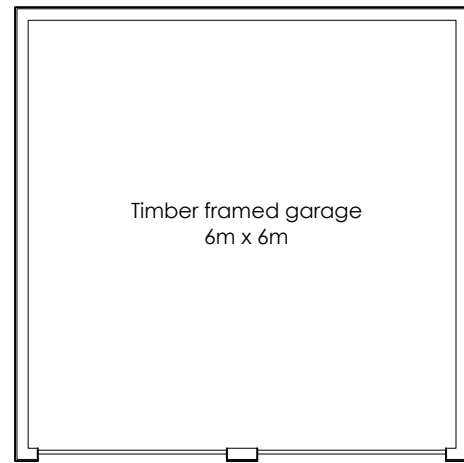

5 PROPOSED GARAGE PLAN
SCALE 1:100

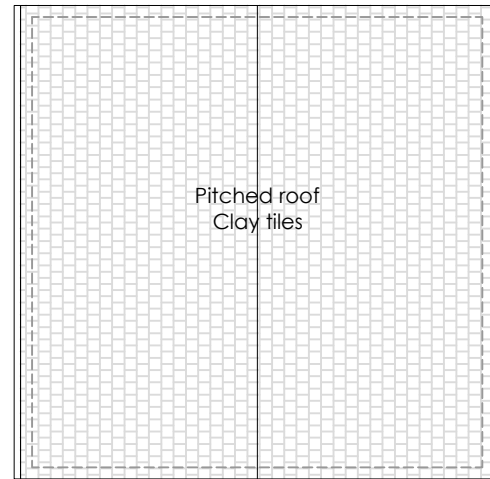

6 PROPOSED GARAGE ROOF PLAN
SCALE 1:100

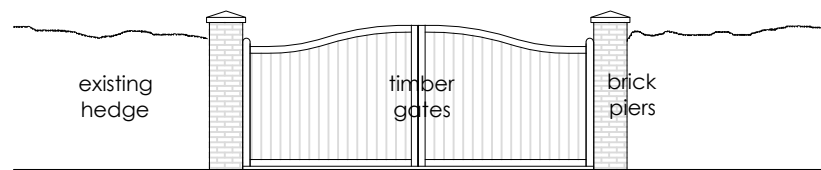

7 PROPOSED DRIVEWAY ENTRANCE ELEVATION
SCALE 1:100



REVISIONS

STATUS		PROJECT	
		TY GWILYM, WORSTED LANE	
		TITLE	
PROPOSED GARAGE & DRIVEWAY ENTRANCE			
SCALE	DATE	DRAWING NUMBER	REV
1:100	28/09/2026	106	*

VICTORIA MUSTARD ARCHITECT
135 Crawley Down Road, Felbridge, East Grinstead RH19 2PS
Mob 07779 245 093 vicki@victoriarmustardarchitects.com