



NOTES: UNLESS SPECIFIED OTHERWISE

1. FOUNDATION DESIGN BY OTHERS.
2. ALL DIMENSIONS IN MM.


WEIGHT:-UNIT WEIGHT FULLY ASSEMBLED = 1035.905 kg.

TOLERANCES UNLESS OTHERWISE SPECIFIED.
DIMENSION:- <10 <100 <250 >250 DEG
± 0.5 1 2 3 0.5


Plan Elevation (1:20)

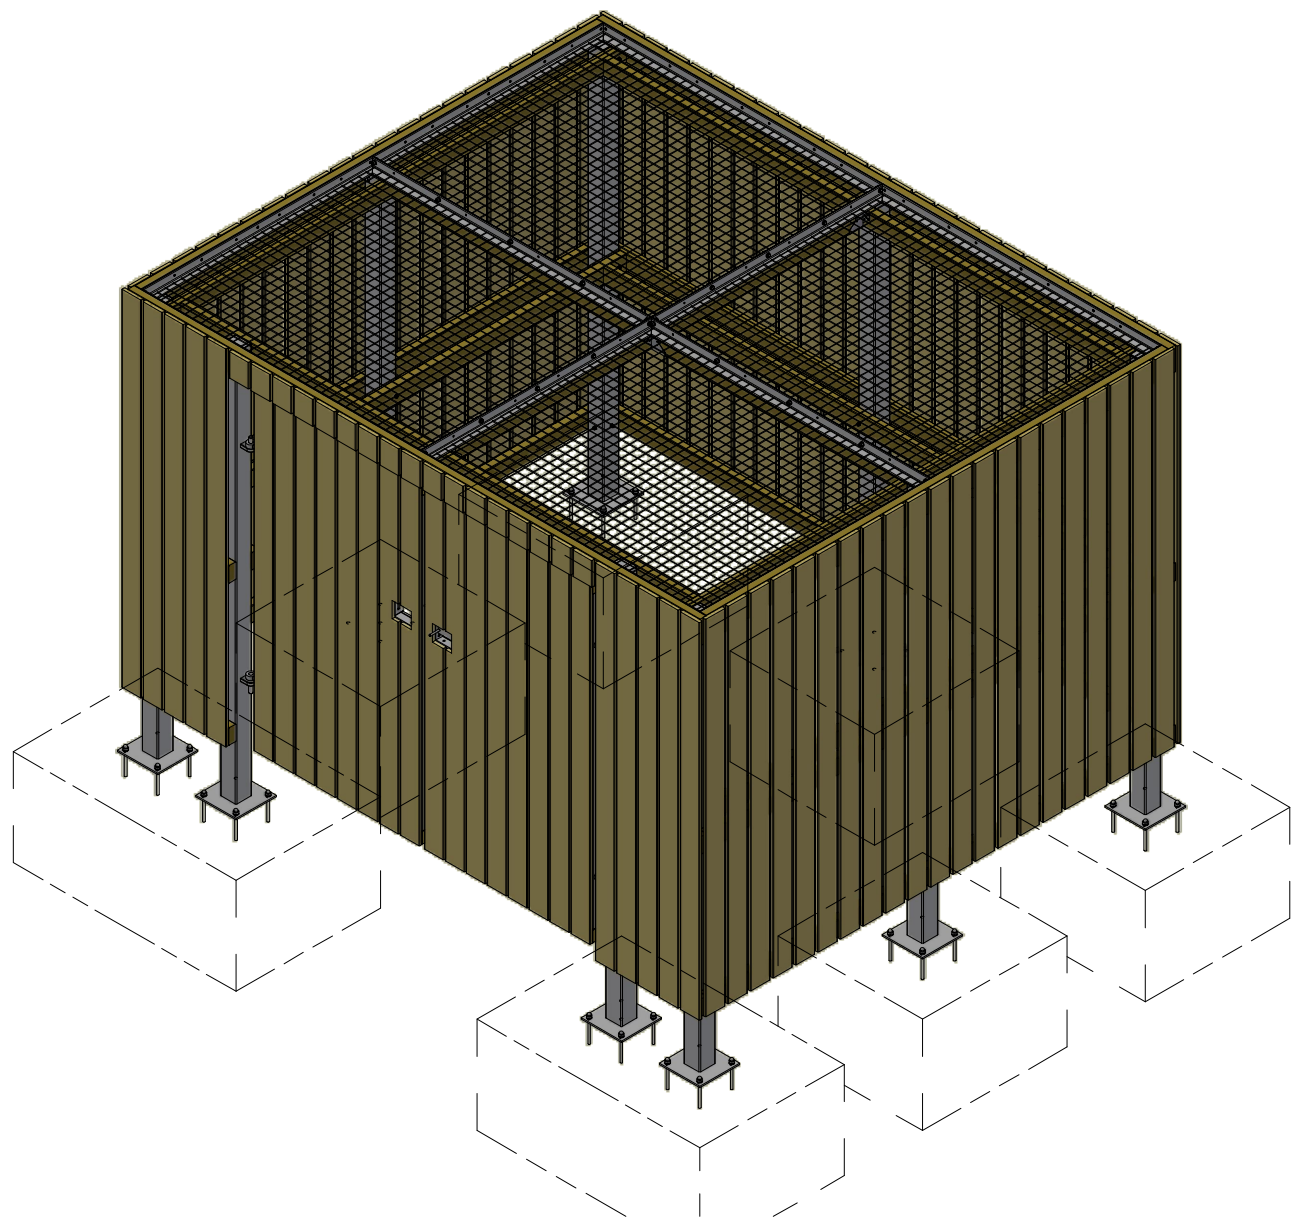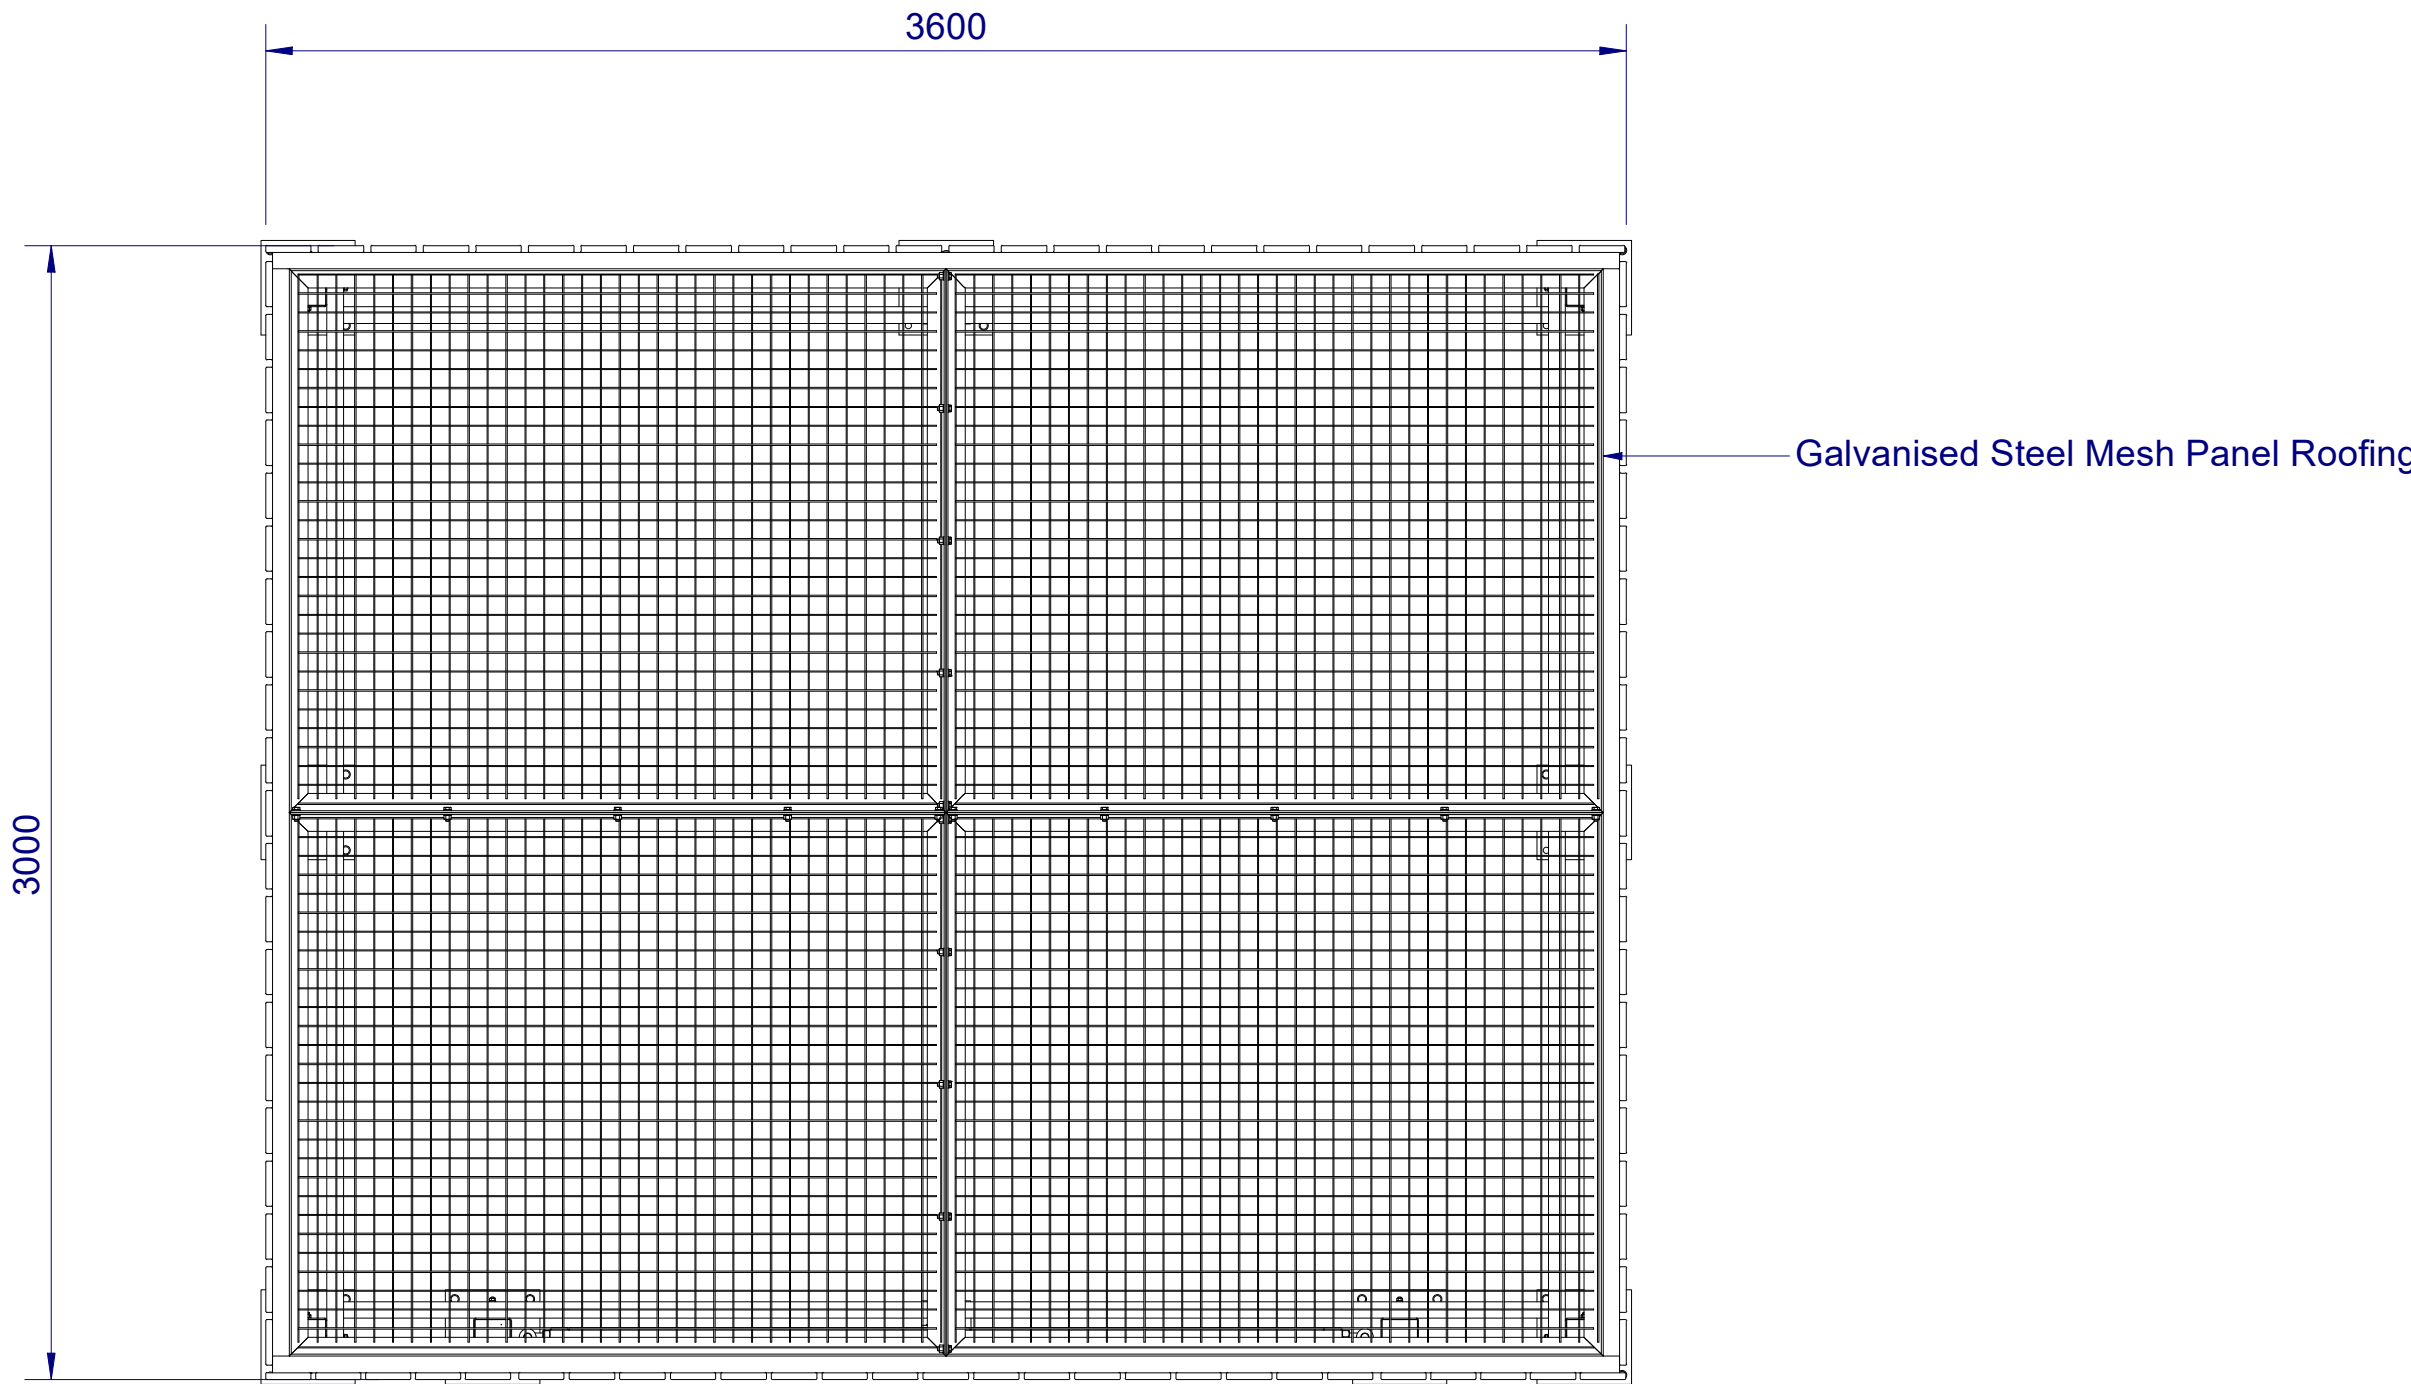

Front Elevation (1:20)

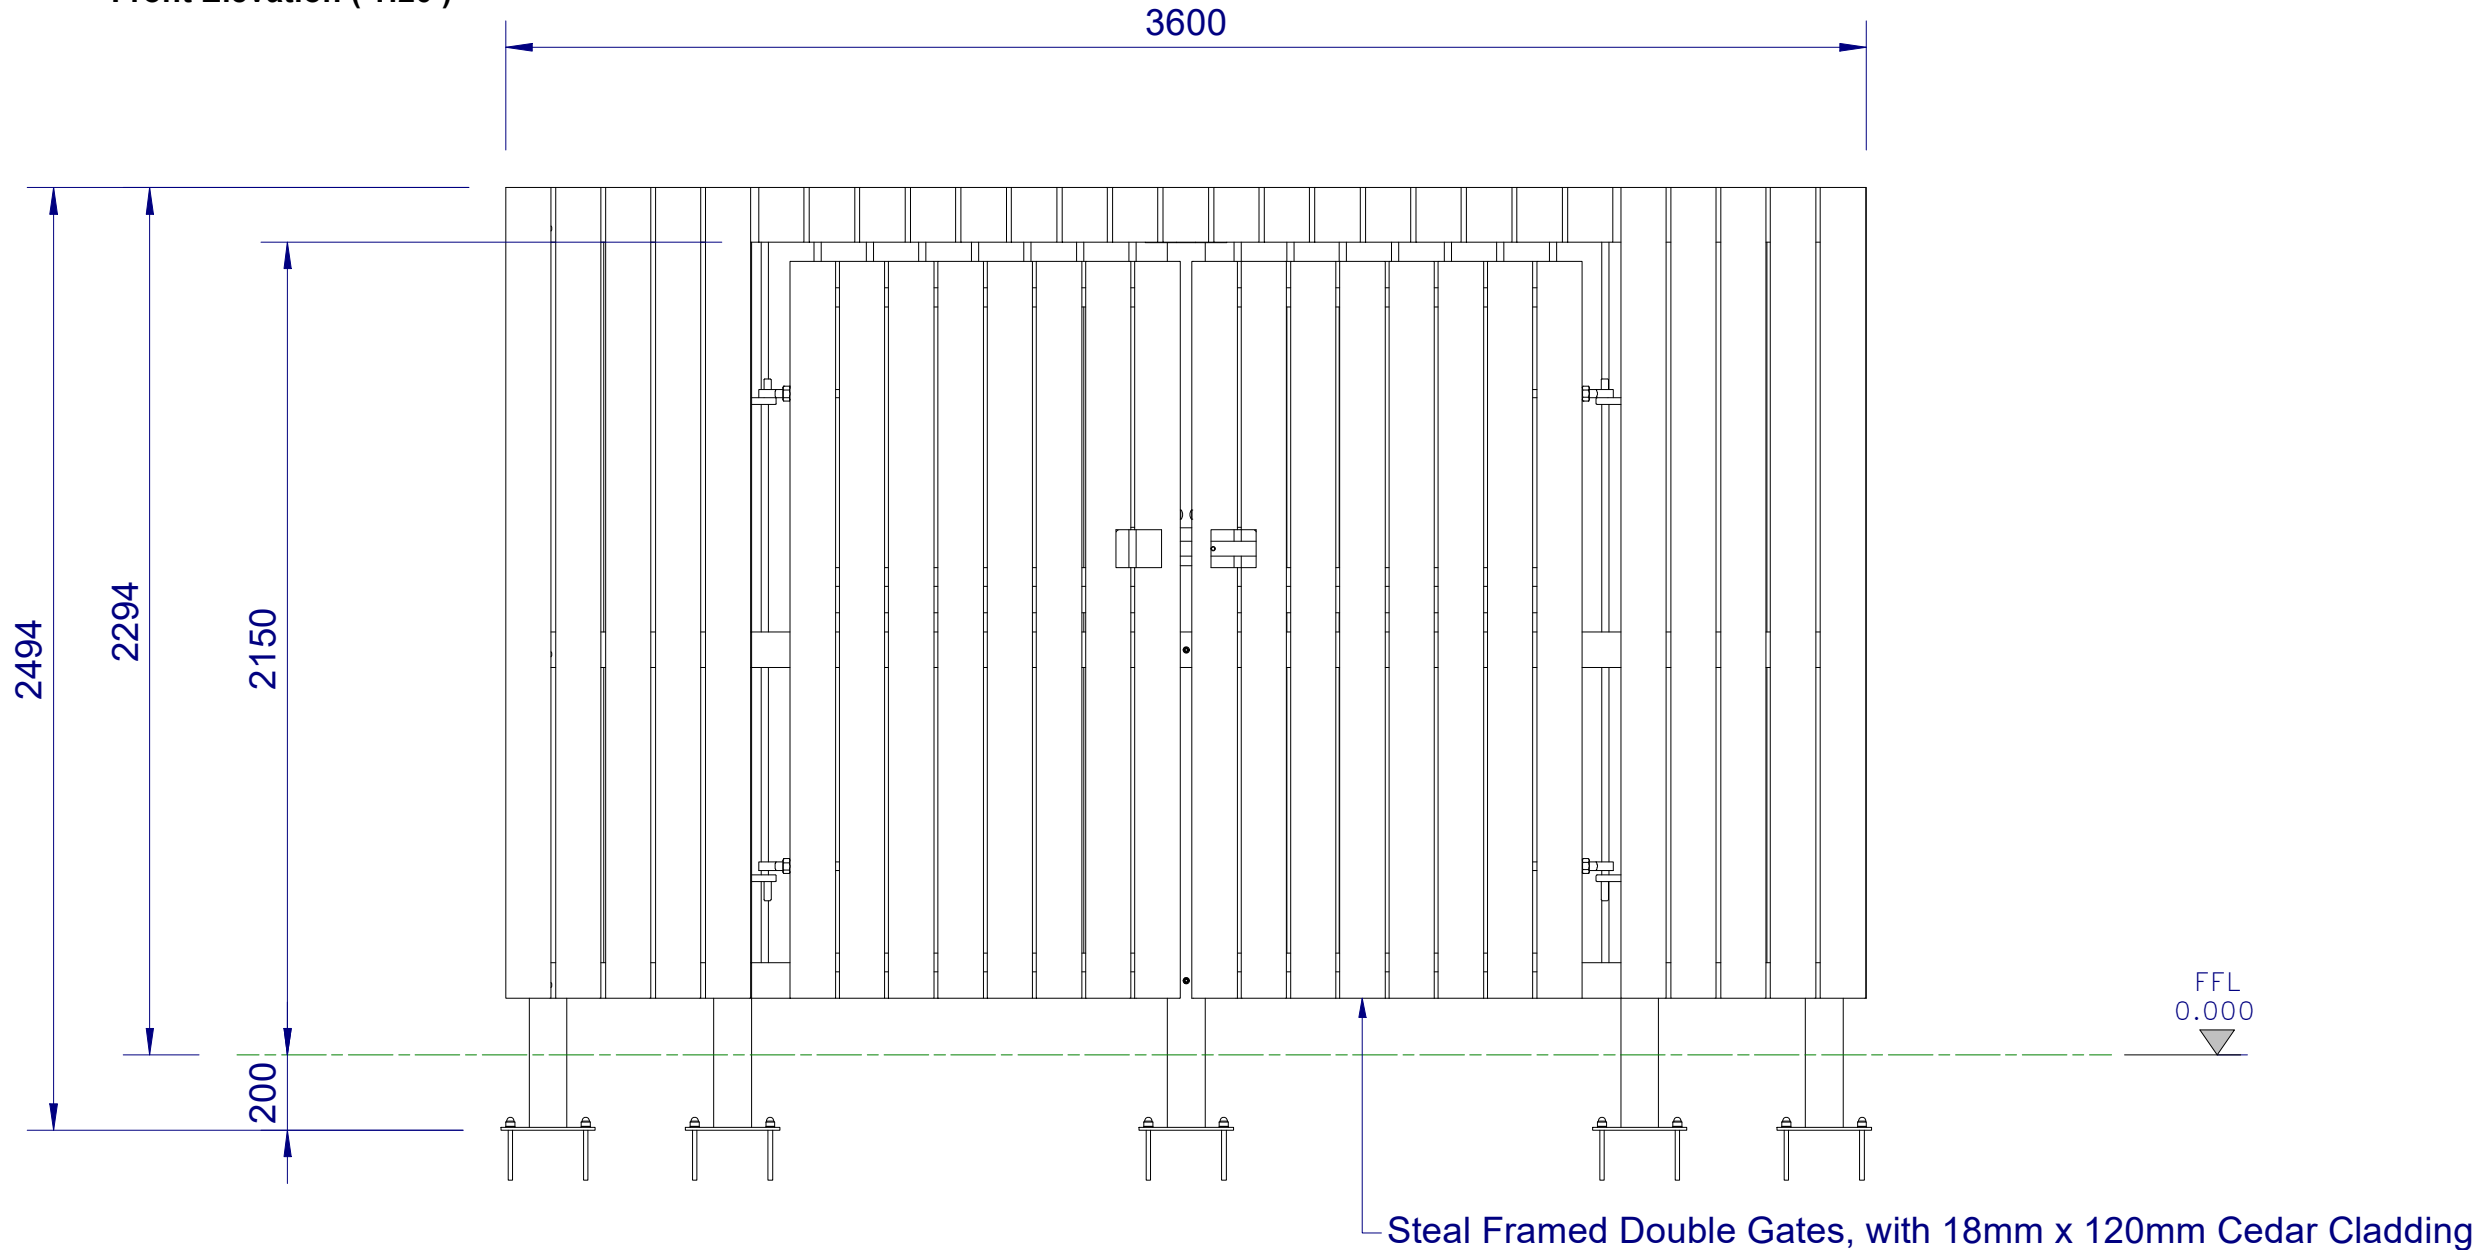

Side Elevation (1:20)

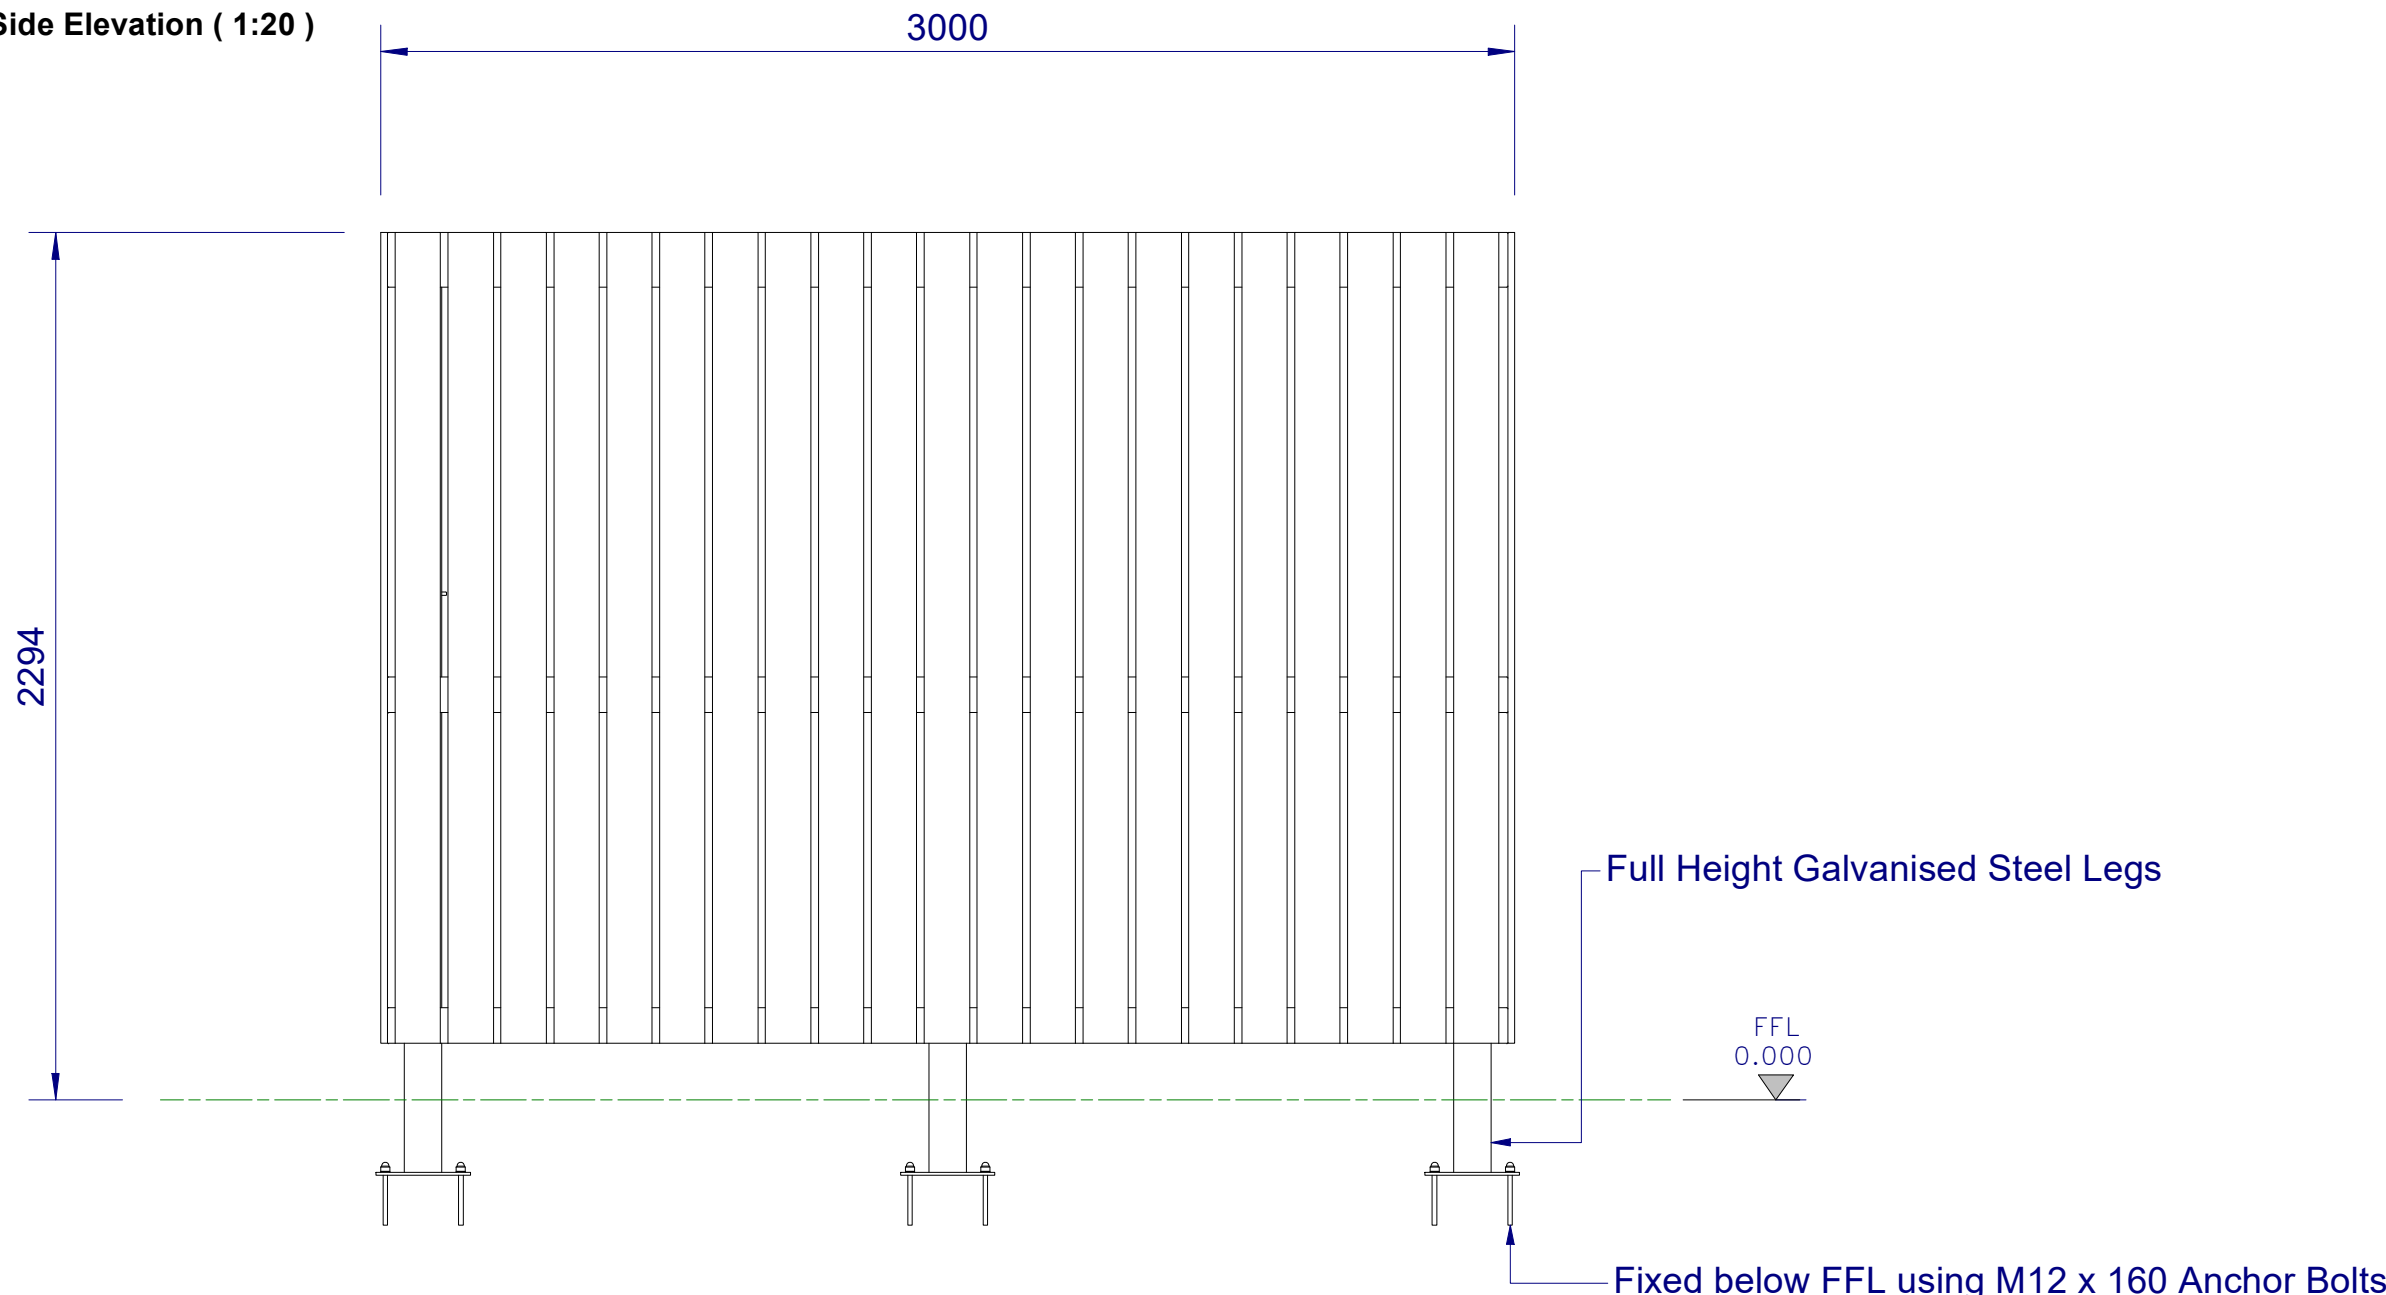

2	14/03/2025	Revised following comments	Andy Clegg	
1	19/02/2025	INITIAL ISSUE	Herbie Hodson	
REV	DATE	DESCRIPTION	DRAWN BY	CHECKED BY

REVISION HISTORY

THIS IS A CAD DRAWING & MUST NOT BE MODIFIED MANUALLY. THIS DRAWING IN THE PROPERTY OF LANGLEY DESIGN. IT IS STRICTLY CONFIDENTIAL AND MUST NOT BE COPIED, TRACED OR LOANED WITHOUT THEIR PERMISSION.			FILE REFERENCE		TITLE.					
 LangleyDesign	CLIENT.	S & C Slatter		ALL DIMENSIONAL UNITS ARE AS STATED, ALL TOLERANCES '2.0mm UNLESS OTHERWISE STATED		DRAWN BY.	DATE.	GENERAL ARRANGEMENT Item B - SBS-302 NS - Bin Store LDINV-3538-MA02		
	PROJECT.	Burgess Hill				Herbie Hodson	14/03/2025			
	UNIT L, CHELWORTH IND. EST. CHELWORTH ROAD, CRICKLADE, WILTSHIRE, SN6 6HE TEL: 01793 759461 FAX: 01793 759462 EMAIL: INFO@LANGLEYDESIGN.CO.UK		SCALE.	PAPER SIZE.	UNITS.	MATERIAL.	DRG. No.	REV.		
			1:20	A1	MM		LDINV-3538-10-110.idw	2		