




SECTION A-A (1:20)

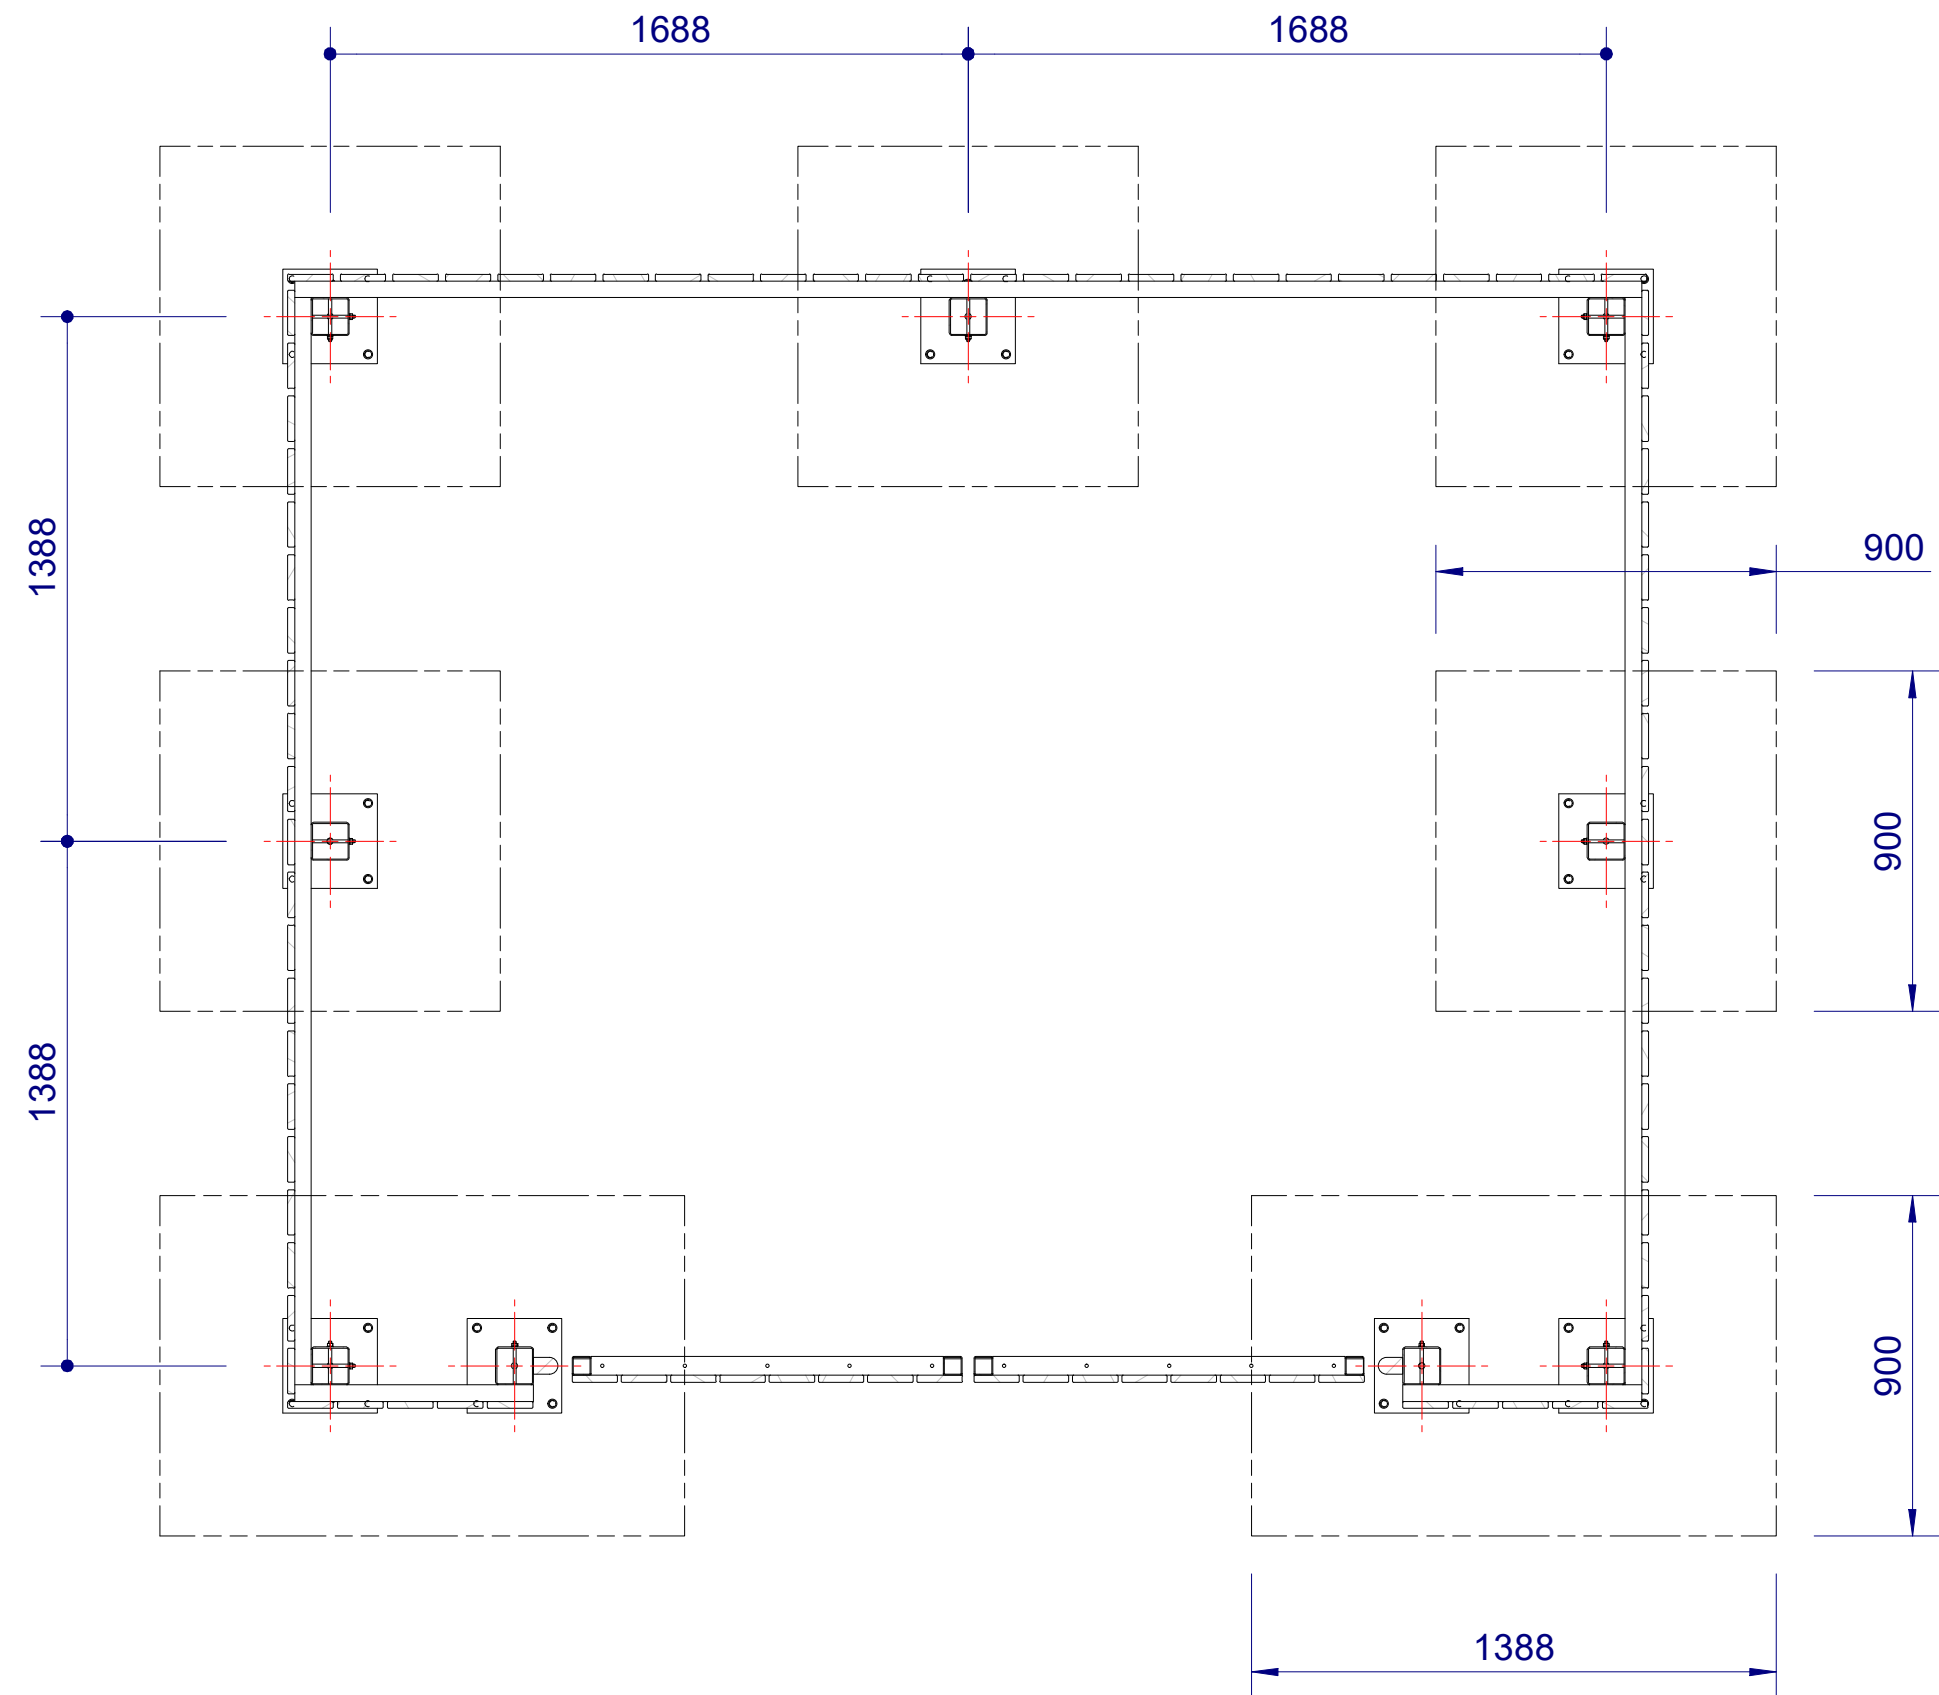

Front Elevation (1:20)

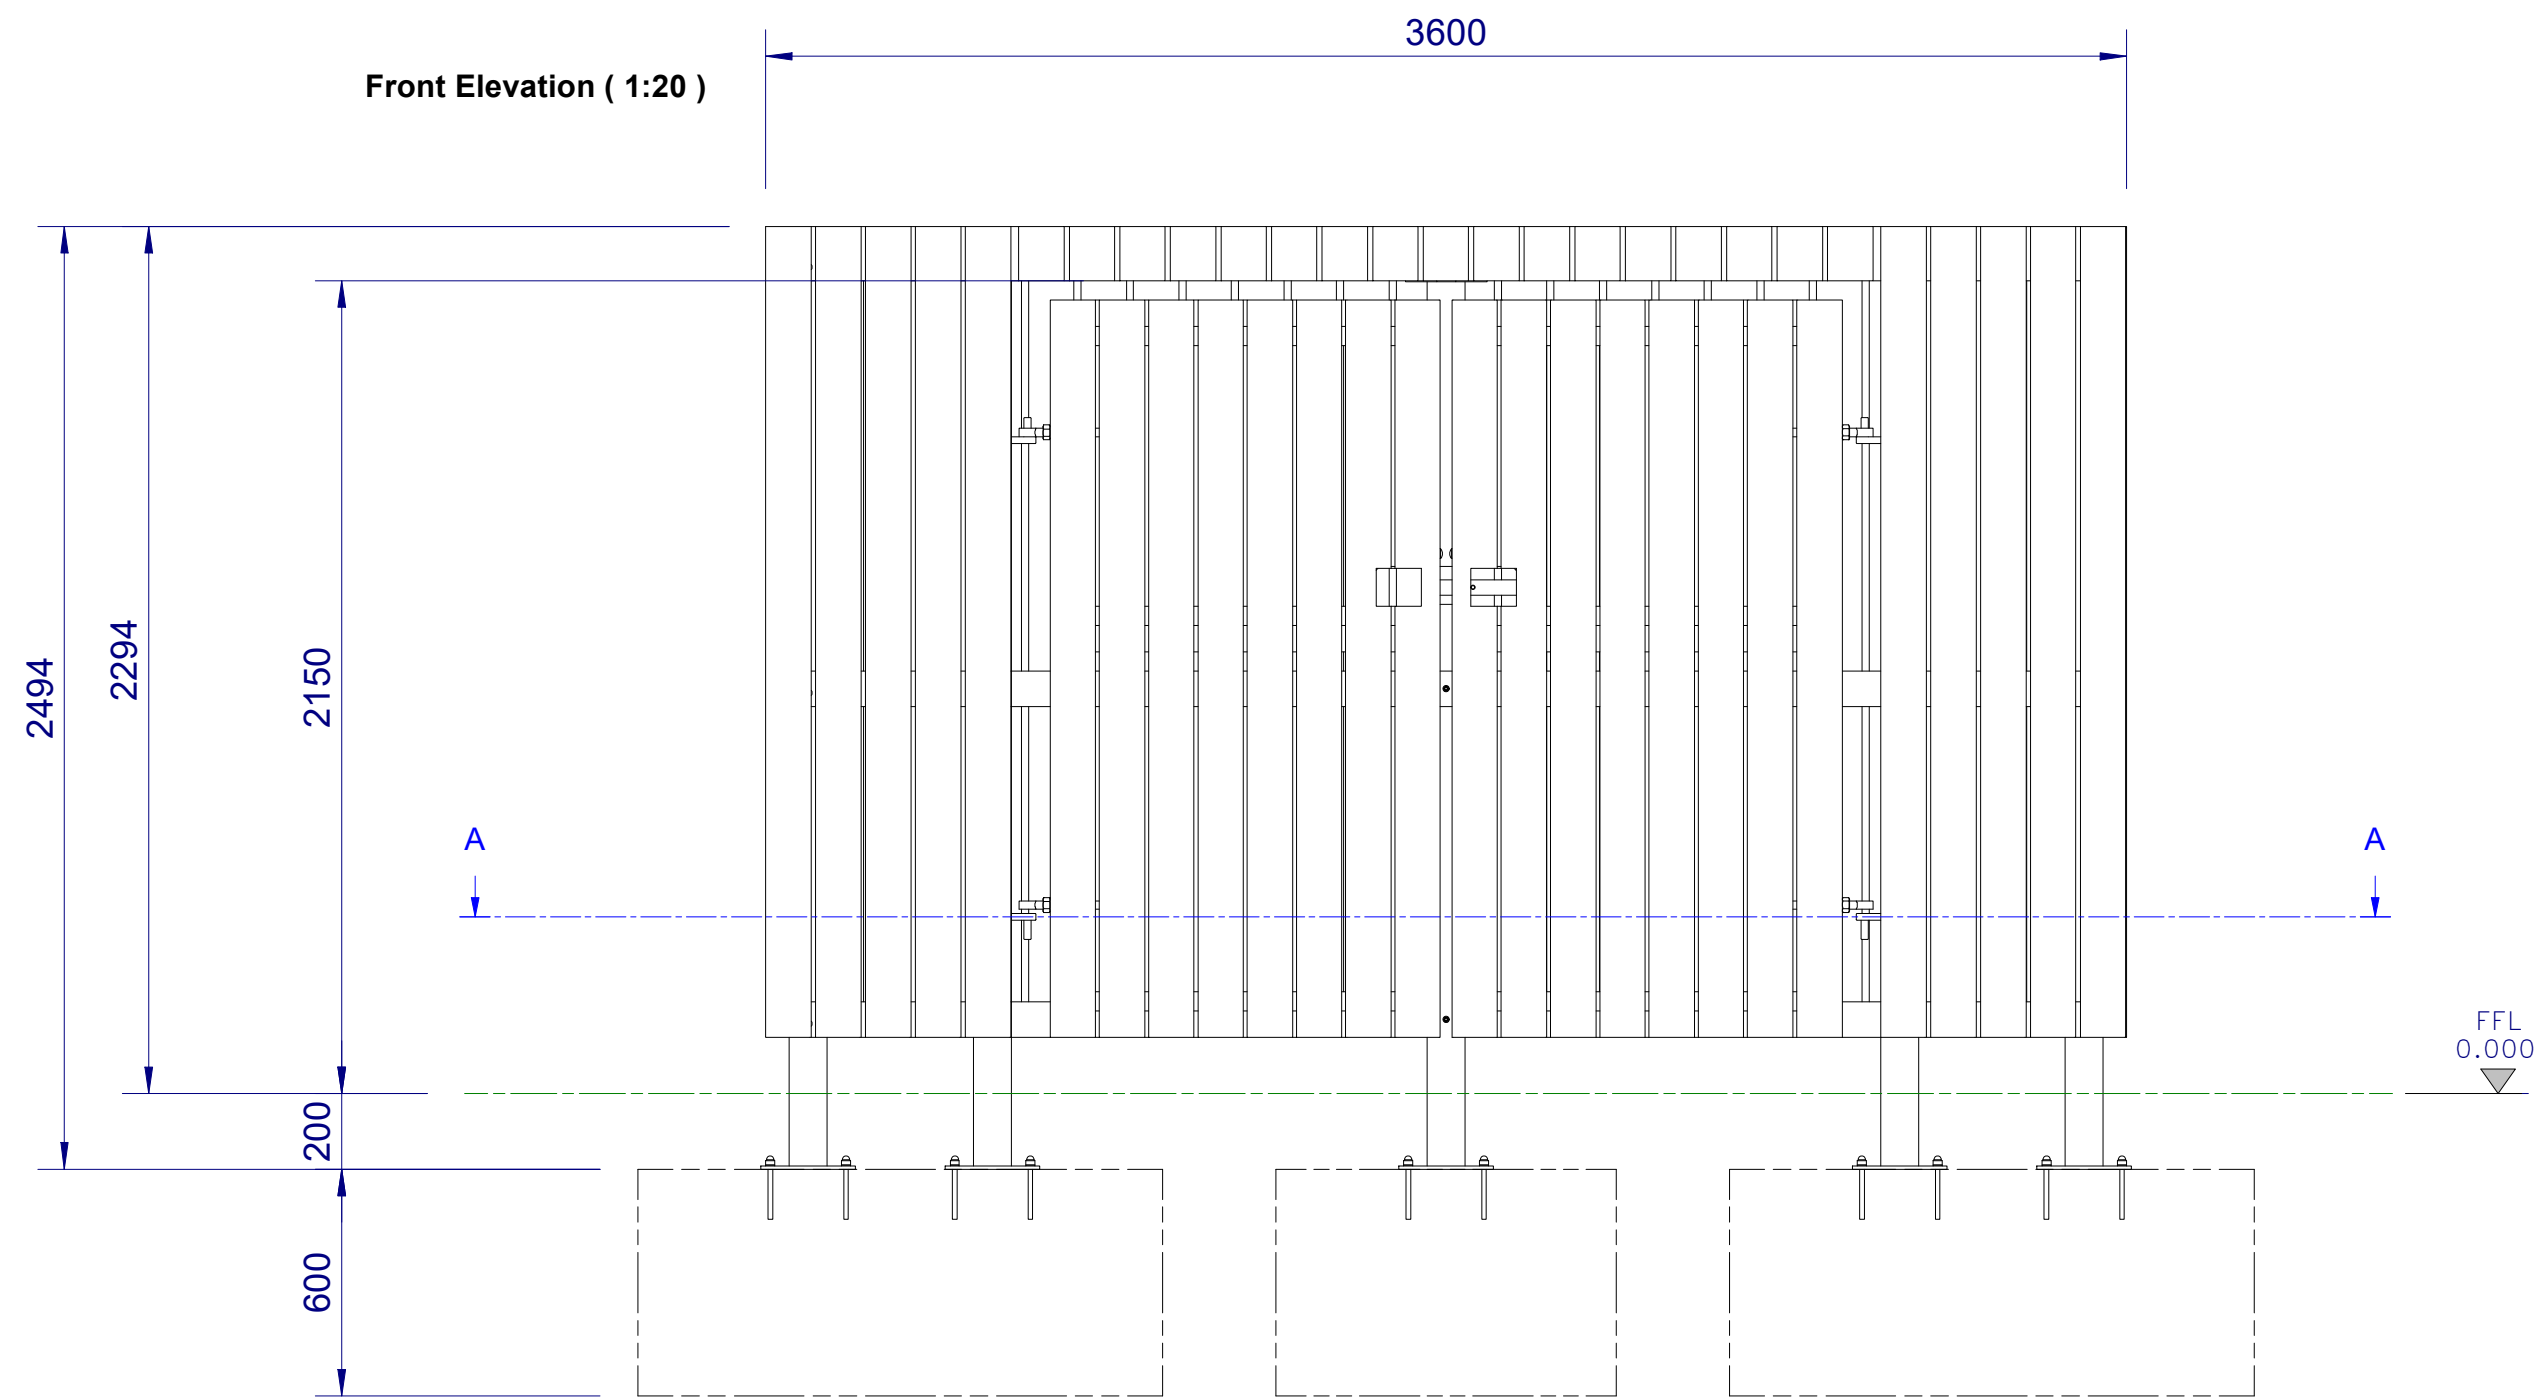

THIRD ANGLE PROJECTION

 

DO NOT SCALE

NOTES: UNLESS SPECIFIED OTHERWISE

- ALL DIMENSIONS IN MM.
- FOUNDATION DESIGN BY OTHERS.
- THE LEGS / PADS NEED TO BE INSTALLED WITH THE TOPS LEVEL ± 5 mm. THE LEGS ALSO NEED TO BE INSTALLED IN LINE ± 5 mm AND SQUARE. IF THE LEGS ARE NOT INSTALLED WITHIN TOLERANCE THEN THE STRUCTURE ABOVE WILL NOT FIT TOGETHER.
- THE FOUNDATIONS NEED TO BEAR ON A GOOD NATURAL FORMATION WITH A MINIMUM GROUND BEARING PRESSURE OF 40 KN/M². THIS WILL NEED TO BE CHECKED ON SITE BEFORE CASTING THE FOUNDATIONS. A MINIMUM DEPTH OF 0.9M TO THE UNDERSIDE OF THE FOUNDATIONS IS RECOMMENDED, WITH ALL TOP SOIL AND FILL MATERIAL BEING REMOVED TO REACH A GOOD NATURAL FORMATION LEVEL. THE FOUNDATIONS SHOULD BE TAKEN TO DEEPER THAN 0.9M IF REQUIRED TO ACHIEVE THIS.
- CONCRETE SHOULD BE MINIMUM GRADE C20 ONE LAYER OF A393 REINFORCING MESH TO THE TOP SURFACE (50mm COVER TO MESH.)

TOLERANCES UNLESS OTHERWISE SPECIFIED.

DIMENSION:- <10 <100 <250 >250 DEG
 $\pm$ 0.5 1 2 3 0.5

2	14/03/2025	Revised following comments	Andy Clegg	
1	19/02/2025	INITIAL ISSUE	Herbie Hodson	
REV	DATE	DESCRIPTION	DRAWN BY	CHECKED BY

REVISION HISTORY

THIS IS A CAD DRAWING & MUST NOT BE MODIFIED MANUALLY. THIS DRAWING IN THE PROPERTY OF LANGLEY DESIGN. IT IS STRICTLY CONFIDENTIAL AND MUST NOT BE COPIED, TRACED OR LOANED WITHOUT THEIR PERMISSION.		FILE REFERENCE		TITLE.			
 LangleyDesign	CLIENT.	S & C Slatter		FOUNDATION DRAWING Item B - SBS-302 NS - Bin Store LDINV-3538-MA02			
	PROJECT.	Burgess Hill					
	UNIT L, CHELWORTH IND. EST. CHELWORTH ROAD, CRICKLADE, WILTSHIRE, SN6 6HE TEL: 01793 759461 FAX: 01793 759462 EMAIL: INFO@LANGLEYDESIGN.CO.UK		ALL DIMENSIONAL UNITS ARE AS STATED. ALL TOLERANCES ± 2.0 mm UNLESS OTHERWISE STATED	DRAWN BY. Herbie Hodson	DATE. 14/03/2025		
		SCALE.	PAPER SIZE.	UNITS.	MATERIAL.	DRG. No.	REV.
		1:20	A1	MM		LDINV-3538-40-110.idw	2