




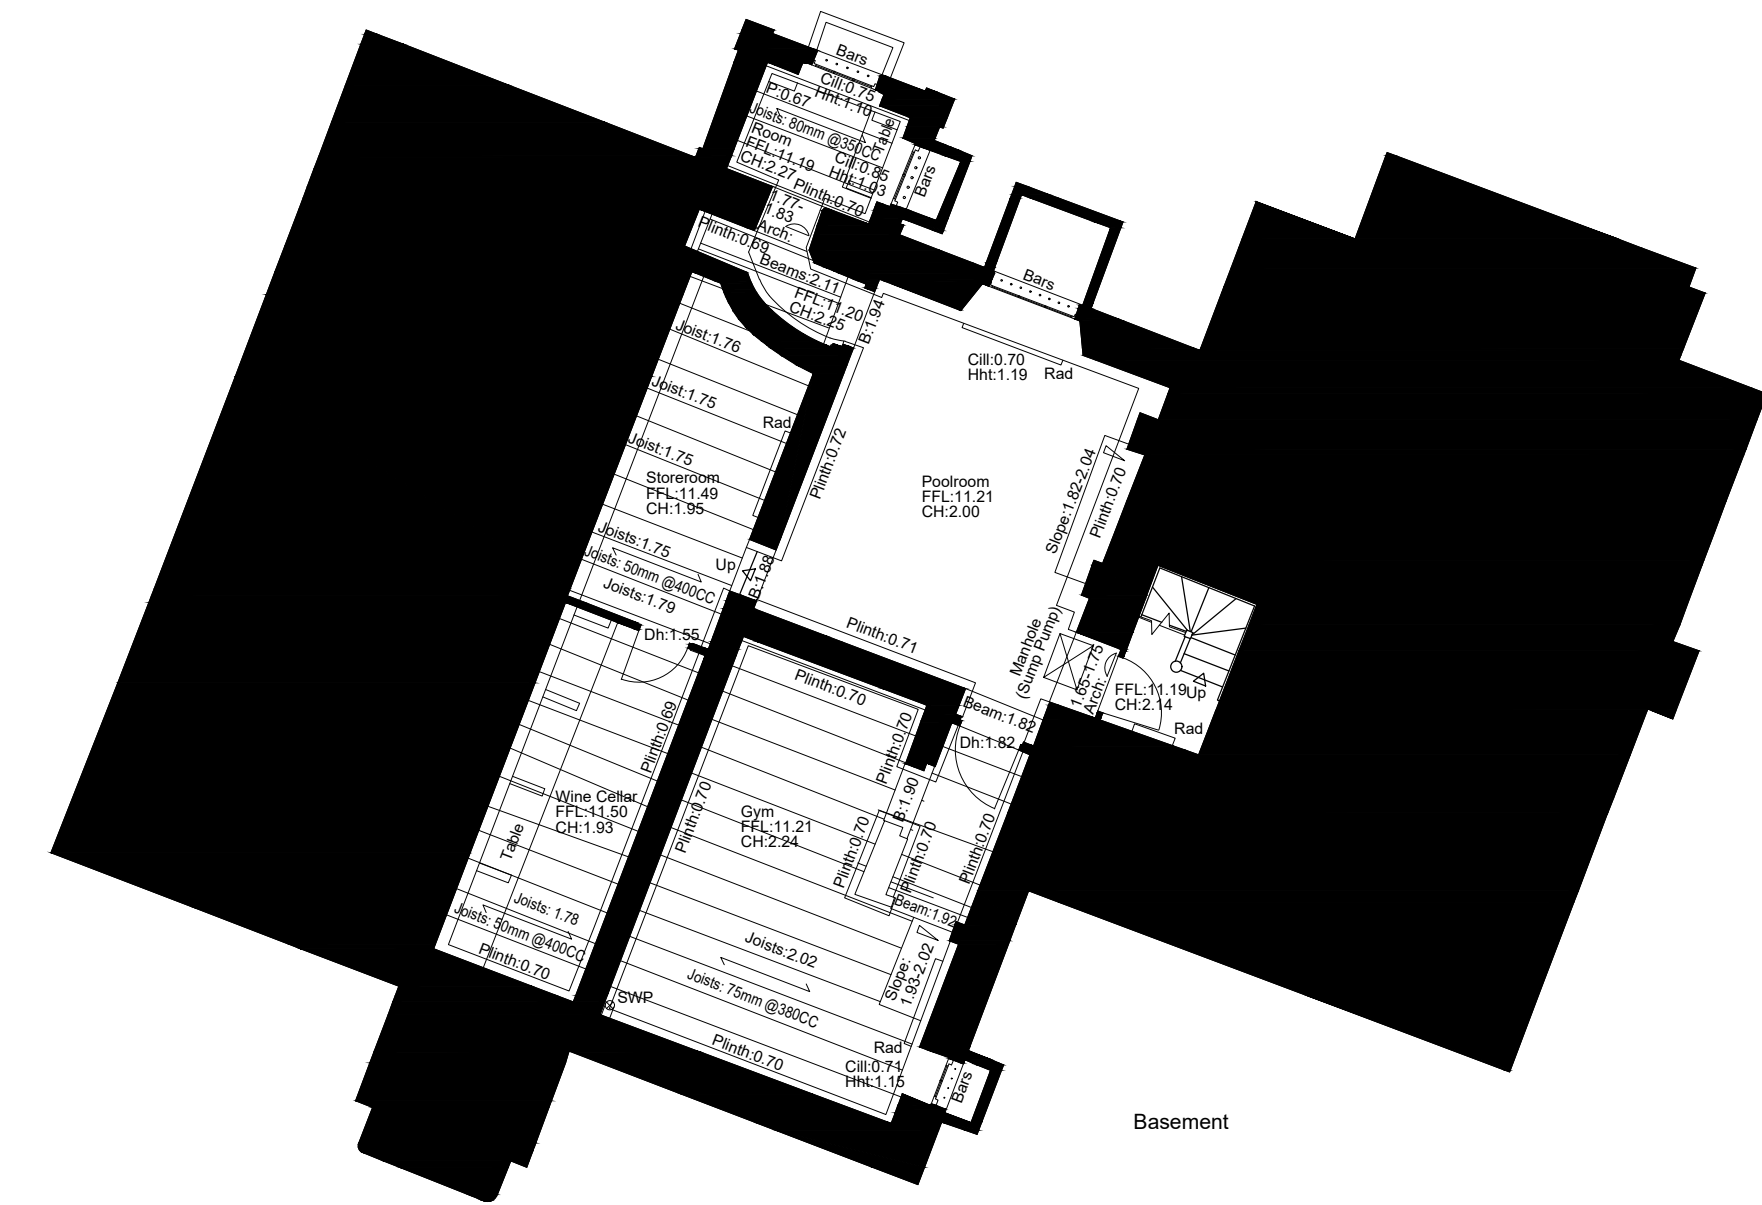

Basement

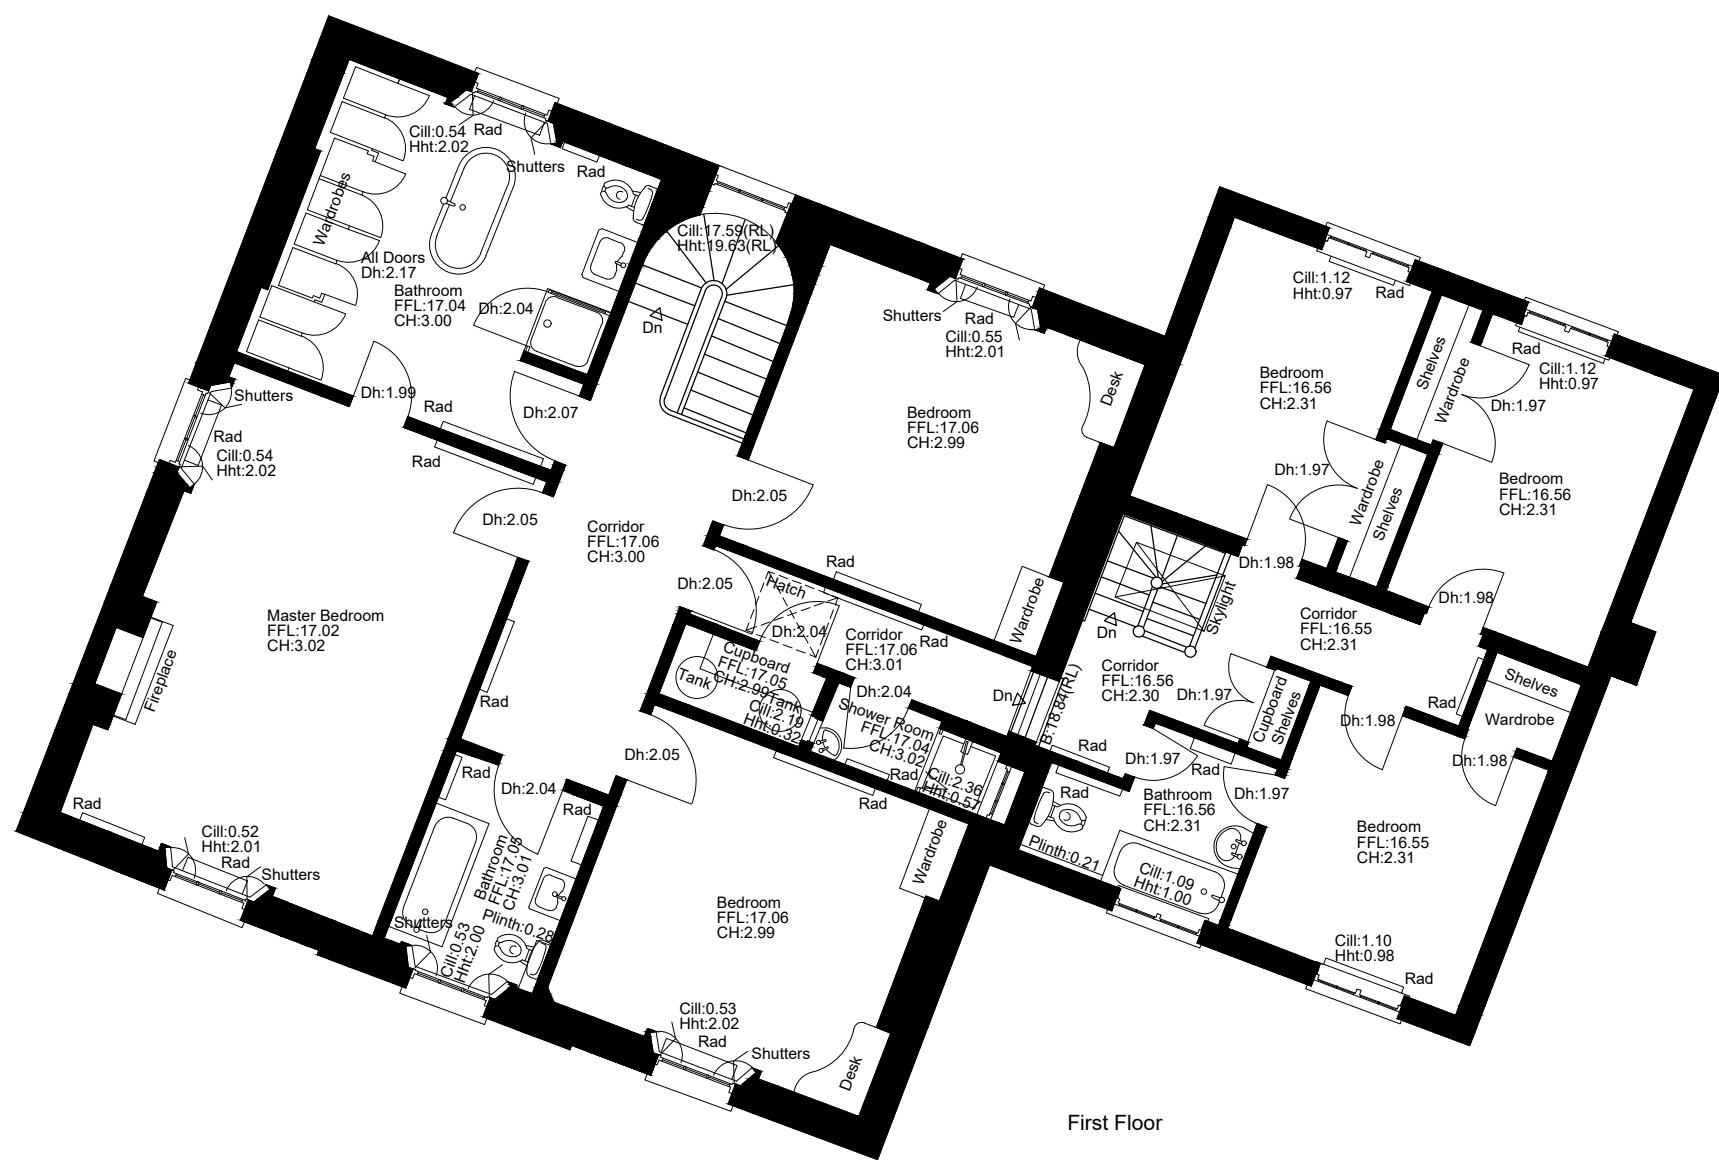

First Floor

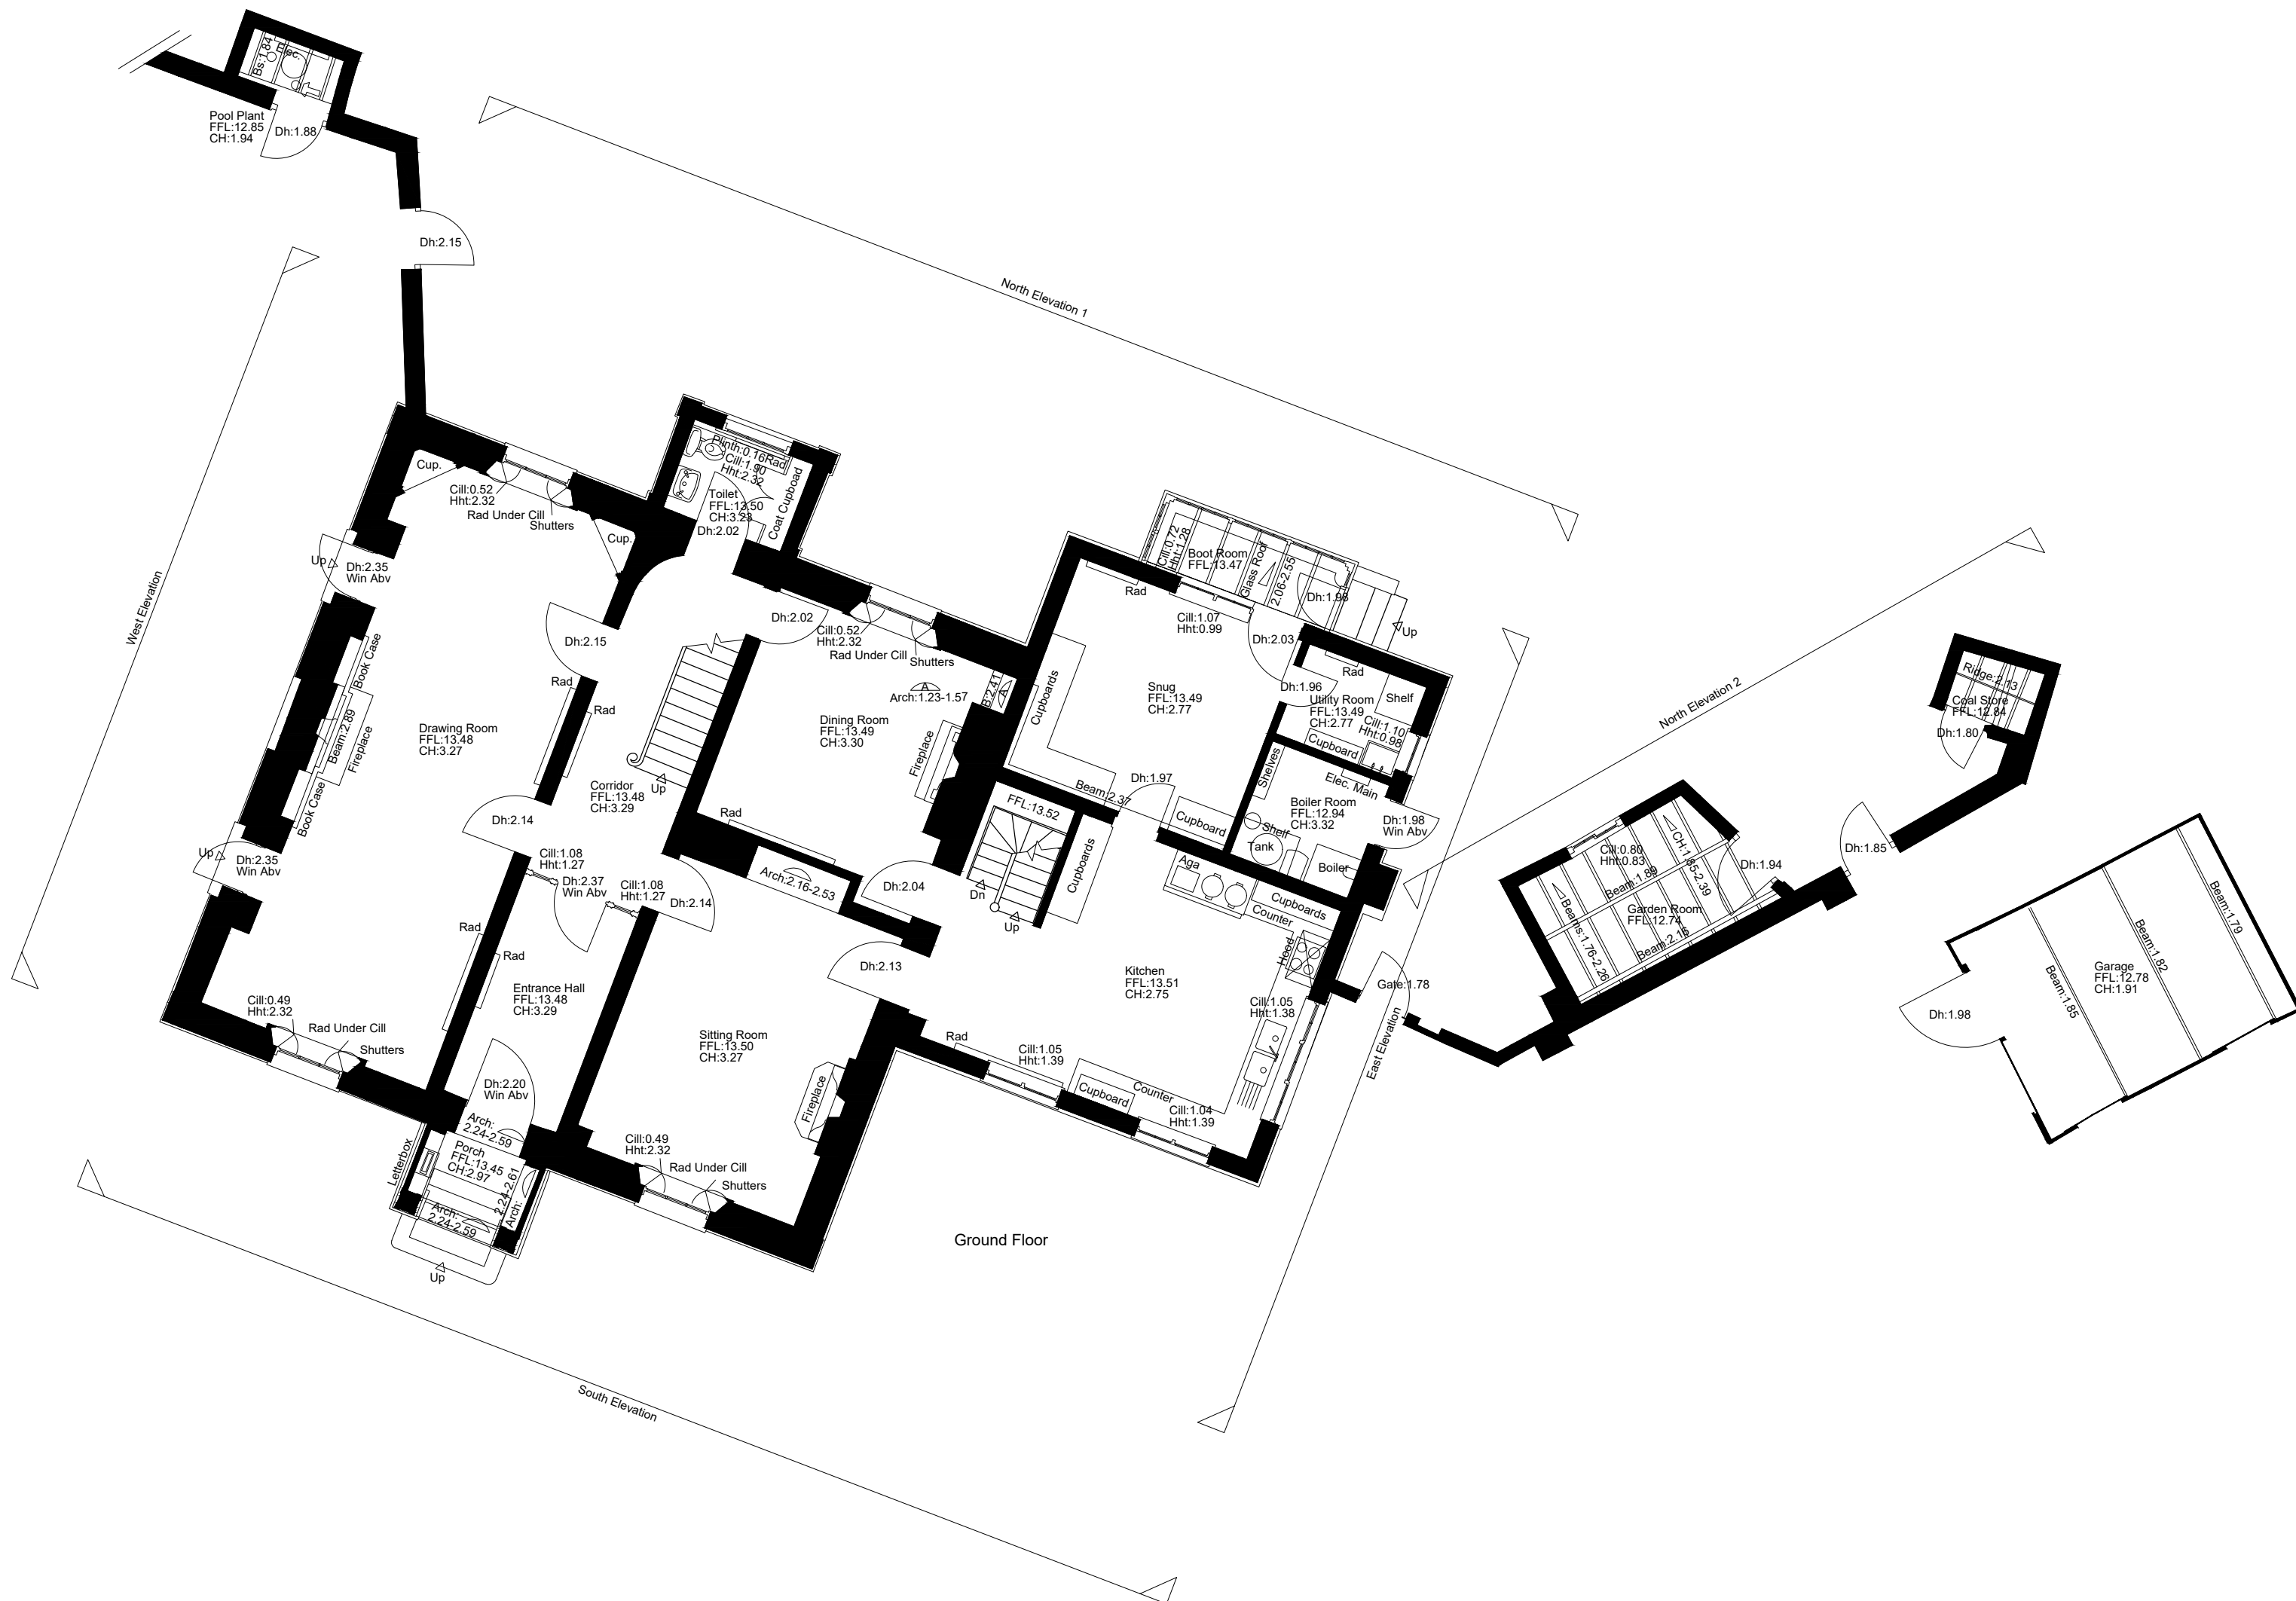

Ground Floor

NOTES
SURVEY IS BASED ON LOCAL GRID SYSTEM
ORIGINATING FROM STATION 1 @ E 525465.293,
N 119678.701, RL 12.143 NO LSF APPLIED

LAYER INFORMATION


0
BORDER
BOTTOM/BANK
BT
BUILDING
EDGE OF CONC
EDGE OF ROAD SURFACE
ELECTRIC POLE
FENCE
FOOTPATH
GULLY
HV CABLES
KERBLINE
LOCABLES
MANHOLE
SIGNPOST
STREETLIGHT DUCTS
SURVEYSTNS
STORM
TOPBACKKERB
TPO/BANK
TREE
UNCLASSTRUCTURE
WALL
WATER MAIN

EMPTY
TITHEBLOCK & BORDER
BOTTOM OF SLOPE/BANKS
BRITISH TELECOM ROUTES
BUILDING OUTLINE
EDGE OF CONCRETE SURFACE
EDGE OF ROAD SURFACE
ELECTRIC POLE
LINE OF FENCES
GULLIES
HV CABLES ROUTES
KERBLINE @ CHANNEL LEVEL
LV CABLE ROUTES
MANHOLES
SIGNPOST
SPOT LEVELS
STREETLIGHT DUCTS
SURVEY STATIONS
STORM WATER MANS, GULLY'S ETC.
TOP AND BACK OF KERB
TOP OF BANK
TREE TRUNK & FOLIAGE
UNCLASIFIED STRUCTURE
WALLS
WATER MAIN ROUTE

Line types and Symbols


Building Lines
High Level Building Lines
Rooflines
Channel Line
Top & Back of Kerb
Edge of Surface
Overhead Cables
Fence
Edge of Road

Survey Station
Man holes
Gullies
Edge of Conc
Top of bank
Bottom of bank
Sign Posts
Lamp Posts

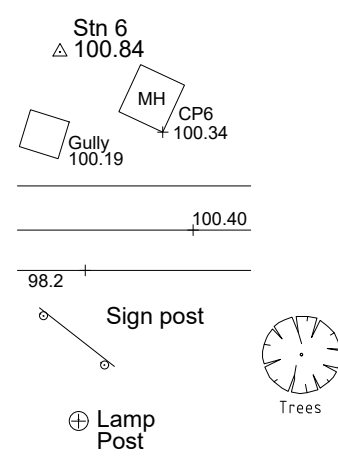

Control Stations

Orientation

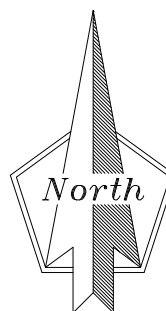

Rev.	Date	Description

Client	
Gould & Co	
Drawing Title	
Floor Plans	
Scale	Date
1:100 @ A1	27/03/18
Surveyed by	Drawn
SE/JN/UG	JN/CH
Checked	CH

Job Title	
The Old Rectory, Twineham	
Job No.	Drawing No.
018-03/18	002
Rev.	