
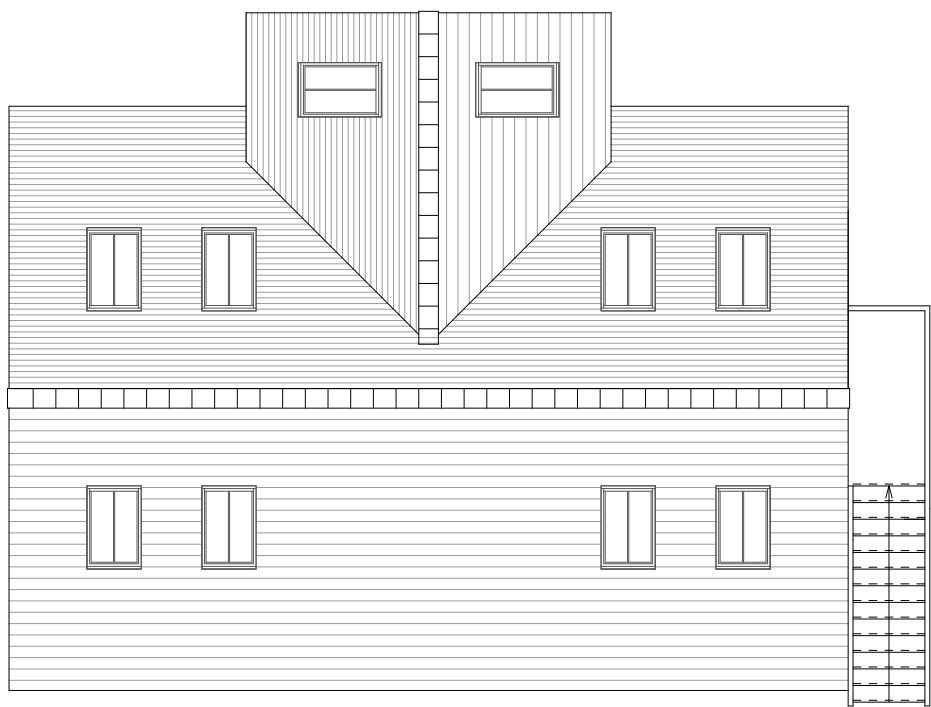
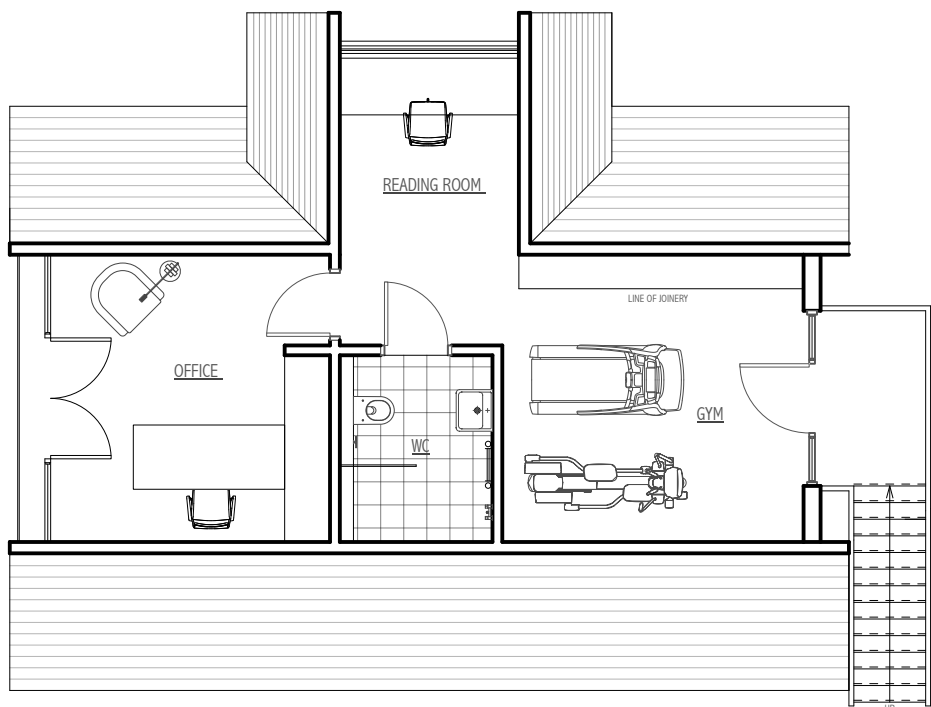
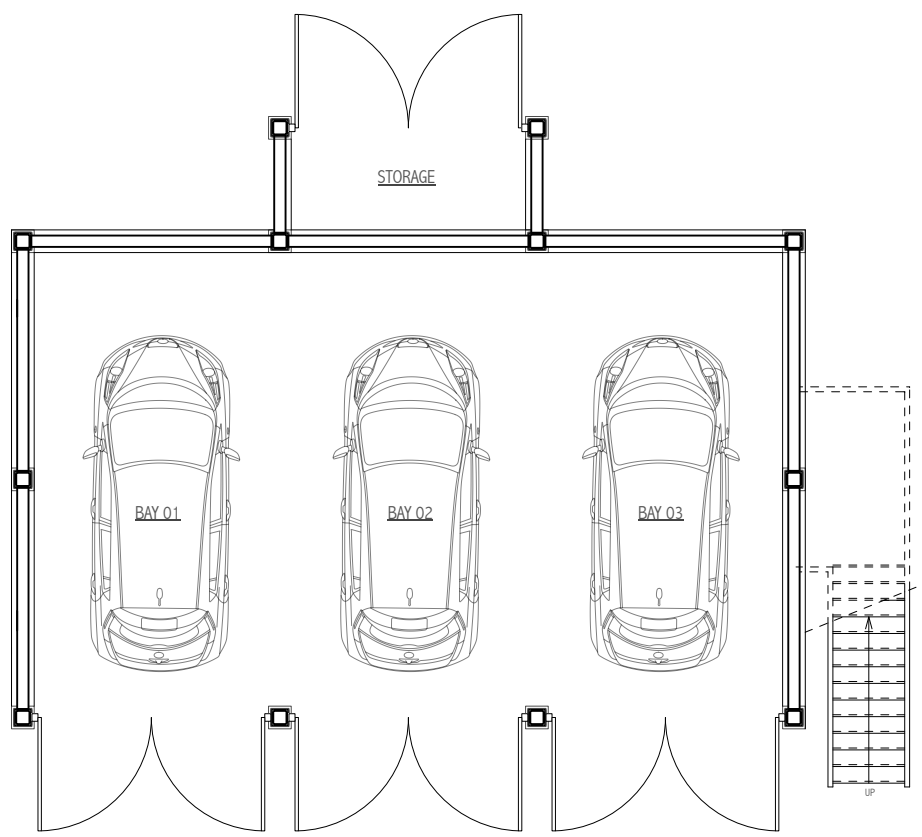


FOR PLANNING PURPOSES ONLY

NOT FOR CONSTRUCTION

TO BE READ IN CONJUNCTION WITH STRUCTURAL ENGINEER'S DRAWINGS, DETAILS AND SPECIFICATIONS

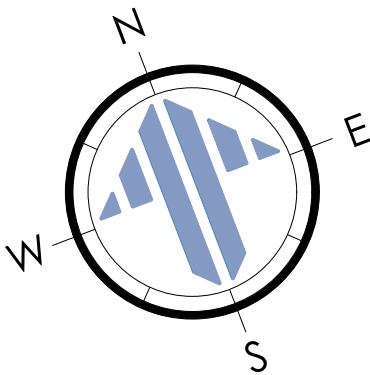

THE OLD RECTORY - GROUND FLOOR AS PROPOSED


SCALE 1:100 ON AN A1 SHEET

THE OLD RECTORY - FIRST FLOOR AS PROPOSED

SCALE 1:100 ON AN A1 SHEET

THE OLD RECTORY - ROOF PLAN AS PROPOSED

SCALE 1:100 ON AN A1 SHEET

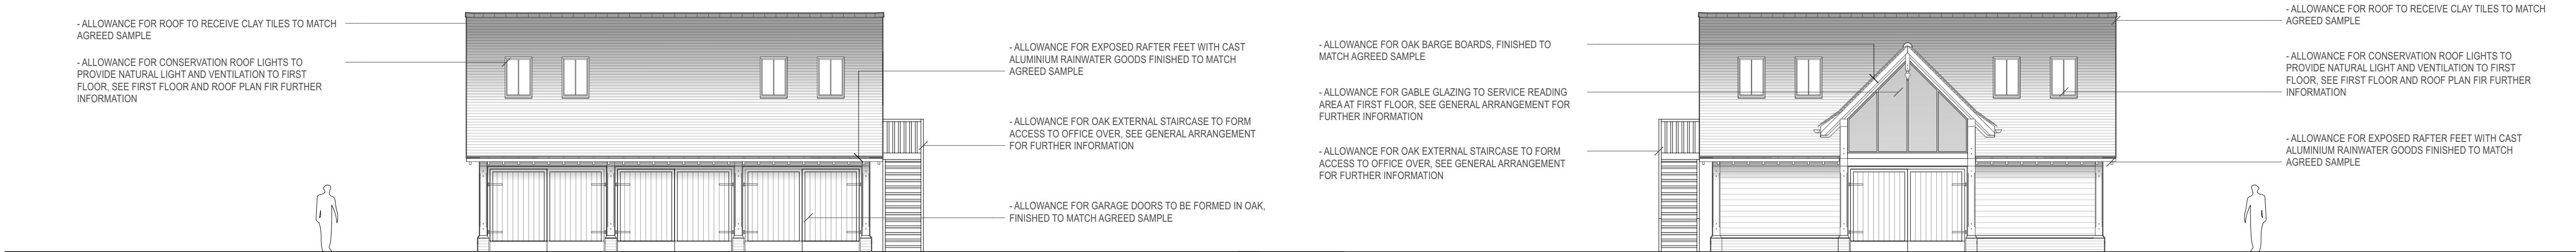


THE OLD RECTORY - FRONT ELEVATION AS PROPOSED

SCALE 1:100 ON AN A1 SHEET

THE OLD RECTORY - REAR ELEVATION AS PROPOSED

SCALE 1:100 ON AN A1 SHEET

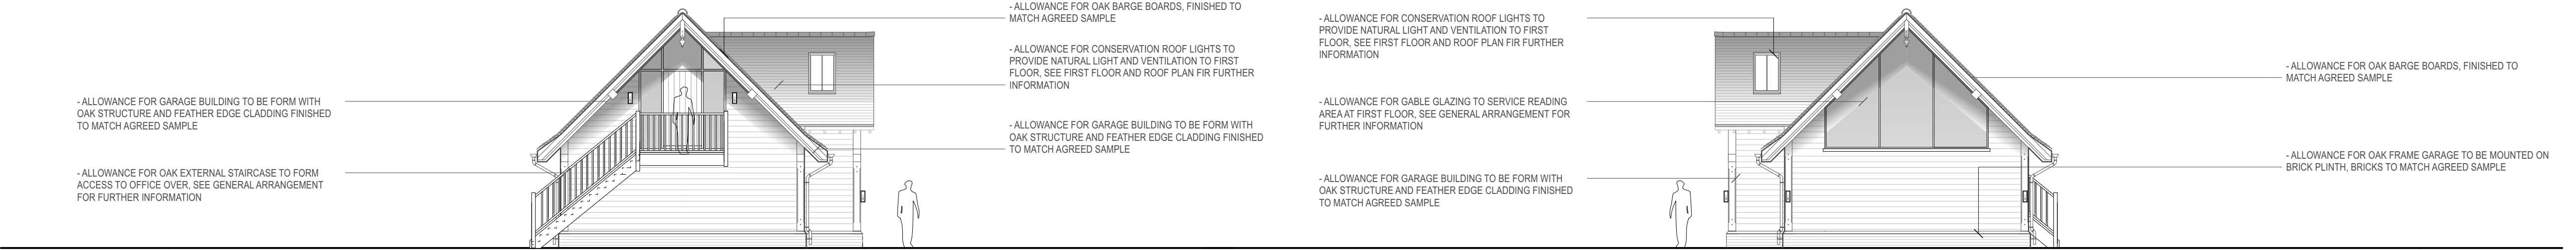

THE OLD RECTORY - SIDE ELEVATION AS PROPOSED

SCALE 1:100 ON AN A1 SHEET

THE OLD RECTORY - SIDE ELEVATION AS PROPOSED

SCALE 1:100 ON AN A1 SHEET

REV.	DATE.	BY.	AMENDMENT.	CHK.
A	24.04.23	MC	Revised layout and location of garage in accordance with flood risk report and conservation officers comments	

PLANNING



2 Lucastes Mews, Paddockhall Road,
Haywards Heath,
West Sussex, RH16 1HE
(01444) 452604
hh@gouldbaxter.co.uk
www.gouldbaxter.co.uk

NOTES:
DO NOT SCALE OFF THIS DRAWING UNLESS FOR PLANNING PURPOSES.
CHECK ALL DIMENSIONS ON SITE BEFORE ANY WORK IS COMMENCED.
ALL GOODS MATERIALS AND WORKMANSHIP MUST CONFORM WITH
CURRENT BUILDING REGULATIONS, BRITISH STANDARDS AND CODES OF
PRACTICE.

COPYRIGHT OF THIS DRAWING IS RETAINED BY GOULD BAXTER AND IT MUST
NOT BE REPRODUCED WITHOUT WRITTEN CONSENT.

CLIENT:
MR & MRS M HATCHER

PROJECT:
THE OLD RECTORY
CHURCH LANE
TWINEHAM
HAYWARDS HEATH
RH17 5NR

DRAWING:
THE OLD RECTORY - GENERAL
ARRANGEMENT AND
ELEVATIONS AS PROPOSED

DATE.	SCALE AT A1.	DRAWN BY.	MC
01.01.23	AS NOTED	CHECKED BY.	

JOB NO.	DRAWING NO.	REV.
GH298	PL.003	A