
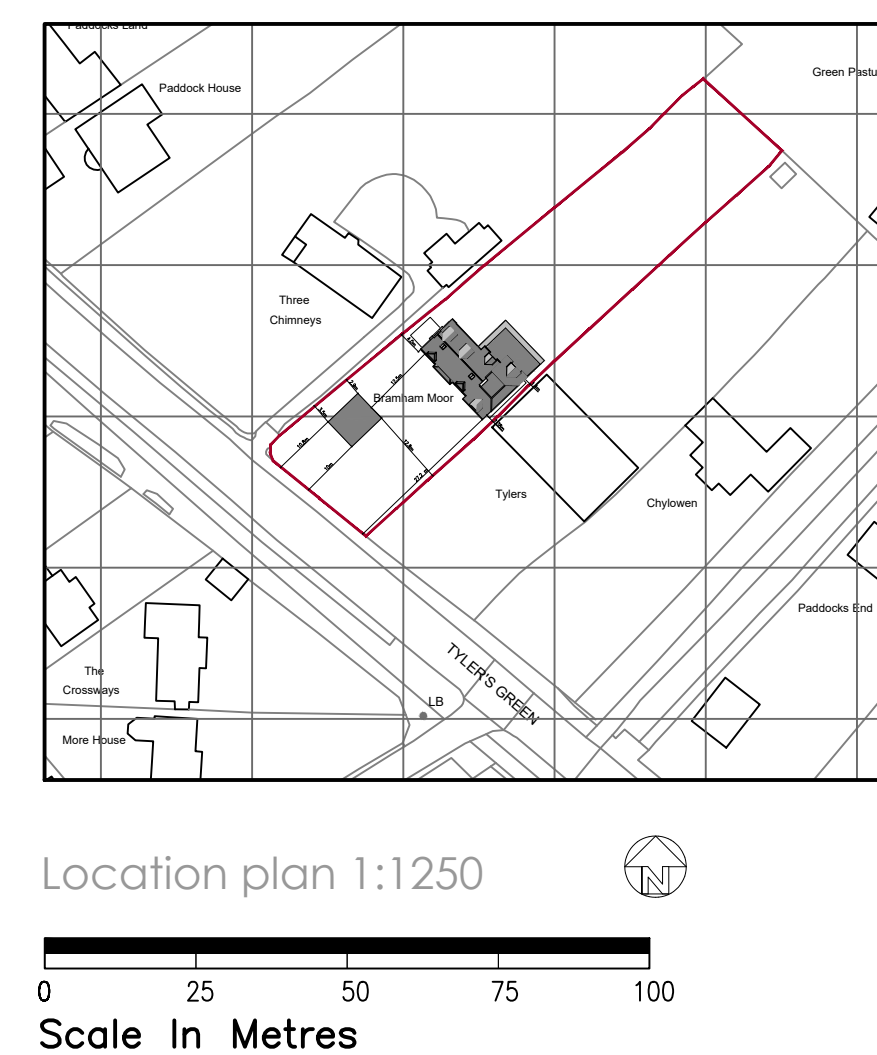
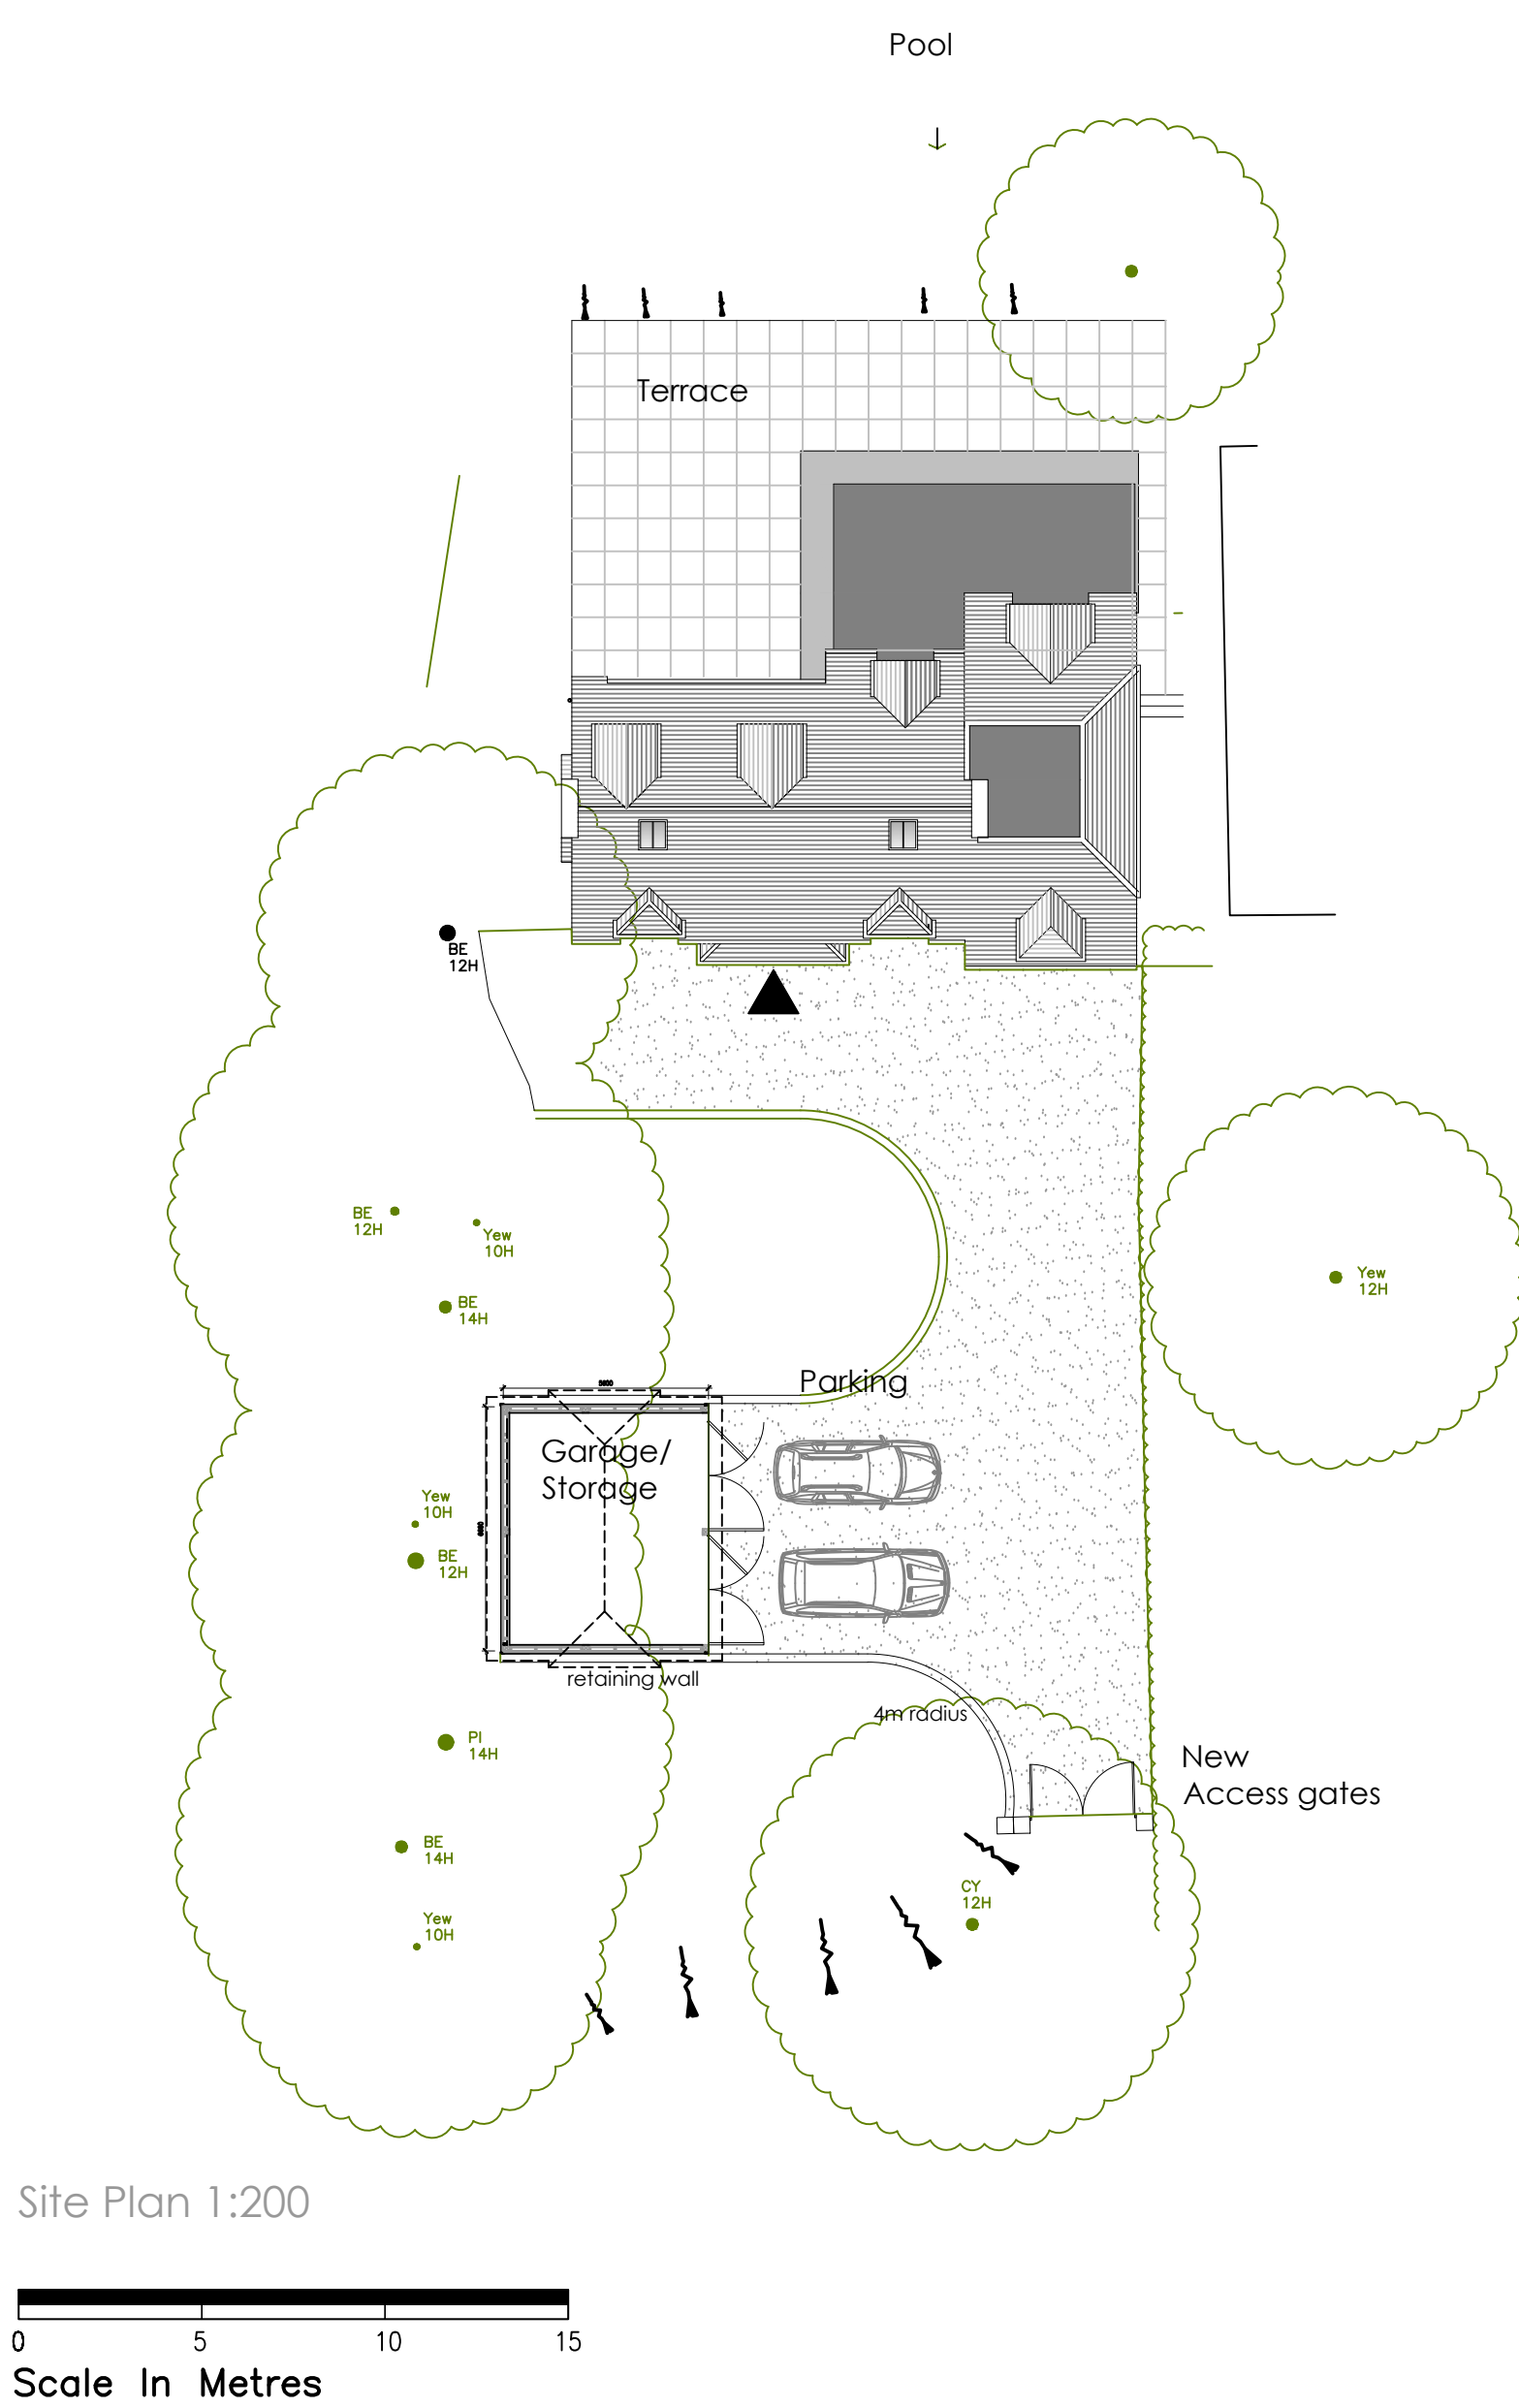
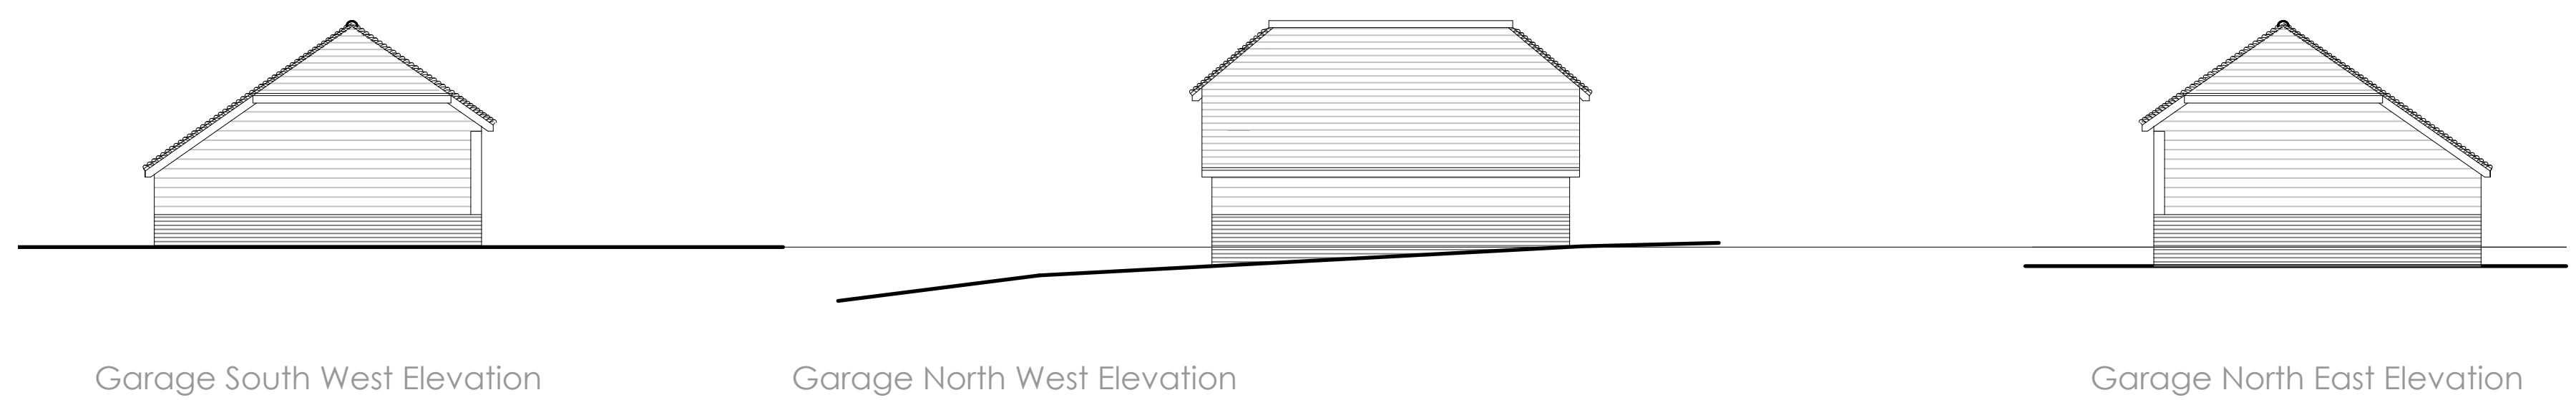
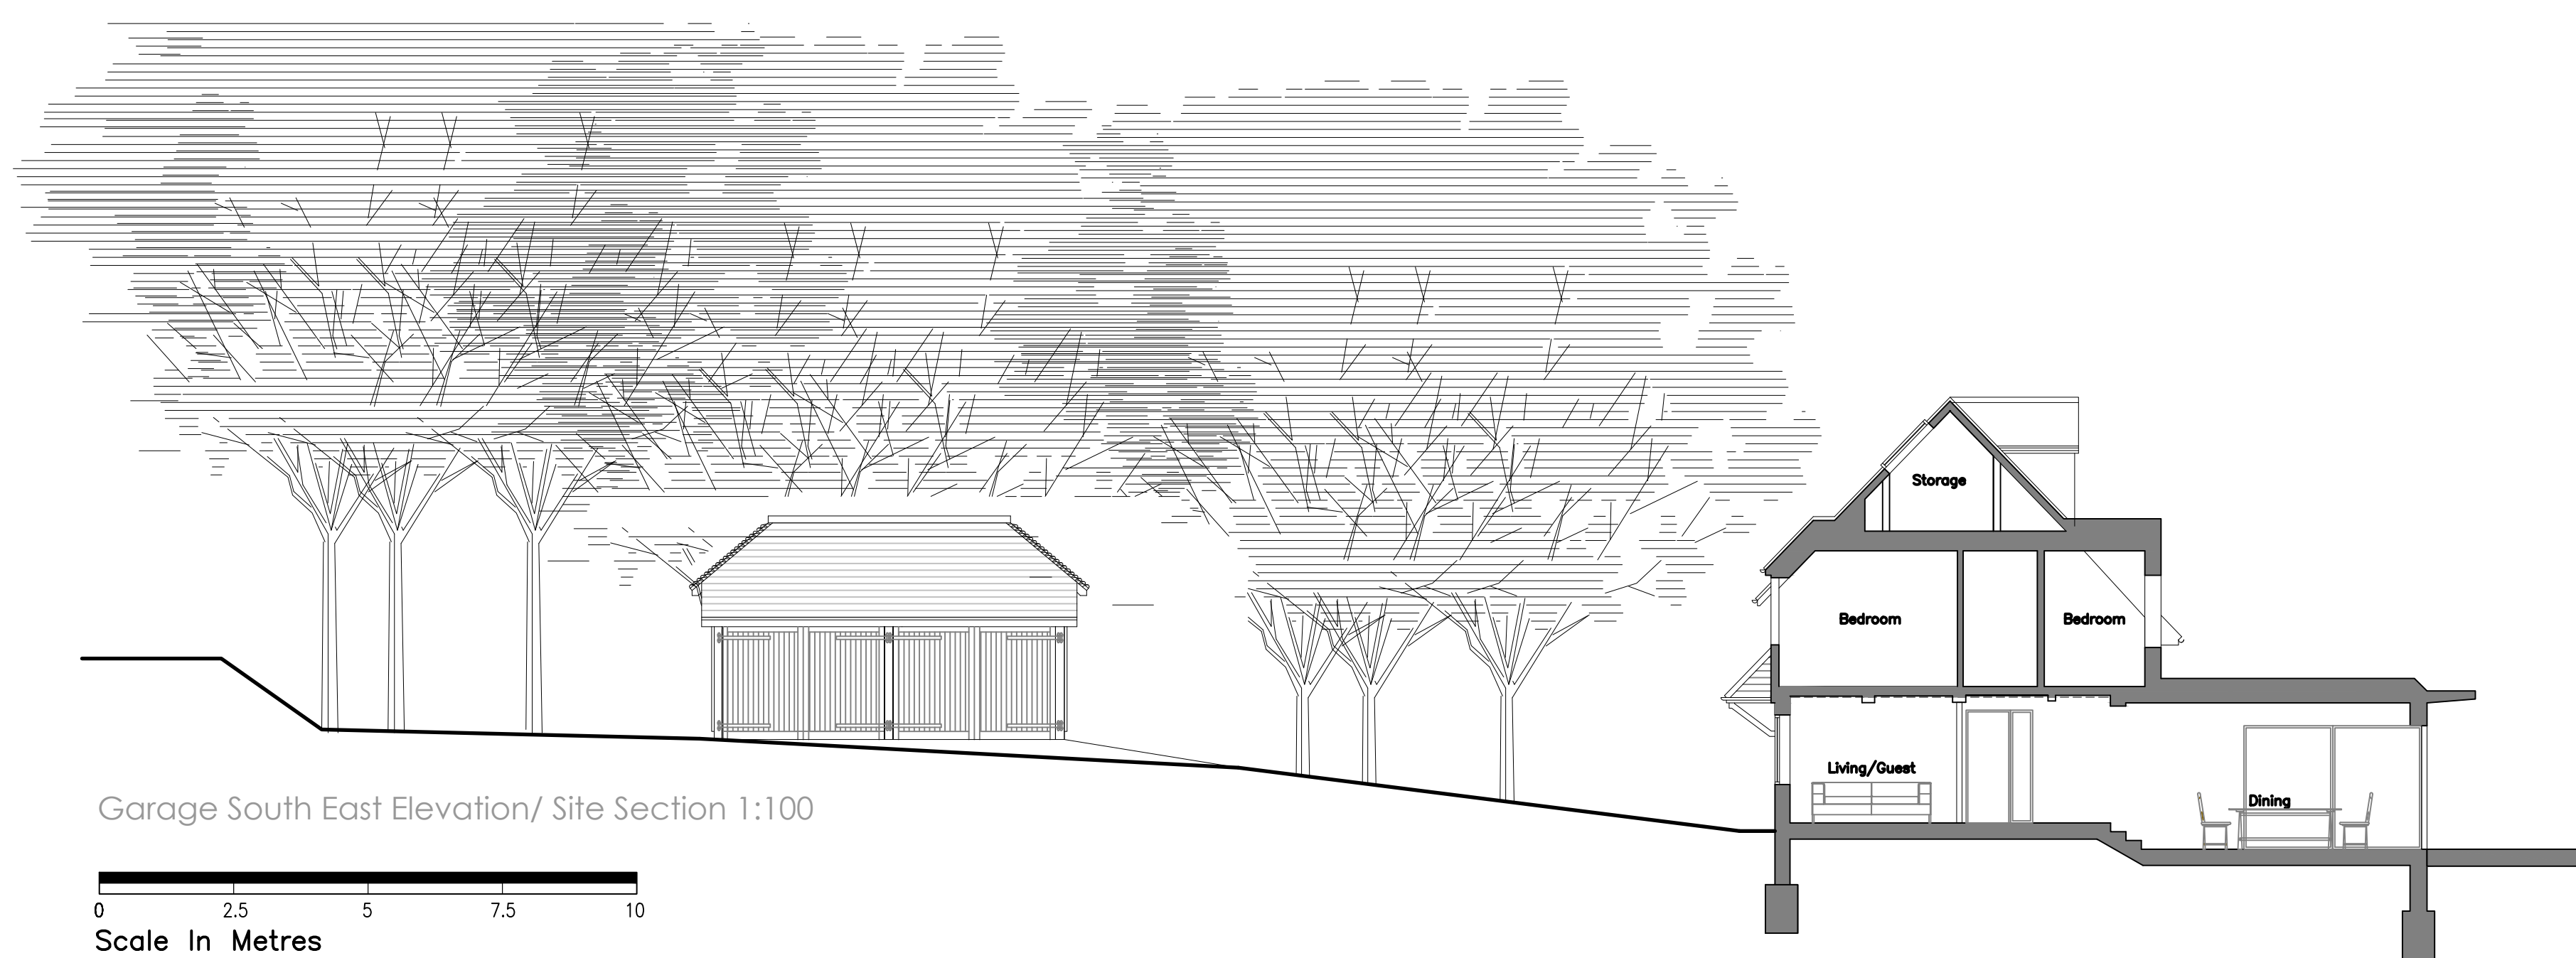


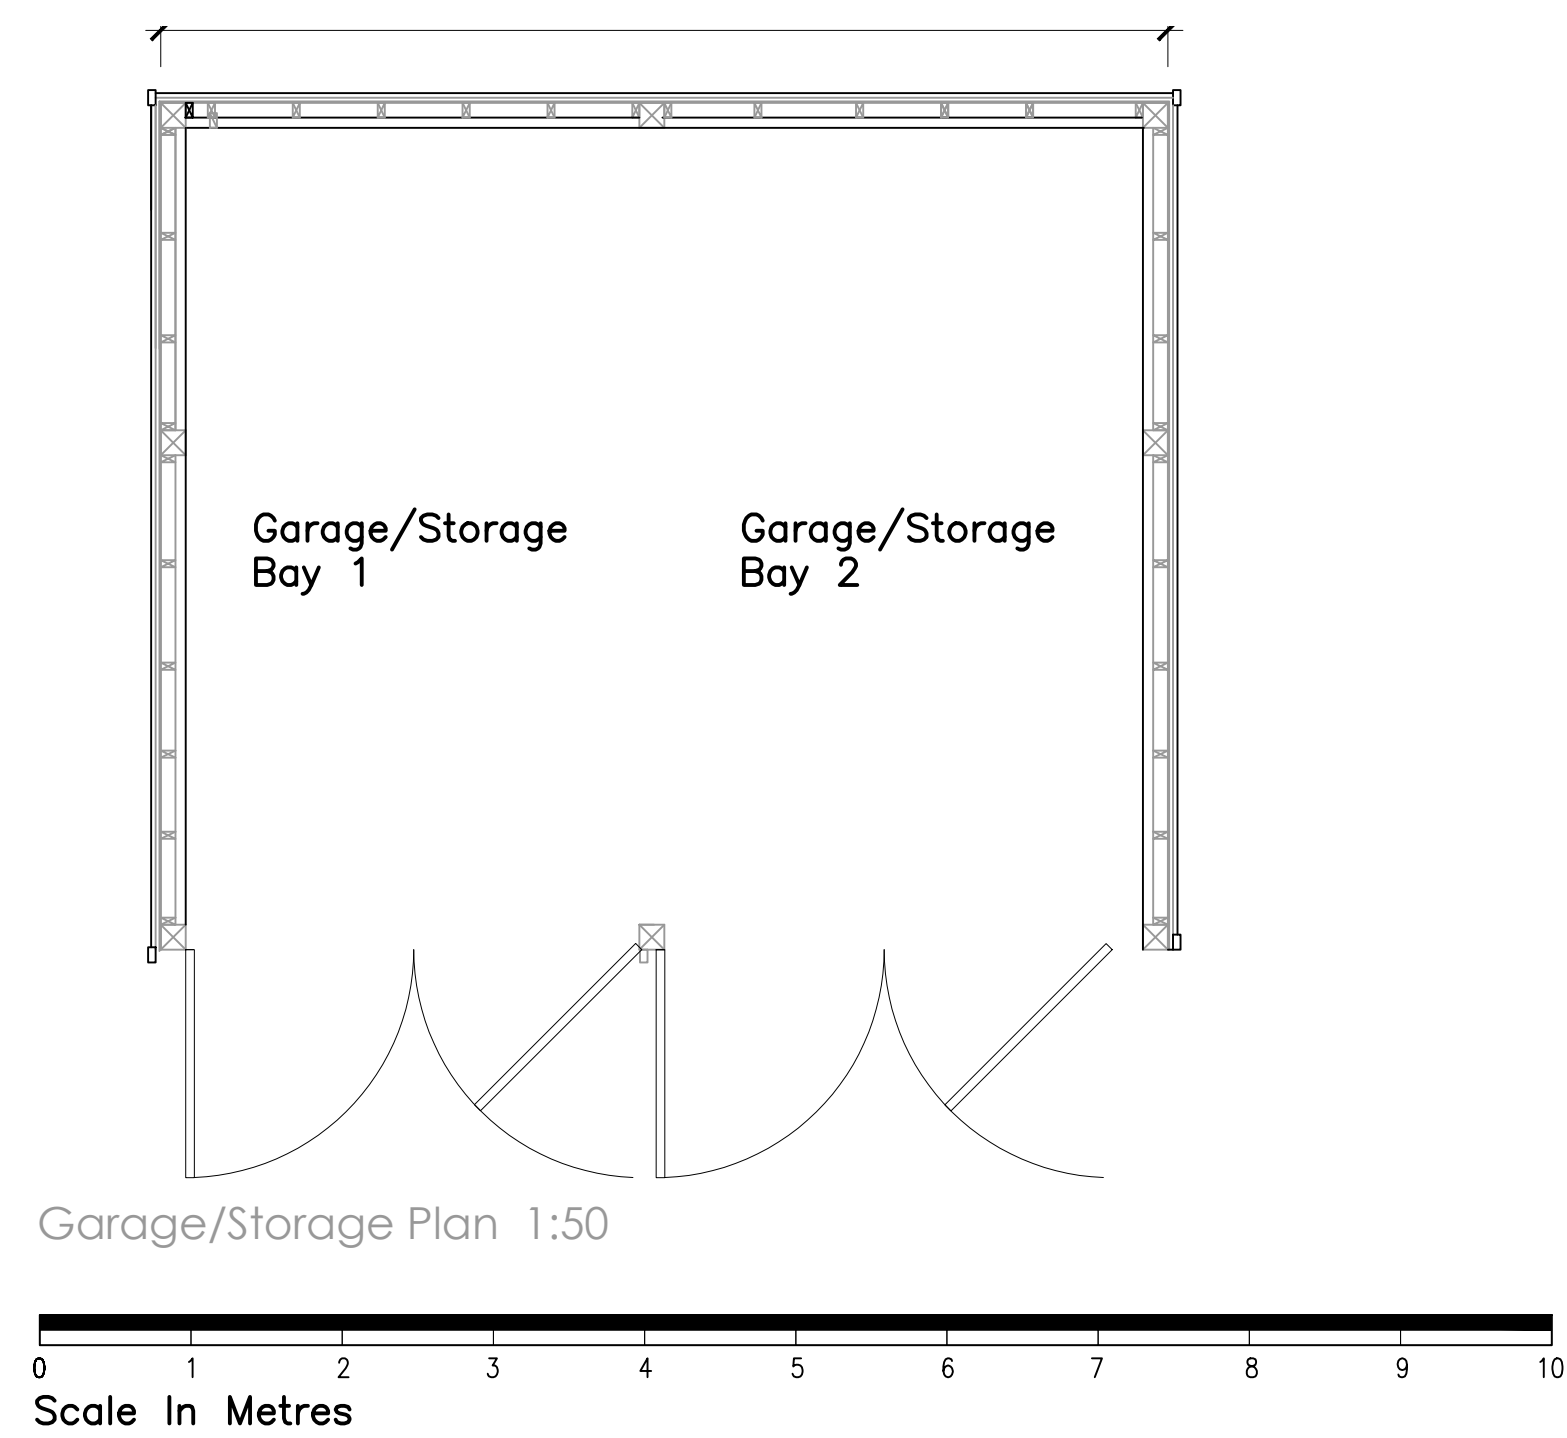

A	Jan '25	ridge to garage and section of garage changed to 35-degree pitch with cornice to lower ridge 0.9metres
rev.	date	comment
amendments		
klaarchitects		
client	Mr & Mrs D. Henderson	
job	Bramham Moor Tylers Green, Cuckfield Haywards Heath RH17 5EA	
drawing number	295.PL.03/A	
drawing title	proposed site plan Garage plan and elevations. Location & block plan	
date	Dec' '24	scale/original sheet size
		Varies @ A1
		RIBA work stage
		n/a
Do not scale off drawing Check all dimensions on site before all work is commenced All goods materials workmanship to conform with current building regulations BS5 and COPS © Copyright KLA Architects Ltd.		
kla architects limited 27 Parkside Road Haywards Heath West Sussex BN16 1PJ		
telephone 07712 649 542 Registered Office www.klaarchitects.co.uk		
Company No. 6538521 Registered Office St Peters Road, Lewes, BN16 1PJ		