

A-3

SCALE MENTIONED

DWG NO:

CLIENT NAME:
LEMON LUMBA


ADDRESS

LEMON LUMBA


DATE
16/11/2024

REVISION


DRAWING TITLE
SIX BAY GARAGE

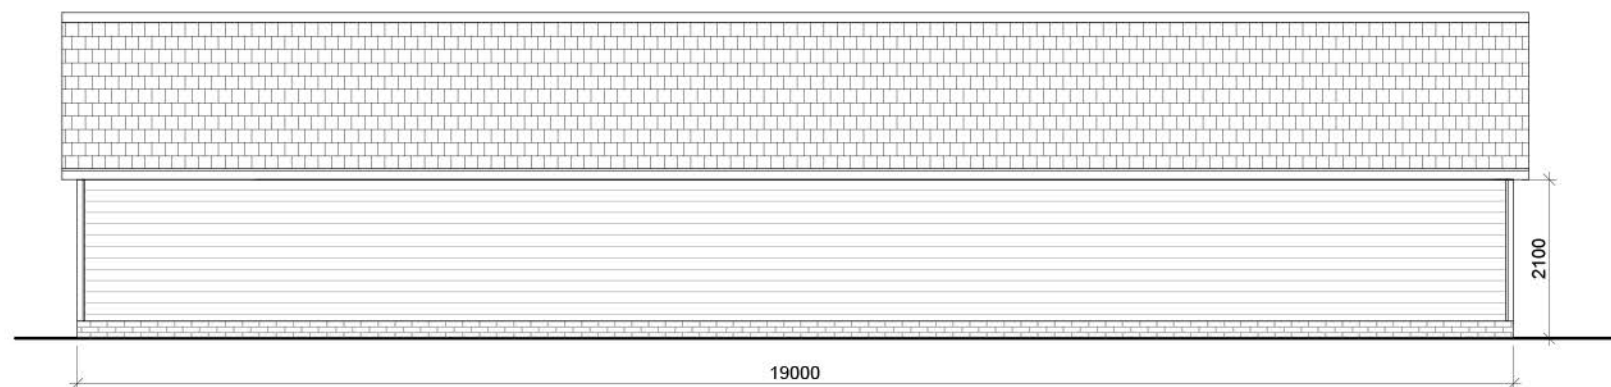


REAR ELEVATION

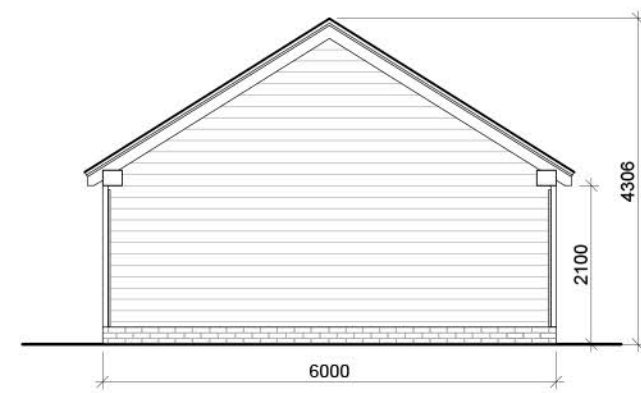


RIGHT SIDE ELEVATION

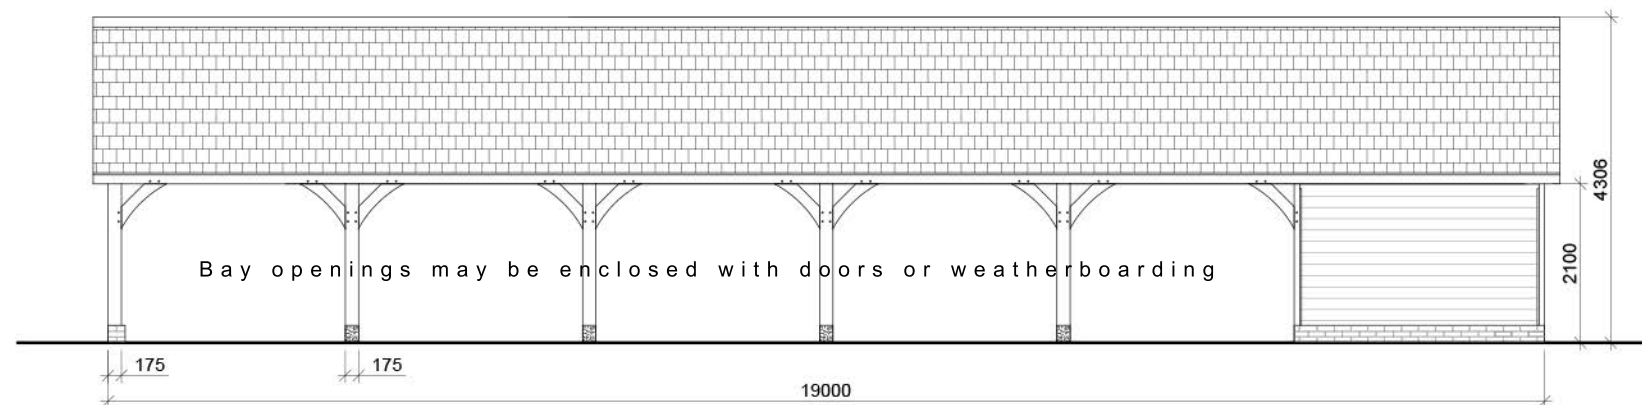

FRONT ELEVATION

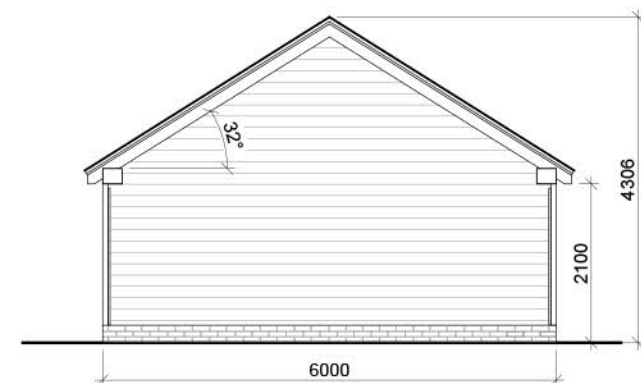

LEFT SIDE ELEVATION

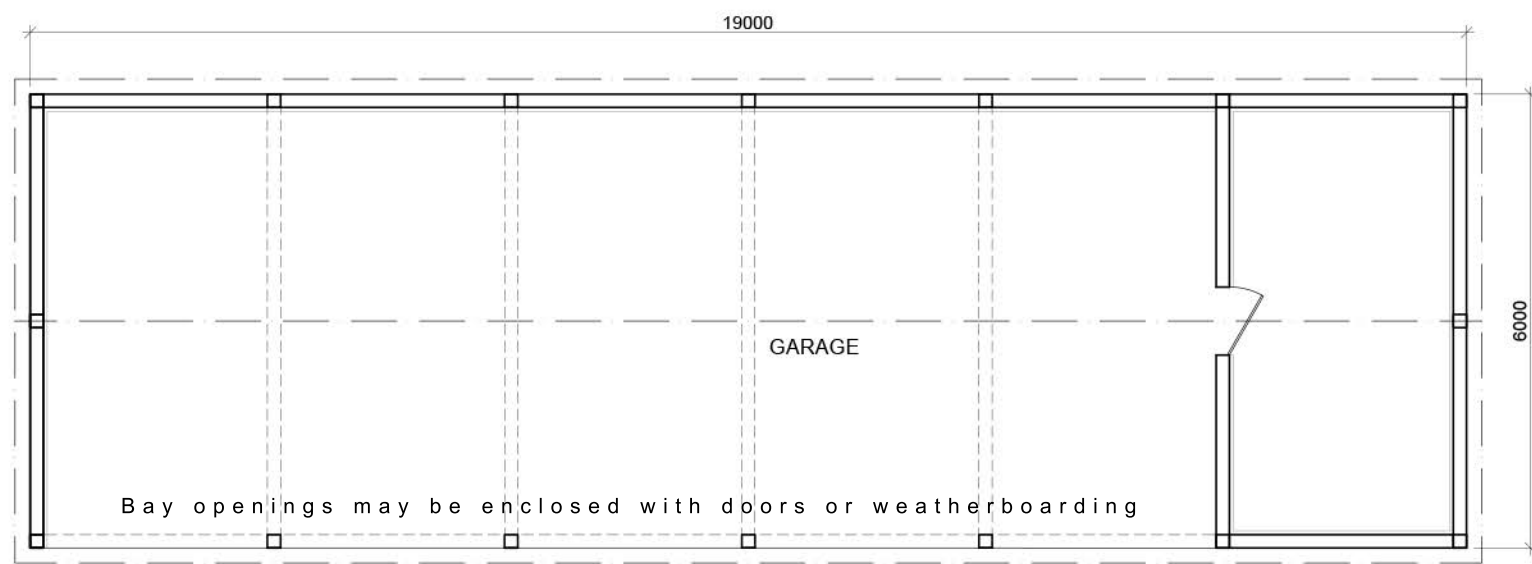

GROUND FLOOR PLAN

