



All work to comply with
current building regulations
and codes of practice
Do not scale from drawings
all dimensions to be checked
on site before the start of
any work
All Proposed External Materials to Match
Existing External Materials




Existing Front Elevation Scale 1:100

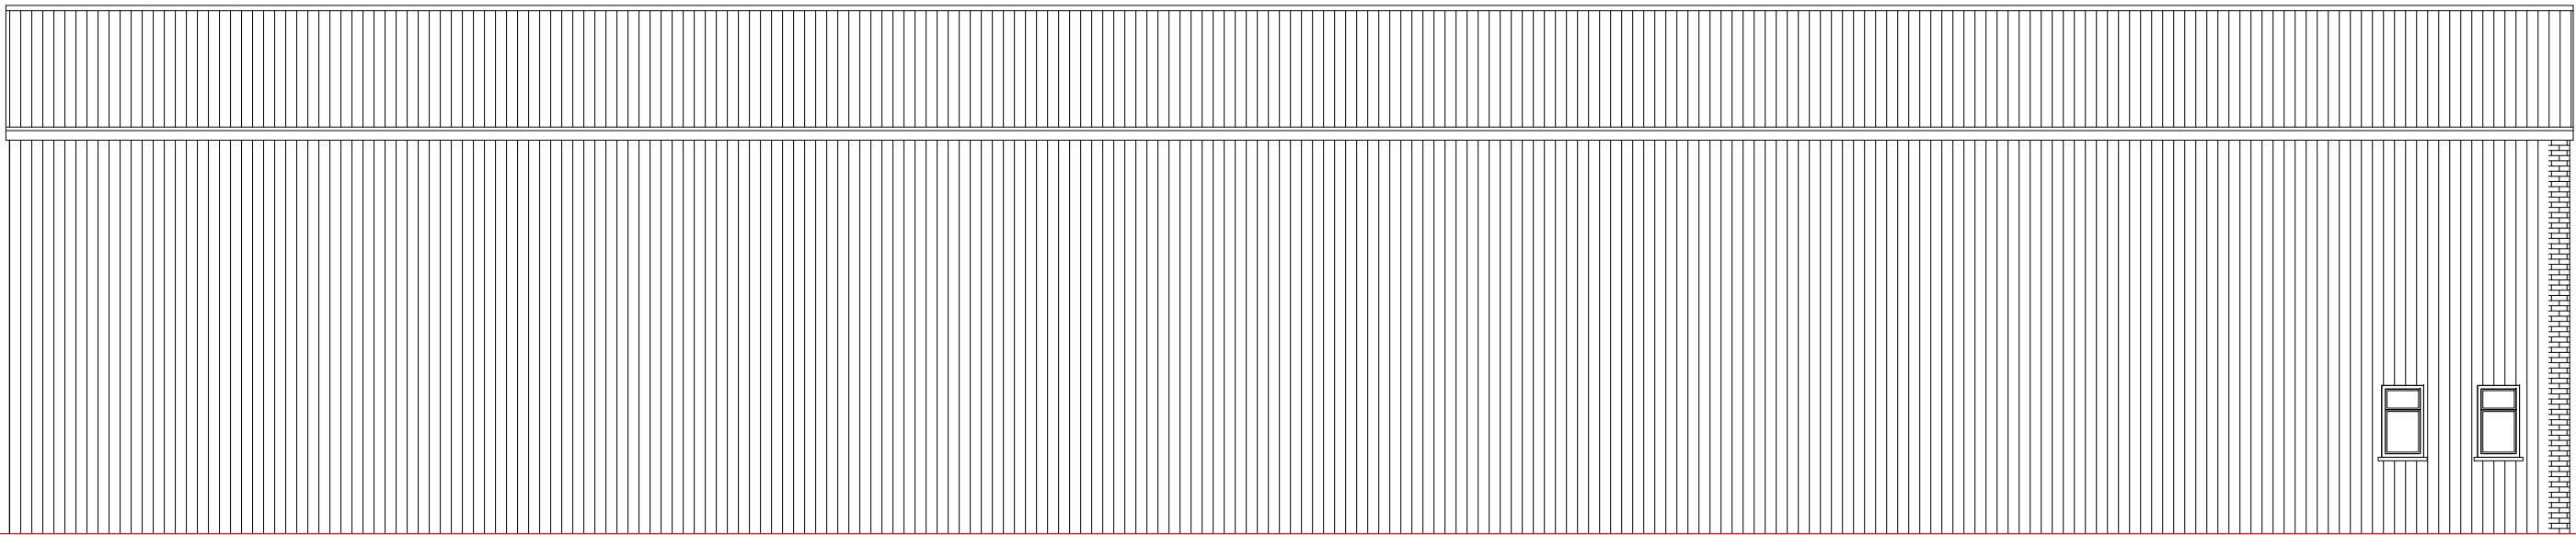



Proposed Side Elevation Scale 1:100

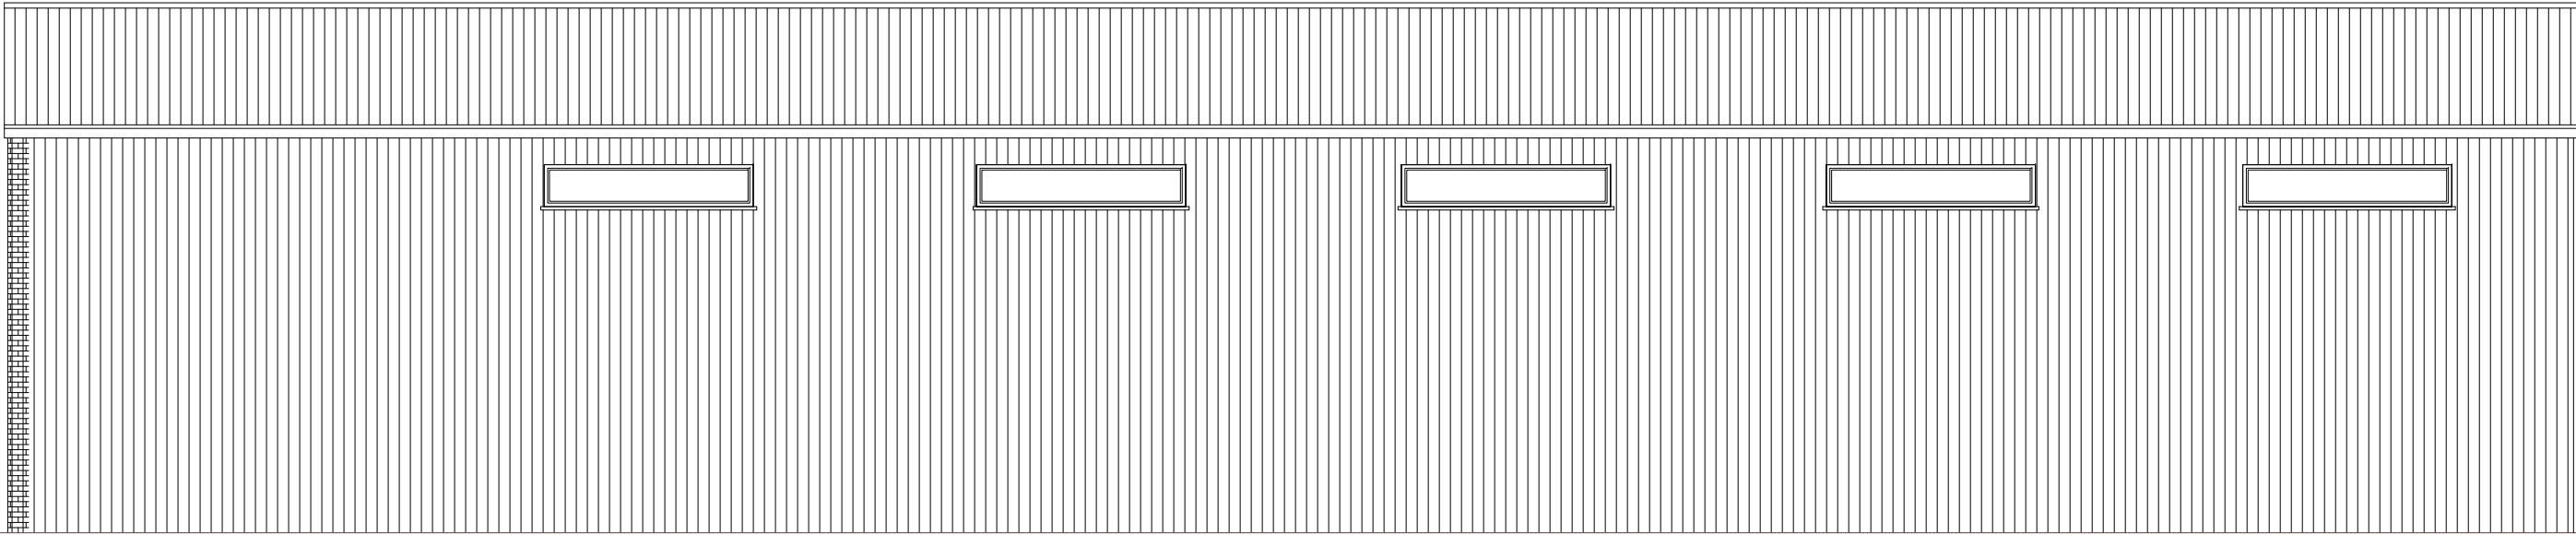

Proposed Side Elevation Scale 1:100

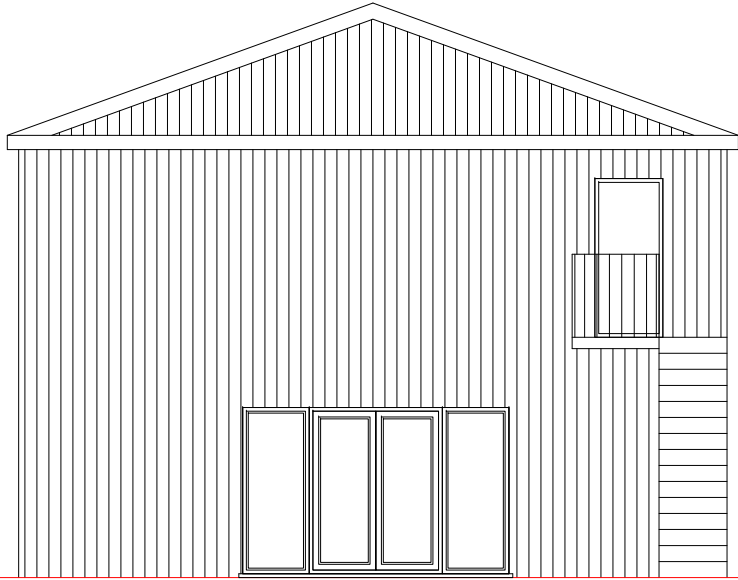

Proposed Rear Elevation Scale 1:100

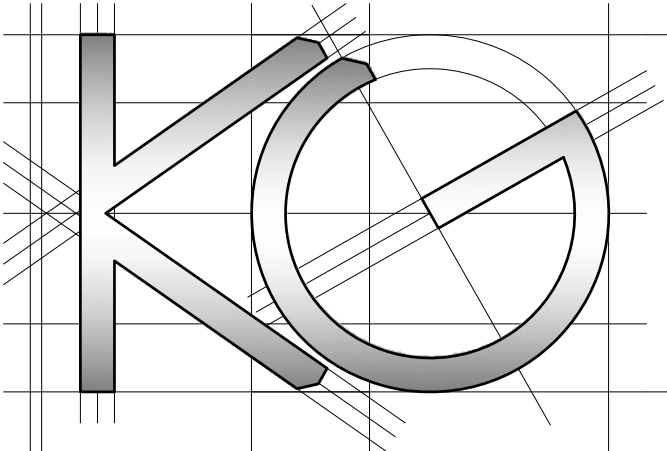 

Site Address:

10 Victoria Way
Burgess Hill
RH15 9NF

Drawing Content:

Proposed Elevations

Drawings No:

10victoriaway/2024/06

Date Drawn:

29th November 2024

Planning Issue

Drawings Scale:

1:100 @ A2

Drawn By:

KG

Revision:

A

B

C

01
25

01
25

03
05

8