



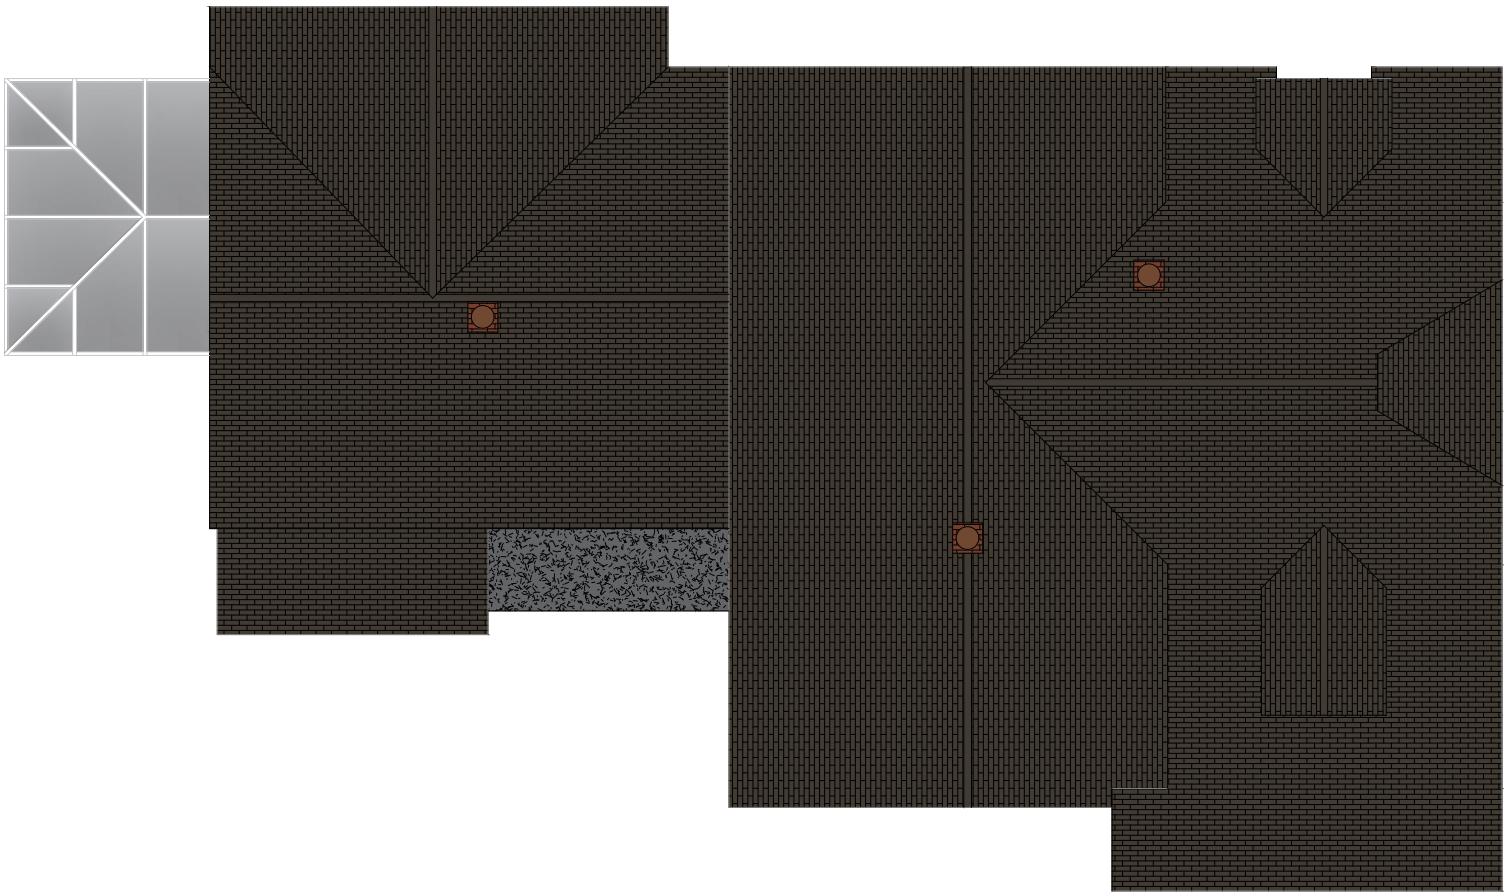


EXISTING ROOF PLAN

 

- Notes:
- 1) All Dimensions to be checked on site.
 - 2) All works to comply with the current building regulations
 - 3) All works may be subject to revision on site.
 - 4) All drawings are the copyright of CGA Design & Build
 - 5) This drawing may not be copied without prior permission.
 - 6) All dimensions are in millimeters unless otherwise stated.

Legend:

Site boundary

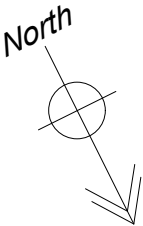

CGA Design & Build Ltd

Castle House
Park Road,
Banstead, Surrey
SM7 3BT

Tel: 01737 850 817 / 07554 308 866
Email: info@cga-db.com
www.cga-db.com

CLIENT

George & Charlotte
Alston

PROJECT:

Dens Barn Farm,
Stonecross Lane,
Lindfield, Haywards
Heath, RH16 2QU

DRAWING TITLE:

Existing Roof Plan

PURPOSE:

Planning

SCALE:
1:100

SIZE:
A3

DRAWN: EM	CHECKED: BE	DATE JUNE 25
--------------	----------------	-----------------

DRAWING No. 1829 103	REVISION:
-------------------------	-----------