



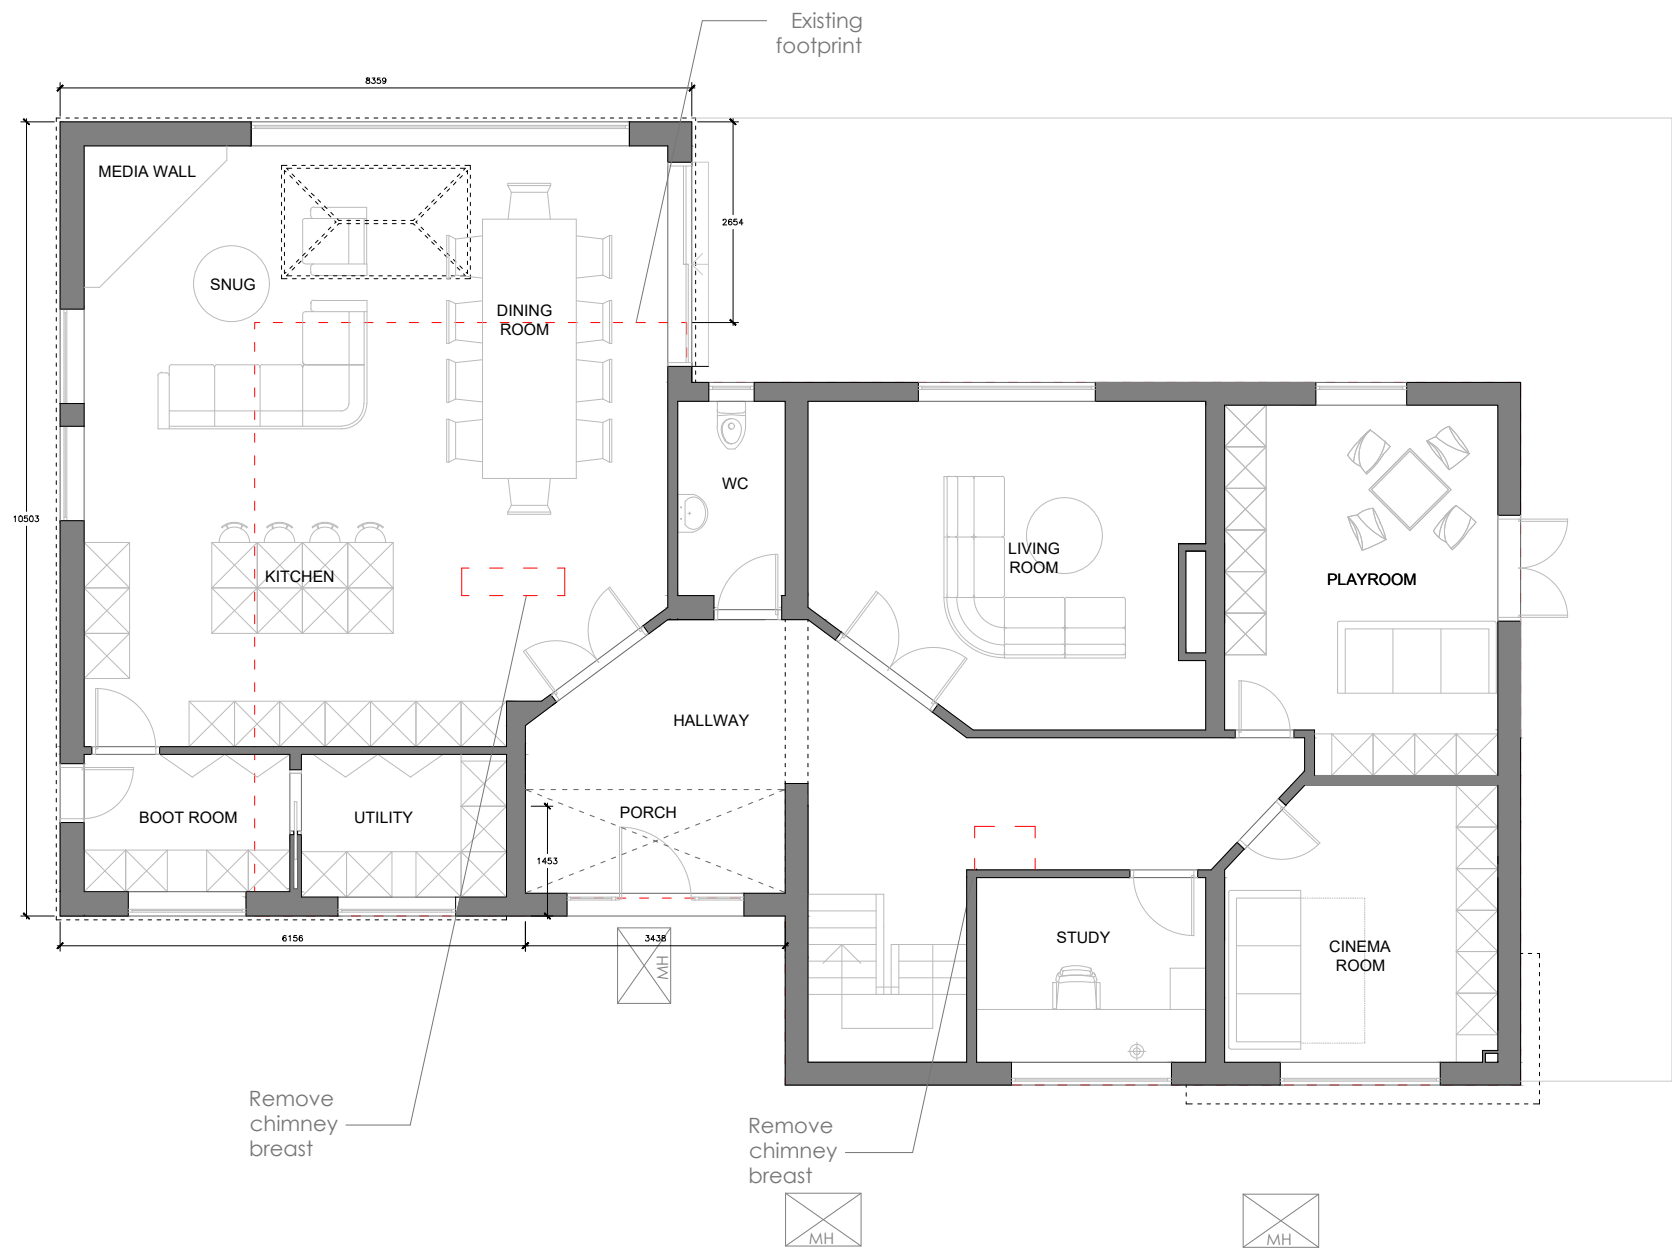


PROPOSED GROUND FLOOR

 

Notes:
1) All Dimensions to be checked on site.
2) All works to comply with the current building regulations
3) All works may be subject to revision on site.
4) All drawings are the copyright of CGA Design & Build
5) This drawing may not be copied without prior permission.
6) All dimensions are in millimeters unless otherwise stated.

Legend:

Site boundary

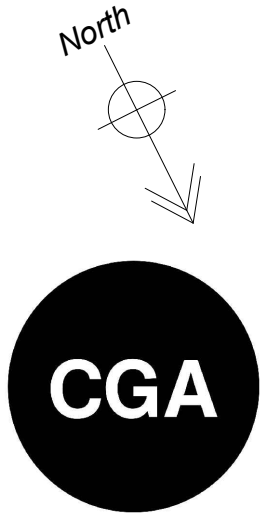

CGA Design & Build Ltd
Castle House
Park Road,
Banstead, Surrey
SM7 3BT

Tel: 01737 850 817 / 07554 308 866
Email: info@cga-db.com
www.cga-db.com

CLIENT

George & Charlotte Alston

PROJECT:

**Dens Barn Farm,
Stonecross Lane,
Lindfield, Haywards Heath, RH16 2QU**

DRAWING TITLE:

Proposed Ground Floor Plan

PURPOSE:

Planning

SCALE: **1:100** SIZE: **A3**

DRAWN: EM	CHECKED: BE	DATE: DEC 25
-----------	-------------	--------------

DRAWING No. **1829 201** REVISION: