


Notes:
1) All Dimensions to be checked on site.
2) All works to comply with the current building regulations
3) All works may be subject to revision on site.
4) All drawings are the copyright of CGA Design & Build
5) This drawing may not be copied without prior permission.
6) All dimensions are in millimeters unless otherwise stated.

Legend:
 Site boundary

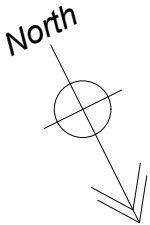

CGA Design & Build Ltd

Castle House
Park Road,
Banstead, Surrey
SM7 3BT

Tel: 01737 850 817 / 07554 308 866
Email: info@cga-db.com
www.cga-db.com

CLIENT

George & Charlotte
Alston

PROJECT:

Dens Barn Farm,
Stonecross Lane,
Lindfield, Haywards
Heath, RH16 2QU

DRAWING TITLE:

Proposed First Floor Plan

PURPOSE:

Planning

SCALE:


1:100

SIZE:

A3

DRAWN: EM	CHECKED: BE	DATE DEC 25
--------------	----------------	----------------

DRAWING No. 1829 202	REVISION:
-------------------------	-----------

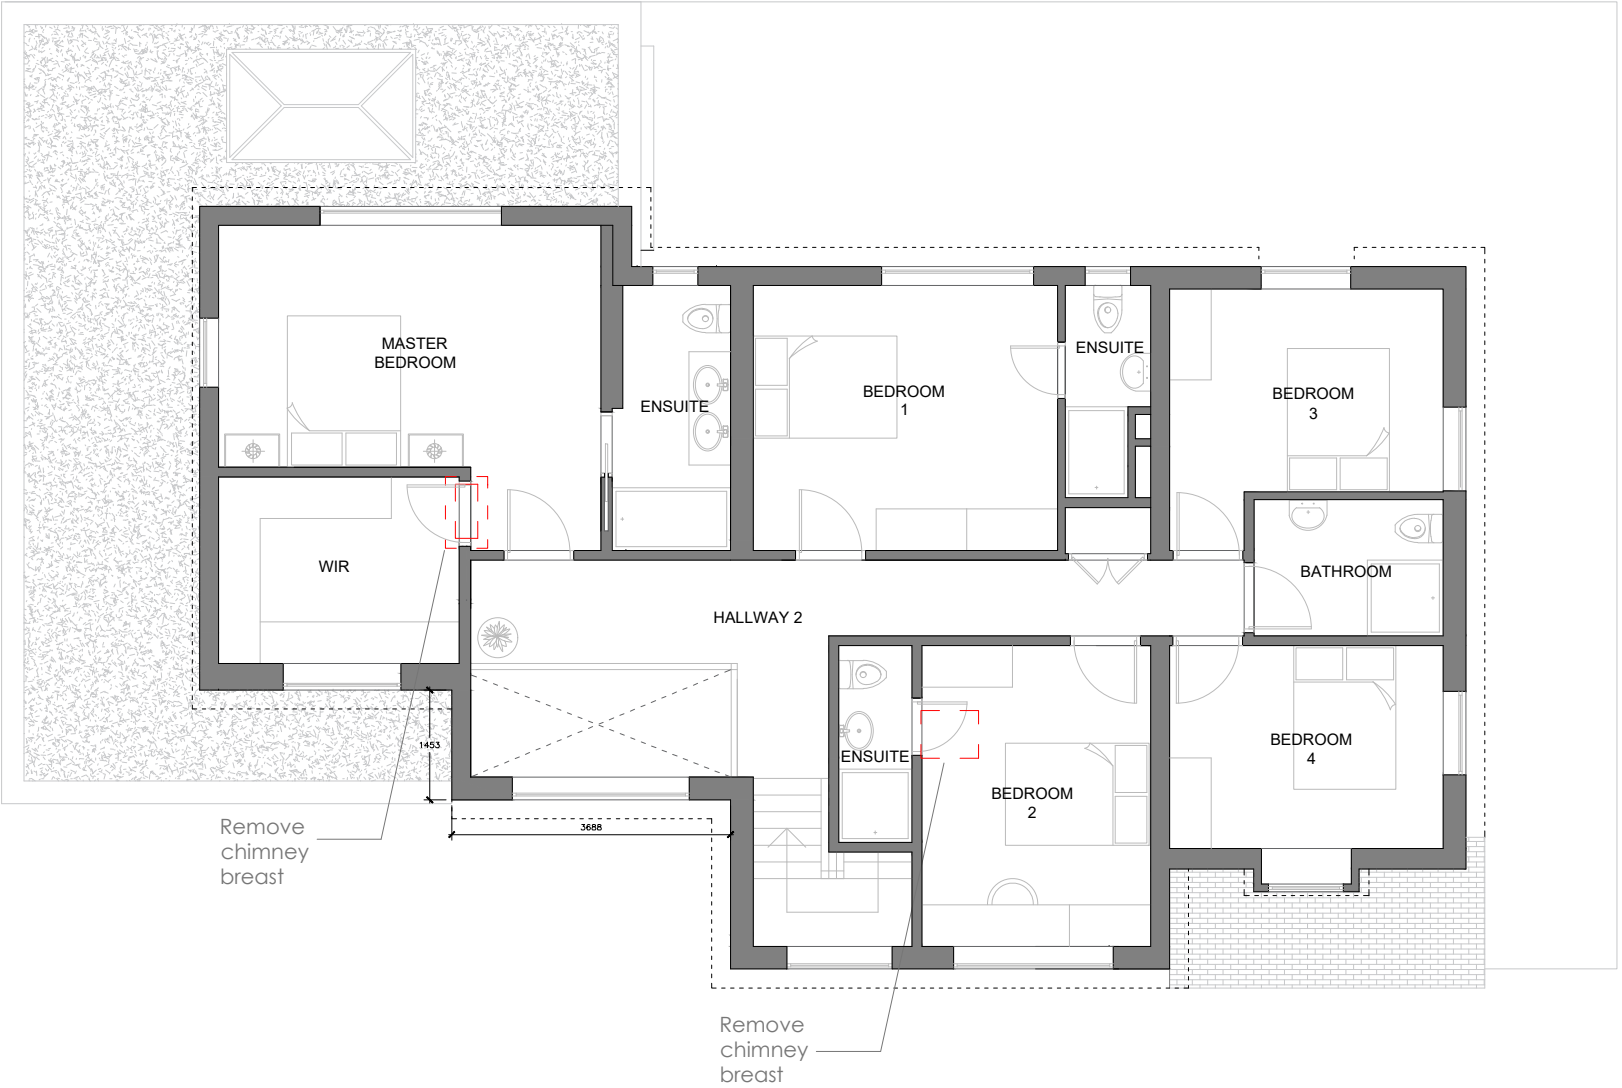

PROPOSED FIRST FLOOR

