
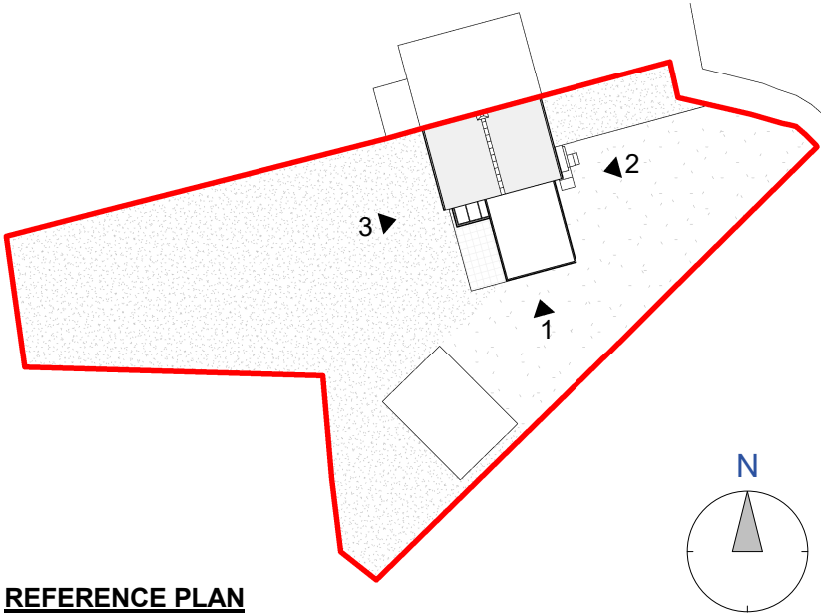


DRAWINGS CAN BE SCALED FOR PLANNING ONLY, DO NOT SCALE FOR ANY OTHER PURPOSE. ALL DIMENSIONS TO BE CHECKED ON SITE AND ANY DISCREPANCIES TO BE NOTIFIED TO THE ARCHITECT IMMEDIATELY. ALL DRAWINGS TO BE READ IN ACCORDANCE WITH CURRENT BUILDING REGULATIONS, RELEVANT CODES OF PRACTICE AND BRITISH STANDARDS.

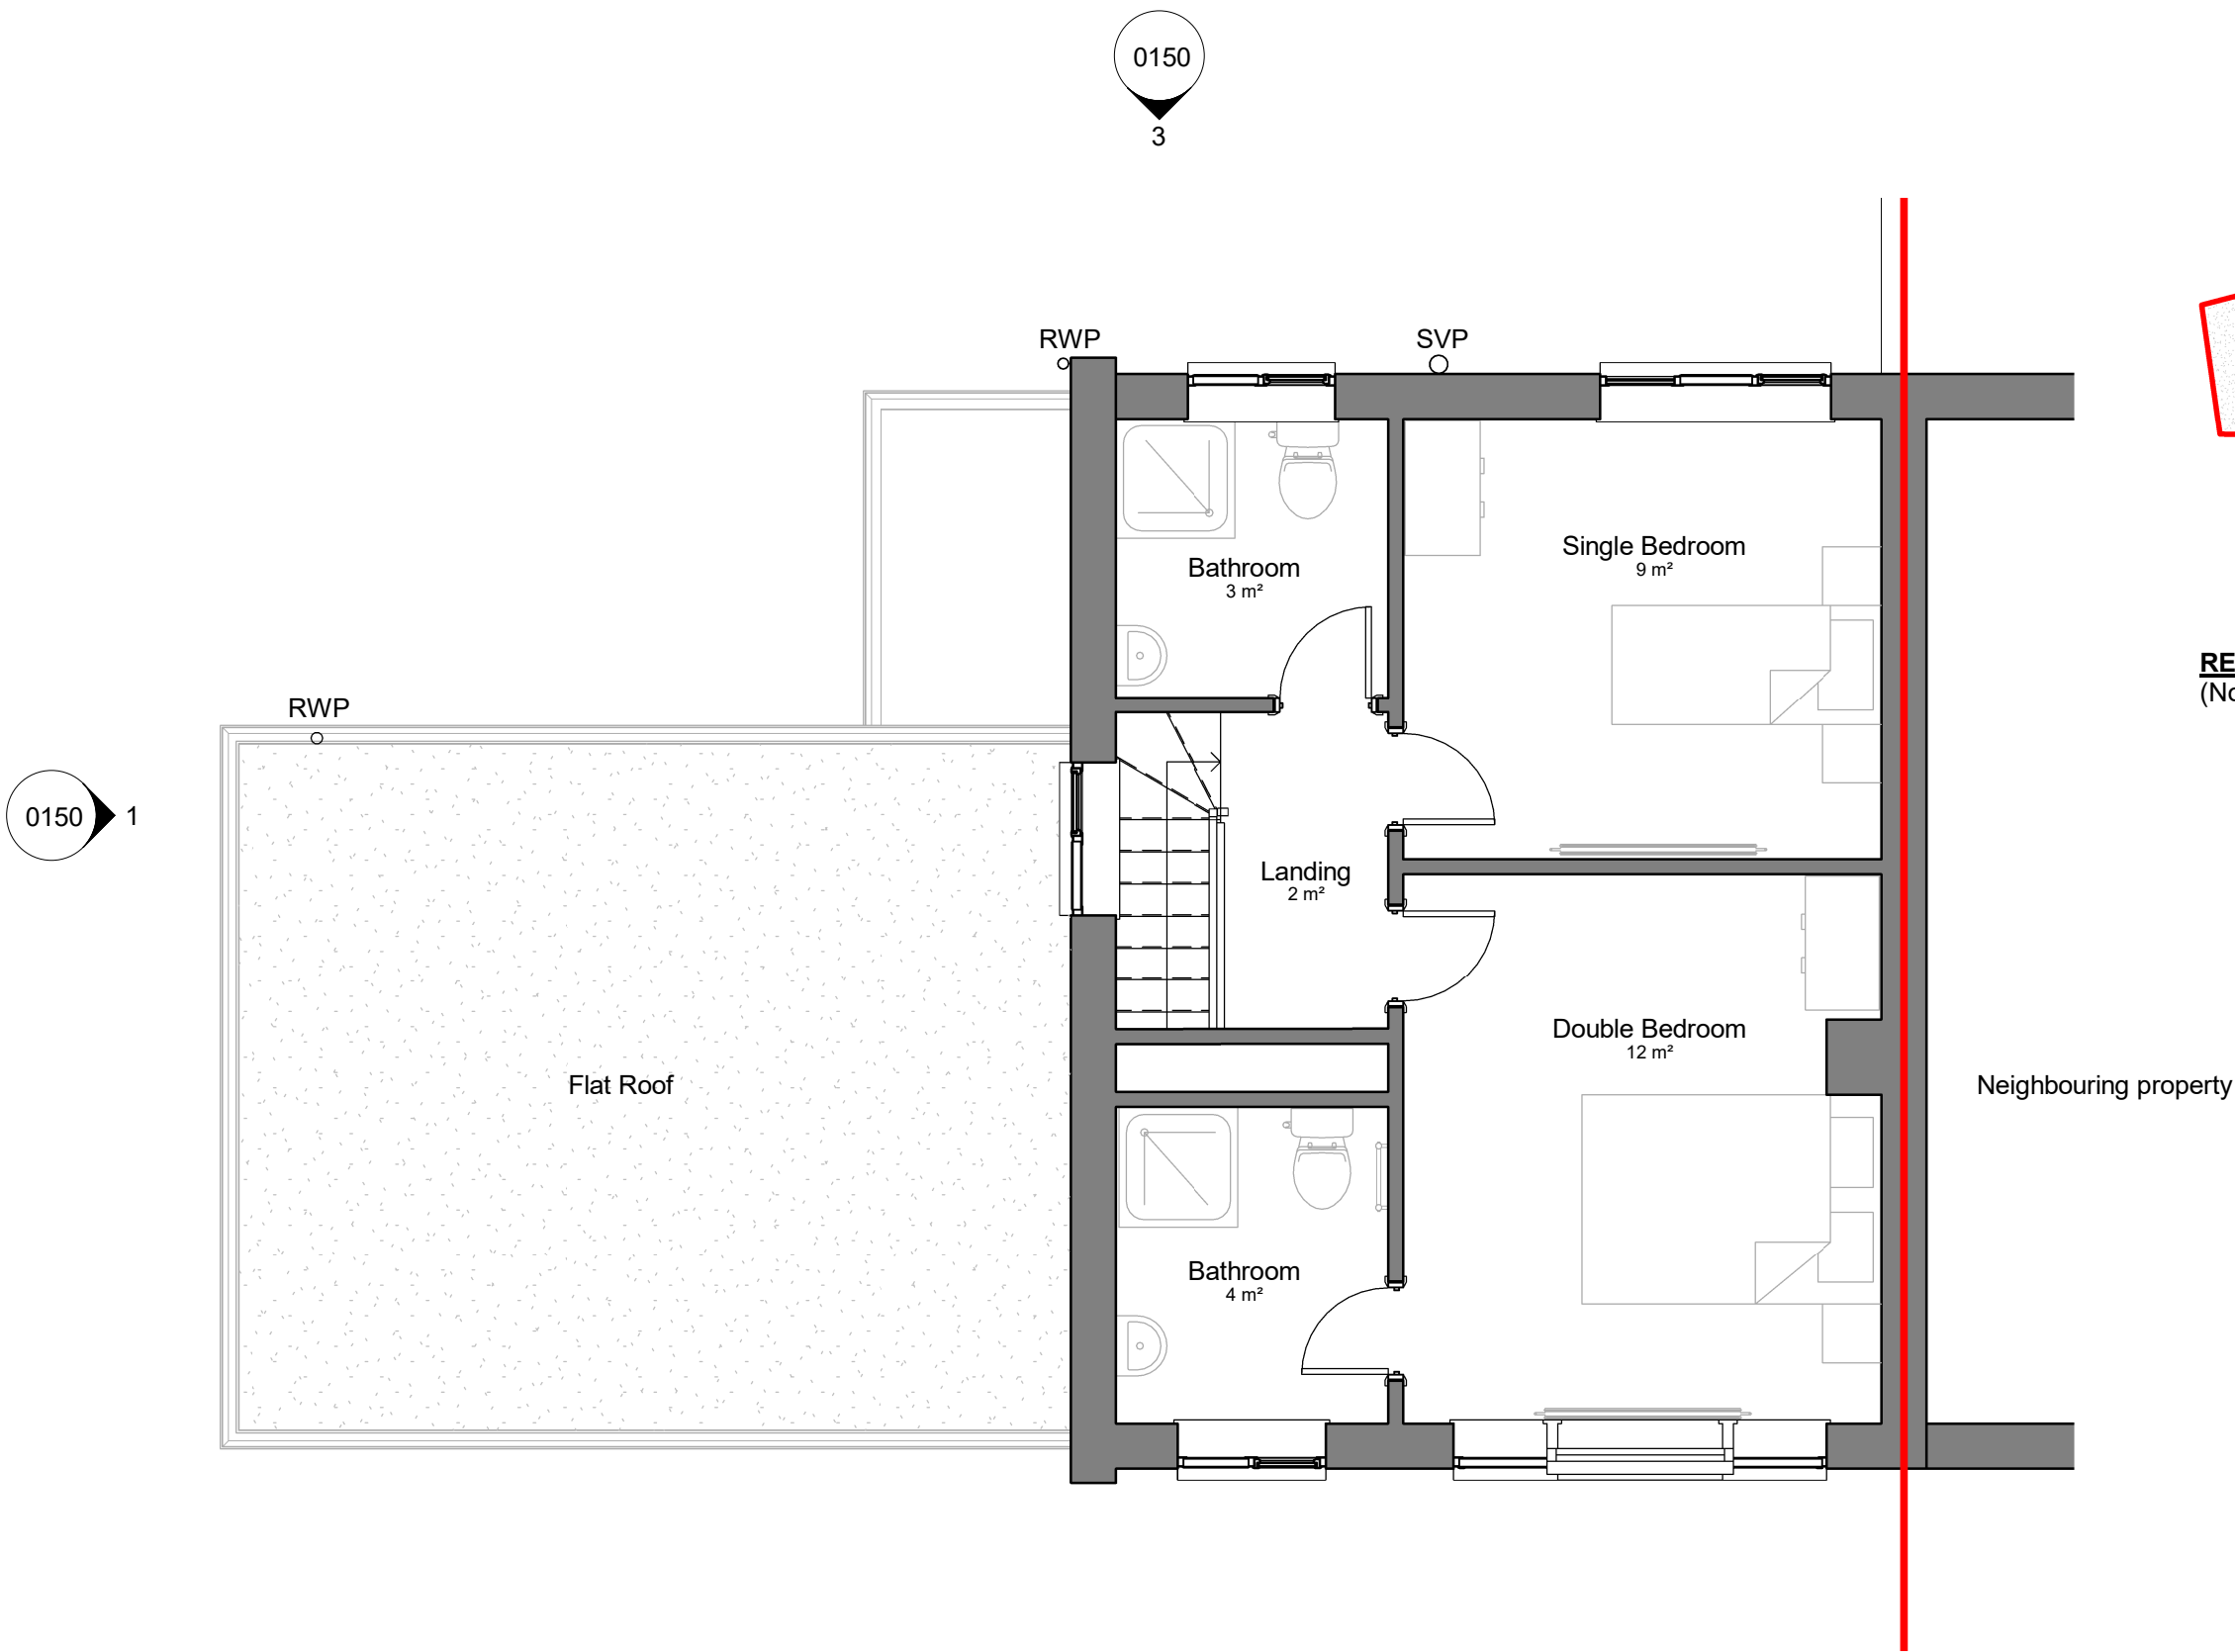

REFERENCE PLAN
(Not to scale).

Drawing Key:

- Site Application Boundary
- Existing Building Footprint - 66.8m²

P4	MO	09/12/25	Planning Set
P3		25/11/25	Draft Planning Set
P2		18/10/25	Existing Drawings Updates
P1		10/10/25	Existing Drawings - Initial Issue

Revision Schedule

COWAN
ARCHITECTS

West Sussex | London | Dublin

T. 01342 410242

info@cowan-architects.co.uk | www.cowan-architects.co.uk

Job: 38 Akehurst Close, Copthorne

Client: Stewart Finnie

Address: 38 Akehurst Close Copthorne,
Crawley, RH10 3QQ

Drawing: Existing First Floor Plan

PLANNING

Project Ref.	Drg No.	Suitability.	Rev.
2538	0111	S4	P4
Size:	Scale:	Drawn:	Checked:
A3	As indicated	OSD	MO
BIM Ref.	Date:		
2538-CAL-XX-01-DR-A-0111_S4-P4	09/12/25		