


DRAWINGS CAN BE SCALED FOR PLANNING ONLY, DO NOT SCALE FOR ANY OTHER PURPOSE. ALL DIMENSIONS TO BE CHECKED ON SITE AND ANY DISCREPANCIES TO BE NOTIFIED TO THE ARCHITECT IMMEDIATELY. ALL DRAWINGS TO BE READ IN ACCORDANCE WITH CURRENT BUILDING REGULATIONS, RELEVANT CODES OF PRACTICE AND BRITISH STANDARDS.

Drawing Key:

Site Application Boundary

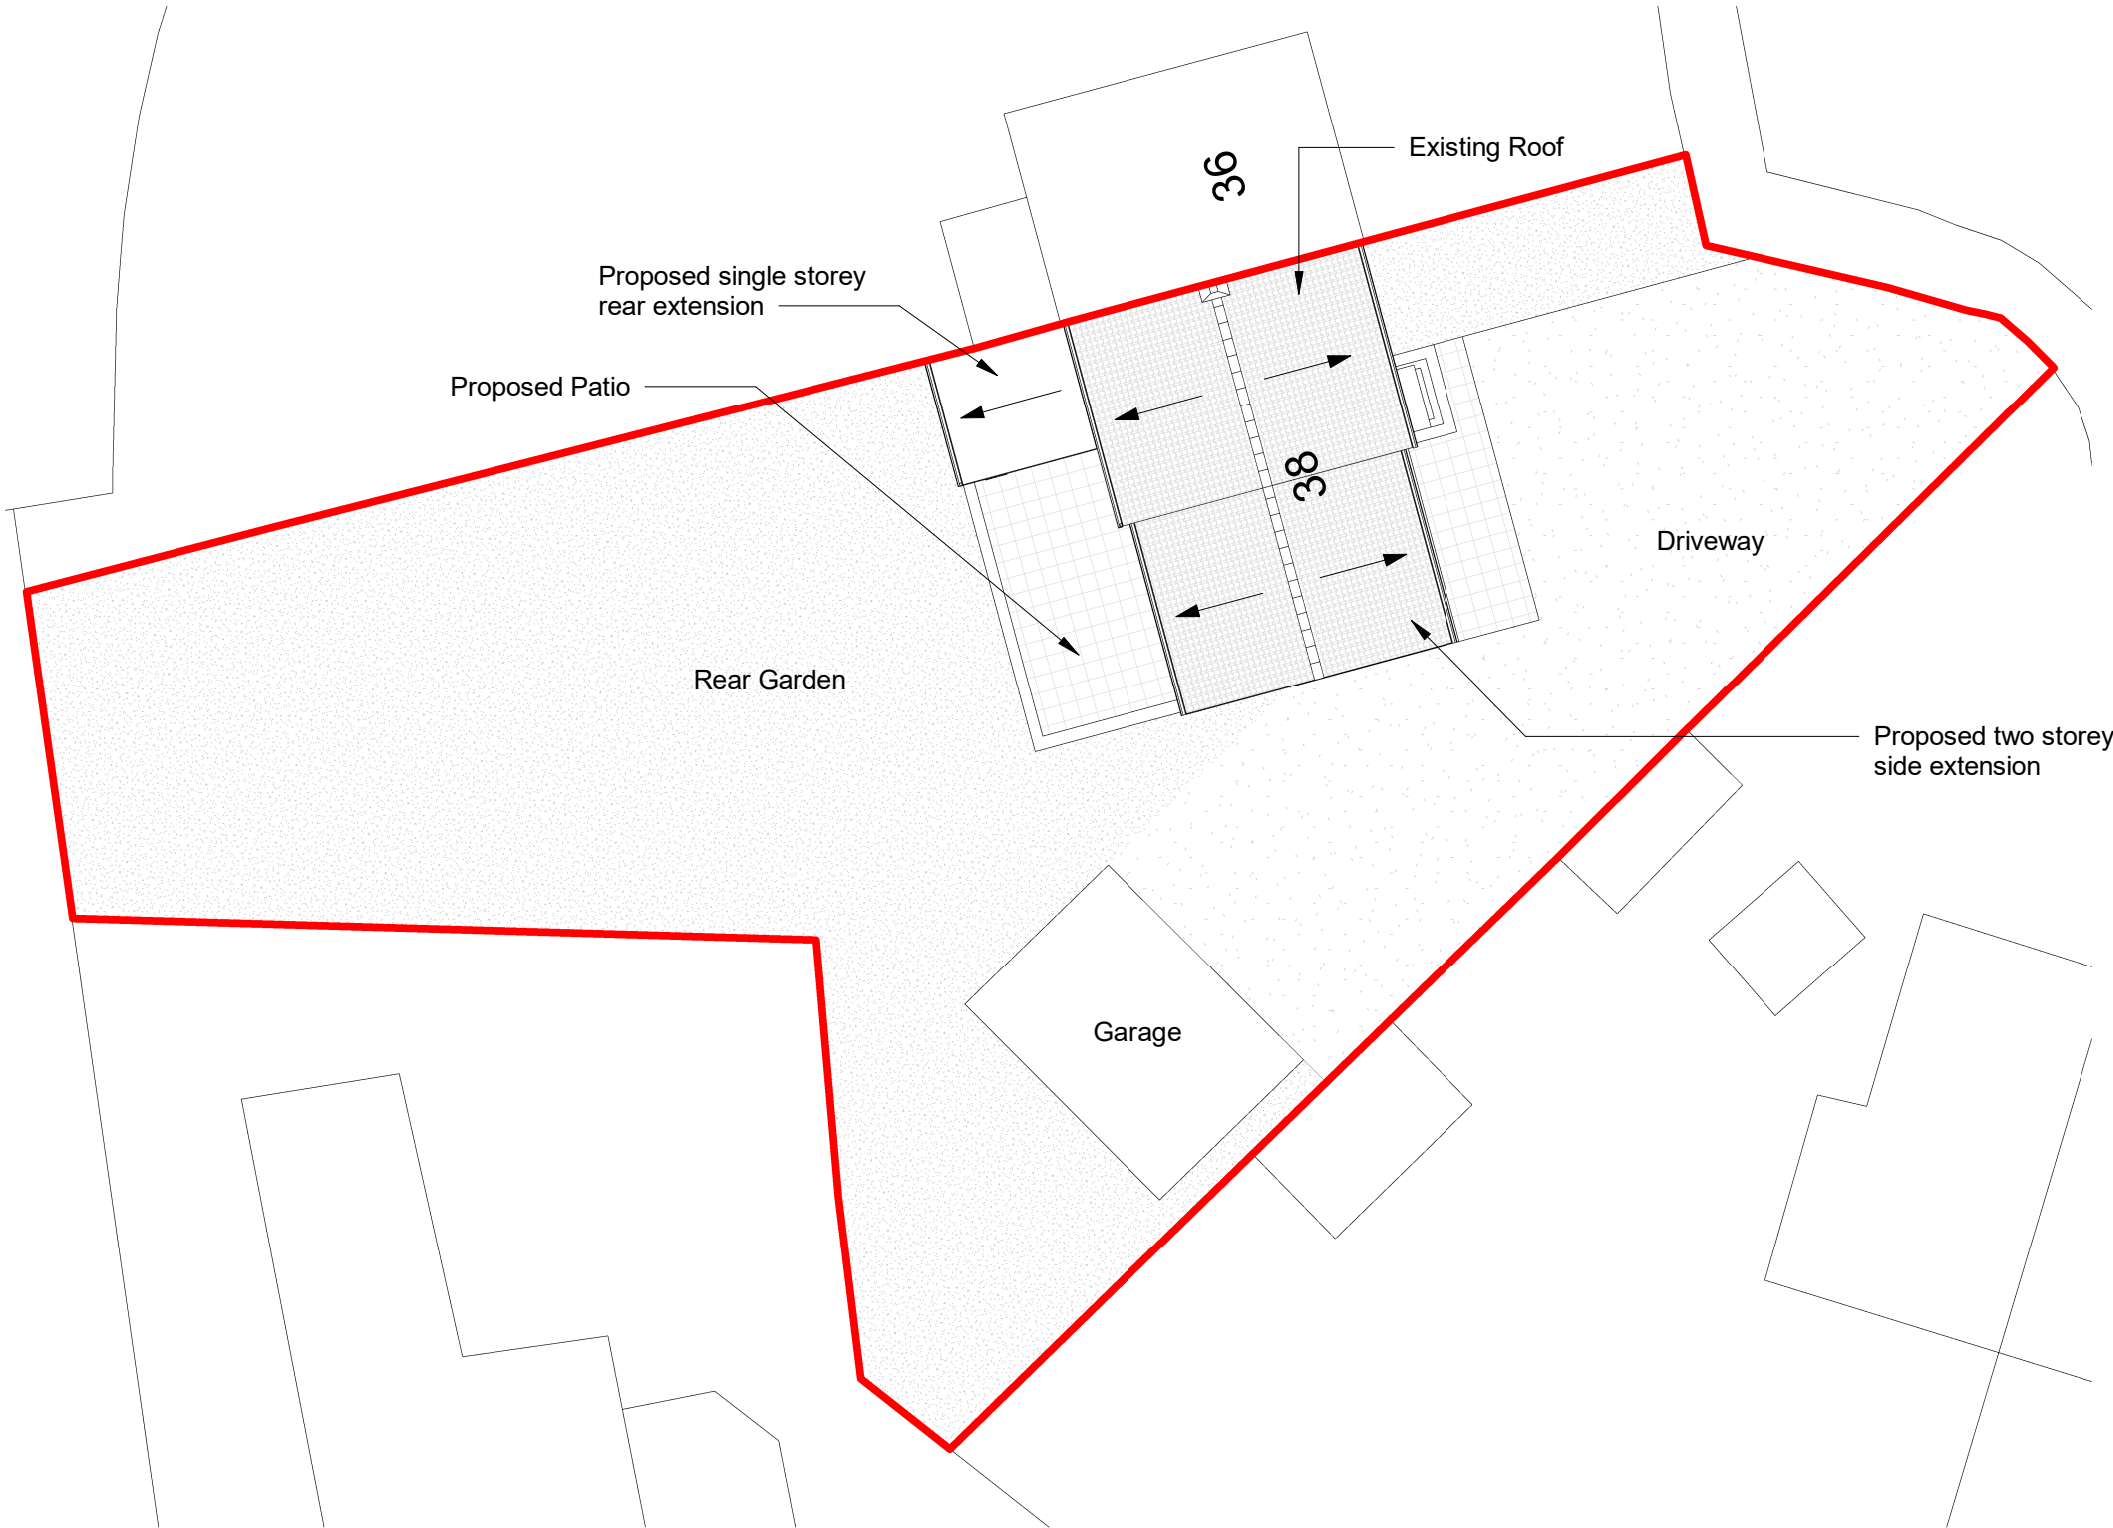

P3	MO	09/12/25	Planning Set
P2		25/11/25	Draft Planning Set
P1		14/11/25	Proposed Option C Drawings

Revision Schedule

COWAN
ARCHITECTS

West Sussex | London | Dublin

T. 01342 410242

info@cowan-architects.co.uk | www.cowan-architects.co.uk

Job: 38 Akehurst Close, Copthorne

Client: Stewart Finnie

Address: 38 Akehurst Close Copthorne,
Crawley, RH10 3QQ

Drawing: Proposed Site Plan

PLANNING

Project Ref.	Drg No.	Suitability.	Rev.
2538	0154	S4	P3

Size:	Scale:	Drawn:	Checked:	Date:
A3	As indicated	OSD	MO	09/12/25

BIM Ref.
2538-CAL-XX-ZZ-DR-A-0154_S4-P3

1 Proposed Site Plan
1 : 200



VISUAL SCALE 1:200 @ A3

