


DRAWINGS CAN BE SCALED FOR PLANNING ONLY, DO NOT SCALE FOR ANY OTHER PURPOSE. ALL DIMENSIONS TO BE CHECKED ON SITE AND ANY DISCREPANCIES TO BE NOTIFIED TO THE ARCHITECT IMMEDIATELY. ALL DRAWINGS TO BE READ IN ACCORDANCE WITH CURRENT BUILDING REGULATIONS, RELEVANT CODES OF PRACTICE AND BRITISH STANDARDS.

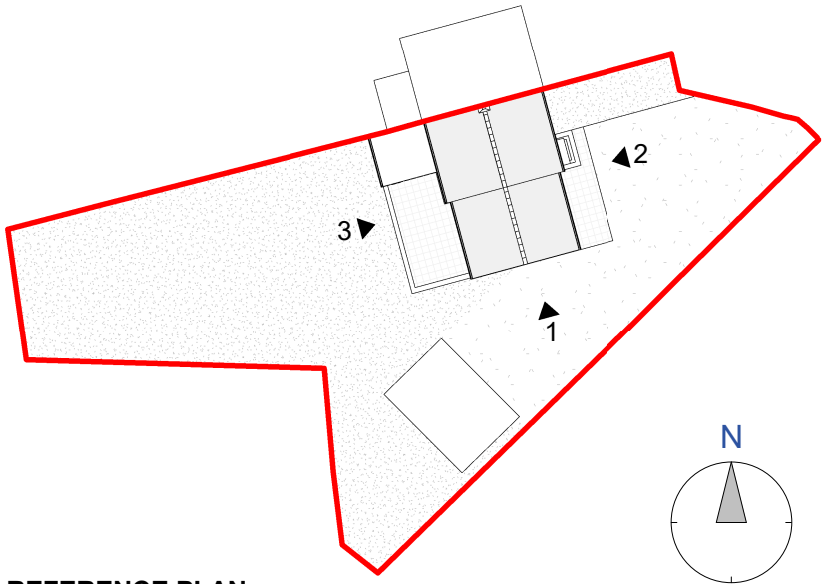

REFERENCE PLAN
(Not to scale).

Drawing Key:

 Site Application Boundary

Material Key:

 Interlocking Tiles

 Flat Felt Roof

P2 MO 09/12/25 Planning Set
P1 25/11/25 Draft Planning Set

Revision Schedule

COWAN
ARCHITECTS

West Sussex | London | Dublin

T. 01342 410242

info@cowan-architects.co.uk | www.cowan-architects.co.uk

Job: 38 Akehurst Close, Copthorne


Client: Stewart Finnie

Address: 38 Akehurst Close Copthorne,
Crawley, RH10 3QQ

Drawing: Proposed Roof Plan

PLANNING

Project Ref.		Drg No.		Suitability.		Rev.			
2538		0164		S4		P2			
Size:		Scale:		Drawn:		Checked:		Date:	
A3		As indicated		OSD		MO		09/12/25	
BIM Ref.									
2538-CAL-XX-ZZ-DR-A-0164 S4-P2									

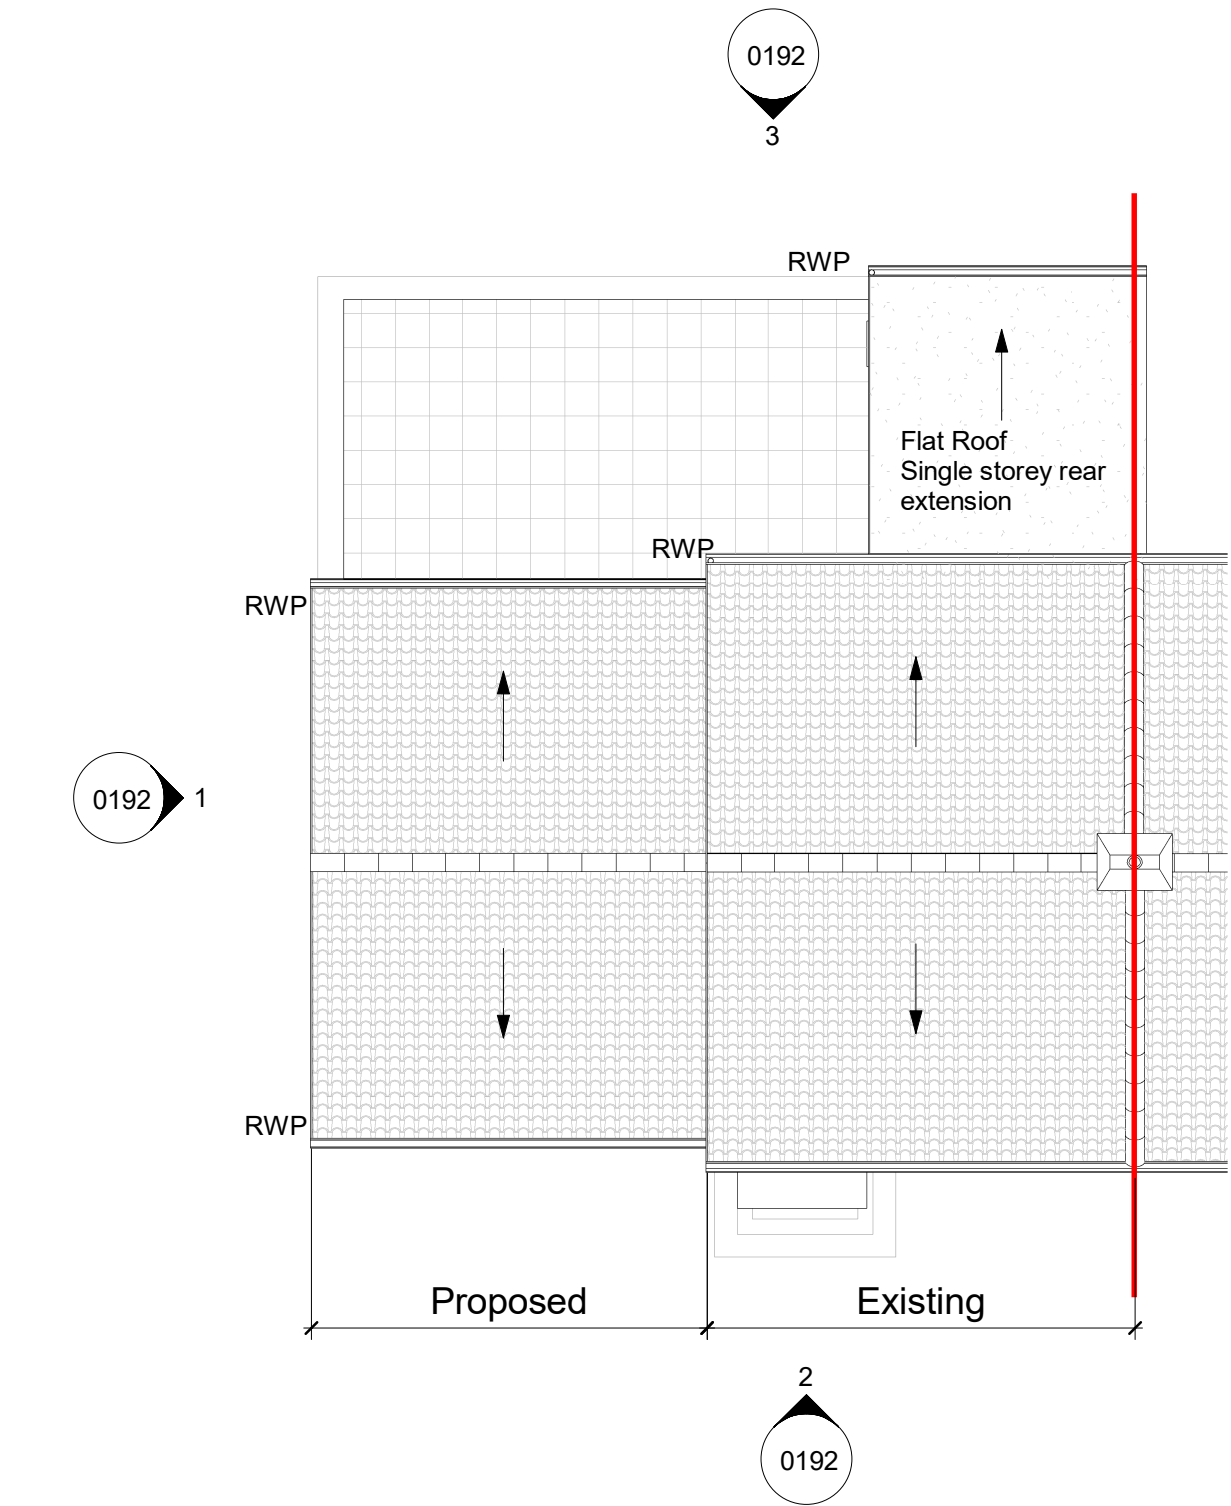

1 Proposed Roof Plan
1 : 100



VISUAL SCALE 1:100 @ A3