


DRAWINGS CAN BE SCALED FOR PLANNING ONLY, DO NOT SCALE FOR ANY OTHER PURPOSE. ALL DIMENSIONS TO BE CHECKED ON SITE AND ANY DISCREPANCIES TO BE NOTIFIED TO THE ARCHITECT IMMEDIATELY. ALL DRAWINGS TO BE READ IN ACCORDANCE WITH CURRENT BUILDING REGULATIONS, RELEVANT CODES OF PRACTICE AND BRITISH STANDARDS.



1 Proposed North Elevation
1 : 100



2 Proposed East Elevation
1 : 100

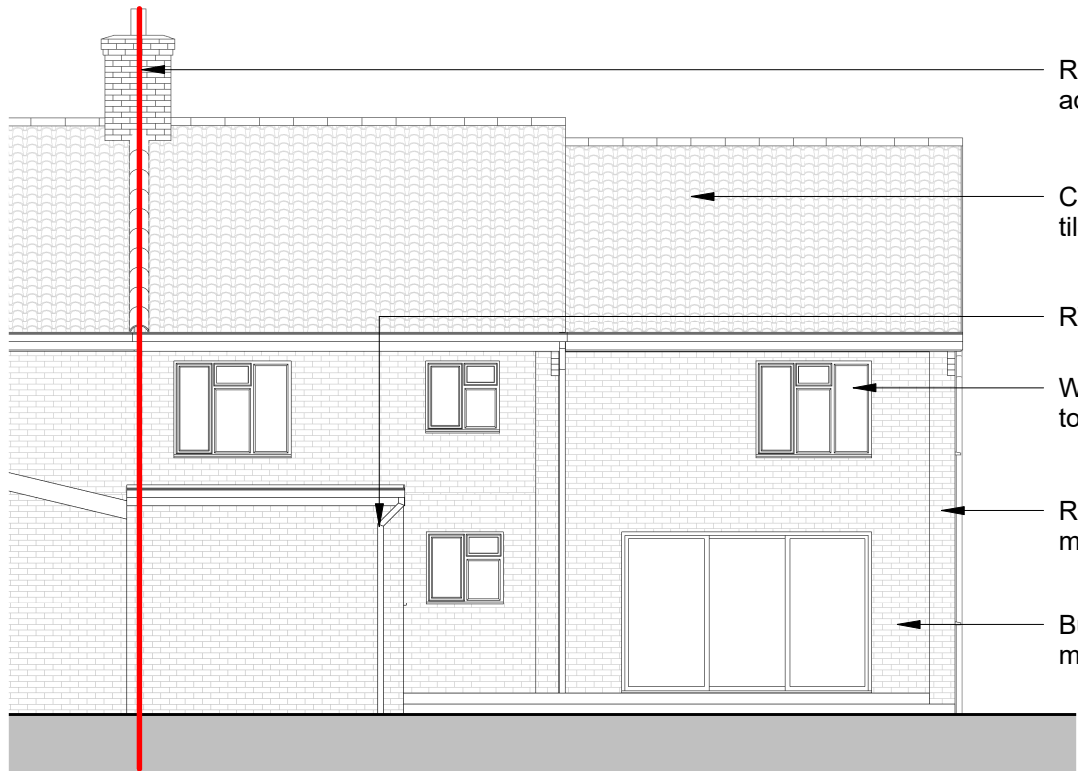

3 Proposed West Elevation
1 : 100



VISUAL SCALE 1:100 @ A3

Drawing Key:

Red line denoting boundary to adjoining property

Material Key:

Interlocking Tiles

Facing Brick

Hung Tiles

P4	MO	10/12/25	Update
P3	MO	09/12/25	Planning Set
P2		25/11/25	Draft Planning Set
P1		3/11/25	Proposed Option C Elevations

Revision Schedule

COWAN
ARCHITECTS

West Sussex | London | Dublin

T. 01342 410242

info@cowan-architects.co.uk | www.cowan-architects.co.uk

Job: 38 Akehurst Close, Copthorne

Client: Stewart Finnie

Address: 38 Akehurst Close Copthorne,
Crawley, RH10 3QQ

Drawing: Proposed Elevations

PLANNING

Project Ref.	Drg No.	Suitability.	Rev.
2538	0192	S4	P4
Size:	Scale:	Drawn:	Checked:
A3	As indicated	OSD	MO
BIM Ref.	Date:		
2538-CAL-XX-ZZ-DR-A-0192_S4-P4	09/12/25		