


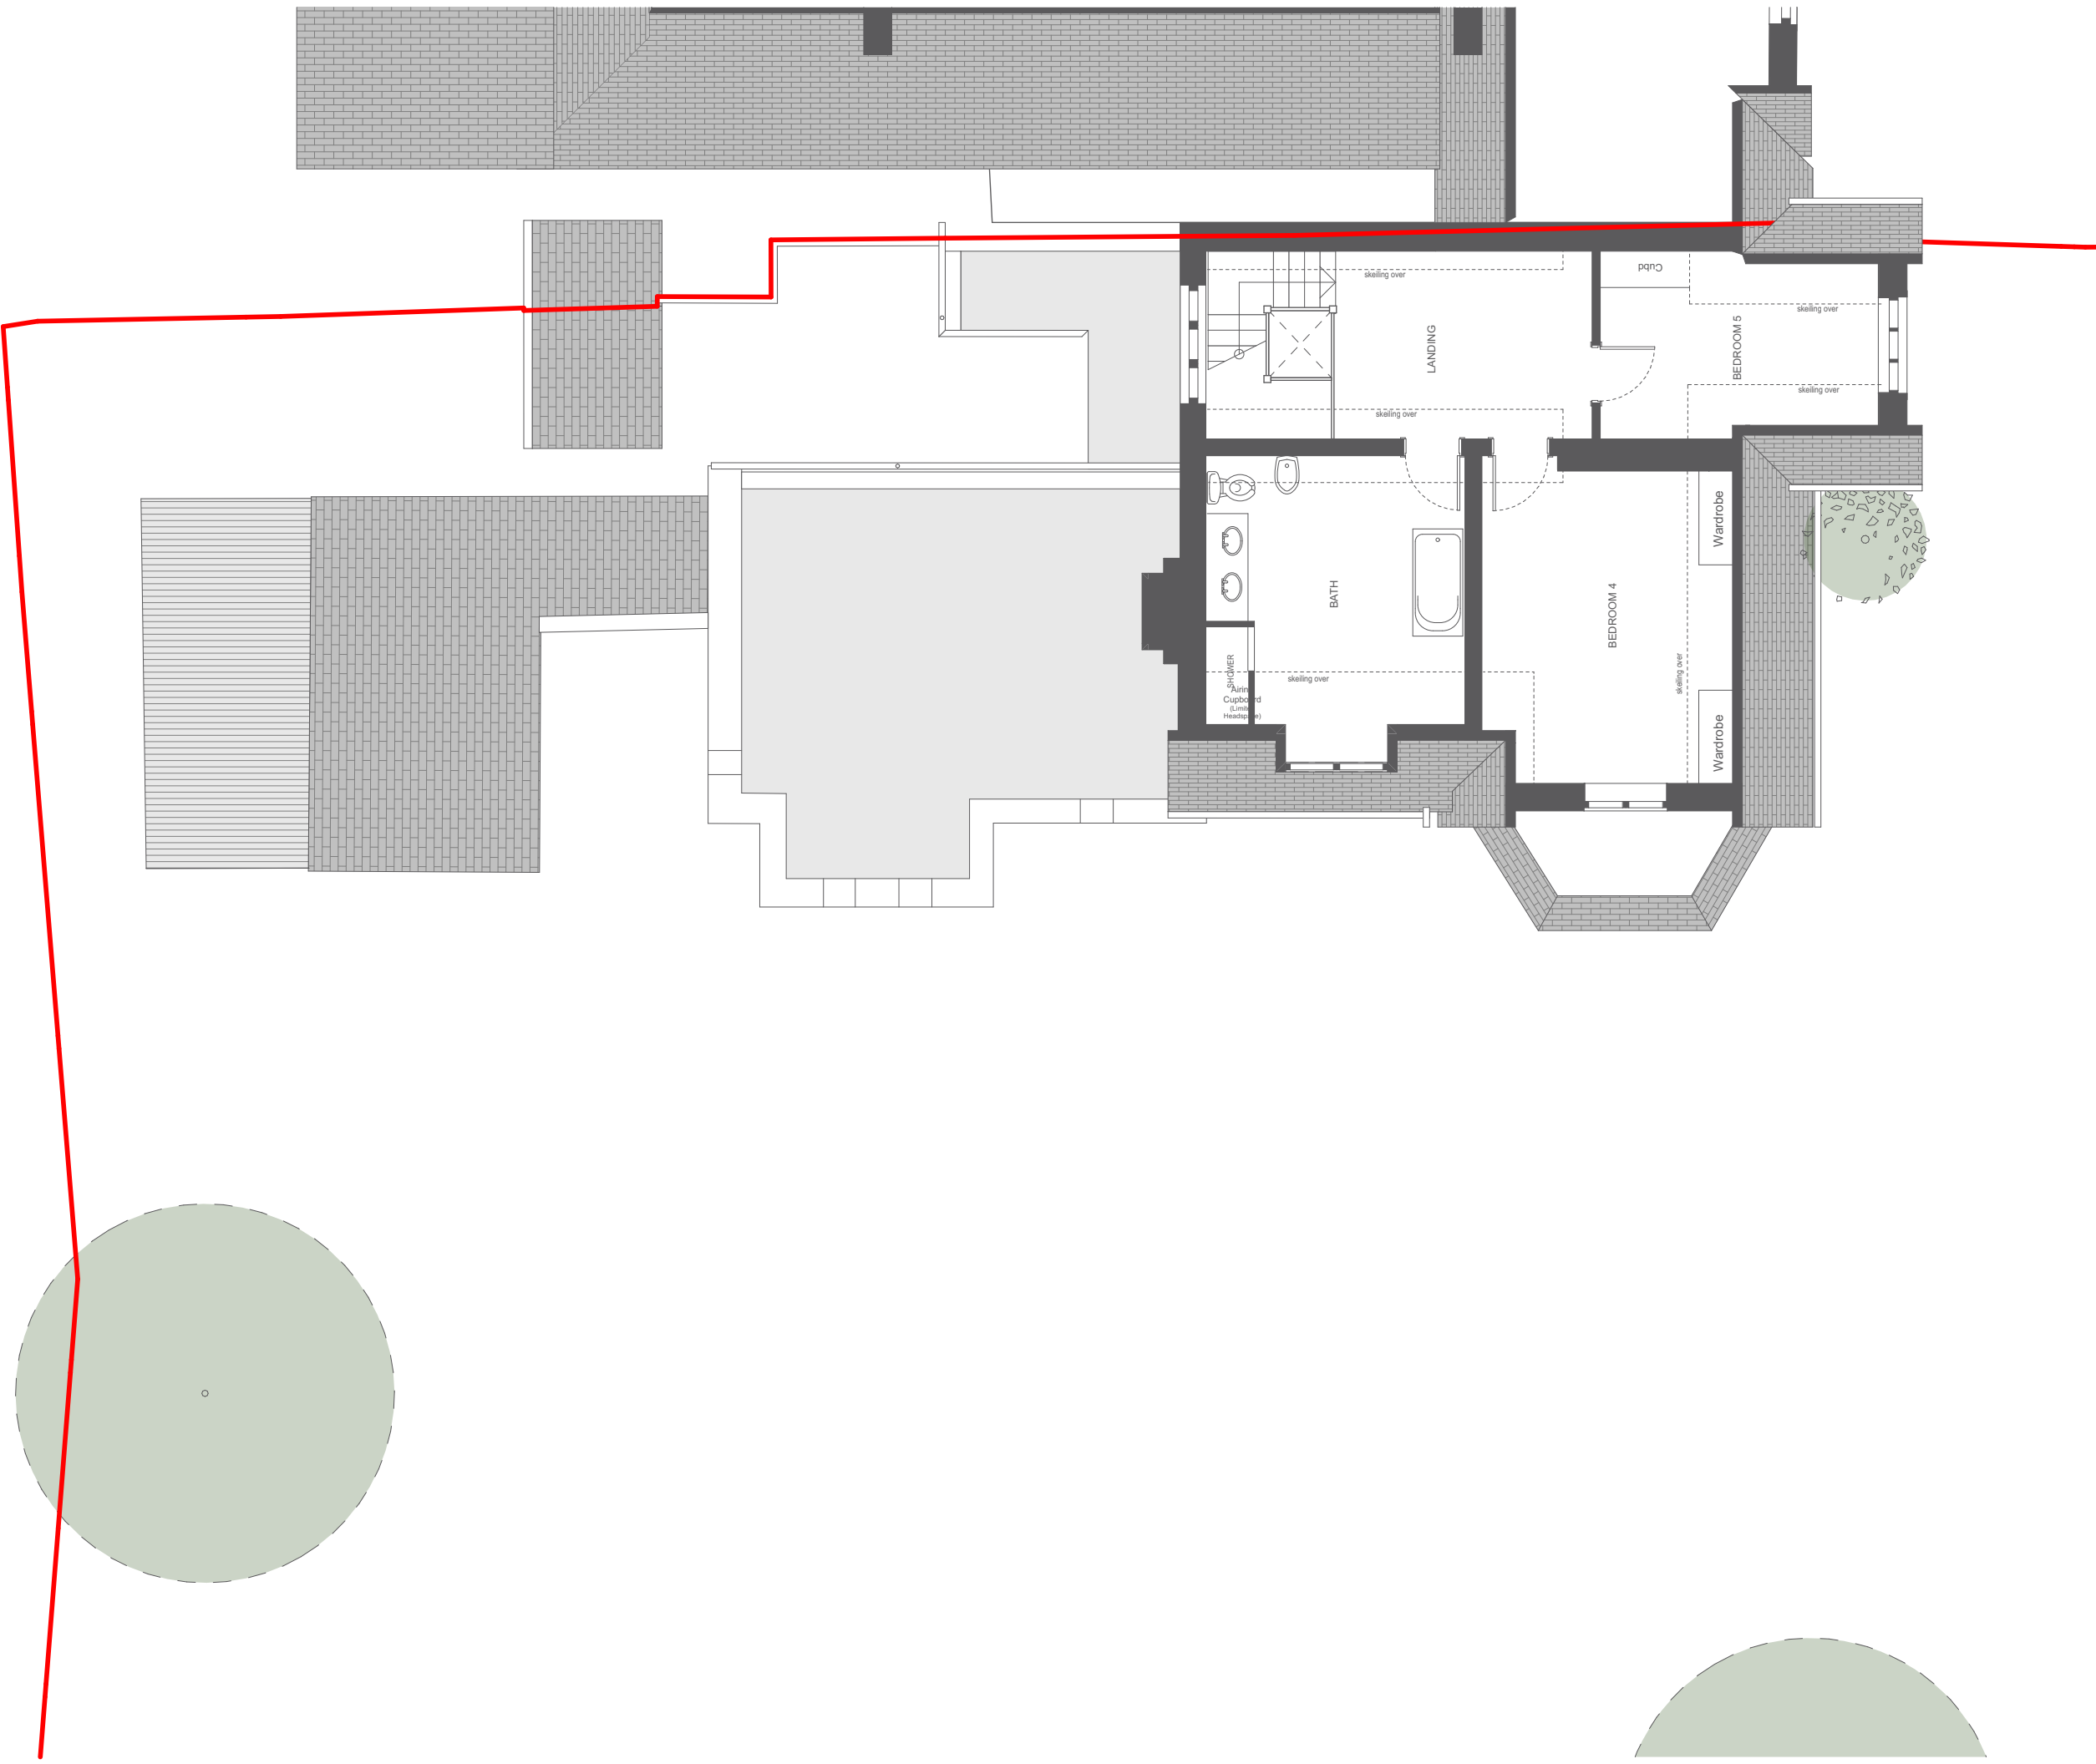

KEY:

Materials:

- 01. Red bricks to match existing
- 02. White window and door frames
- 03. Stone Window sill

Context & Landscaping:

- 20. Pedestrian Entrance
- 21. Vehicular Entrance
- 22. Car Parking Spaces
- 23. Garden Terrace
- 24. Planting
- 25. Bin Store

Outline Specification:

Site Boundary

1:100@A3

0m 0.5m 1m 2m 5m

N

| revision | date       | amendment                                           |
|----------|------------|-----------------------------------------------------|
| B        | 18/11/2025 | Revised extension and first floor dressing/bathroom |

# HAMPSON

01273 956622  
hampsonarchitects.com

This document and its design content is copyright ©. It shall be read in conjunction with all other associated project information including models, specifications, schedules and related consultants documents. Do not scale from documents. All dimensions to be checked on site. Immediately report any discrepancies, errors or omissions on this document to the Originator. If in doubt ASK.

|                                             |                    |                    |               |
|---------------------------------------------|--------------------|--------------------|---------------|
| job title<br>Birchwood House                |                    |                    |               |
| drawing title<br>EXISTING SECOND FLOOR PLAN |                    |                    |               |
| status                                      | PLANNING           |                    |               |
| scale                                       | 1:100 @ A3         | 1:50 @ A1          |               |
| job no<br>HA064                             | date<br>16.06.2025 | drawing no.<br>062 | revision<br>B |