



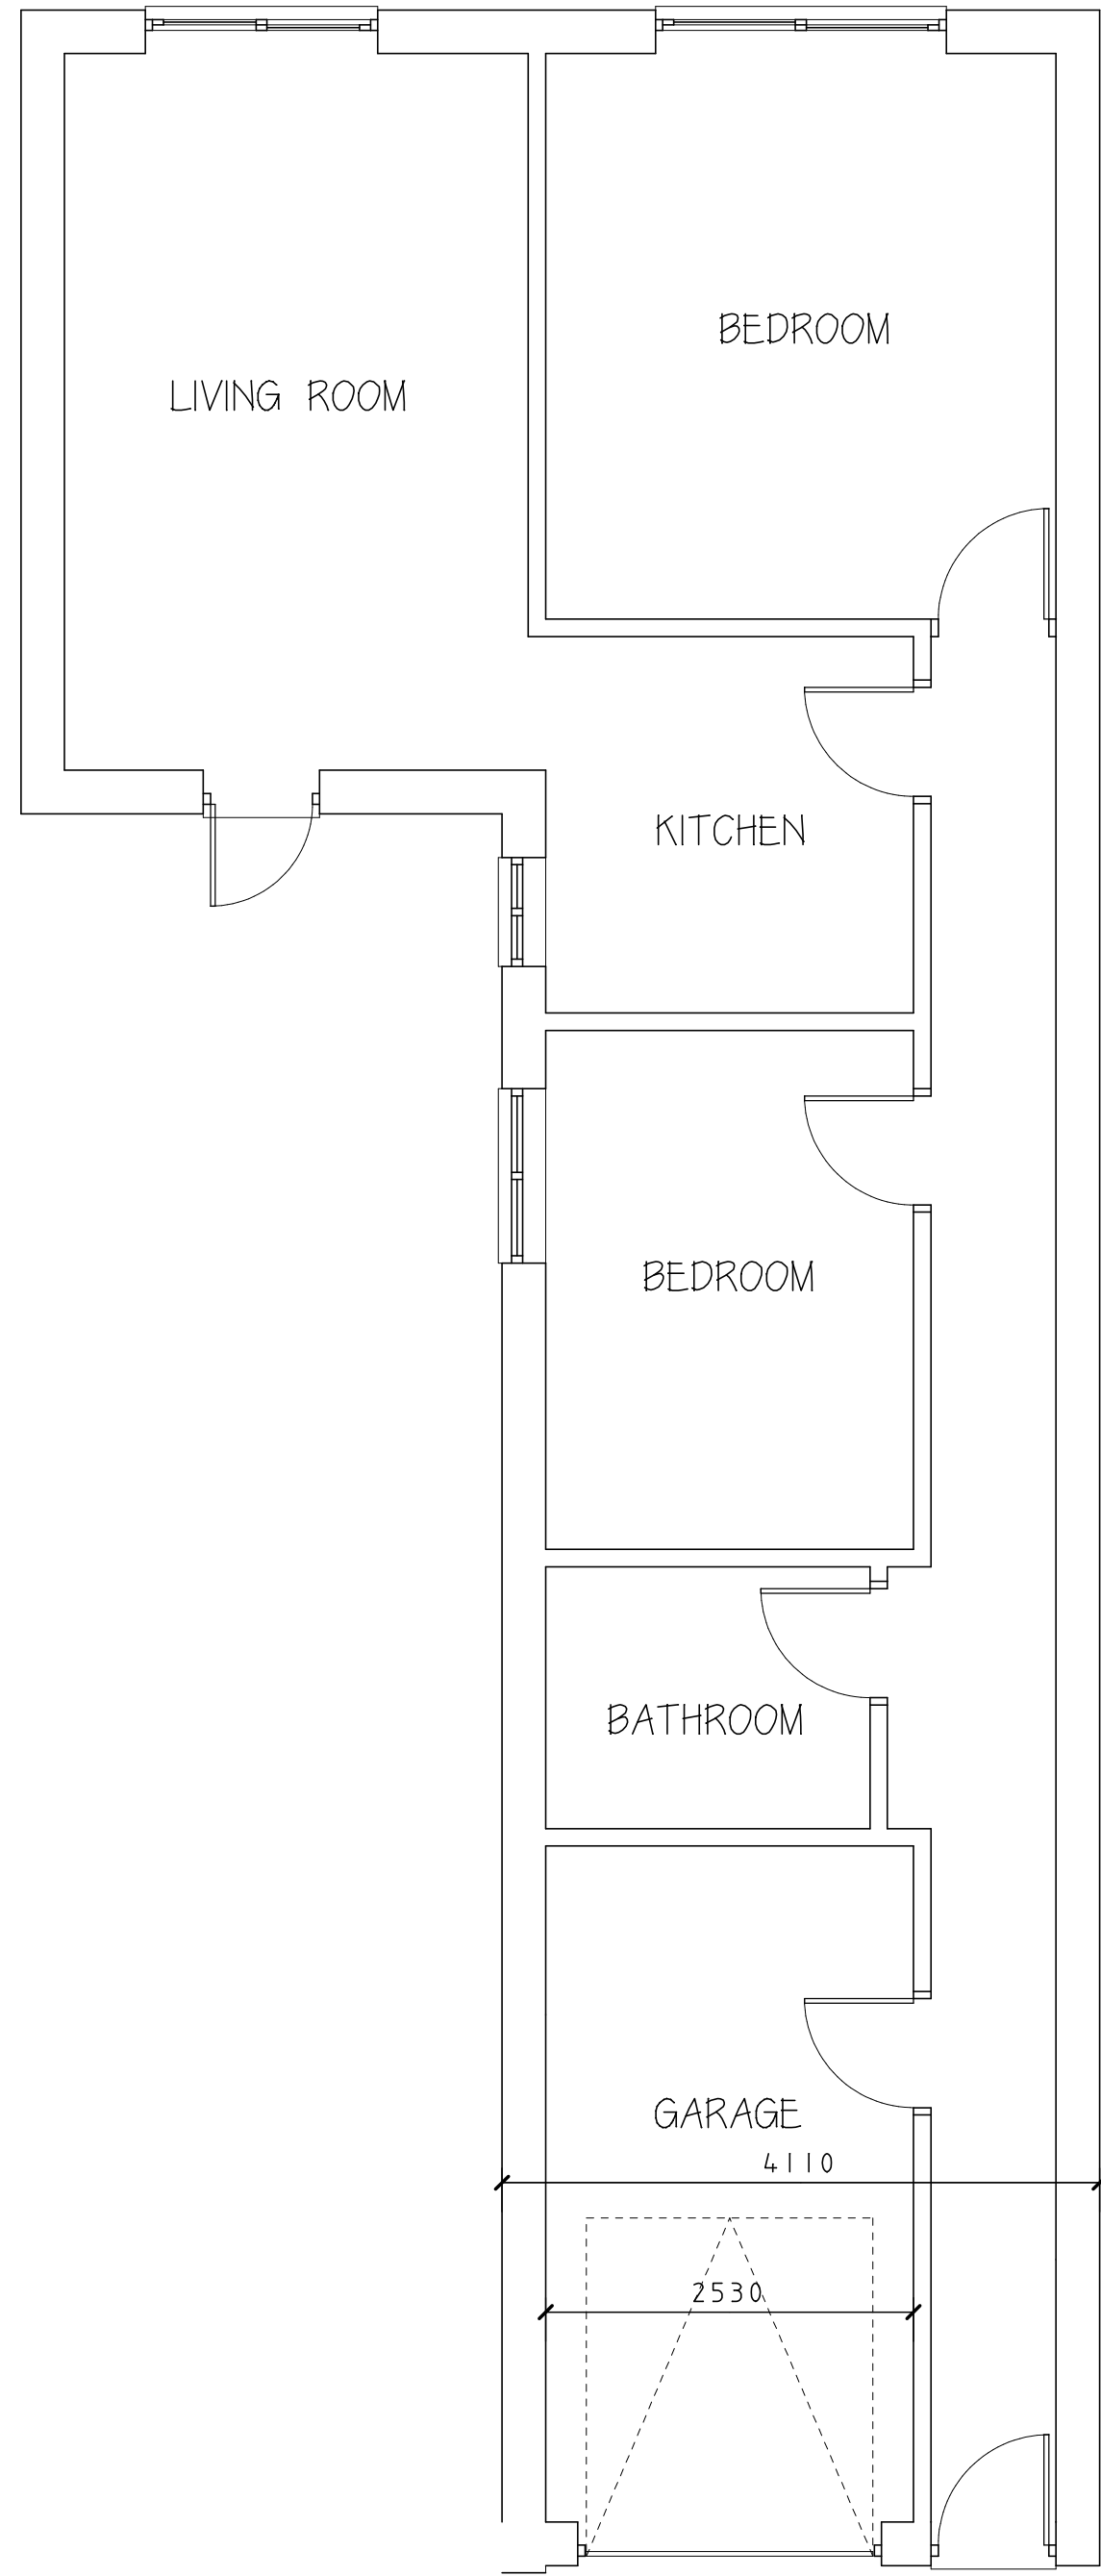

EXISTING FLOOR PLAN

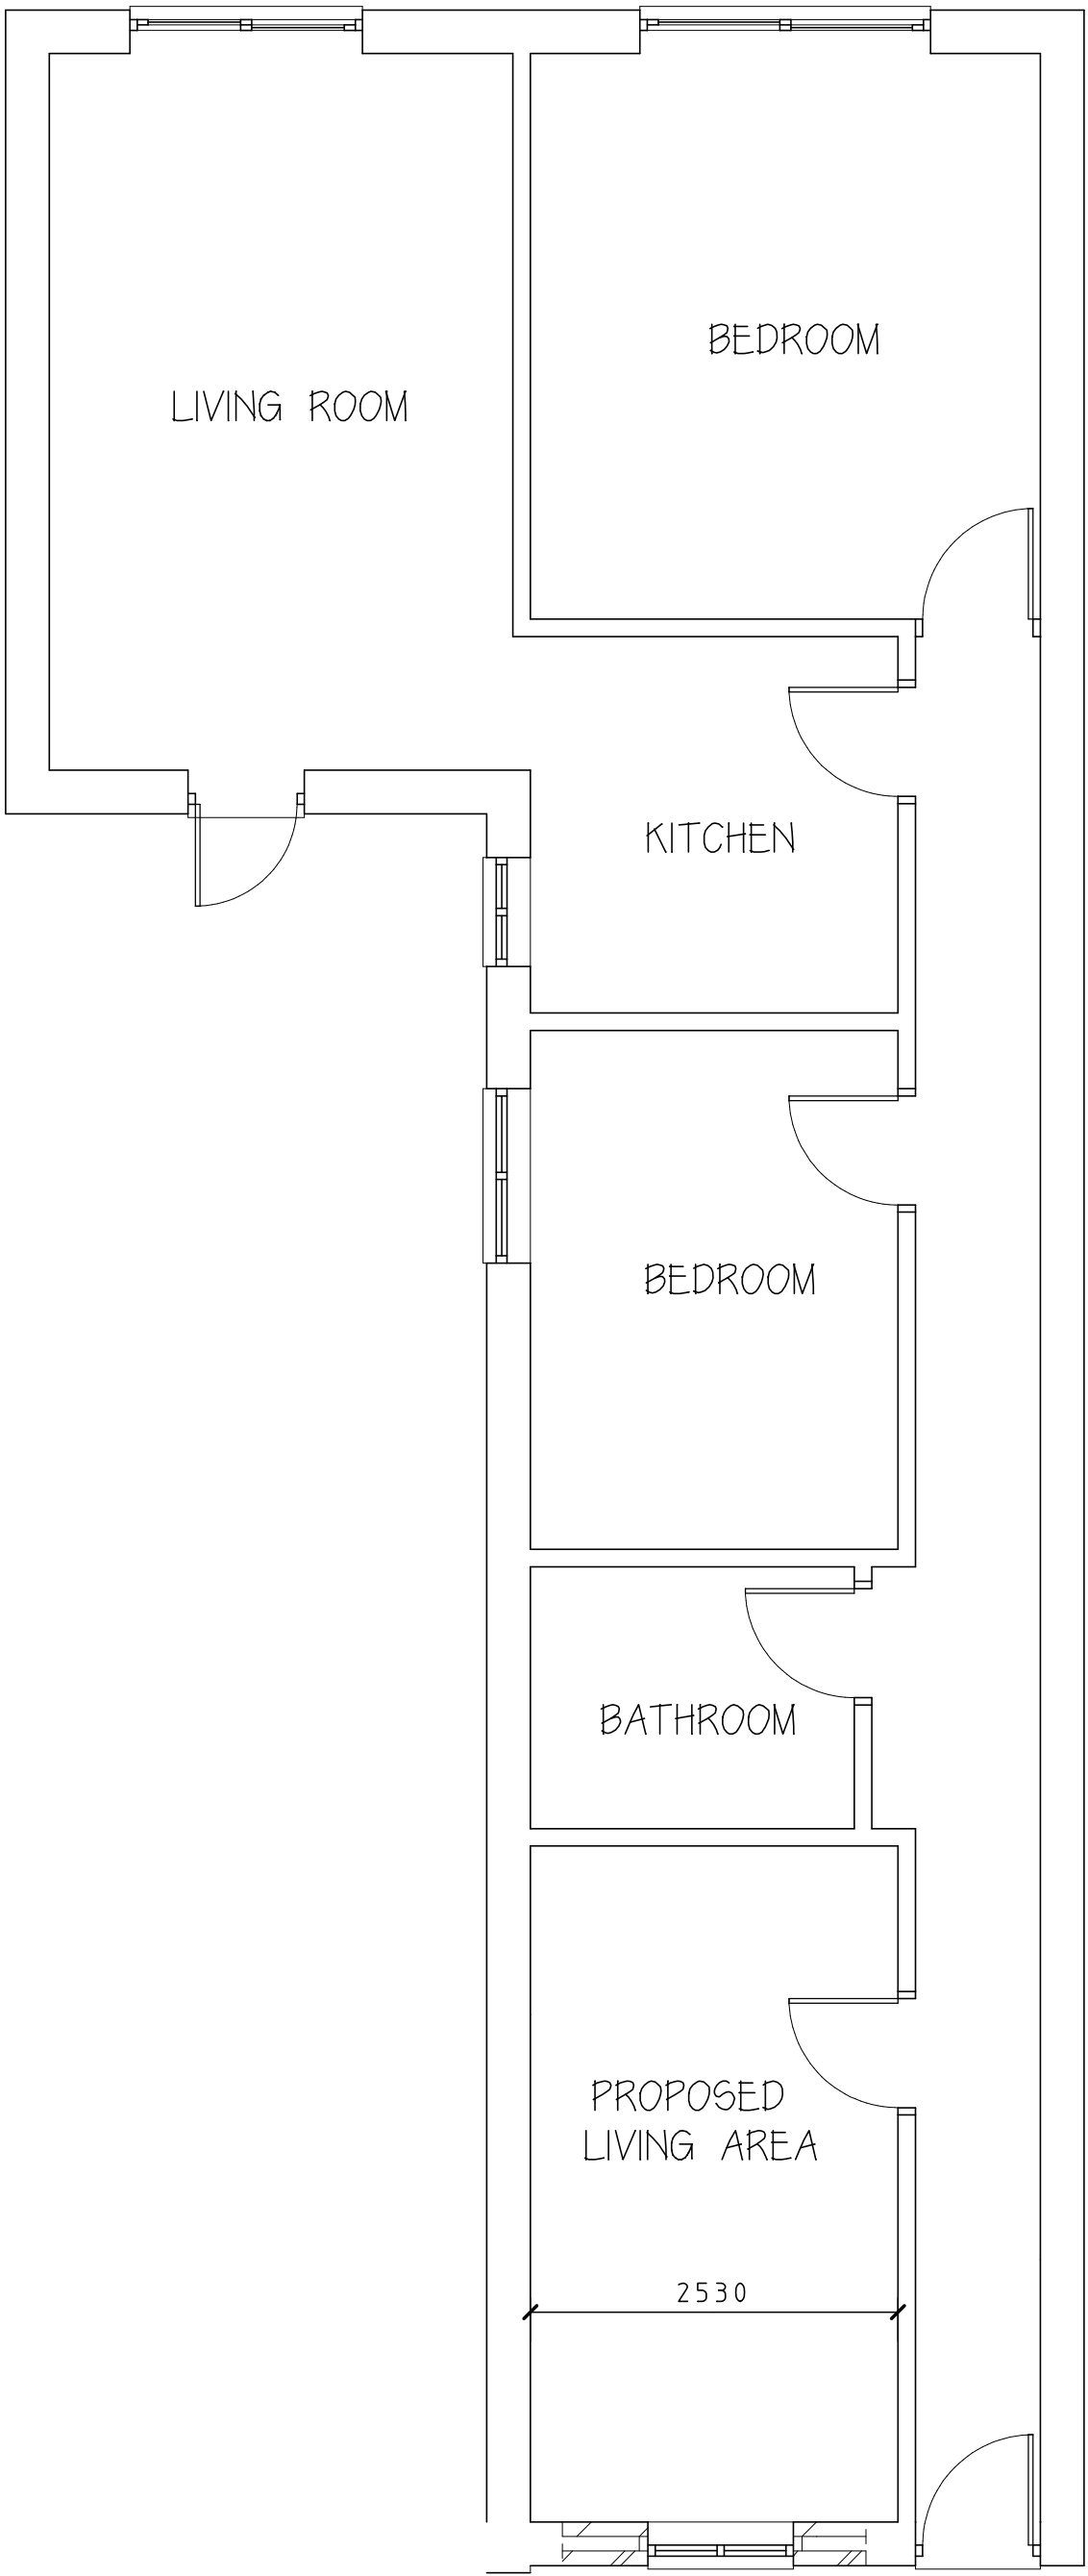


PROPOSED FLOOR PLAN



EXISTING ELEVATION

PROPOSED ELEVATION

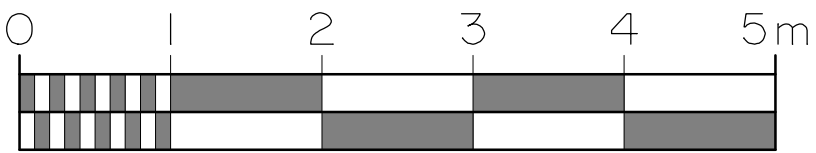

THIS PLAN HAS BEEN PREPARED FROM INFORMATION SUPPLIED BY THE CLIENT AND IS INTENDED TO BE INDICATIVE ONLY. THIS PLAN MUST NOT BE USED FOR SETTING OUT OR BUILDING PURPOSES. SITE DIMENSIONS MUST BE TAKEN.

IMPORTANT NOTE THESE PLANS ARE FOR INDICATIVE PURPOSES ONLY, AND MUST NOT BE USED FOR BUILDING OR SELLING PURPOSES. SITE DIMENSIONS MUST BE TAKEN.

- GENERAL NOTES:
- 1, THIS PLAN IS TO BE READ IN CONJUNCTION WITH FLOOR PLANS, ELEVATIONS, CROSS-SECTIONS, STRUCTURAL ENGINEERS DETAILS, ETC.
 - 2, ALL STRUCTURAL ELEMENTS TO BE CONFIRMED PRIOR TO COMMENCEMENT OF WORK ON SITE.
 - 3, ALL PLANNING AND/OR BUILDING REGULATION CONDITIONS TO BE COMPLIED WITH. DETAILS TO BE CHECKED PRIOR TO COMMENCEMENT OF WORKS AND/OR ORDERING OF MATERIALS.
 - 4, ALL DIMENSIONS ARE APPROXIMATE AND ARE FOR GUIDANCE ONLY. SITE DIMENSIONS MUST BE TAKEN.
 - 5, ALL NEW WORK TO MATCH THE EXISTING STRUCTURE.
 - 6, ALL NEW WORK TO BE TIED INTO THE EXISTING STRUCTURE.
 - 7, ALL FINISHES TO MATCH THOSE OF THE EXISTING DWELLING.
 - 8, ALL LEVELS (FLOORS AND CEILINGS) TO BE CONSISTENT WITH THOSE OF THE EXISTING DWELLING.

NOTES:
ALL DIMENSIONS AND LEVELS WHETHER NOTED OR OTHERWISE ARE TO BE CHECKED ON SITE AND NOT SCALED FROM THIS DRAWING AND ANY DISCREPENCIES TO BE REFERRED TO THE SUPERVISING OFFICER PRIOR TO COMMENCEMENT OF WORK OR THE ORDERING OF MATERIALS OR COMPONENTS.

CLIENT:
HANNAH HARVEY

PROJECT:
THE BUNGALOW,
139 LOWER CHURCH
ROAD,
BURGESS HILL,
RH15 9AA

DRAWING TITLE:
PROPOSED GARAGE
CONVERSION

SCALE: 1:50@A1 DATE: APRIL 2020

PLANS
ARCHITECTURAL CONSULTANTS
3 CHYNGTON WAY 01323 491100
SEAFORD 07968 475637
EAST SUSSEX
BN25 4JA faye@planssussex.co.uk

DRAWING No.
XX/XXX/