
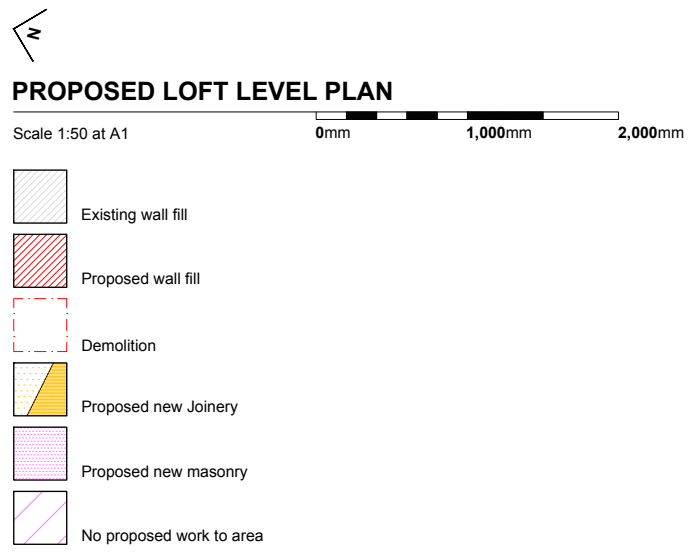


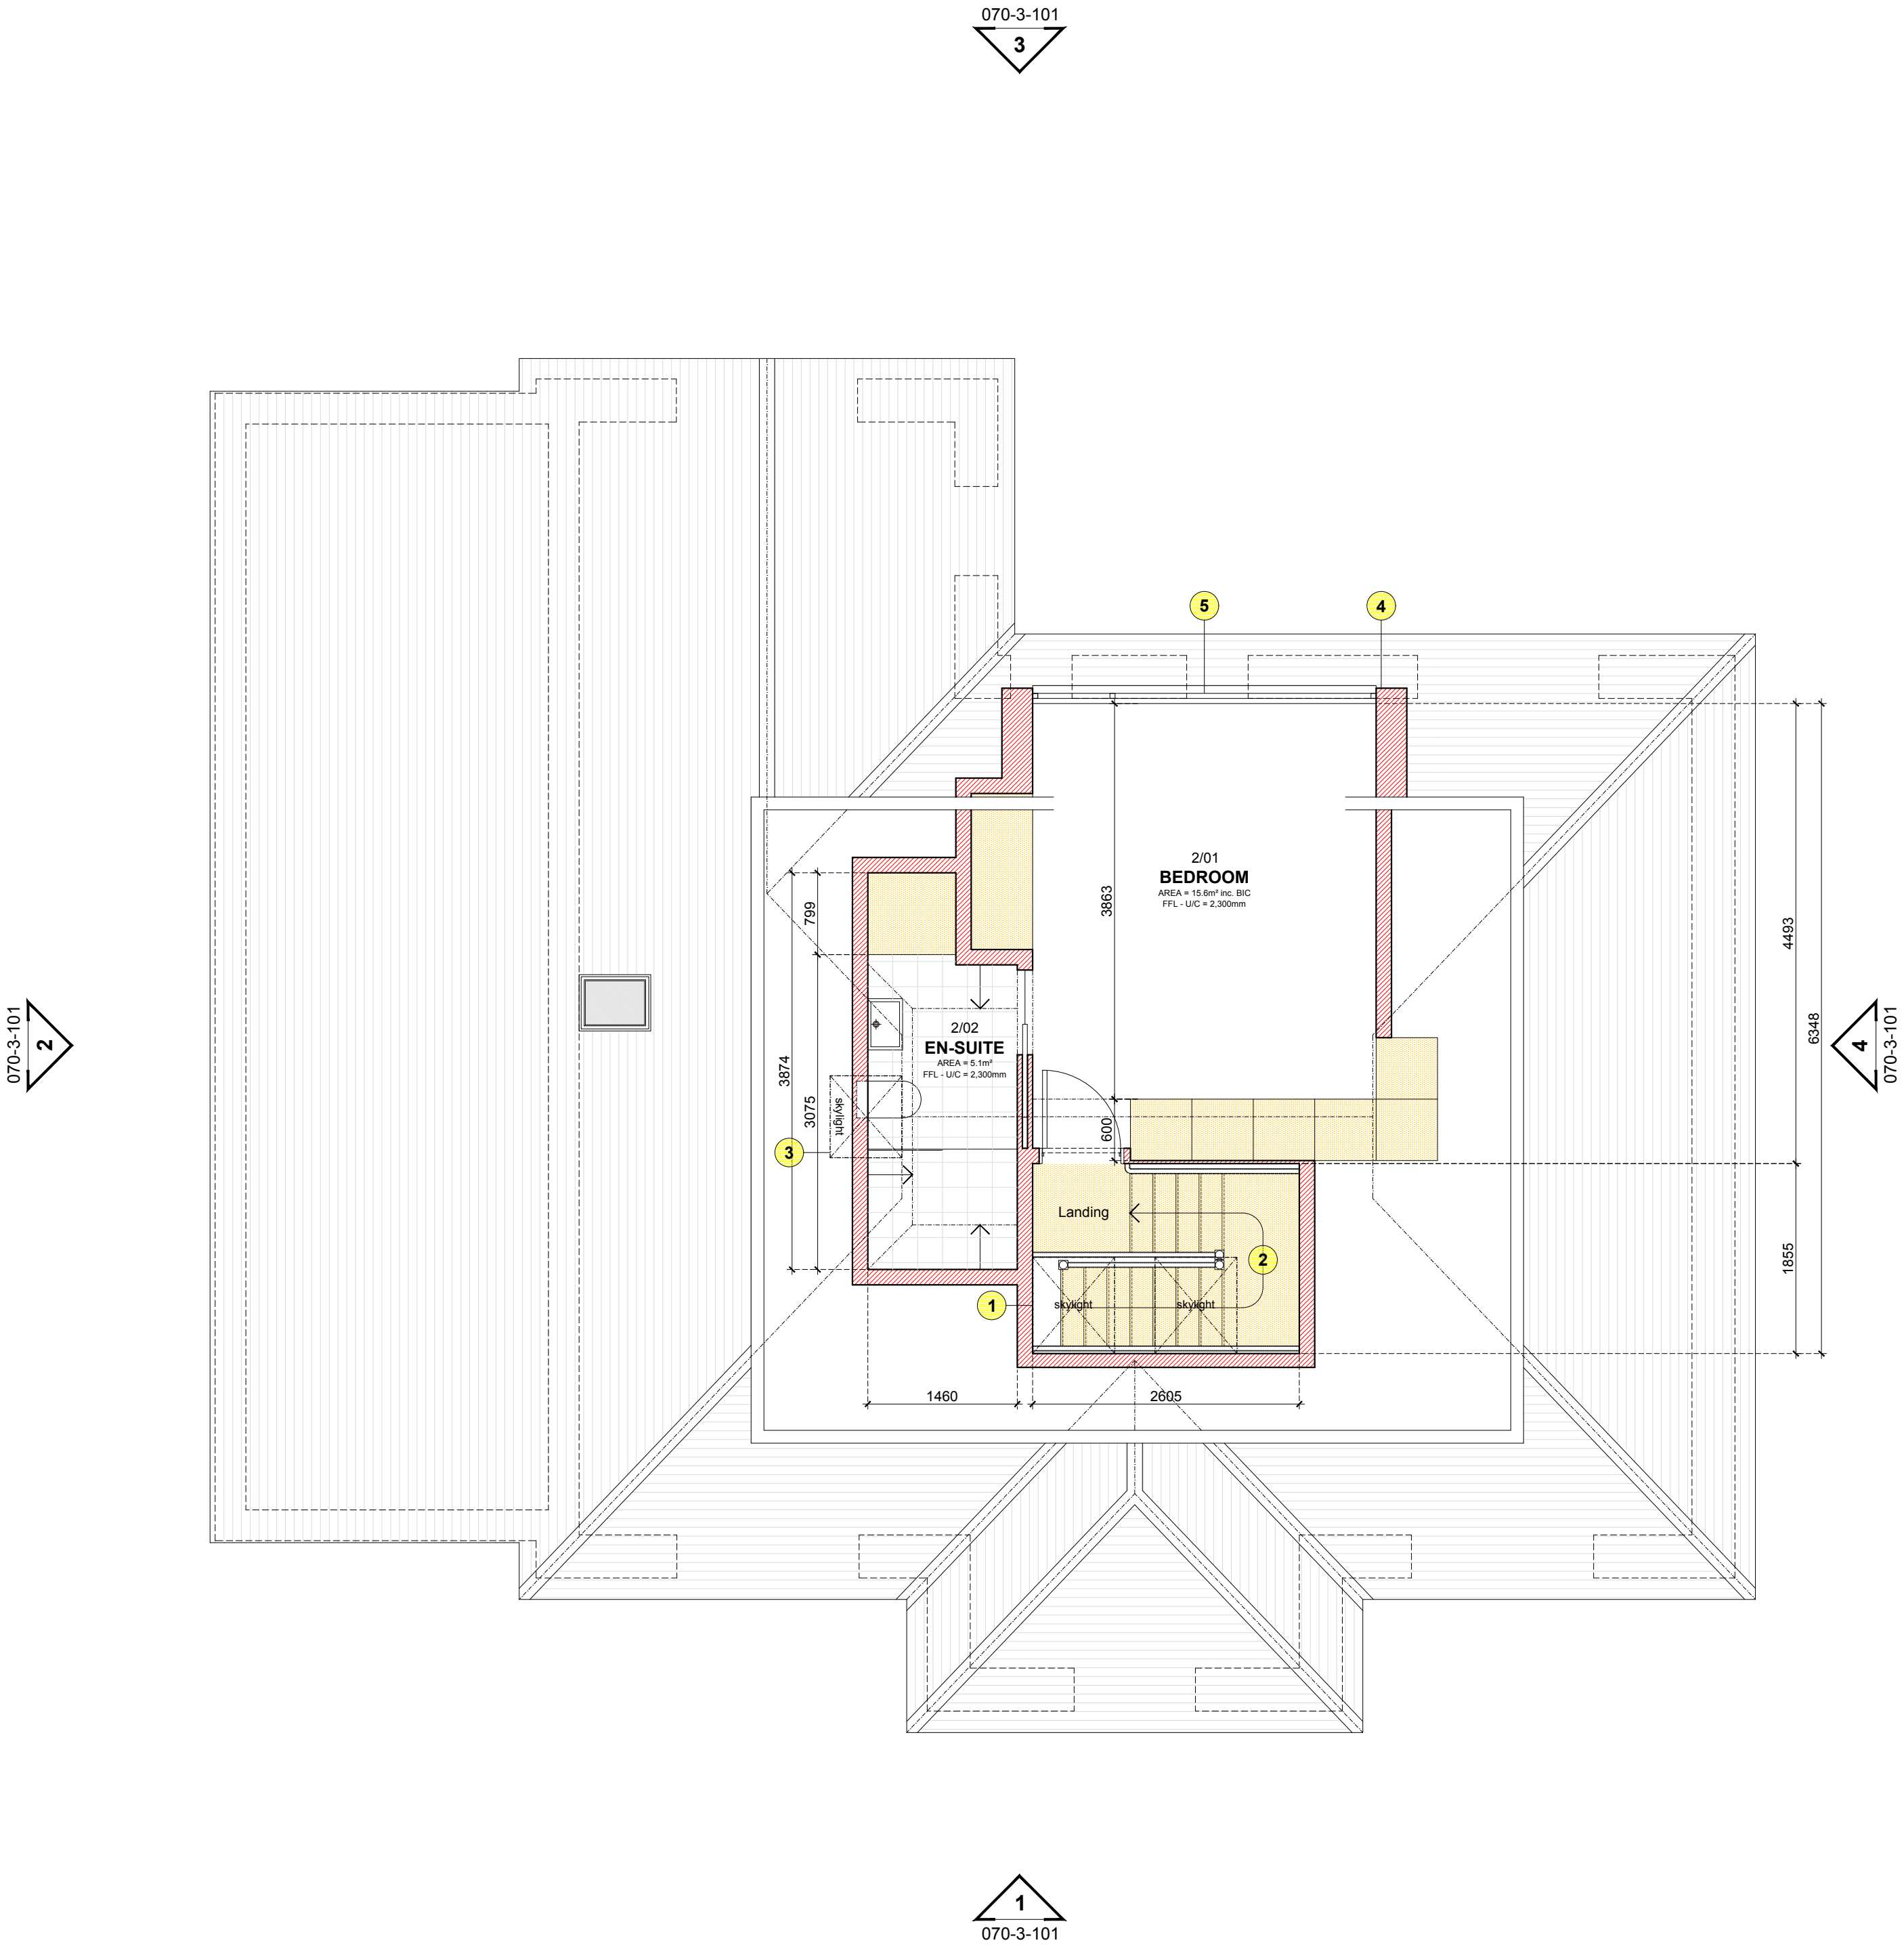

DRAWING NOTES: Refer to numerical reference



1. x2no. Conservation Style sky-lights. Refer to elevations.

2. New staircase between first floor and loft level.

3. Conservation Style sky-light. Refer to elevations.

4. Rear facing dormer structure. 3,955mm wide.

5. Rear facing glazing.

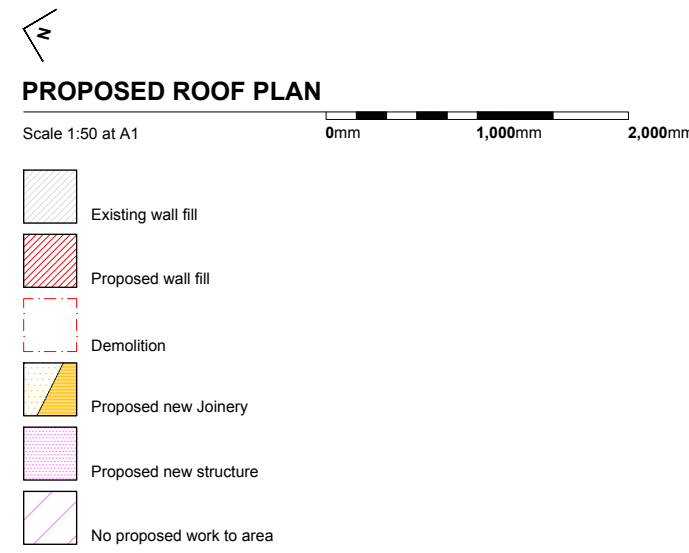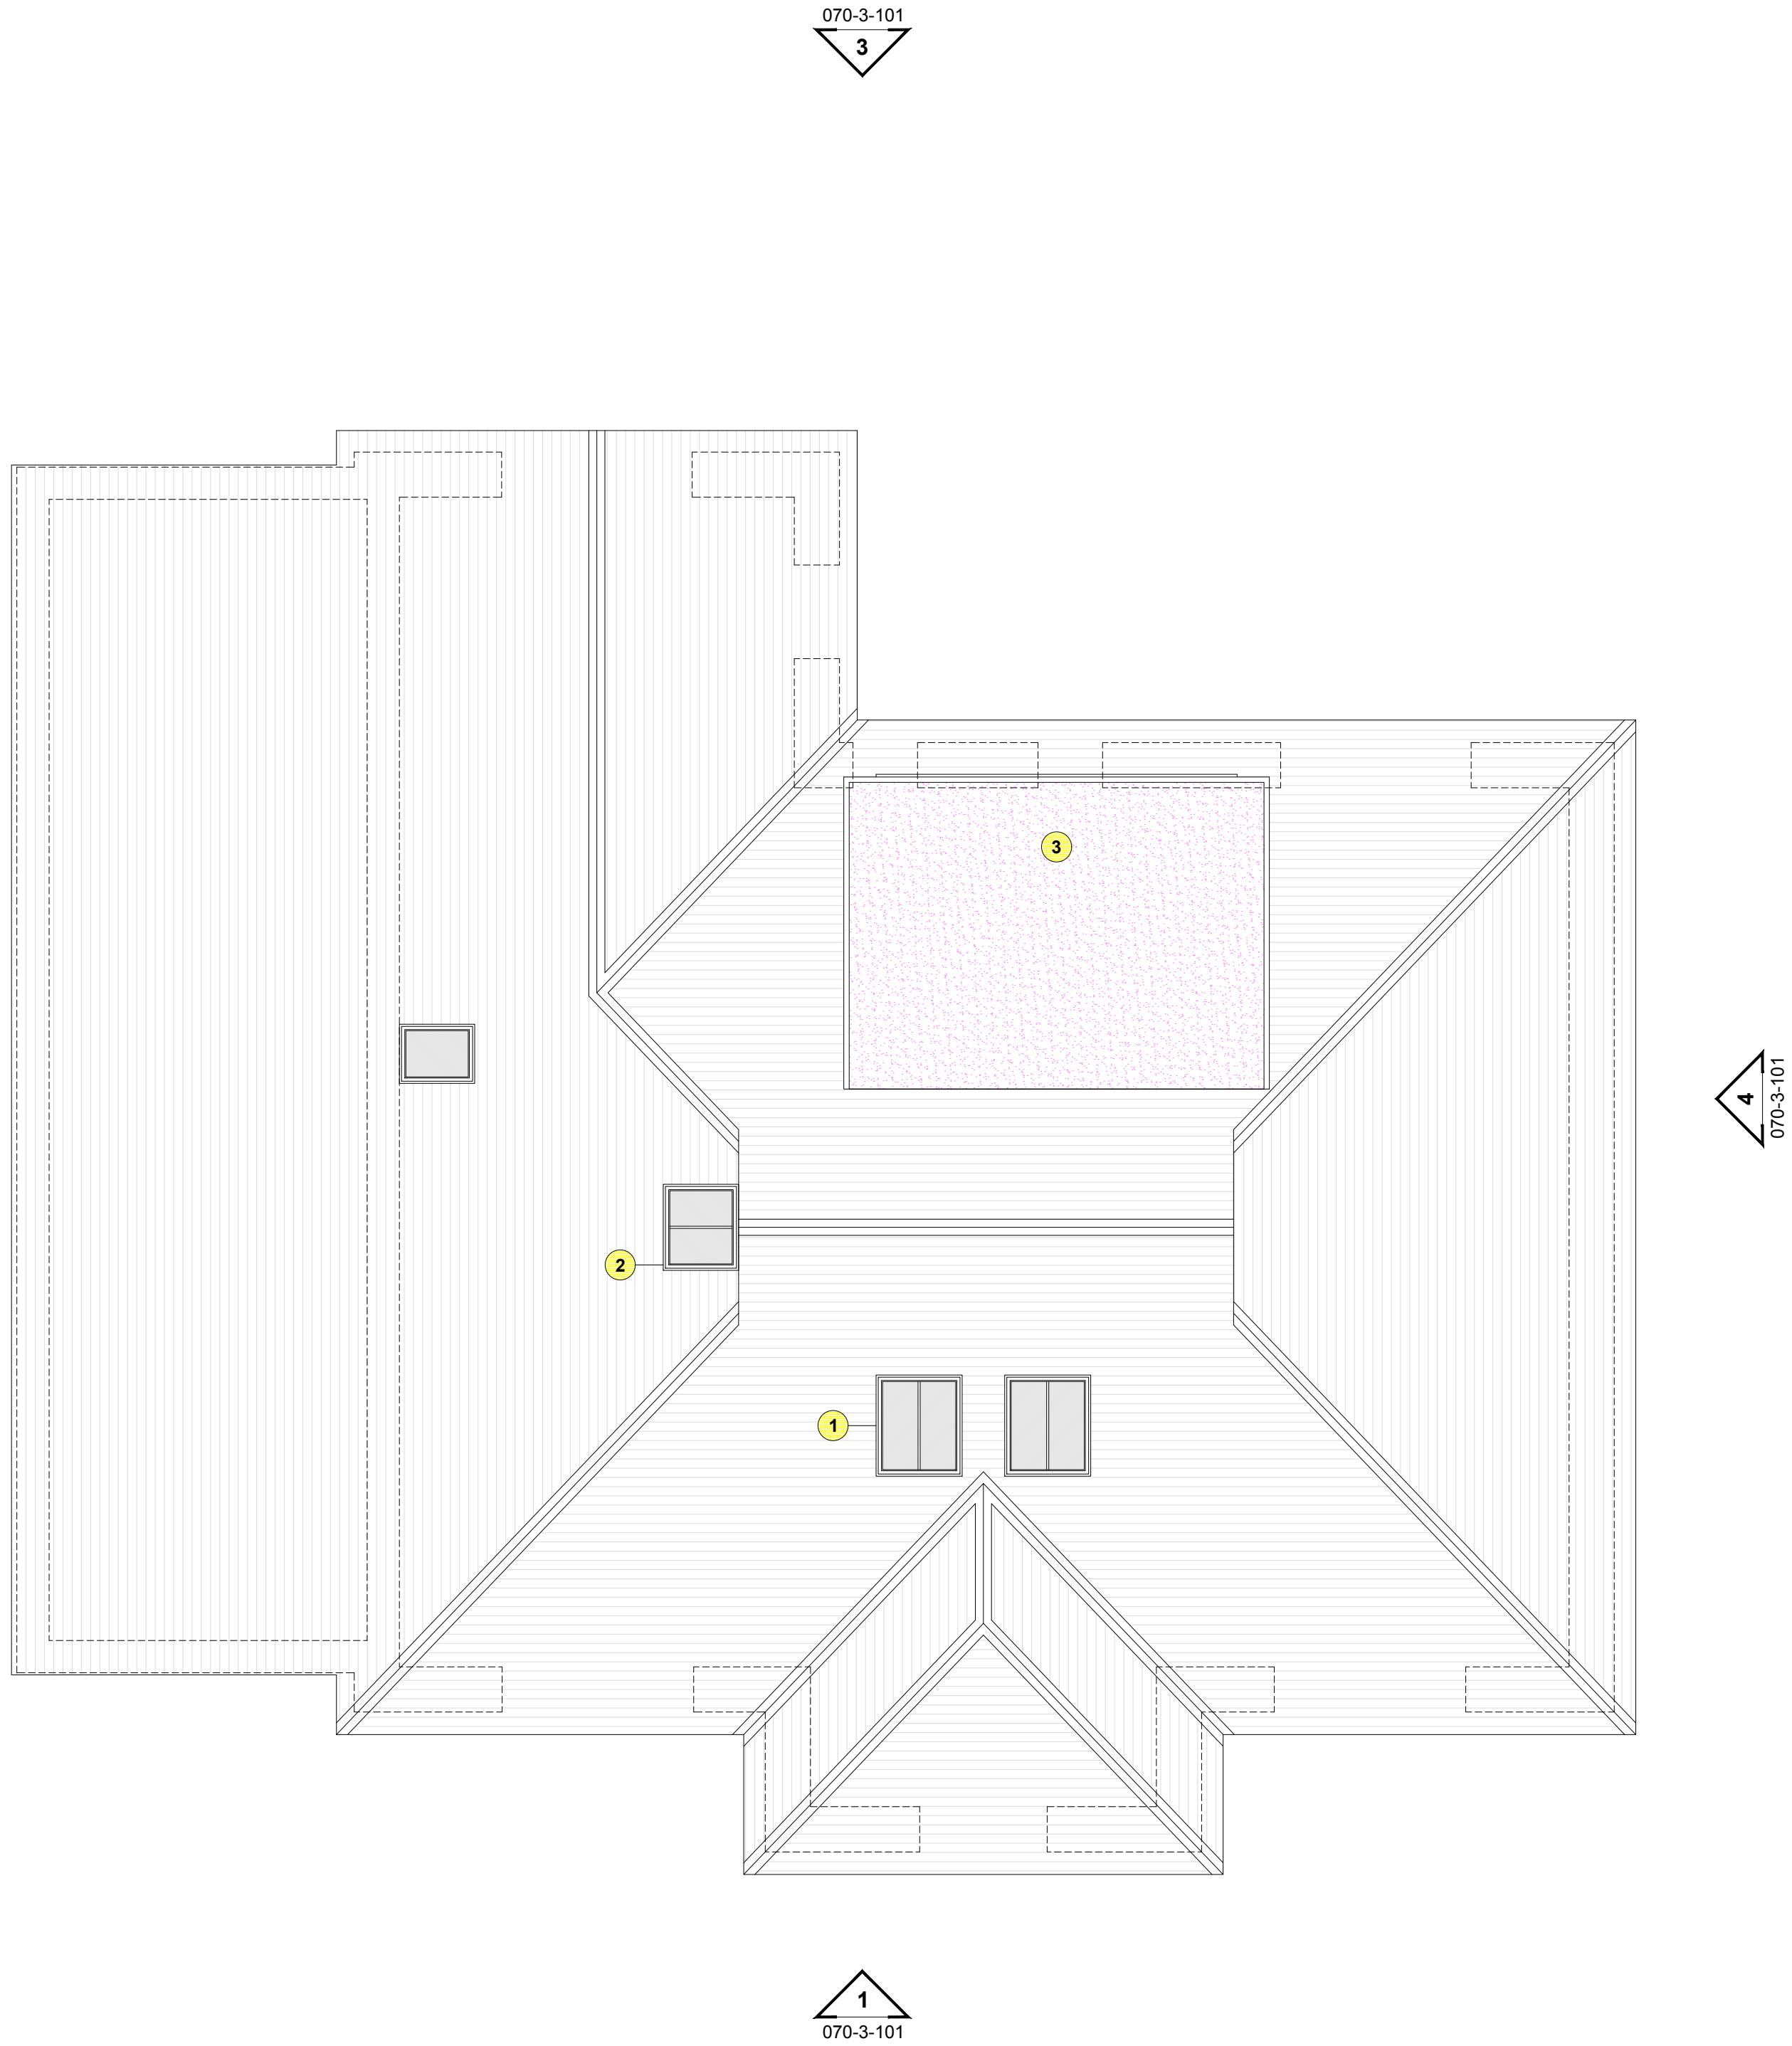

DRAWING NOTES: Refer to numerical reference

1. x2no. Conservation Style sky-lights. Refer to elevations.

2. Conservation Style sky-light. Refer to elevations.

3. Rear facing dormer structure. 3,955mm wide.

PLANNING

Proposed Loft and roof plans rev. /

070-3-002

Project: Flagstones, Stockcroft Road, Balcombe RH17 6LN

Scale: 1:50 at A1

Issue date: 06/01/2025 - Rev./

Drawn by: JMP

NOTES:

All measurements and site conditions are to be checked prior to the preparation of drawings or commencement of works. This drawing belongs to James Patterson Architects Ltd. and is protected by the Copyright, Designs and Patents Act, 1998.

James Patterson Architects Ltd.
info@jp-architects.co.uk