






PROPOSED FRONT ELEVATION 1
Scale 1:50 at A1
0mm 1,000mm 2,000mm
Existing wall fill

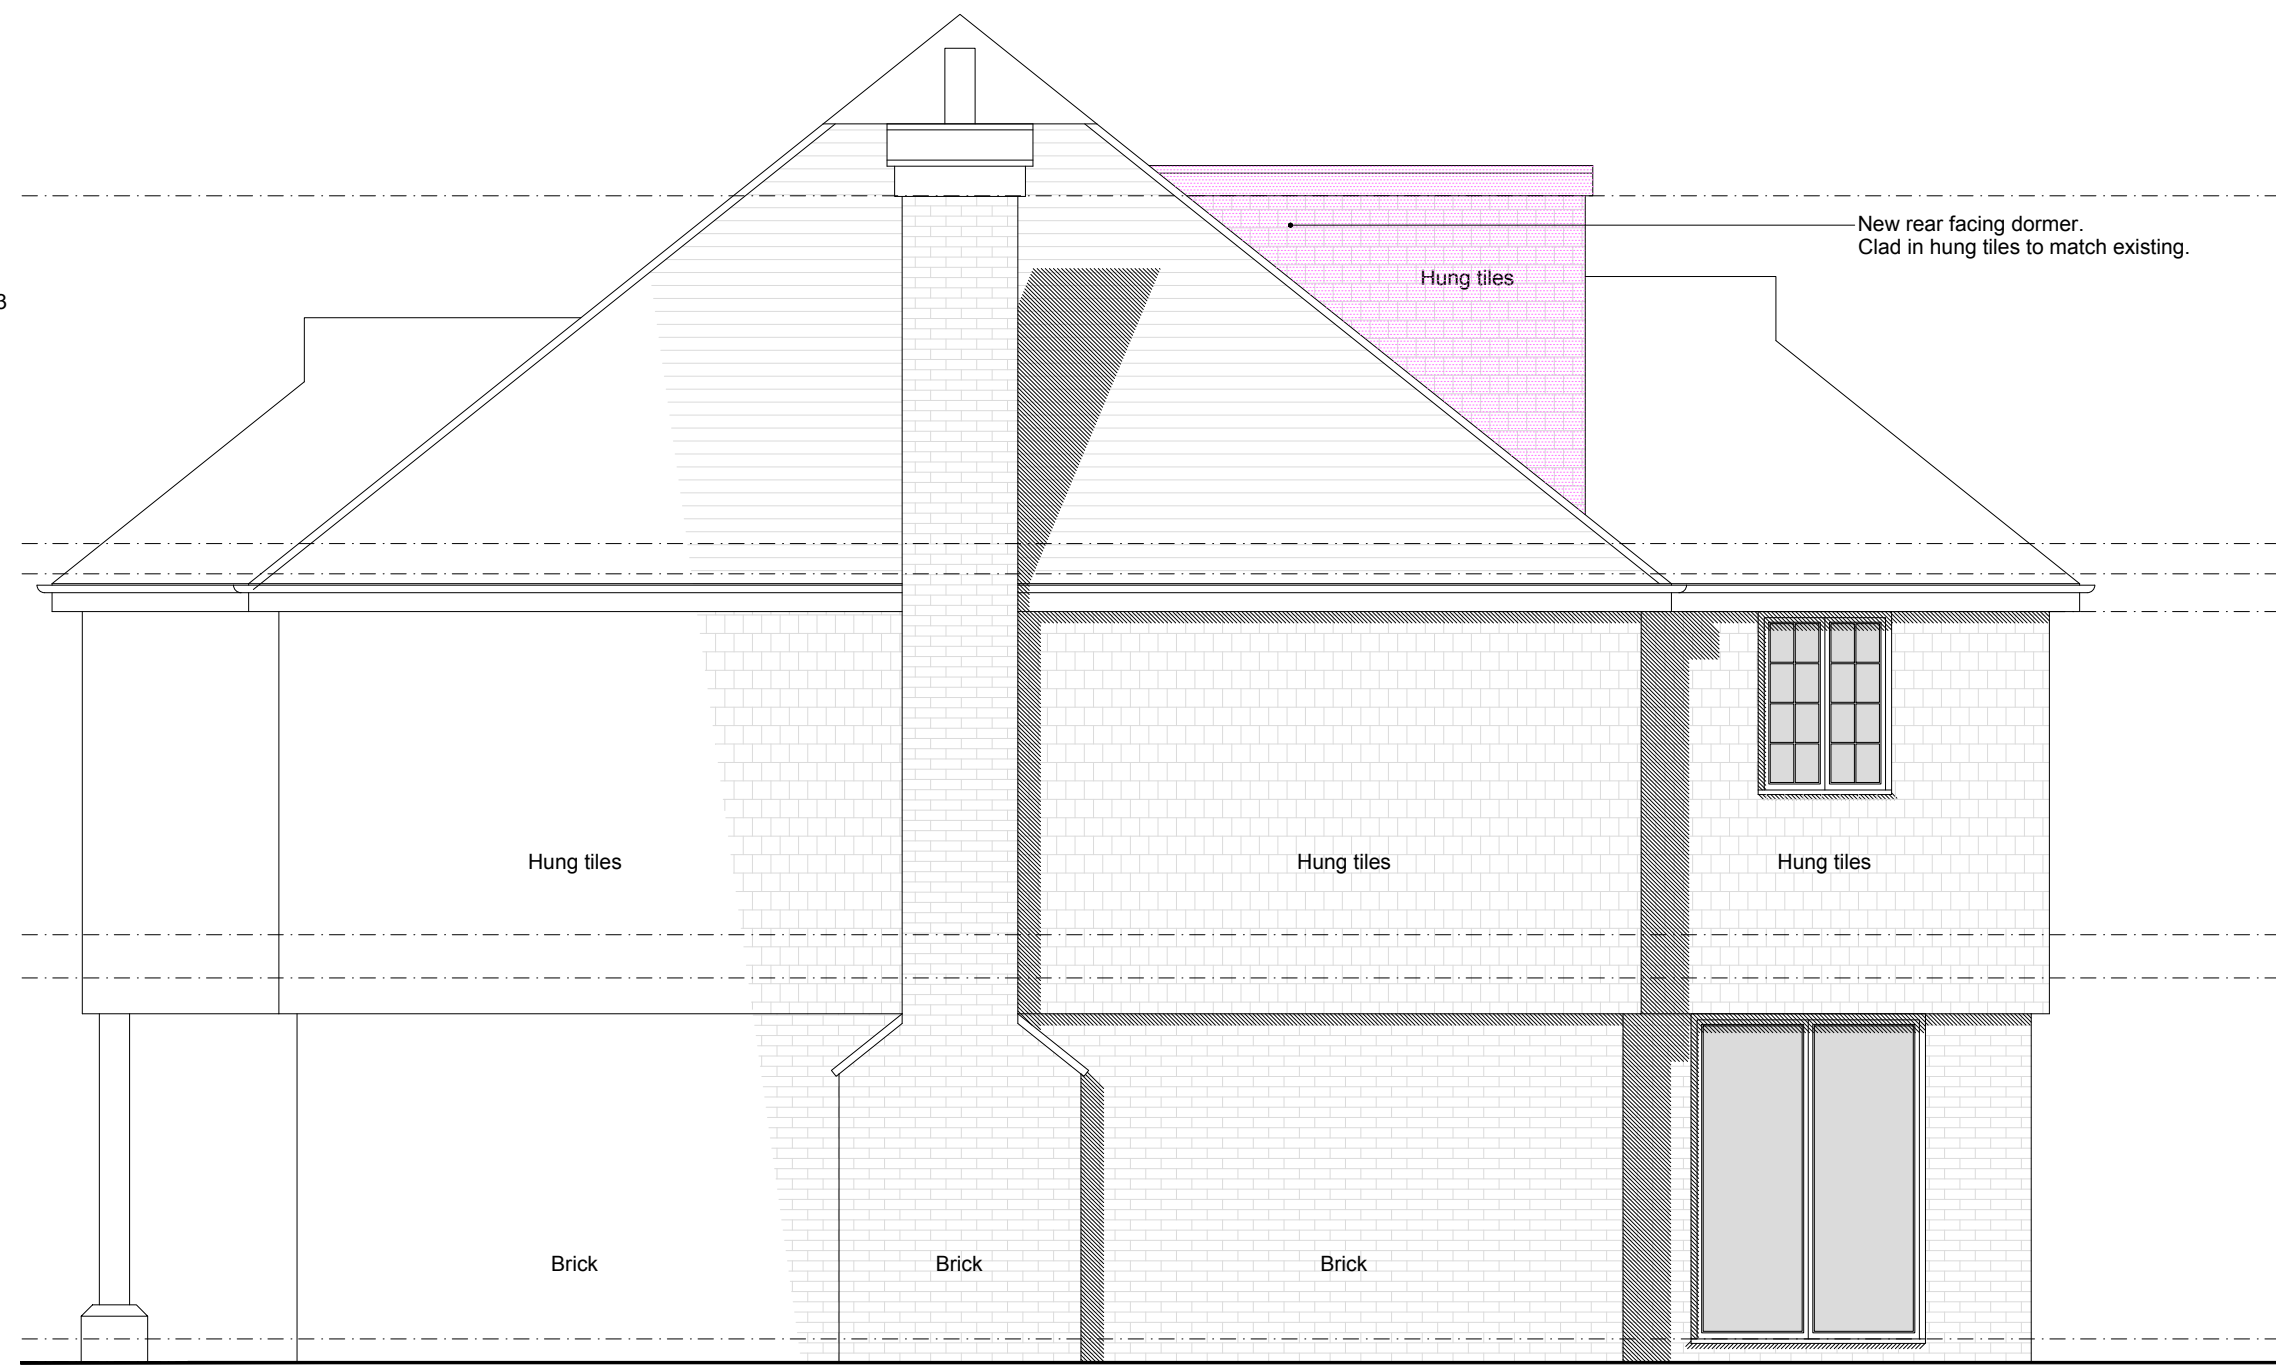

PROPOSED SIDE ELEVATION 2
Scale 1:50 at A1
0mm 1,000mm 2,000mm
Existing wall fill

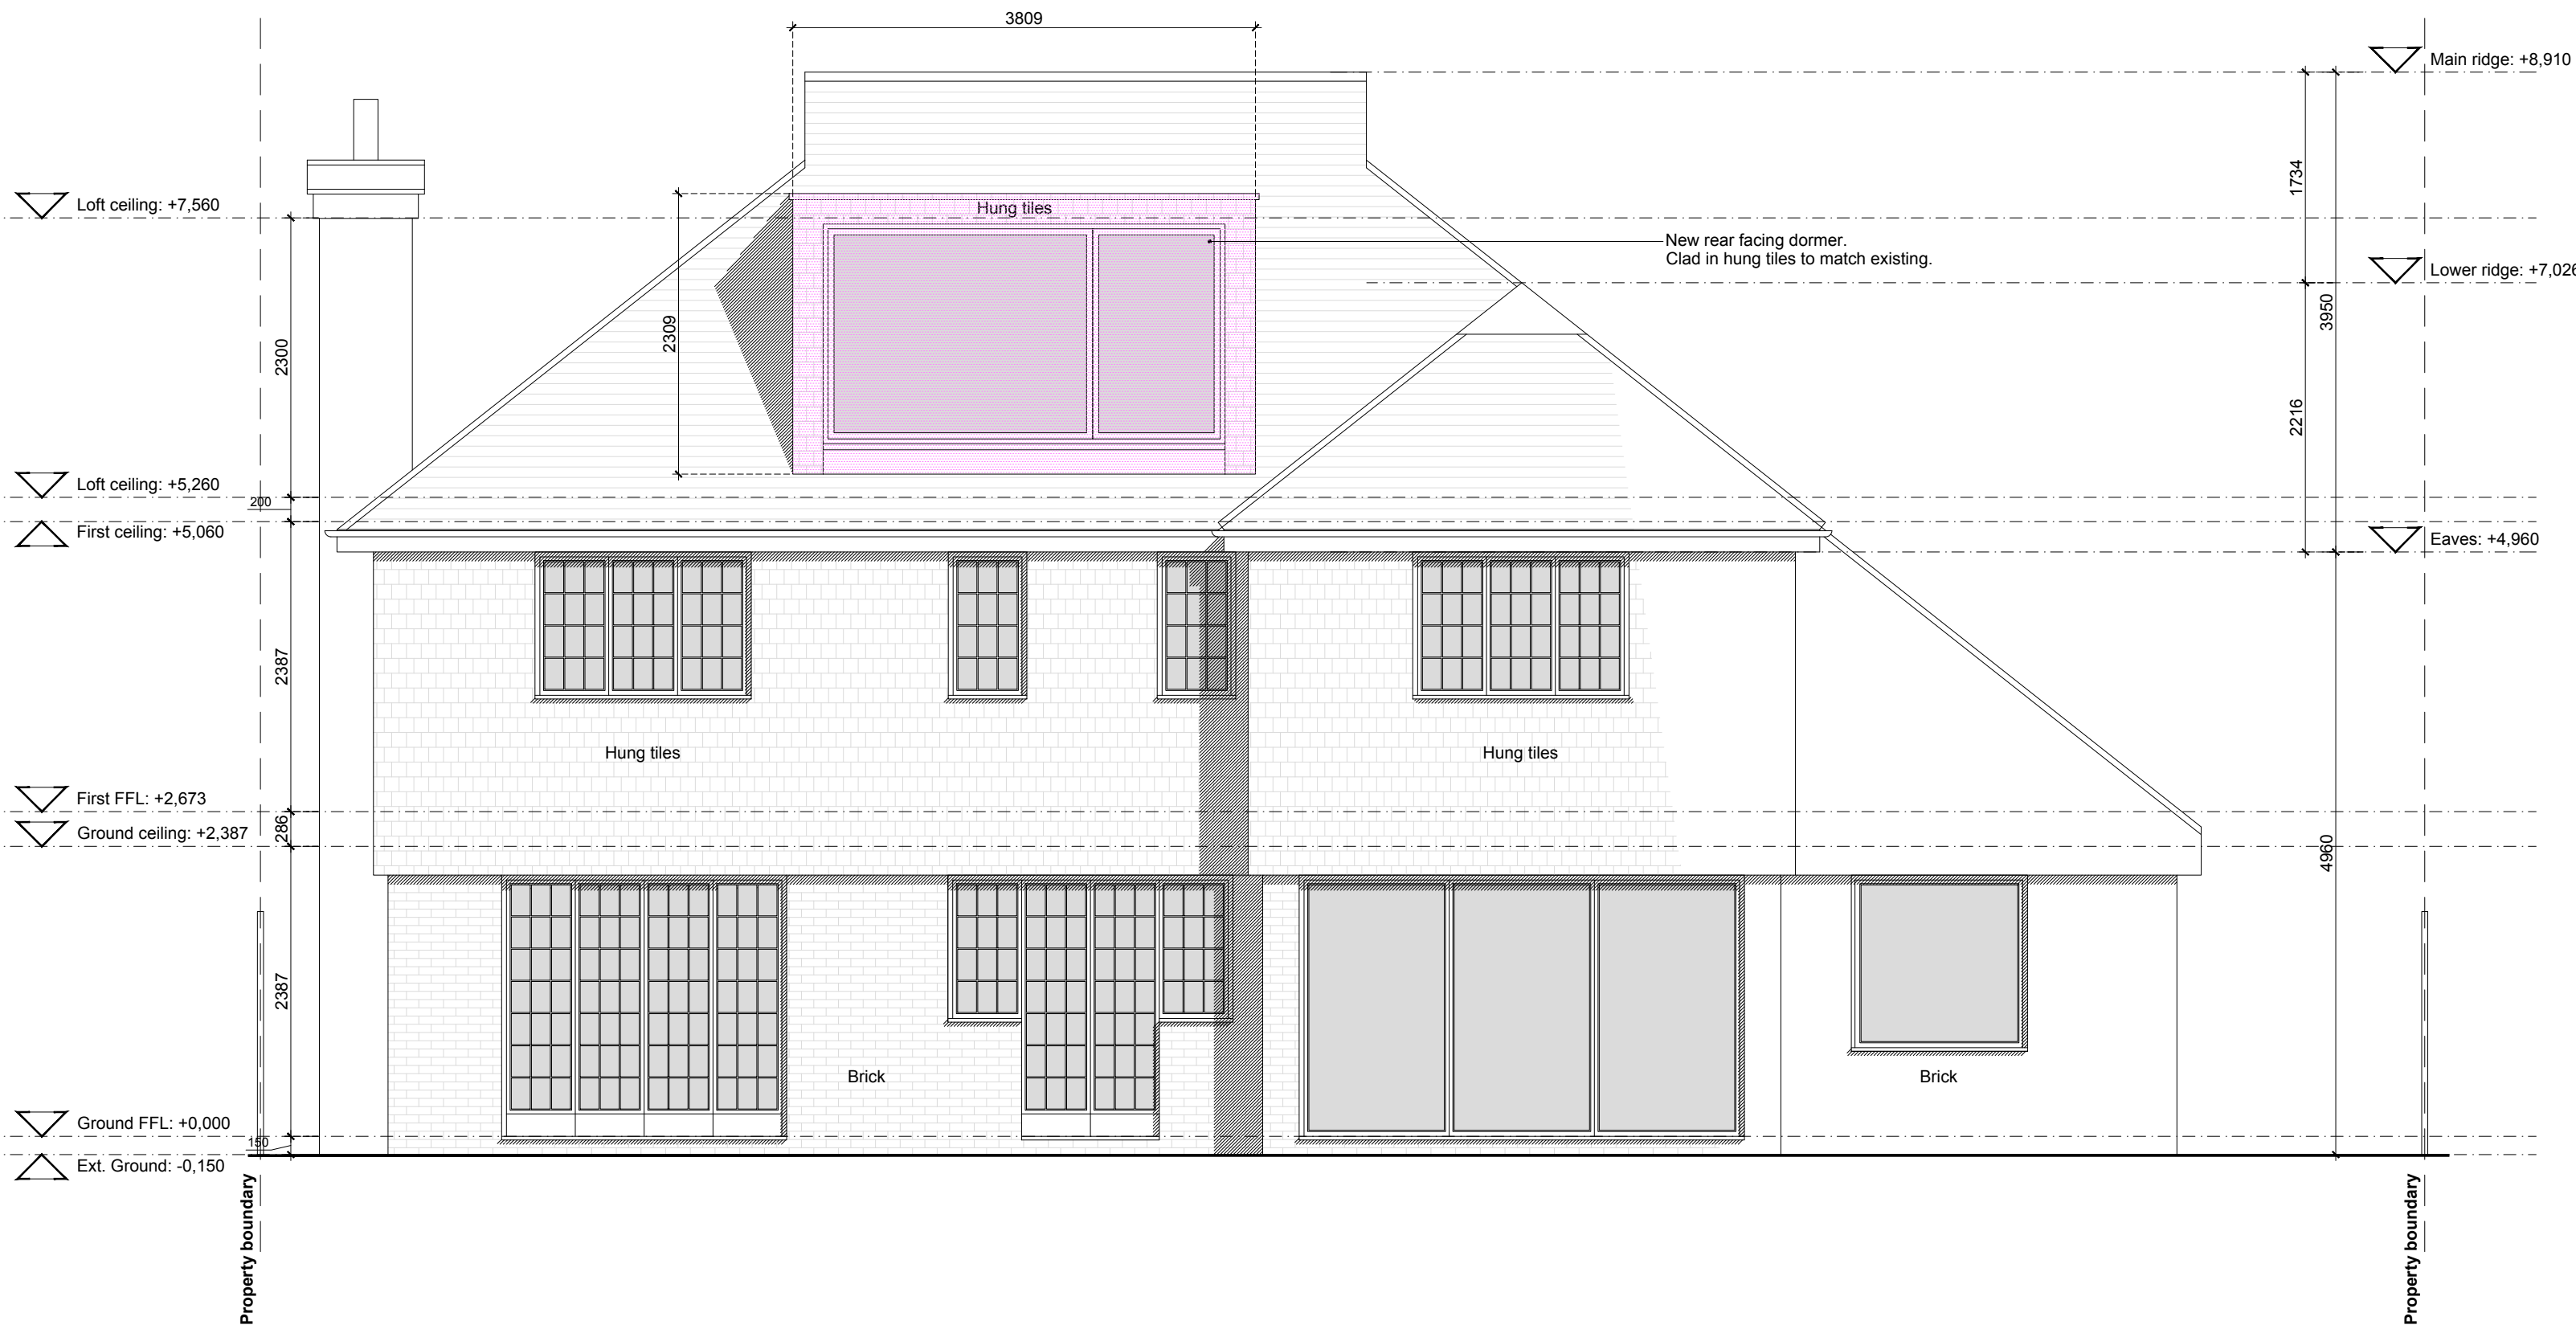

PROPOSED FRONT ELEVATION 3
Scale 1:50 at A1
0mm 1,000mm 2,000mm
Existing wall fill

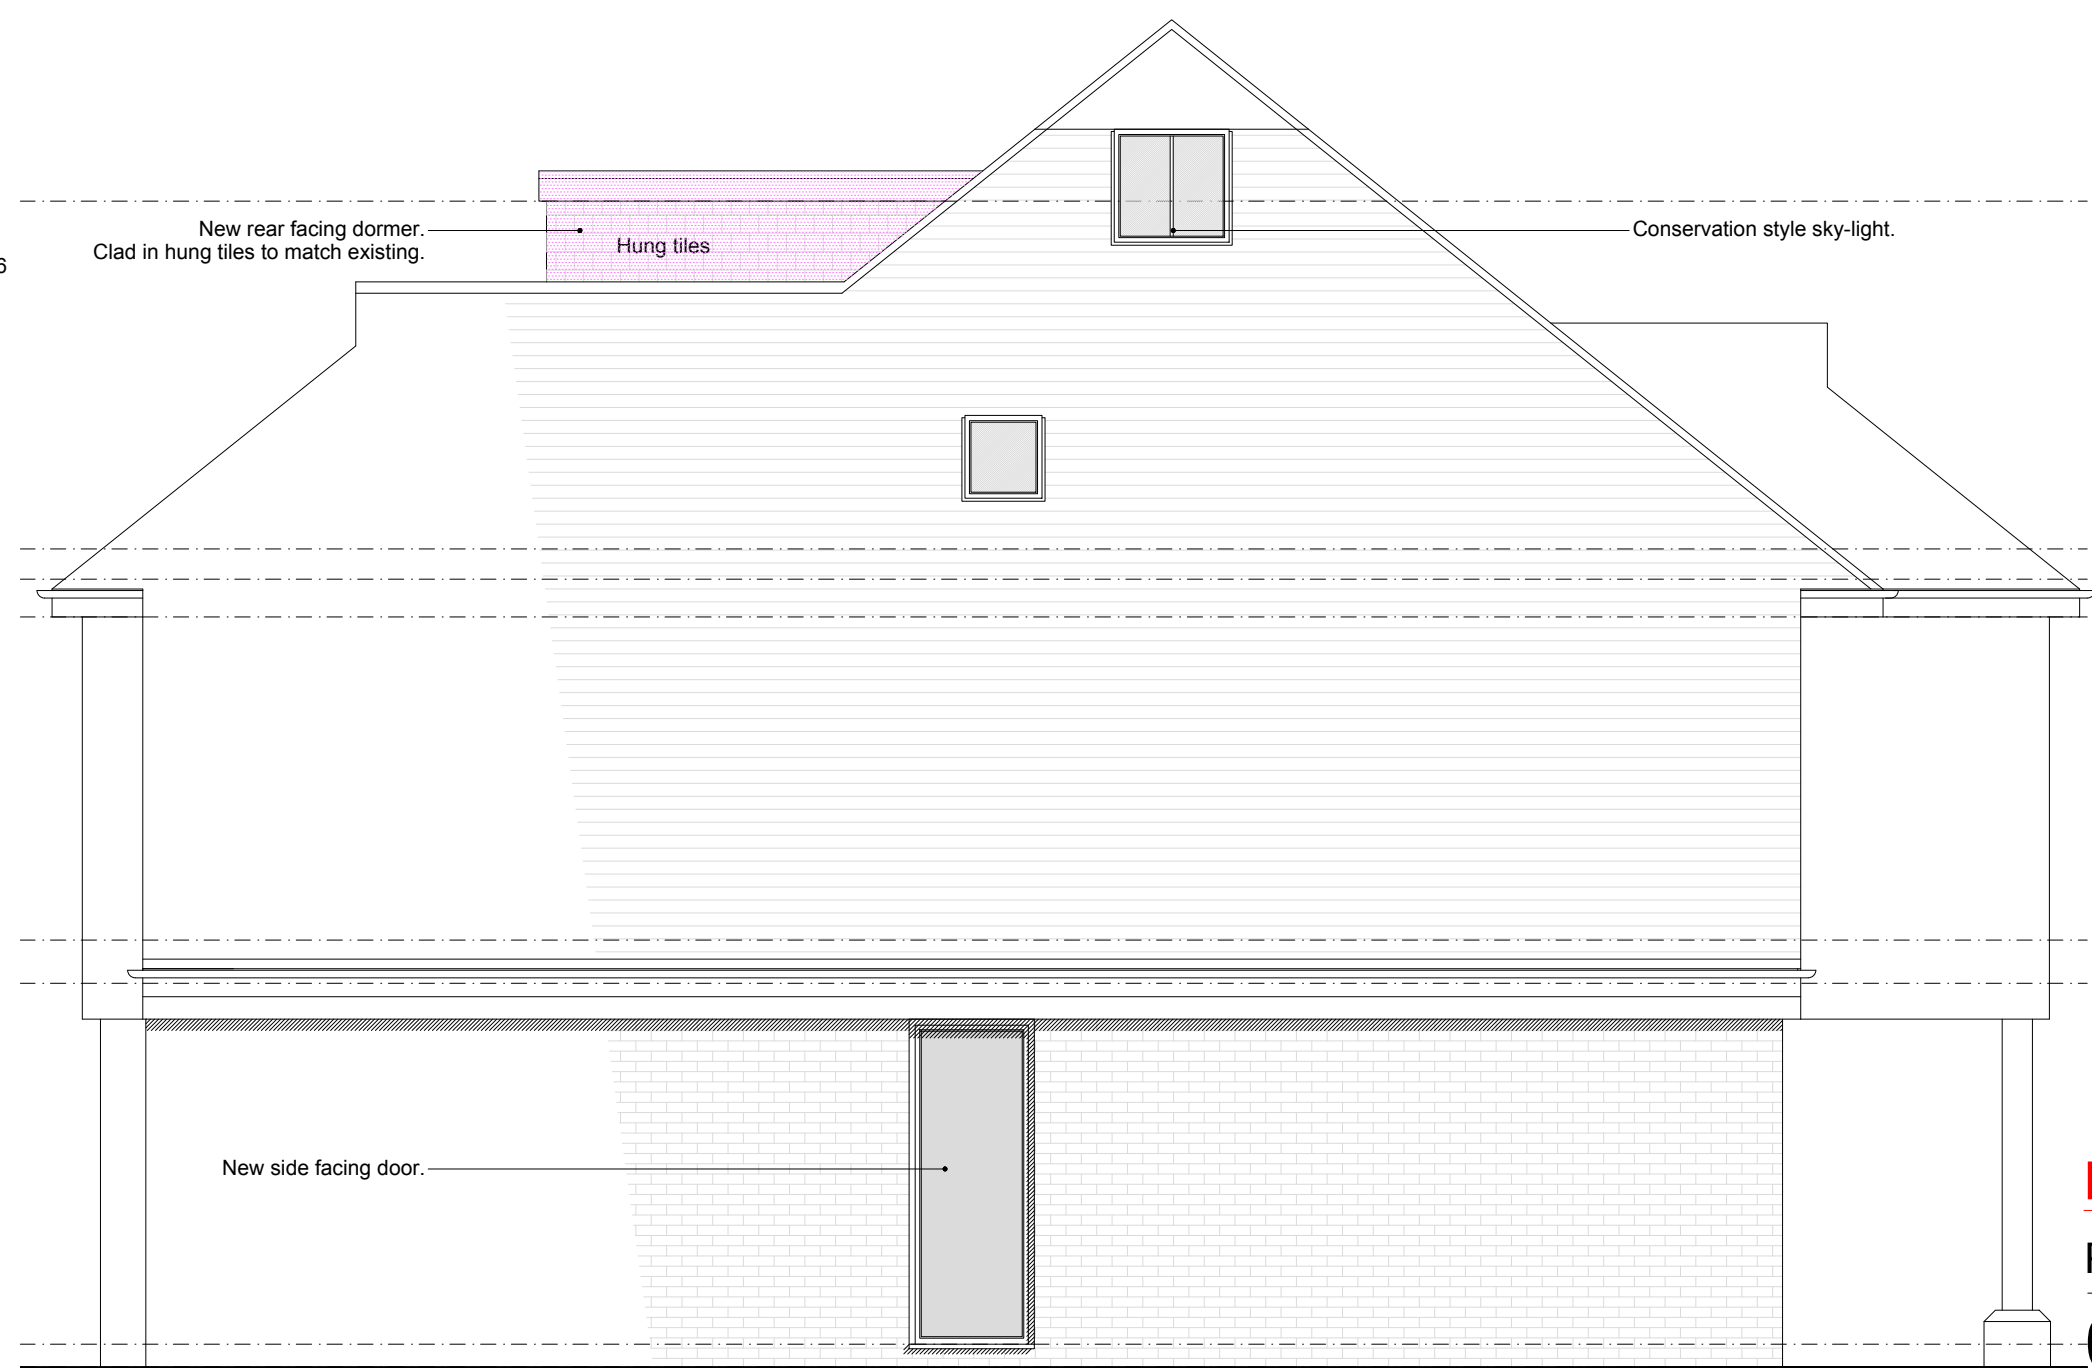

PROPOSED SIDE ELEVATION 4
Scale 1:50 at A1
0mm 1,000mm 2,000mm
Existing wall fill

PLANNING
Proposed elevations
070-3-101

Project: Flagstones, Stockcroft Road, Balcombe RH17 6LN
Scale: 1:50 at A1
Issue date: 06/01/2025 - Rev.J
Drawn by: JMP

NOTES:
All measurements and site conditions are to be checked prior to the preparation of drawings or commencement of works. This drawing belongs to James Patterson Architects Ltd. and is protected by the Copyright, Designs and Patents Act, 1998.
James Patterson Architects Ltd.
info@jp-architects.co.uk