




EXISTING FRONT ELEVATION

1

Scale 1:50 at A1

0mm 1,000mm 2,000mm

Existing wall fill

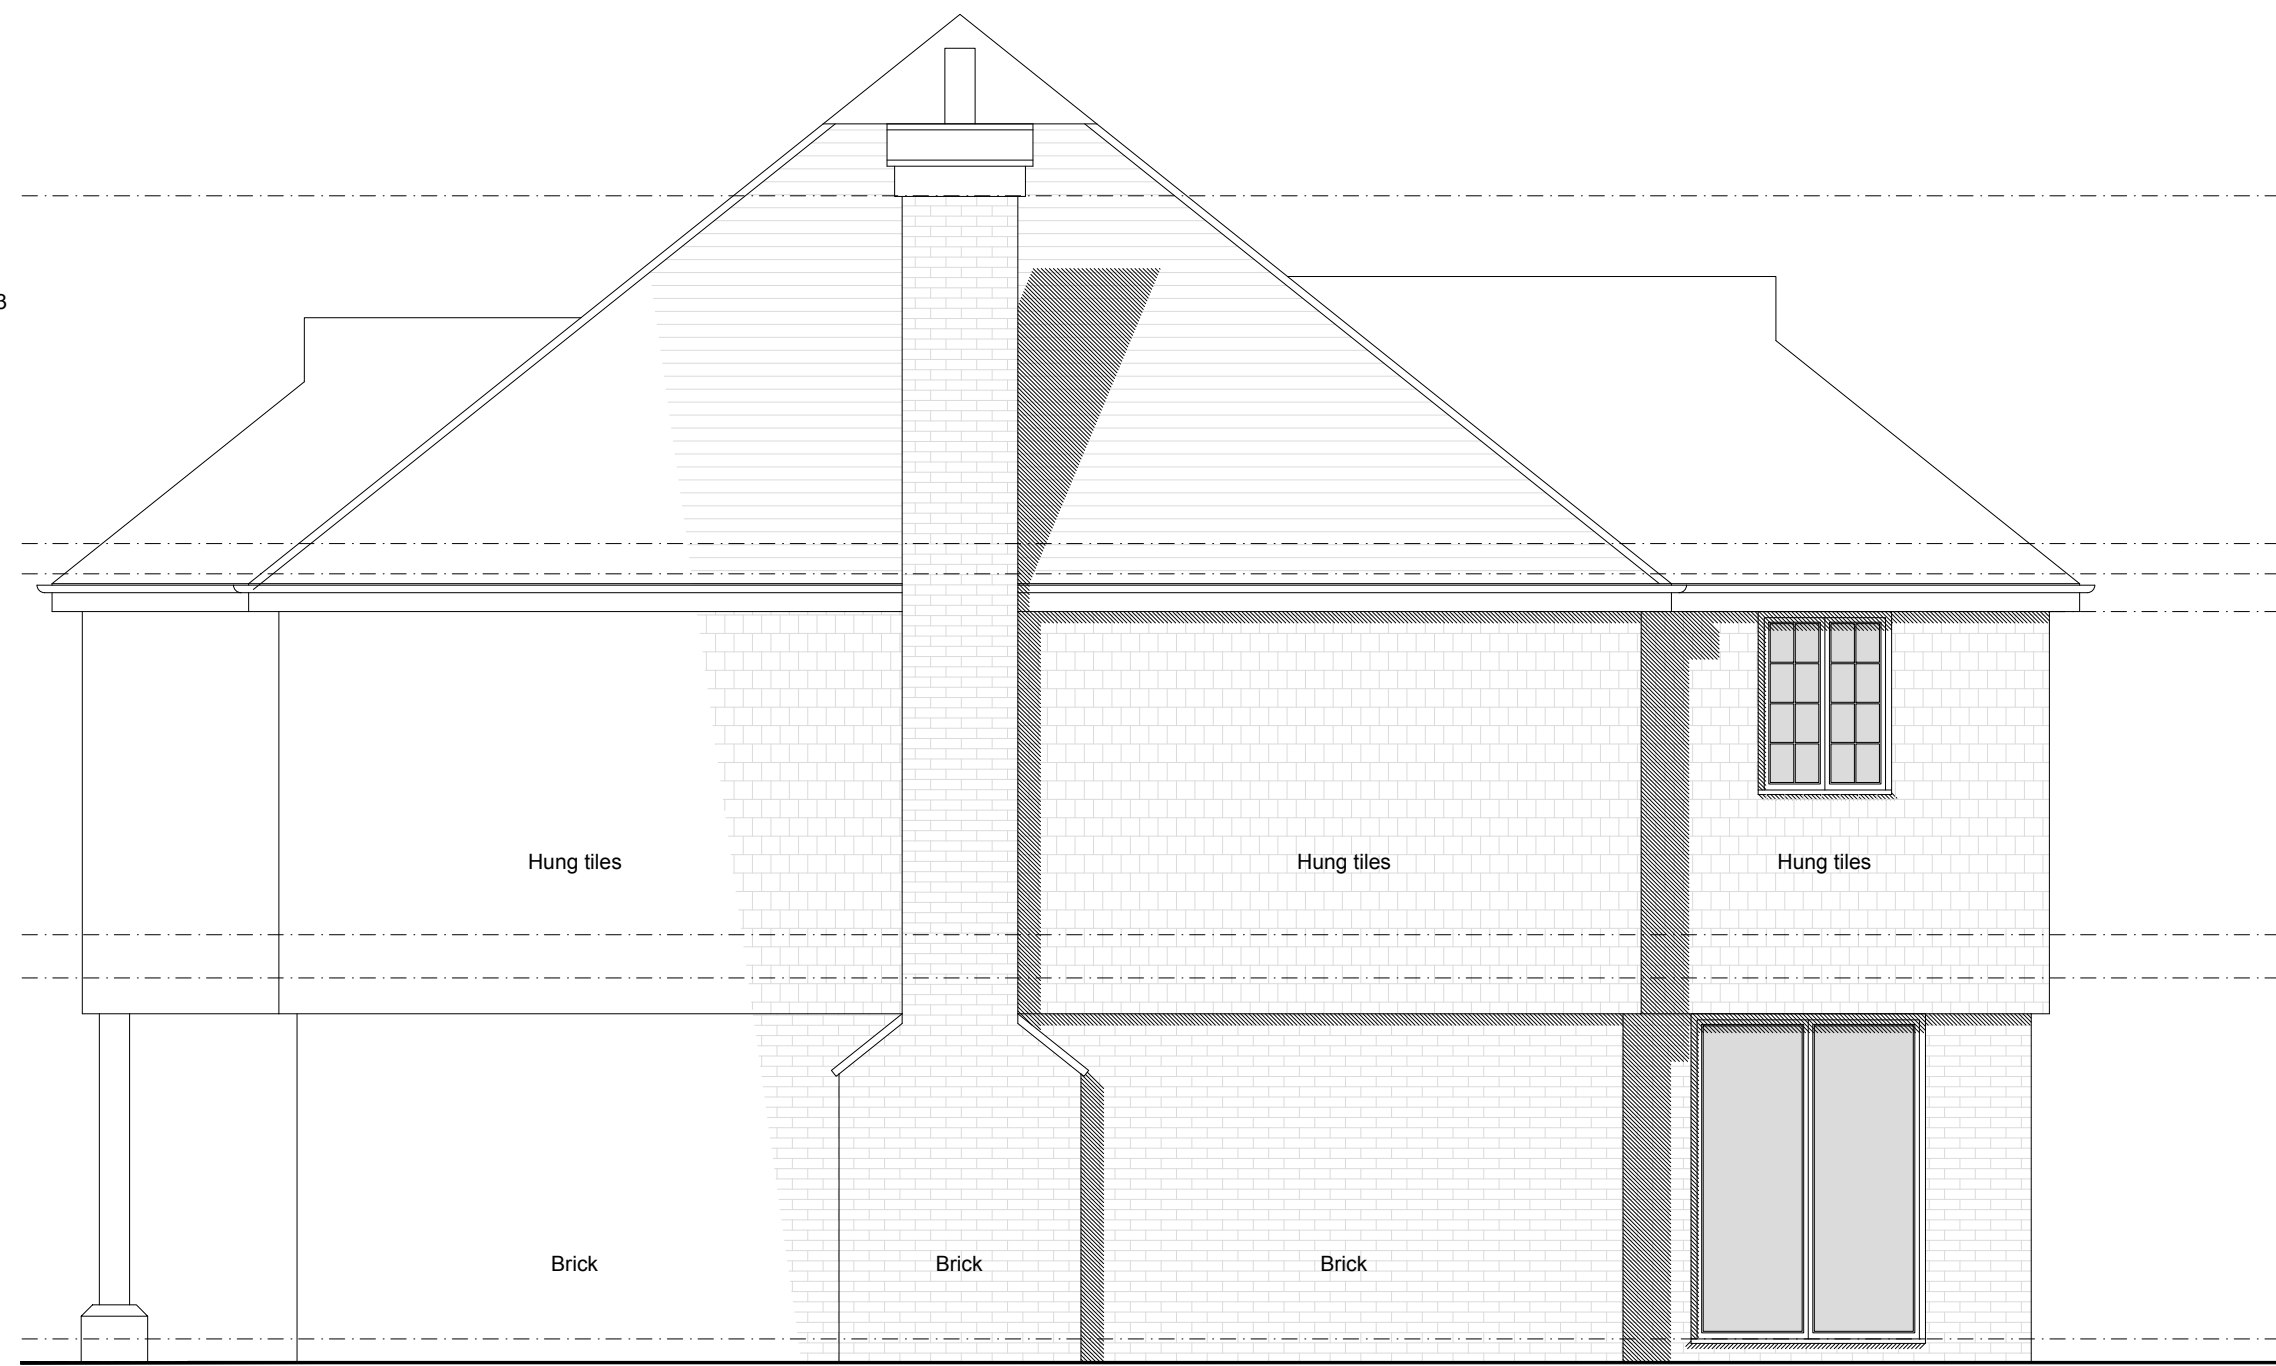

EXISTING SIDE ELEVATION

2

Scale 1:50 at A1

0mm 1,000mm 2,000mm

Existing wall fill




EXISTING FRONT ELEVATION

3

Scale 1:50 at A1

0mm 1,000mm 2,000mm

Existing wall fill

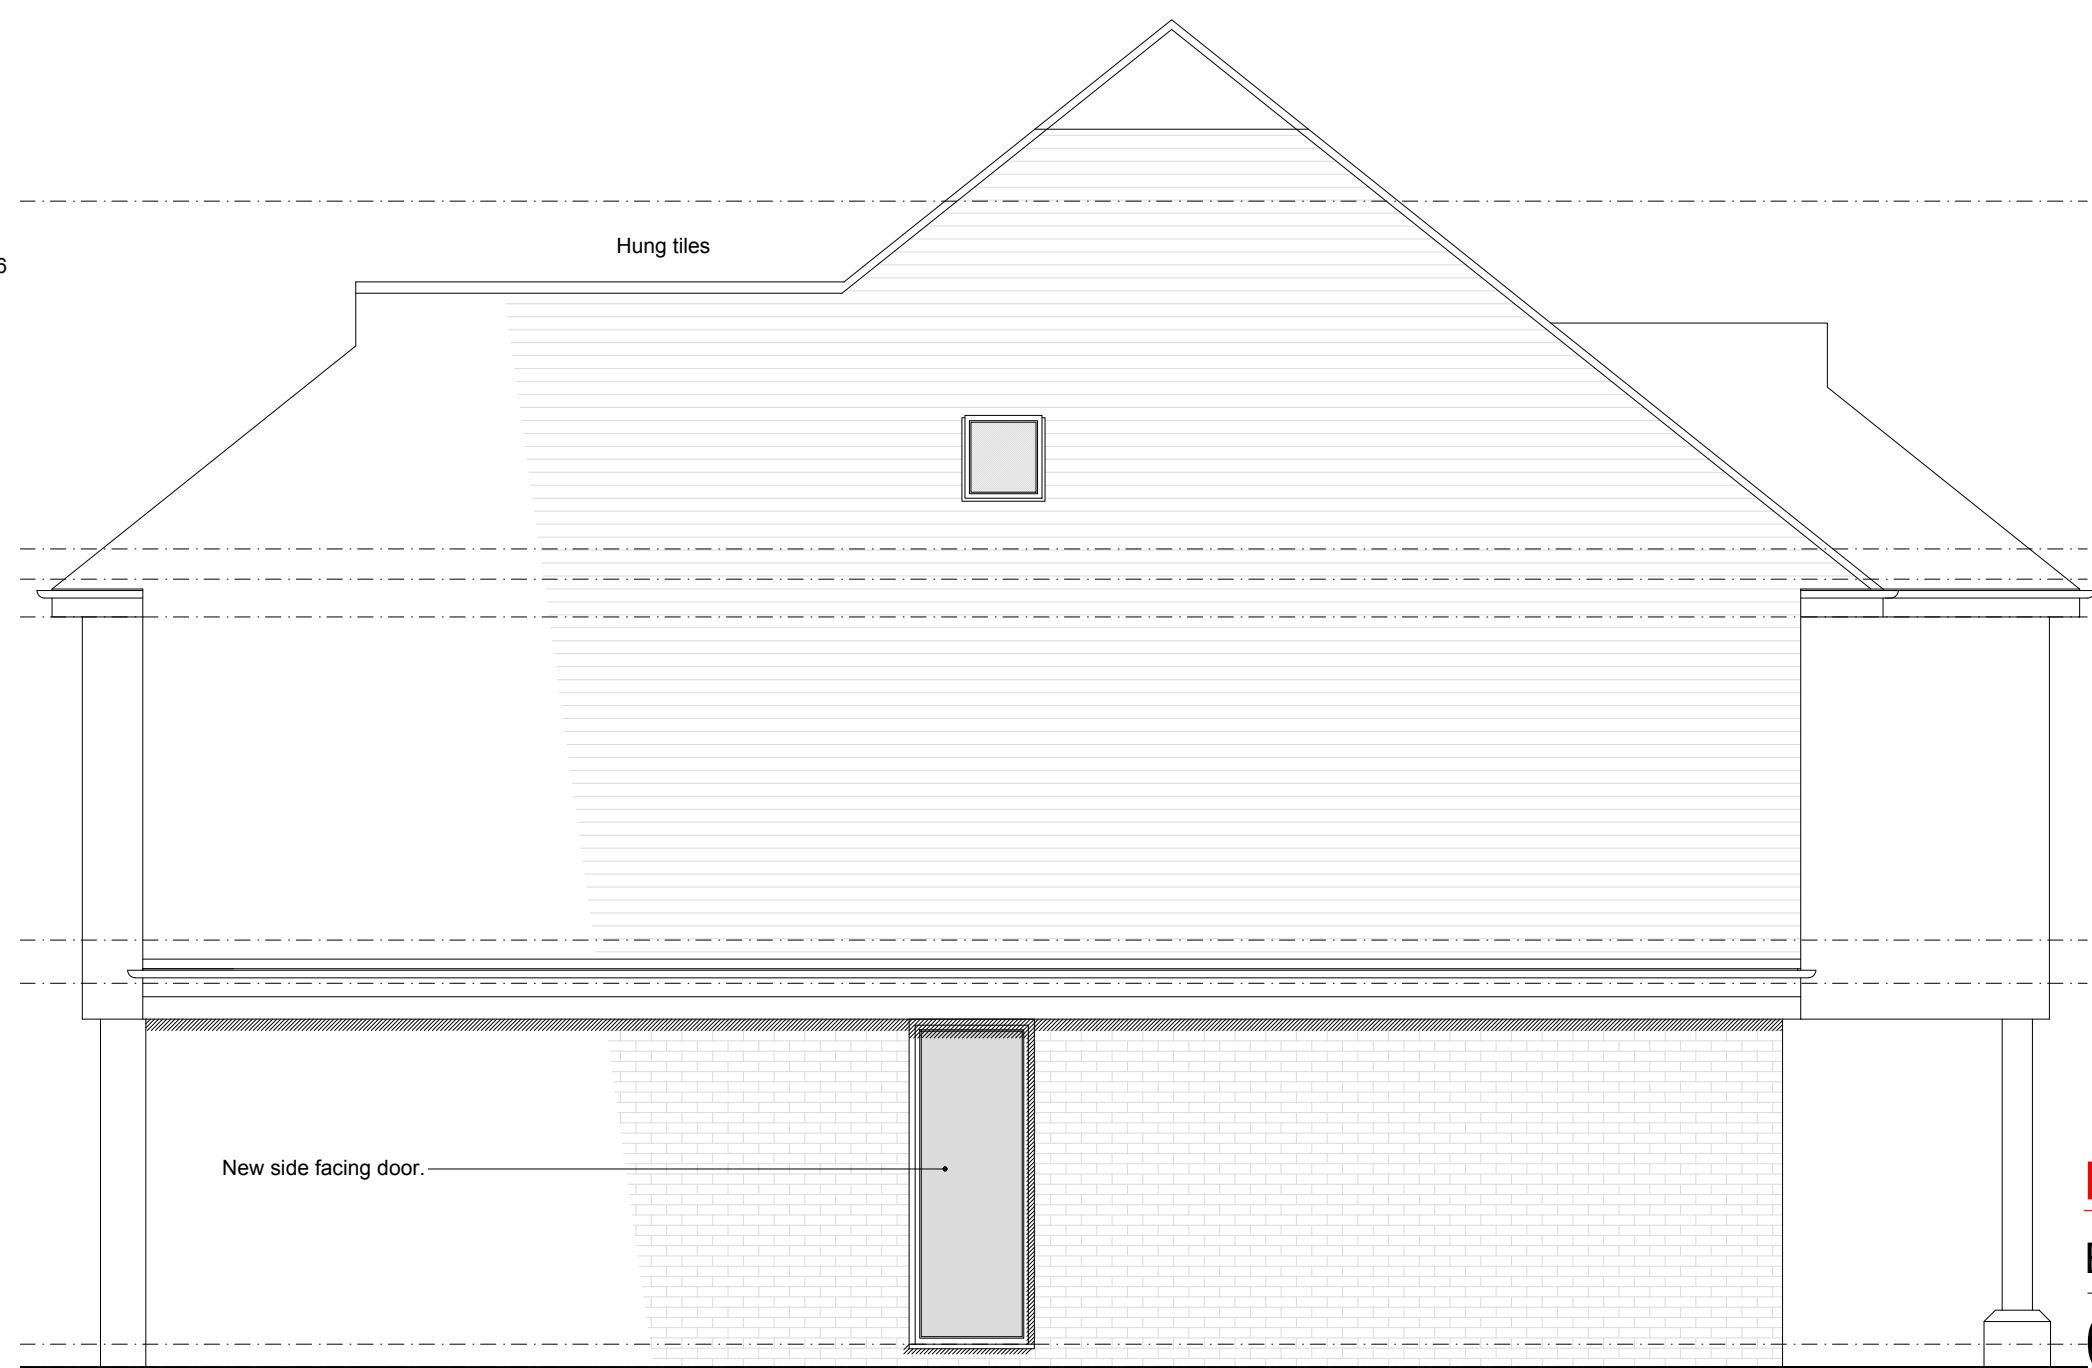

EXISTING SIDE ELEVATION

4

Scale 1:50 at A1

0mm 1,000mm 2,000mm

Existing wall fill

PLANNING

Existing elevations

070-3-e101

Project: Flagstones, Stockcroft Road, Balcombe RH17 6LN
Scale: 1:50 at A1
Issue date: 06/01/2025 - Rev.J
Drawn by: JMP

NOTES:
All measurements and site conditions are to be checked prior to the preparation of drawings or commencement of works. This drawing belongs to James Patterson Architects Ltd. and is protected by the Copyright, Designs and Patents Act, 1998.

James Patterson Architects Ltd.
info@jp-architects.co.uk

J